




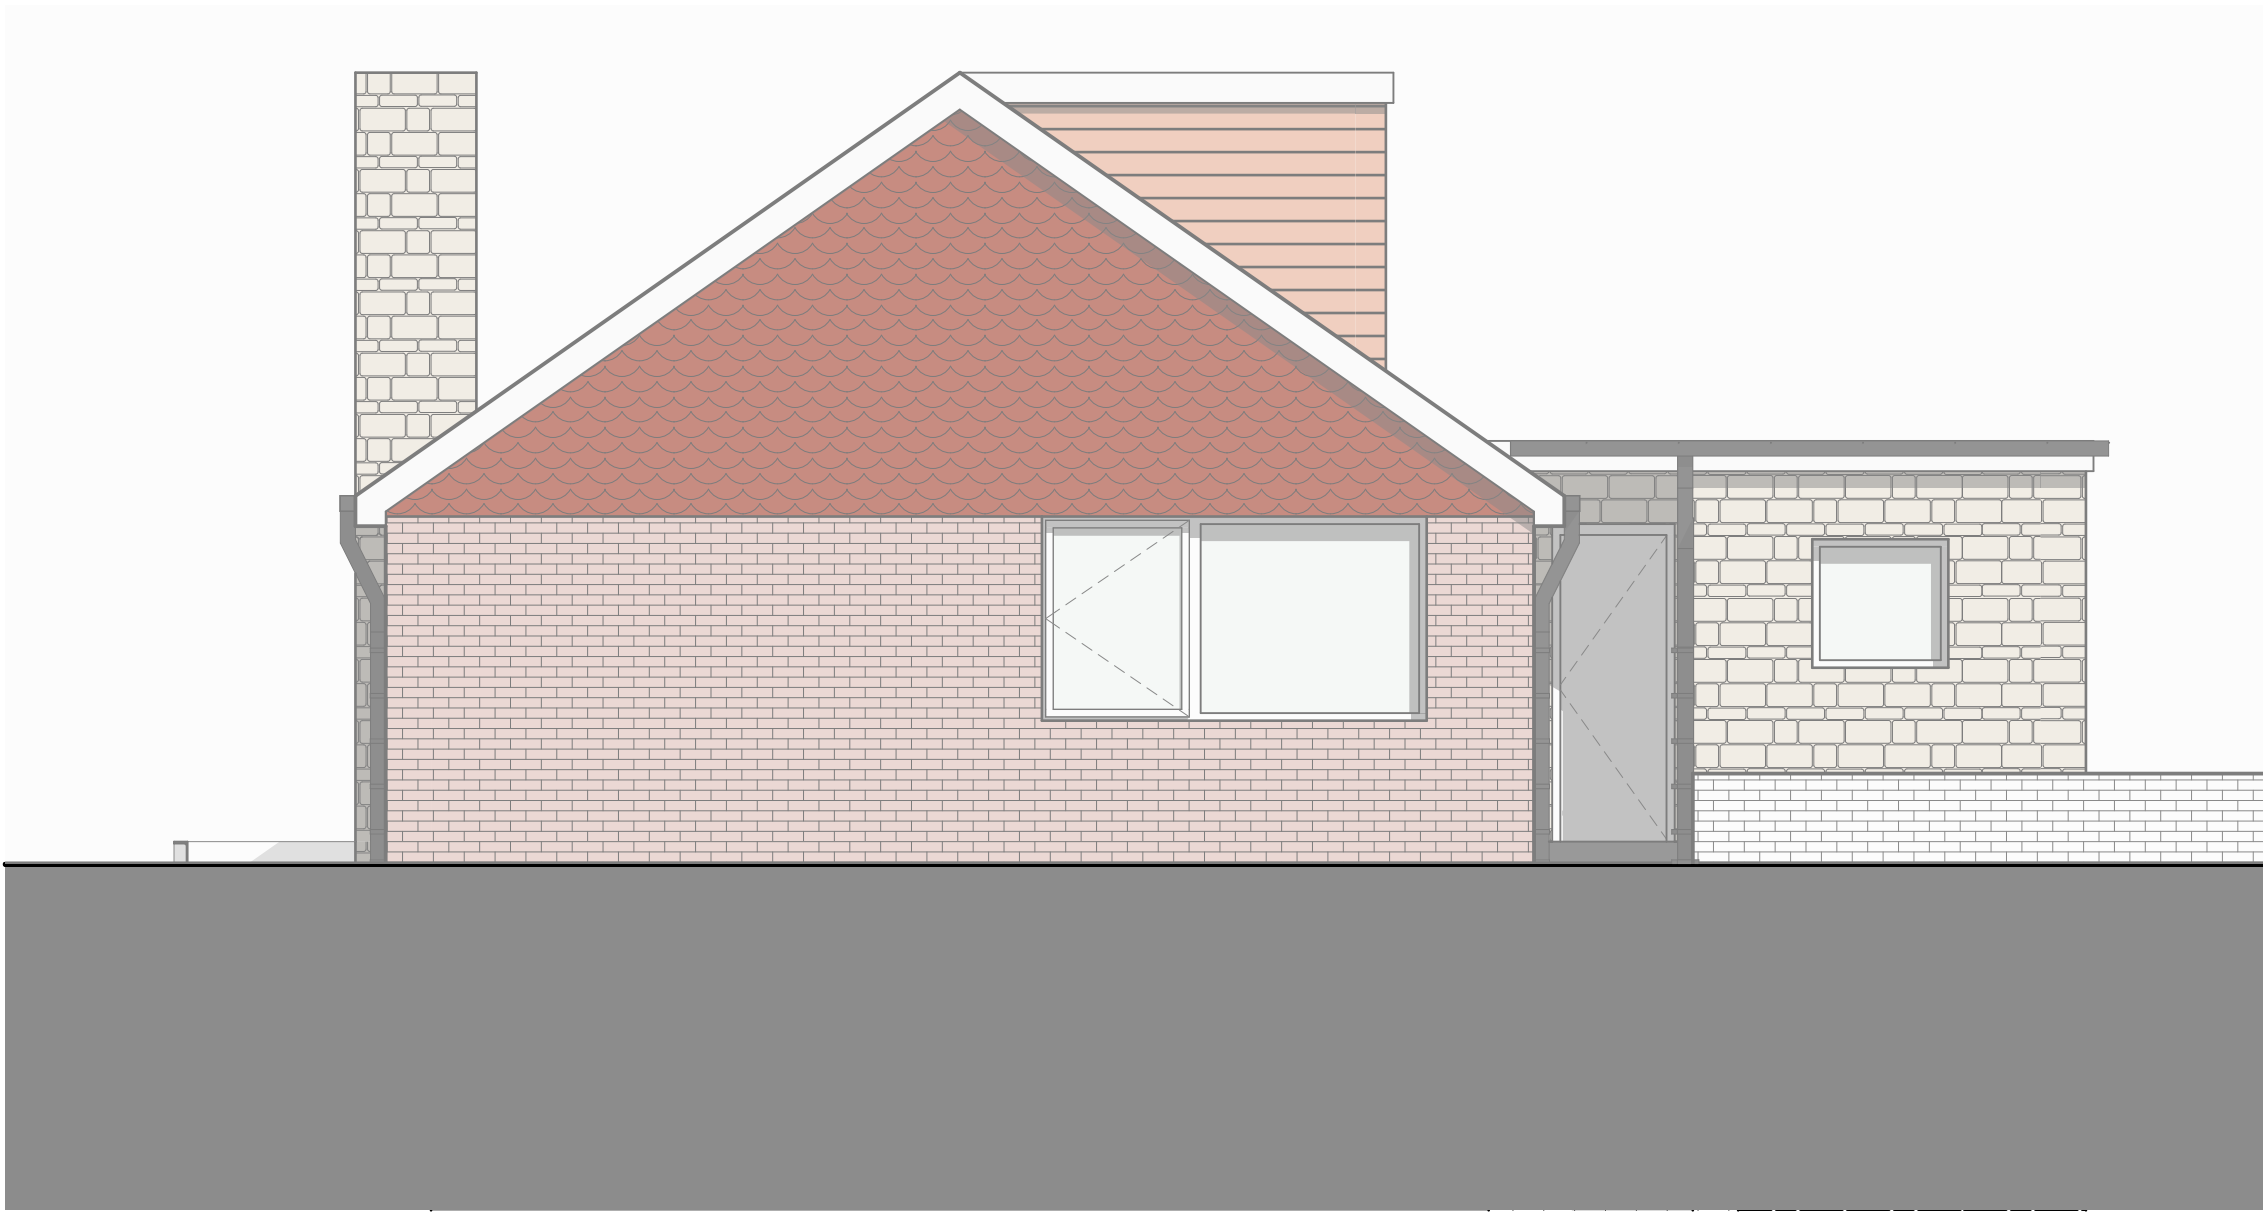

north east (front) elevation

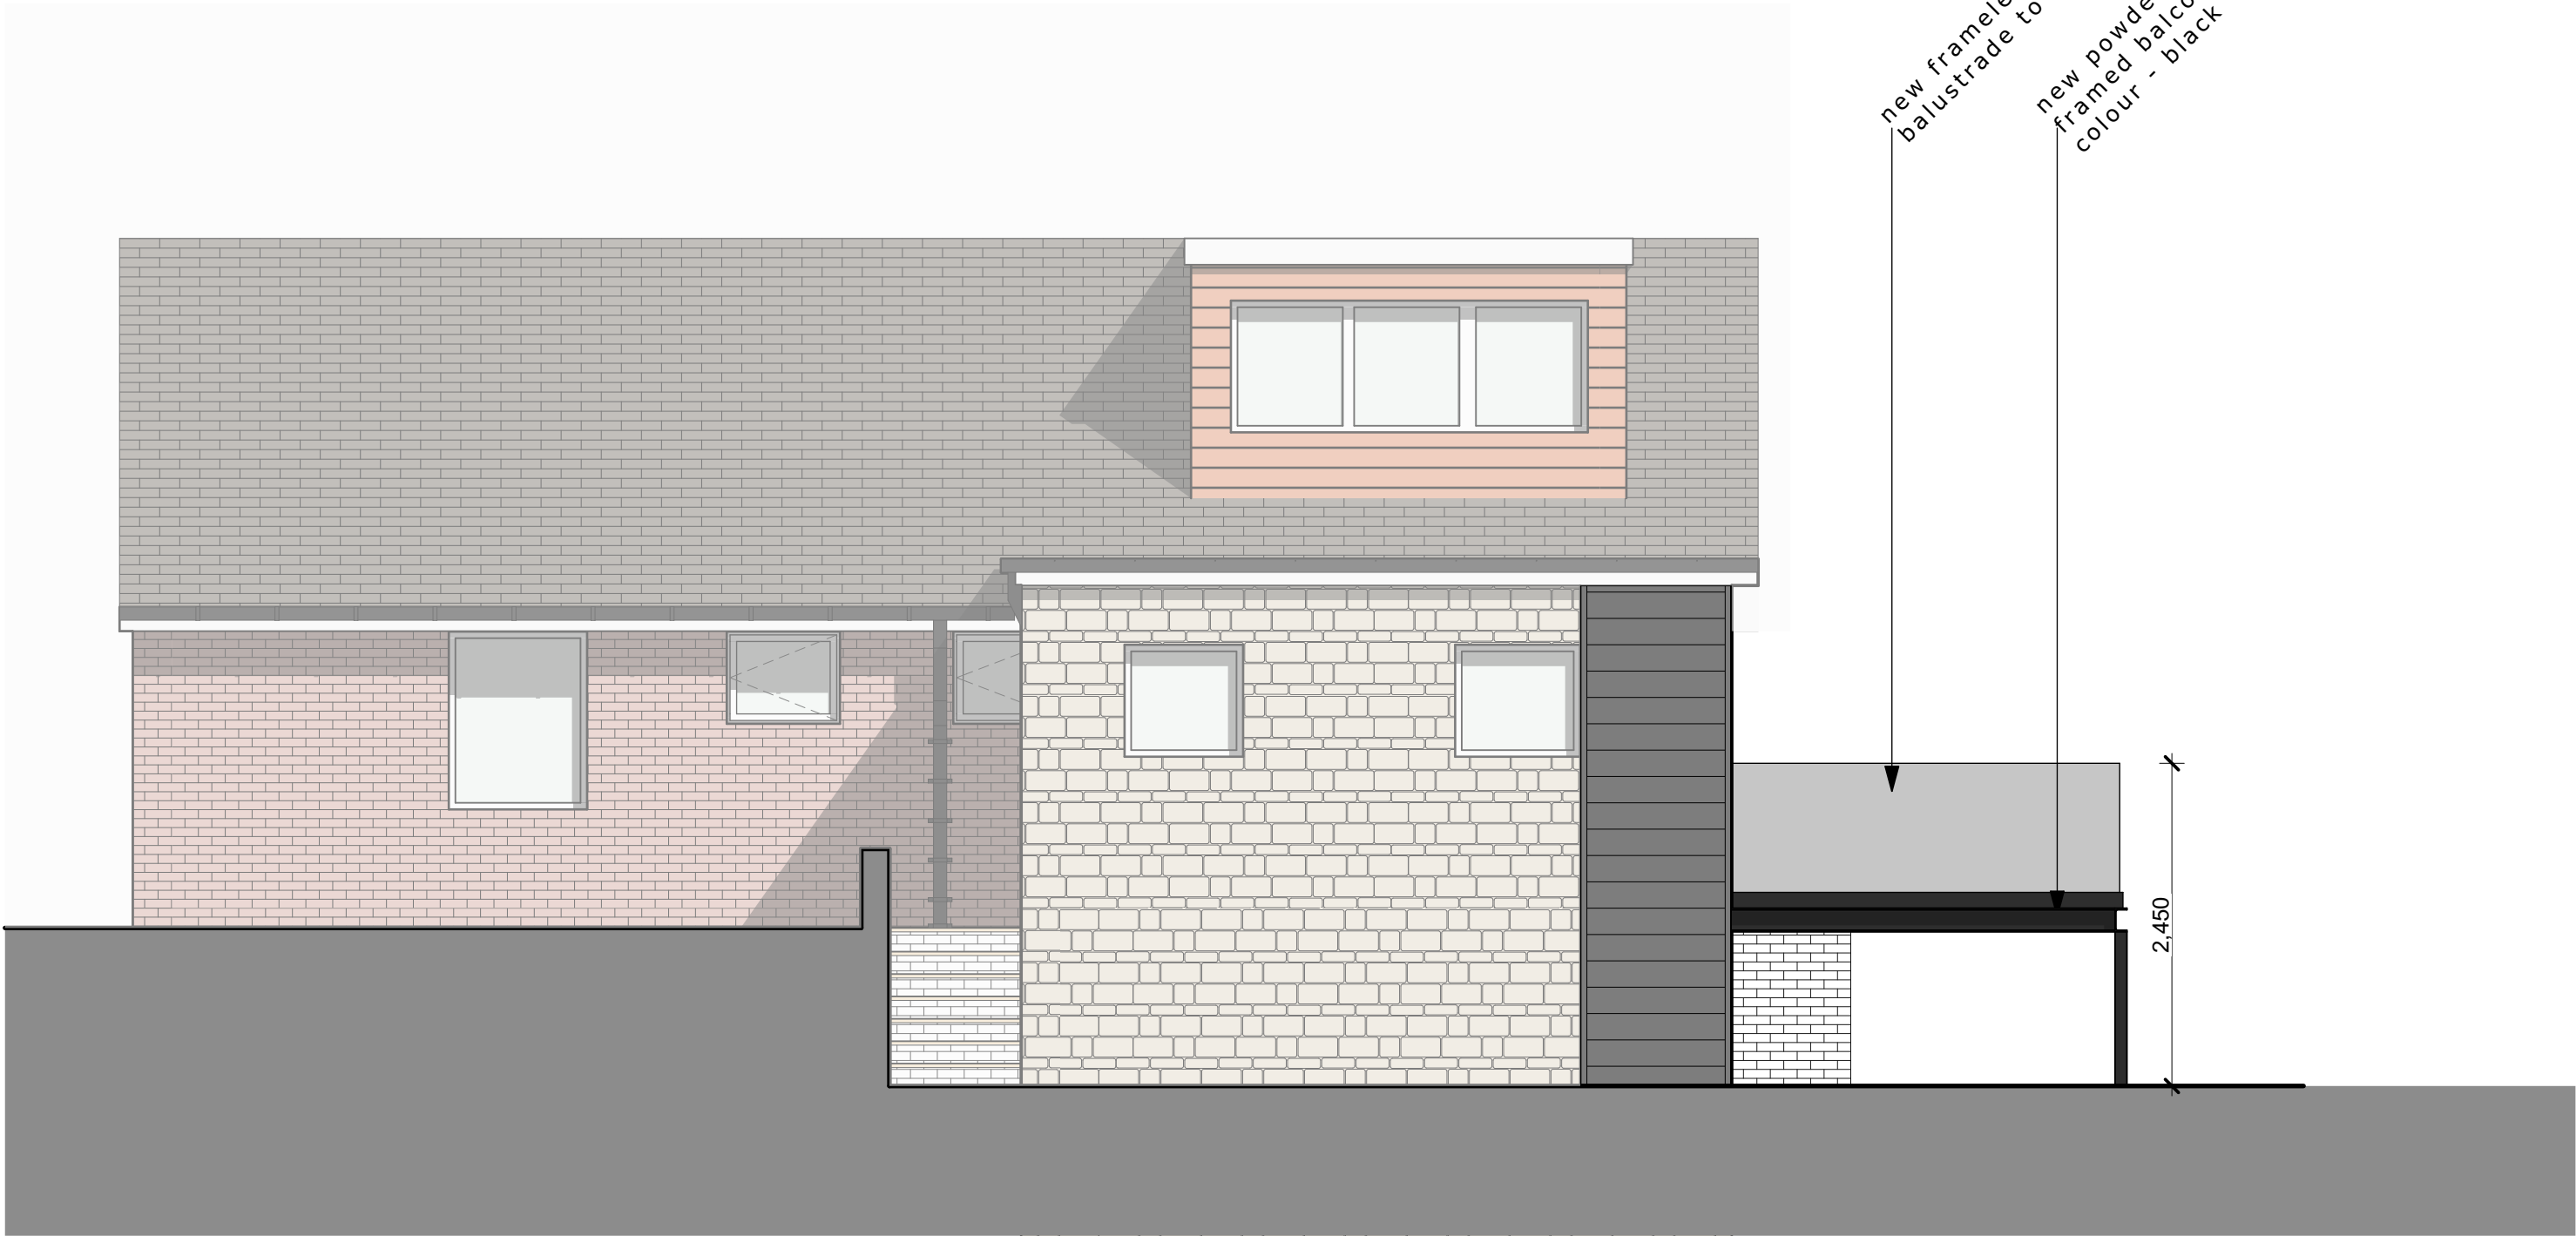


north west (side) elevation

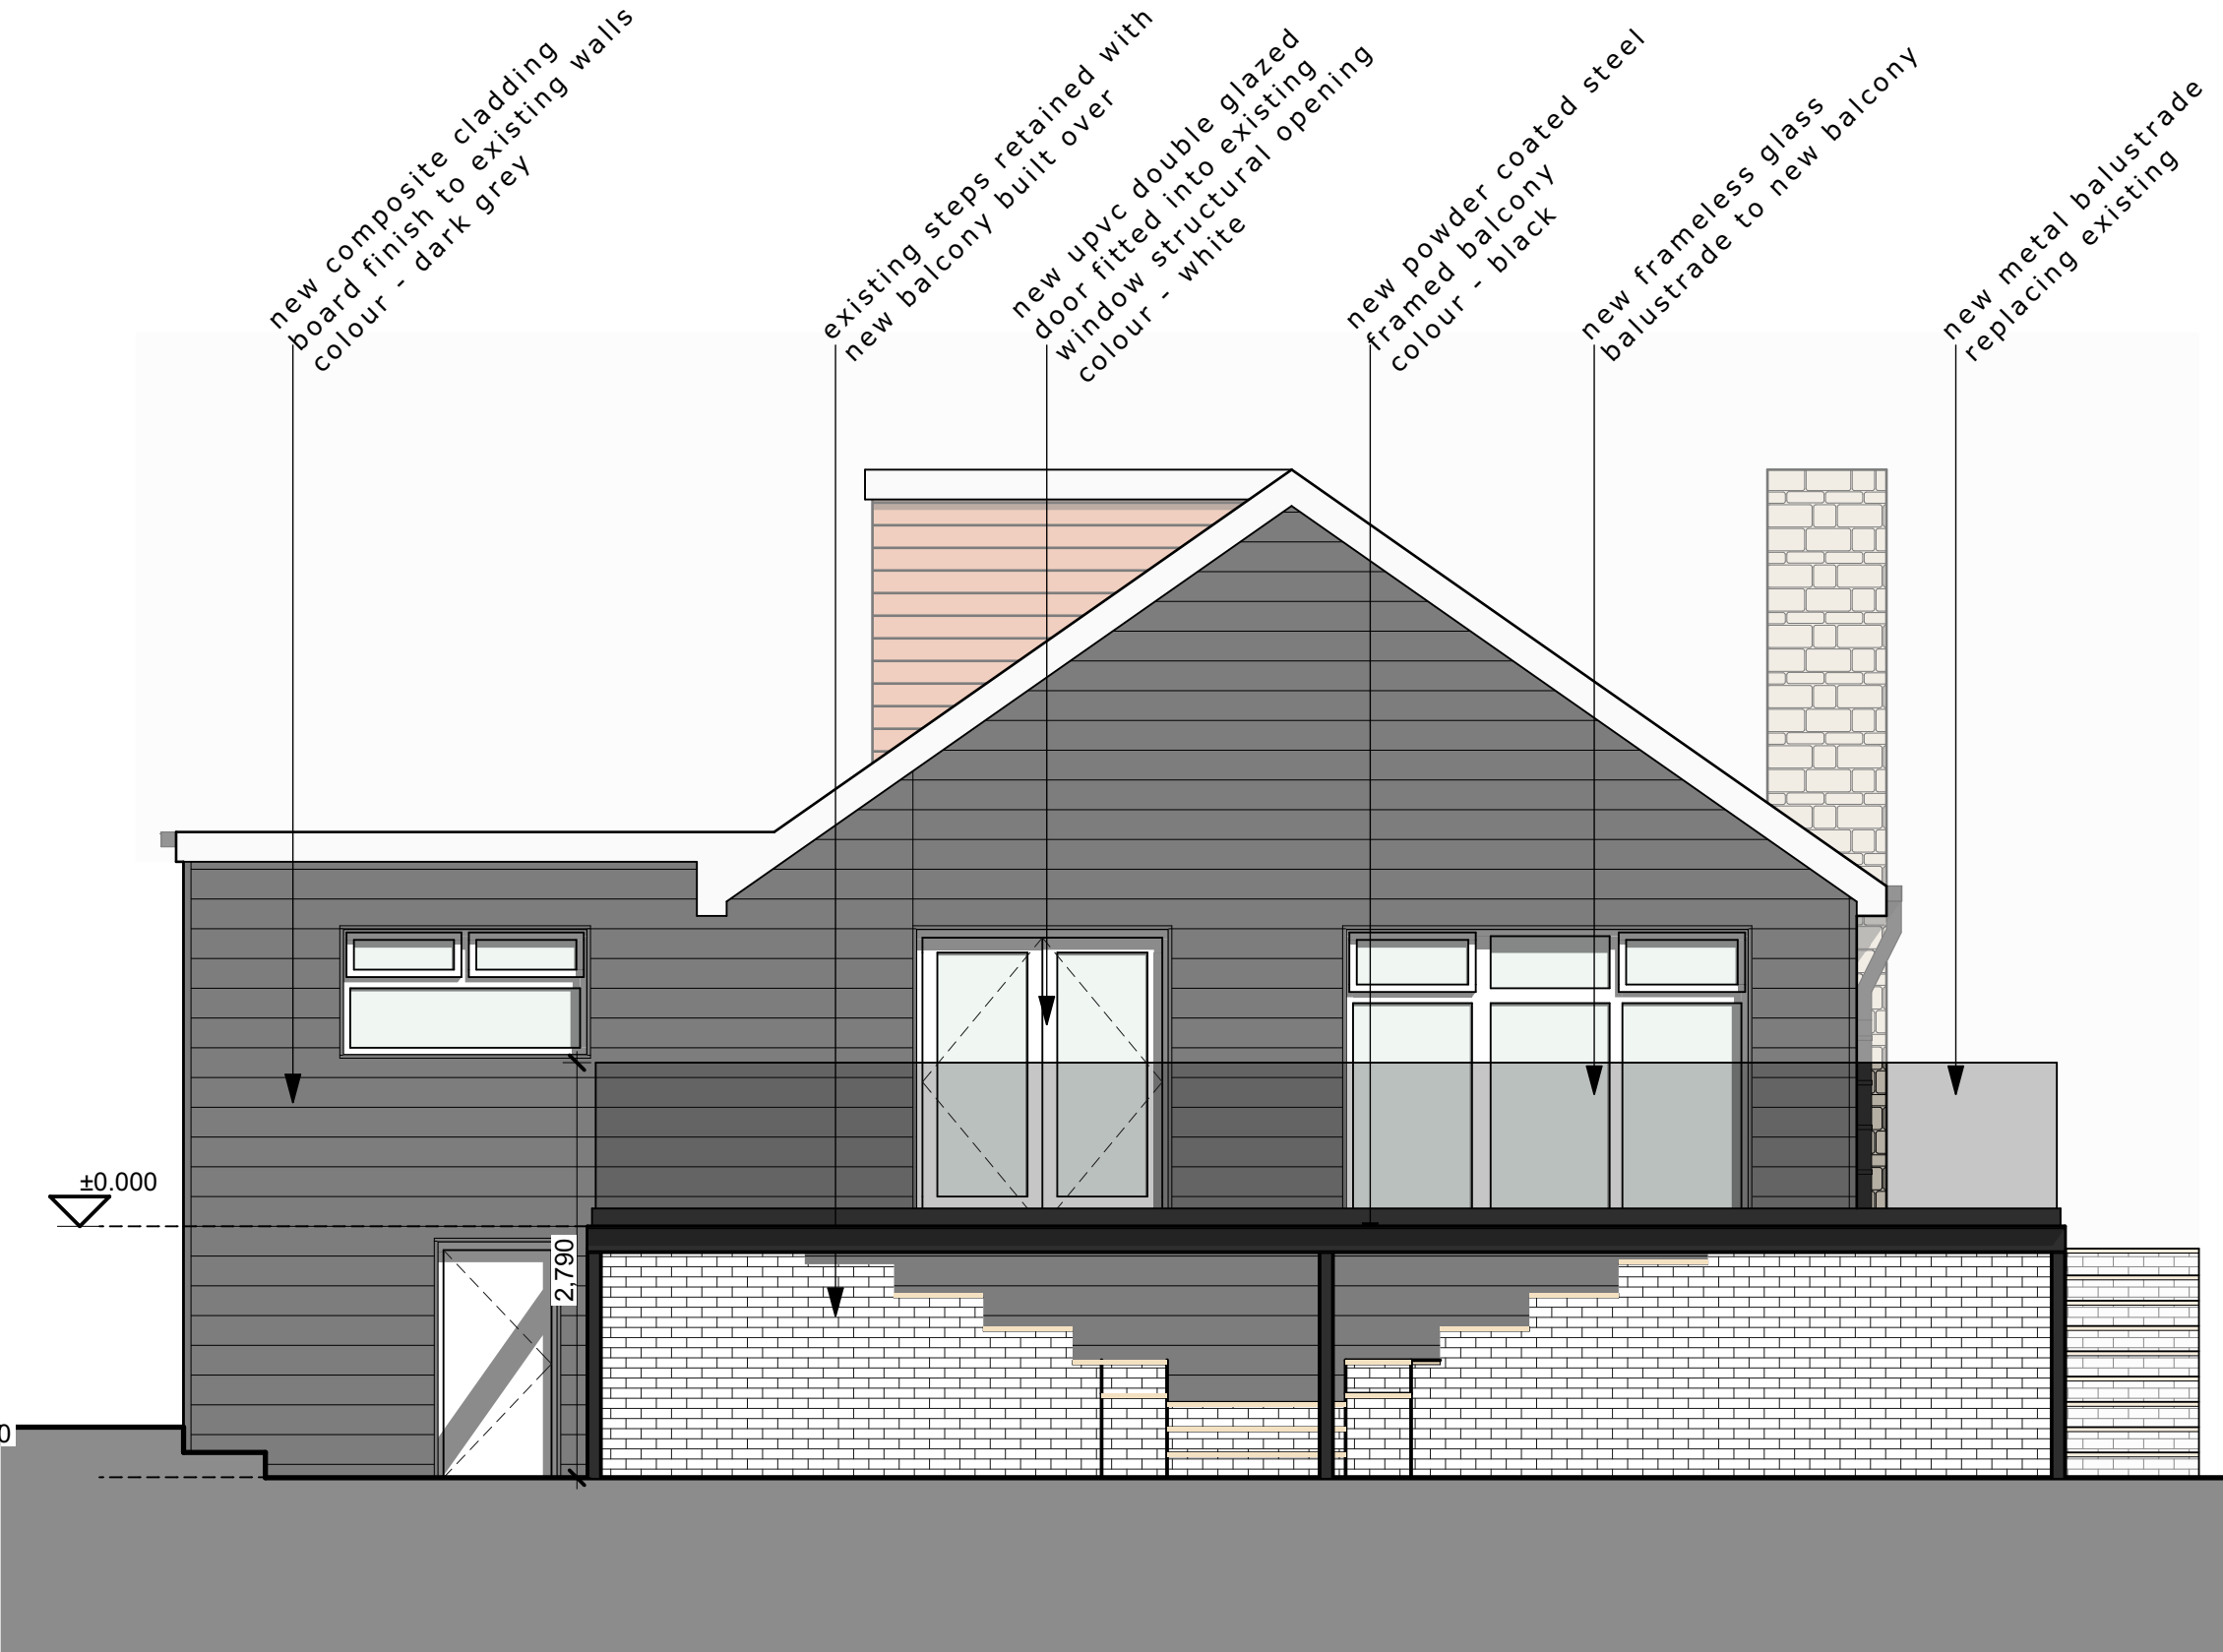

south west (rear) elevation



south east (side) elevation

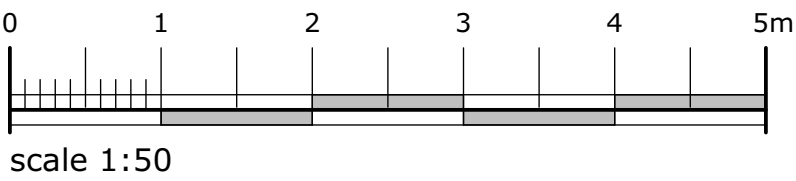

Igreenhalgh design

client: mr & mrs shepherd

project: new balcony and recladding
12 brookside walk bury

sheet: proposed elevations

job no: 23.101	dwg no: 007	B
----------------	-------------	---

scale: 1:50 @ A1

date: 19.05.23

drawn: lg

capricorn park
blakewater road
blackburn bb1 5qr
t: 01254 297700
e: design@cdparchitects.co.uk