




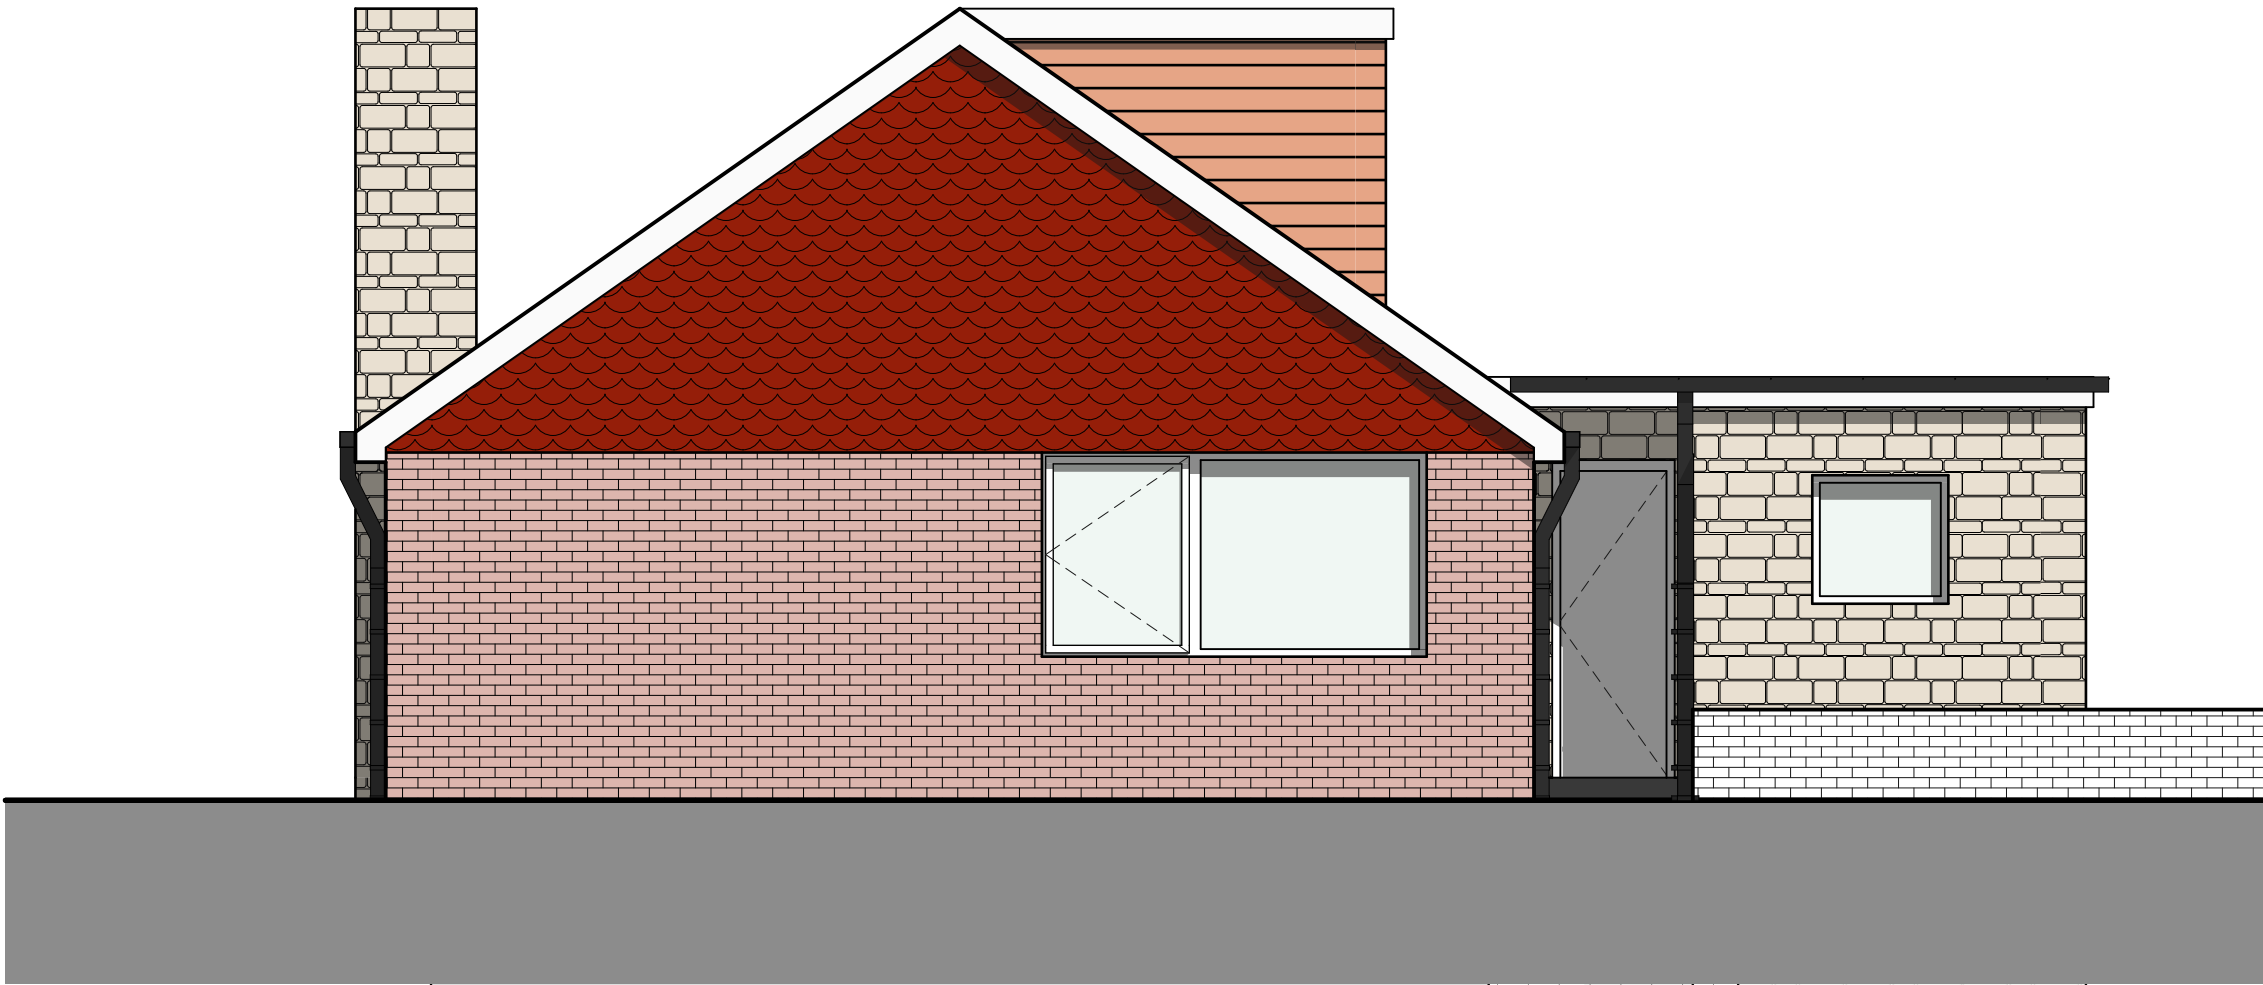

north east (front) elevation

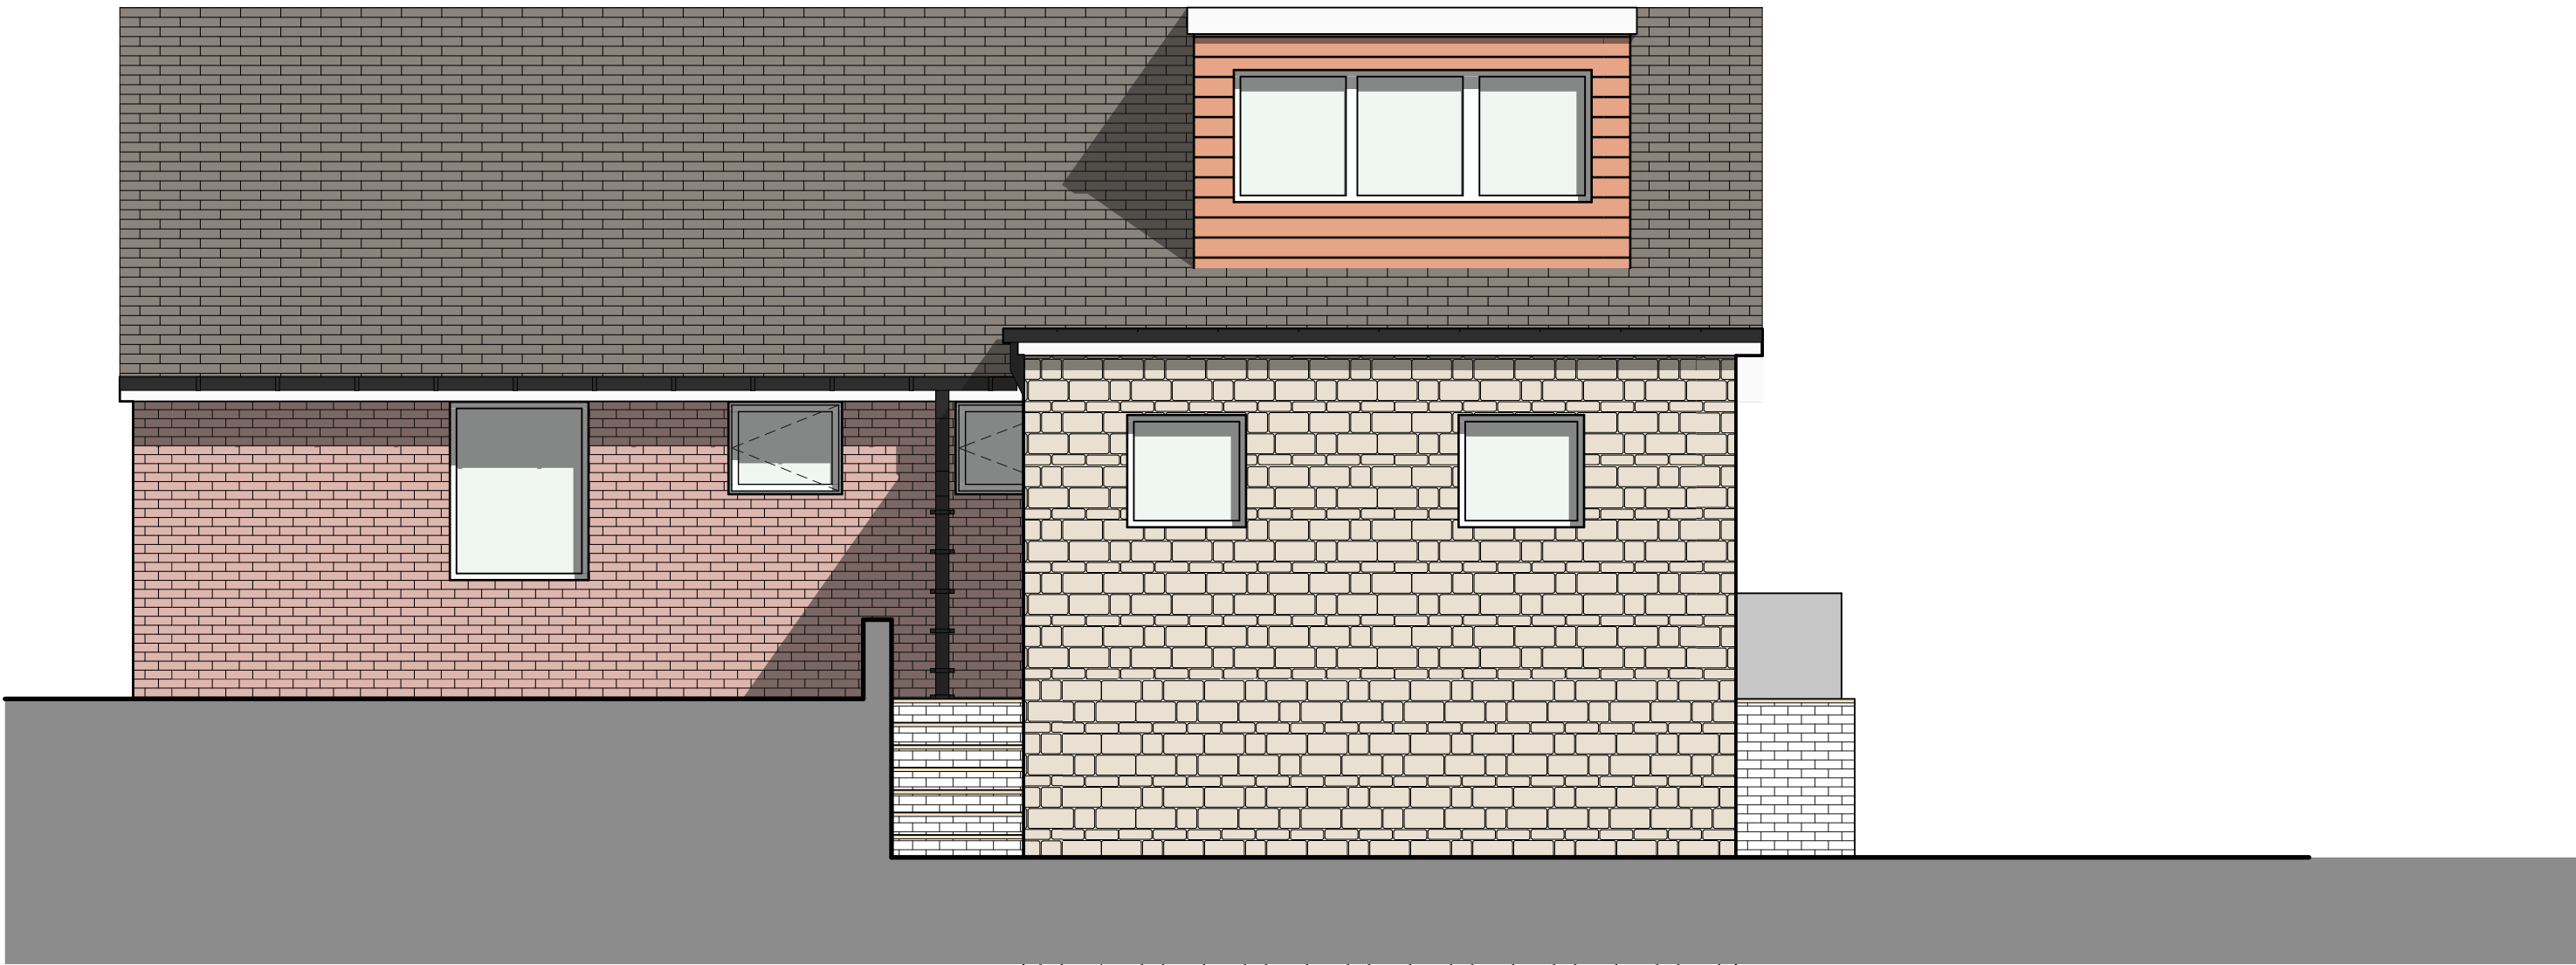


north west (side) elevation

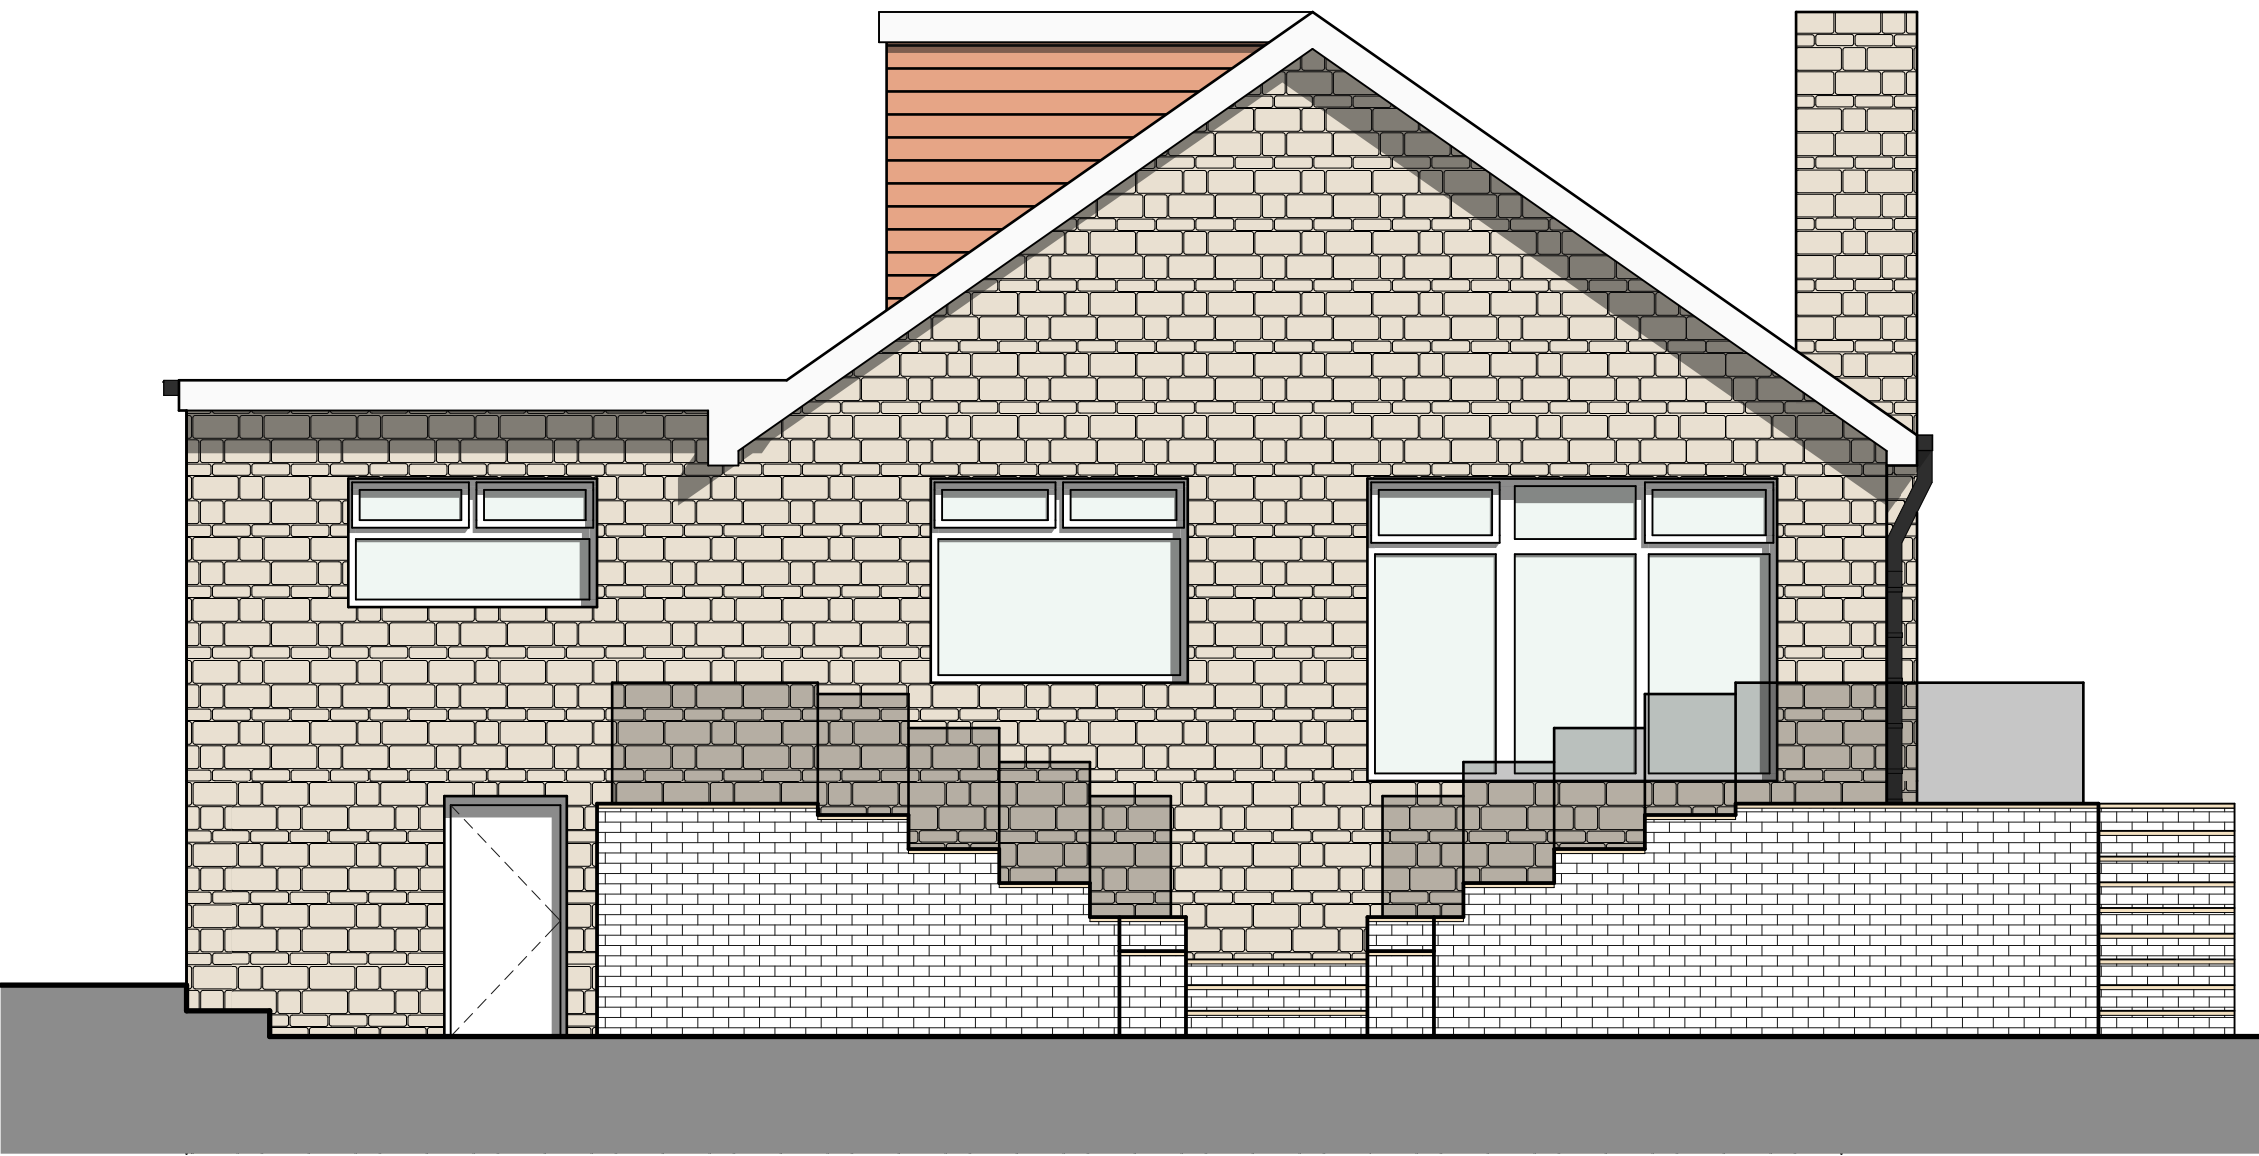

south west (rear) elevation



south east (side) elevation

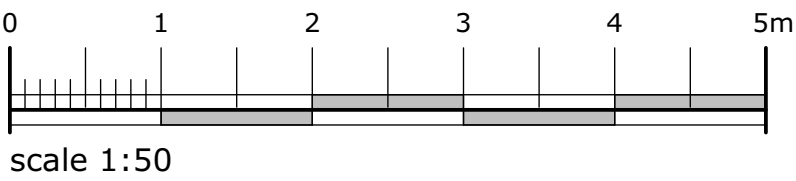

Igreenhalgh design

client: mr & mrs shepherd

project: new balcony and recladding
12 brookside walk bury

sheet: existing elevations

job no:	23.101	dwg no:	004	A
---------	--------	---------	-----	---

scale: 1:50 @ A1
date: 19.05.23
drawn: lg
capricorn park
blackwater road
blackburn bb1 5qr
t: 01254 297700
e: design@cdparchitects.co.uk