





1 Level 0 - Existing
1 : 50

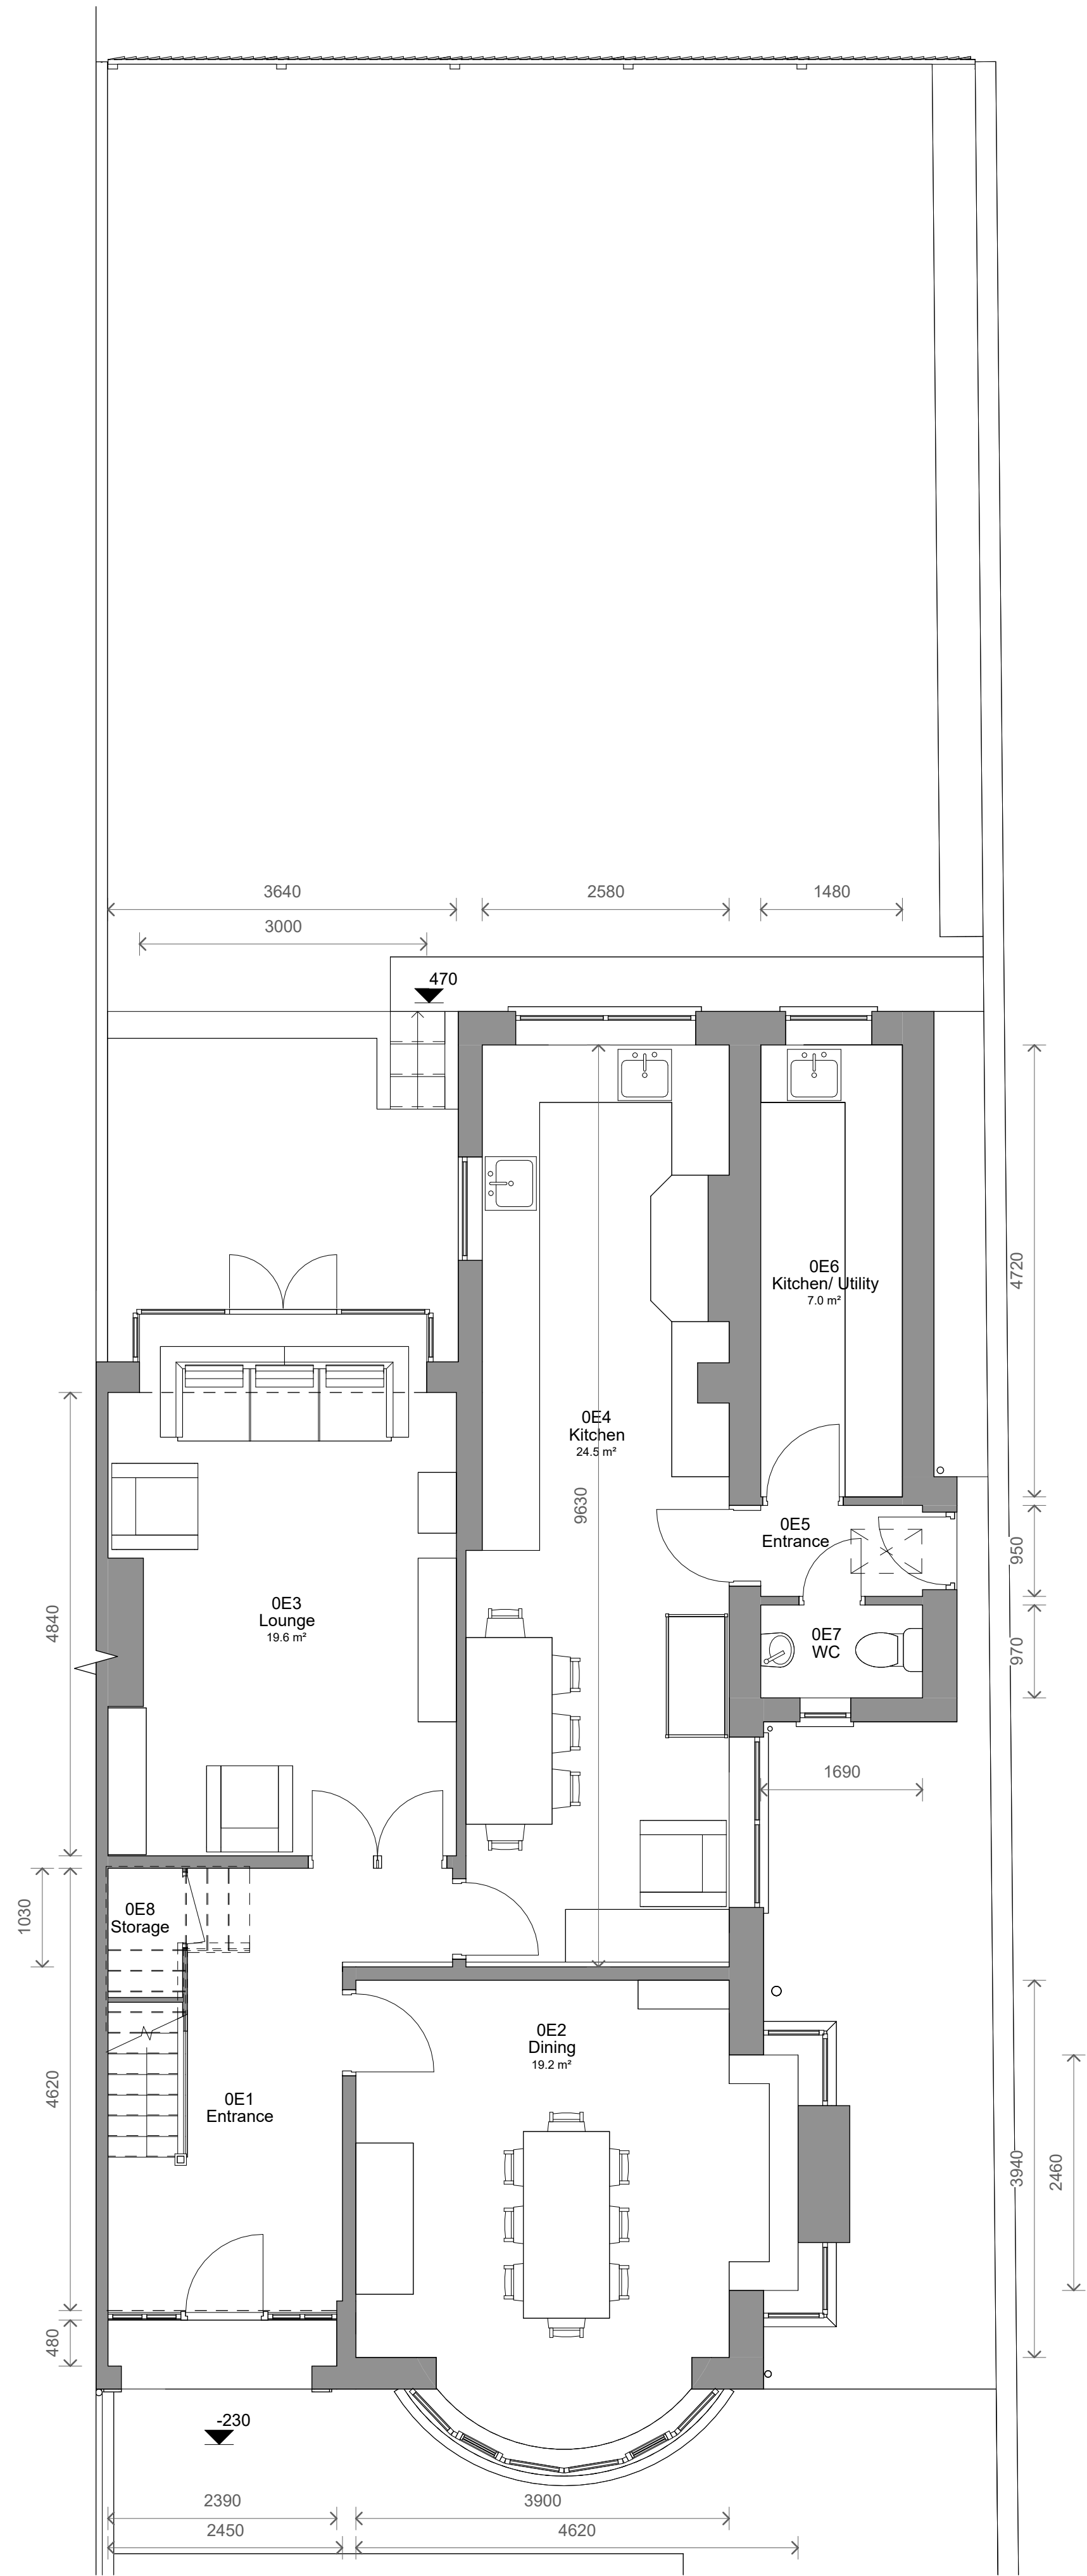

2 Level 1 - Existing
1 : 50

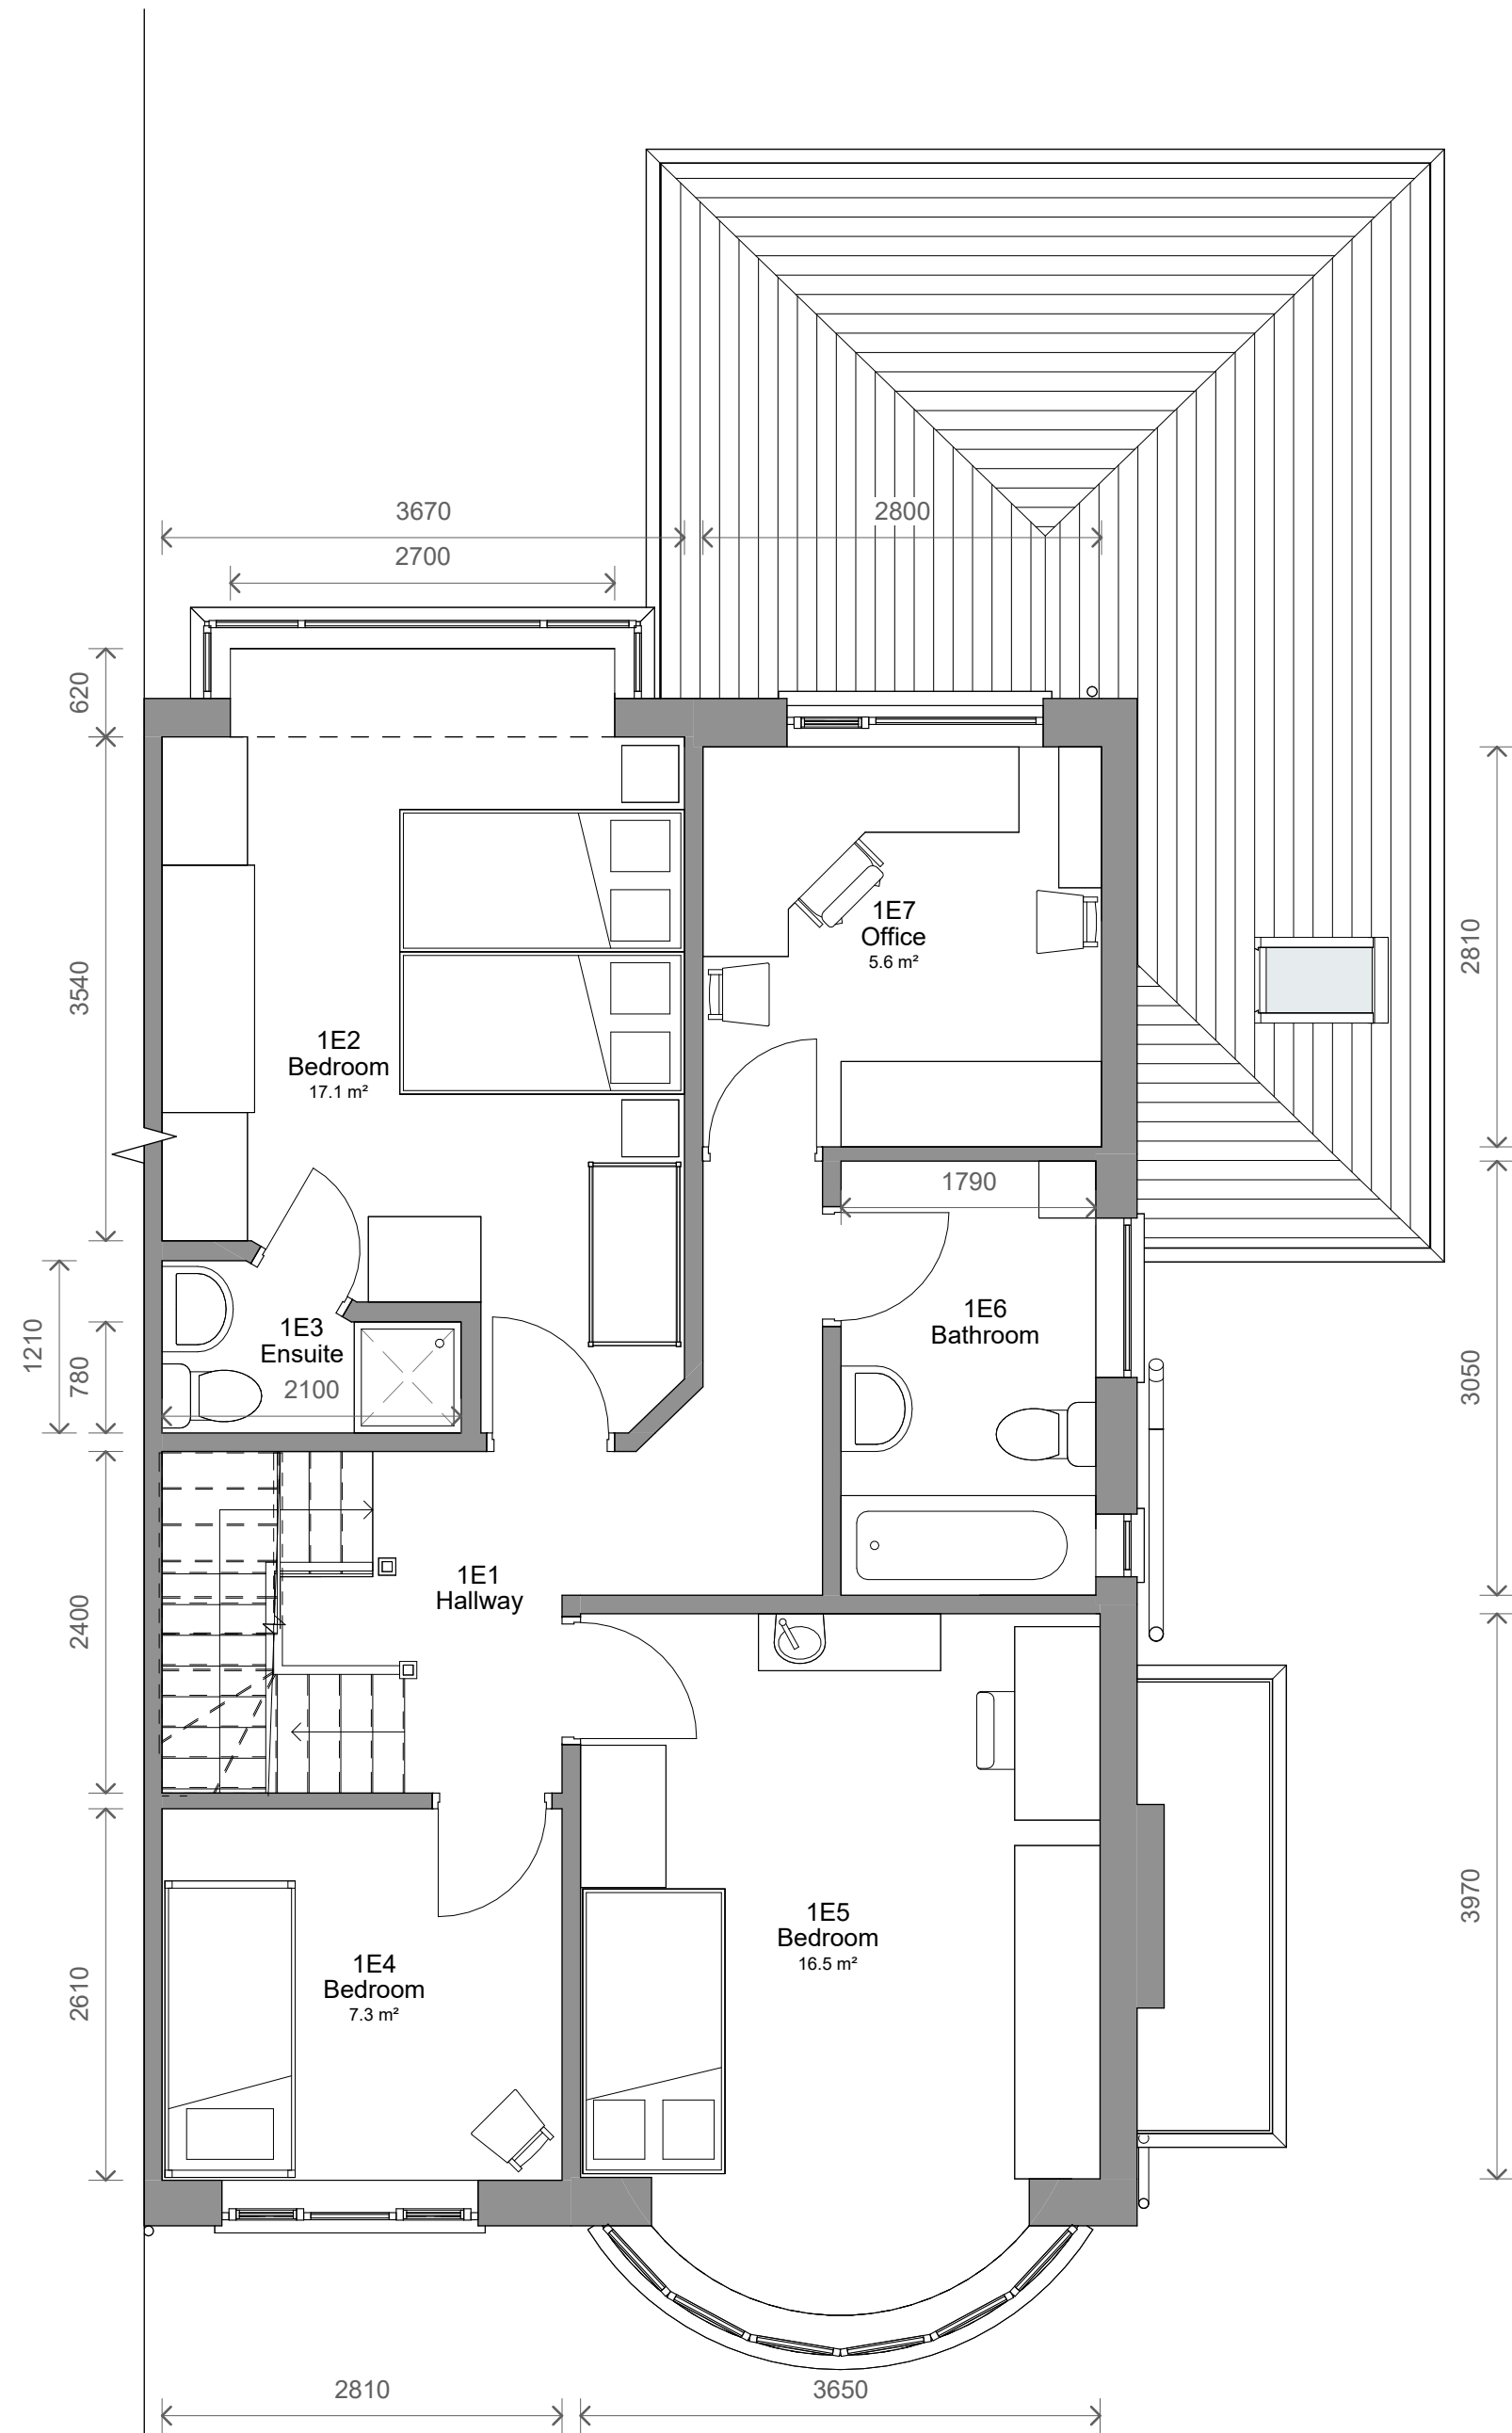

3 Level 2 - Existing
1 : 50

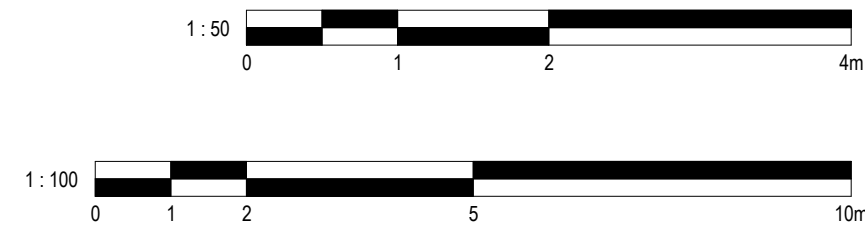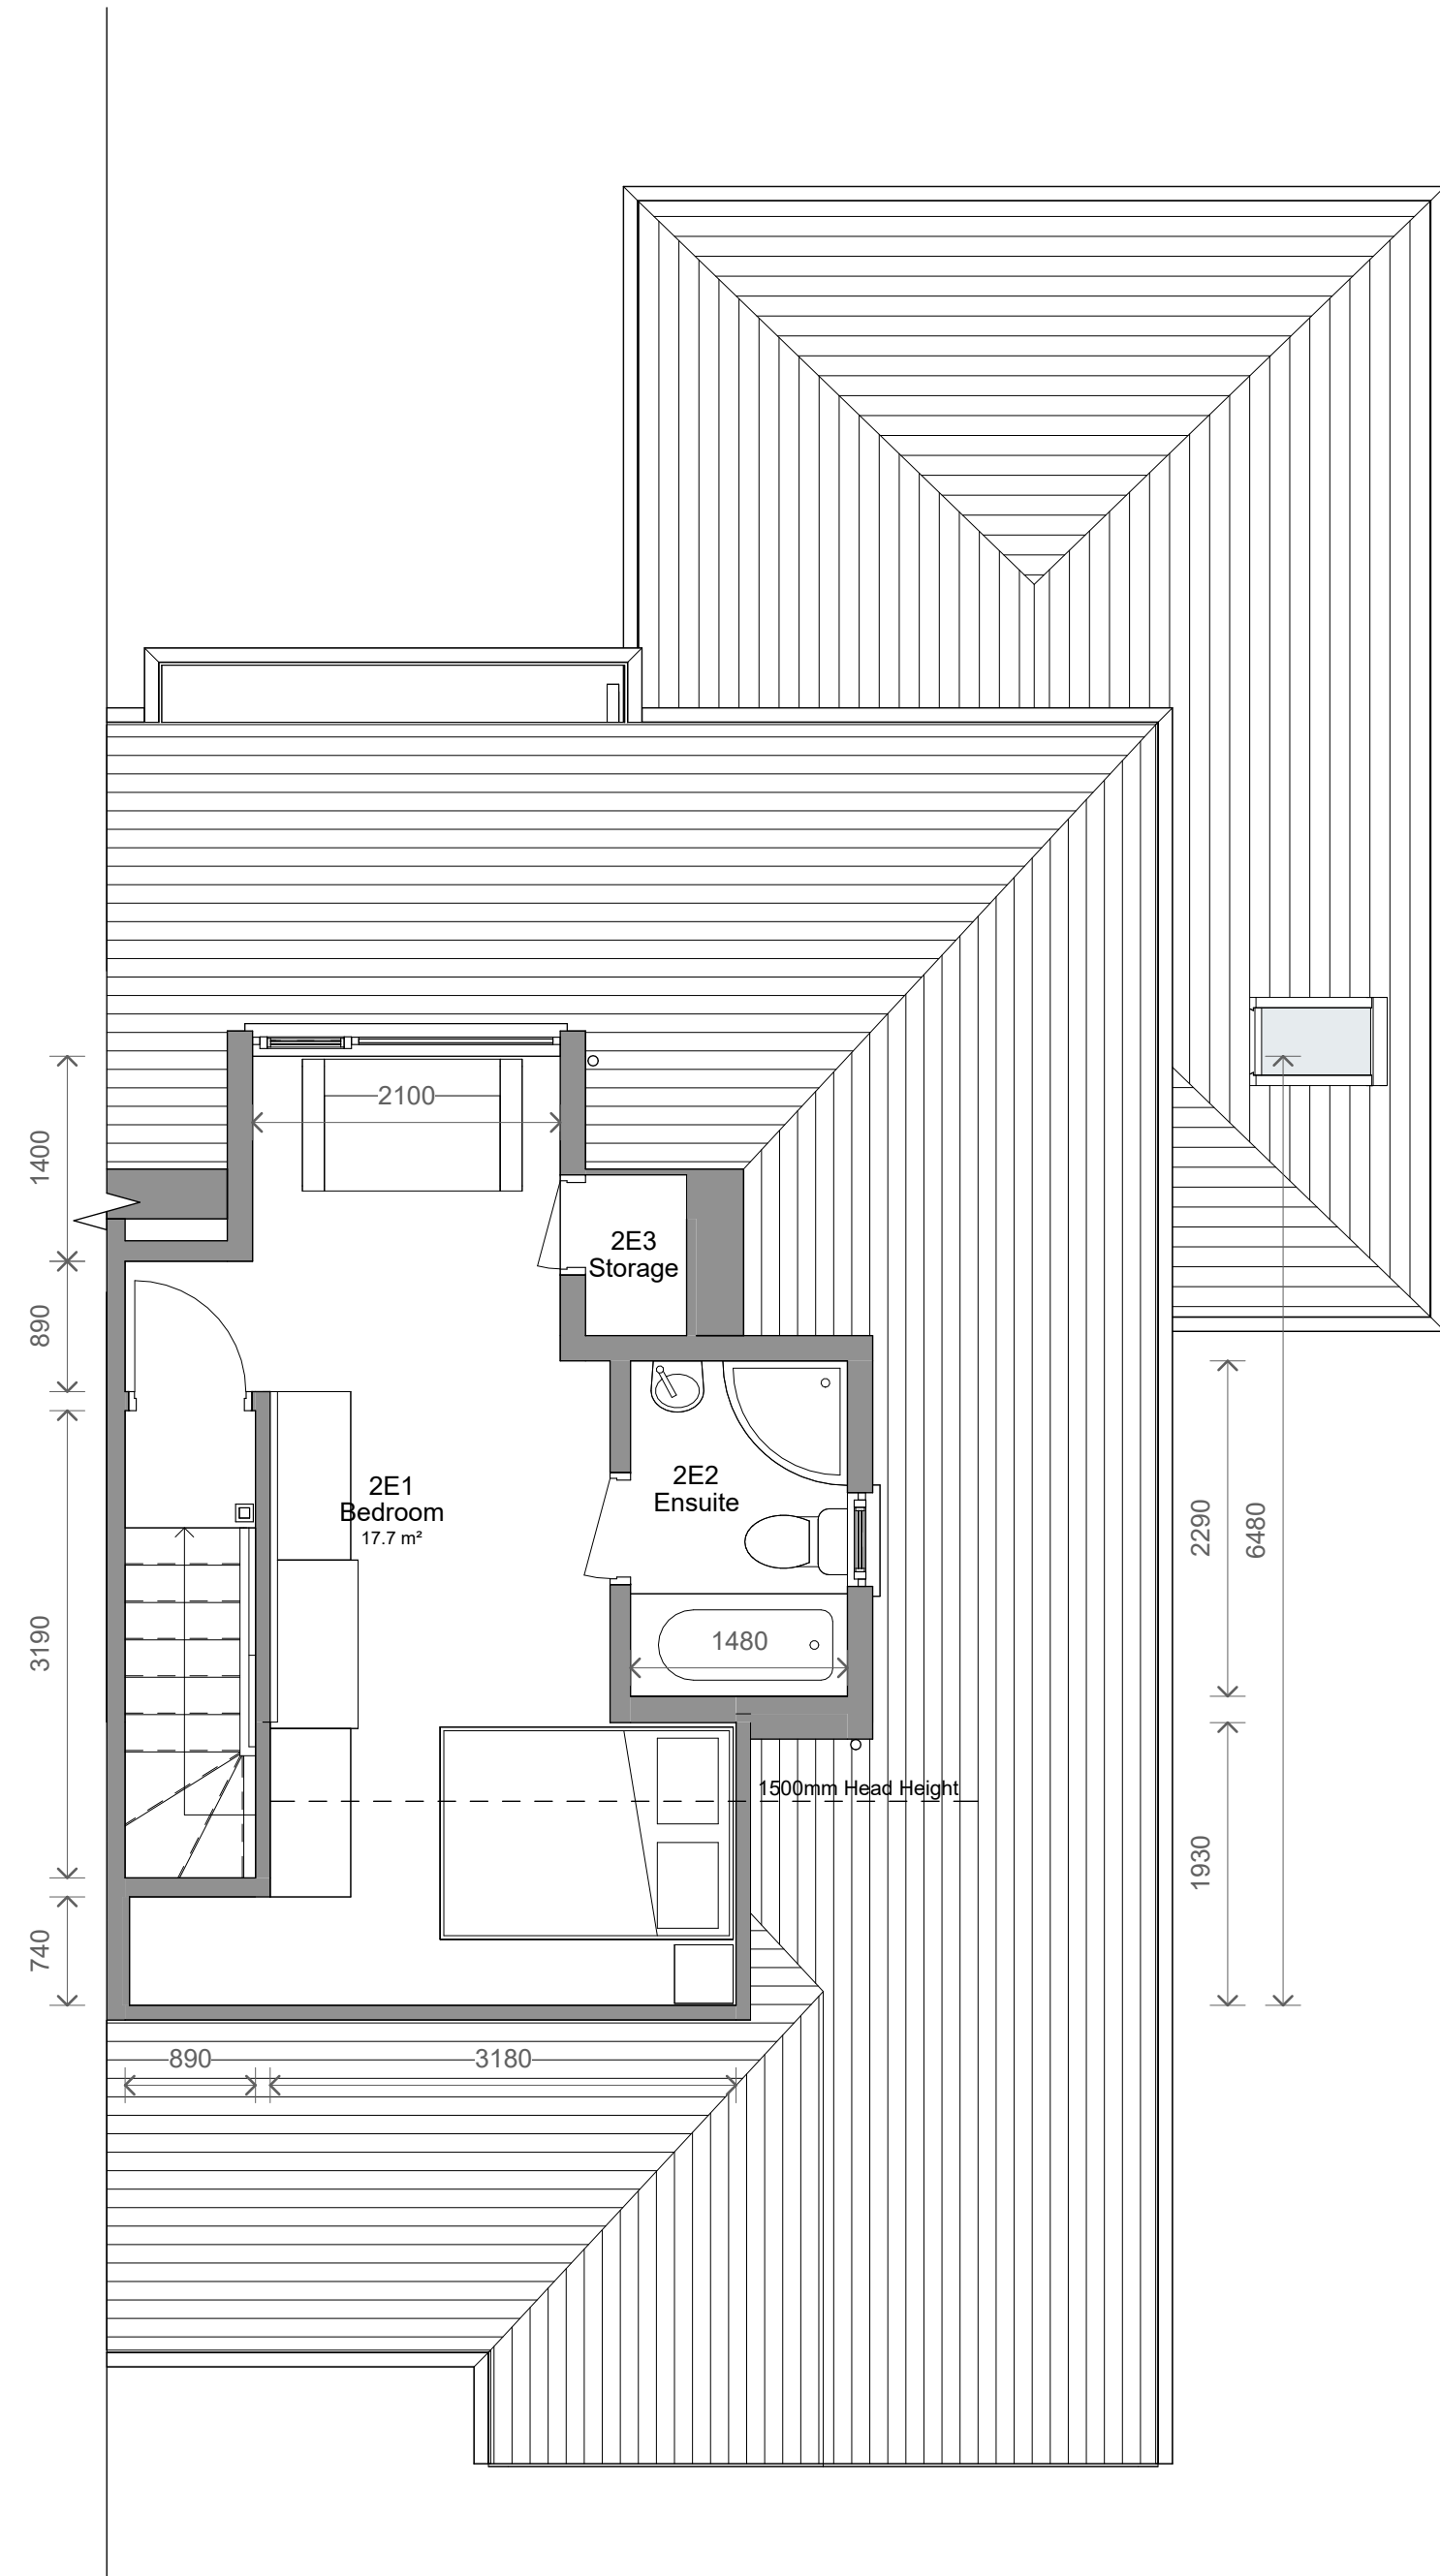

No. Description		Date	Initial
PROJECT			
79 Bishops Road			
TITLE			
Existing Plans			
STATUS			
DESIGN			
DRAWN BY	DATE	SCALE (@ A1)	
MA	24/02/2025	1 : 50	
PROJECT NUMBER		DRAWING NUMBER	REV
GSS25004		002A	
GOLD SKETCH			
S T U D I O S			
www.goldsketch.co.uk		info@goldsketch.co.uk	0161 792 9595
NOTES			
© COPYRIGHT - ALL RIGHTS RESERVED.			
THIS DRAWING IS NOT TO BE REPRODUCED WITHOUT PRIOR WRITTEN CONSENT.			
ALL DIMENSIONS ARE IN MILLIMETERS UNLESS OTHERWISE STATED.			
ALL DIMENSIONS AND SETTING OF WALLS, BE CHECKED AND CONFIRMED ON SITE. ANY DISCREPANCIES TO BE REPORTED TO THE DESIGNER PRIOR TO THE COMMENCEMENT OF ANY WORK. ALL WORK AND MATERIALS TO BE IN ACCORDANCE WITH CURRENT BUILDING REGULATIONS, RELEVANT CODES OF PRACTICE AND BRITISH STANDARDS. ALL DIMENSIONS ON THIS DRAWING ARE IN MILLIMETERS UNLESS OTHERWISE STATED.			