




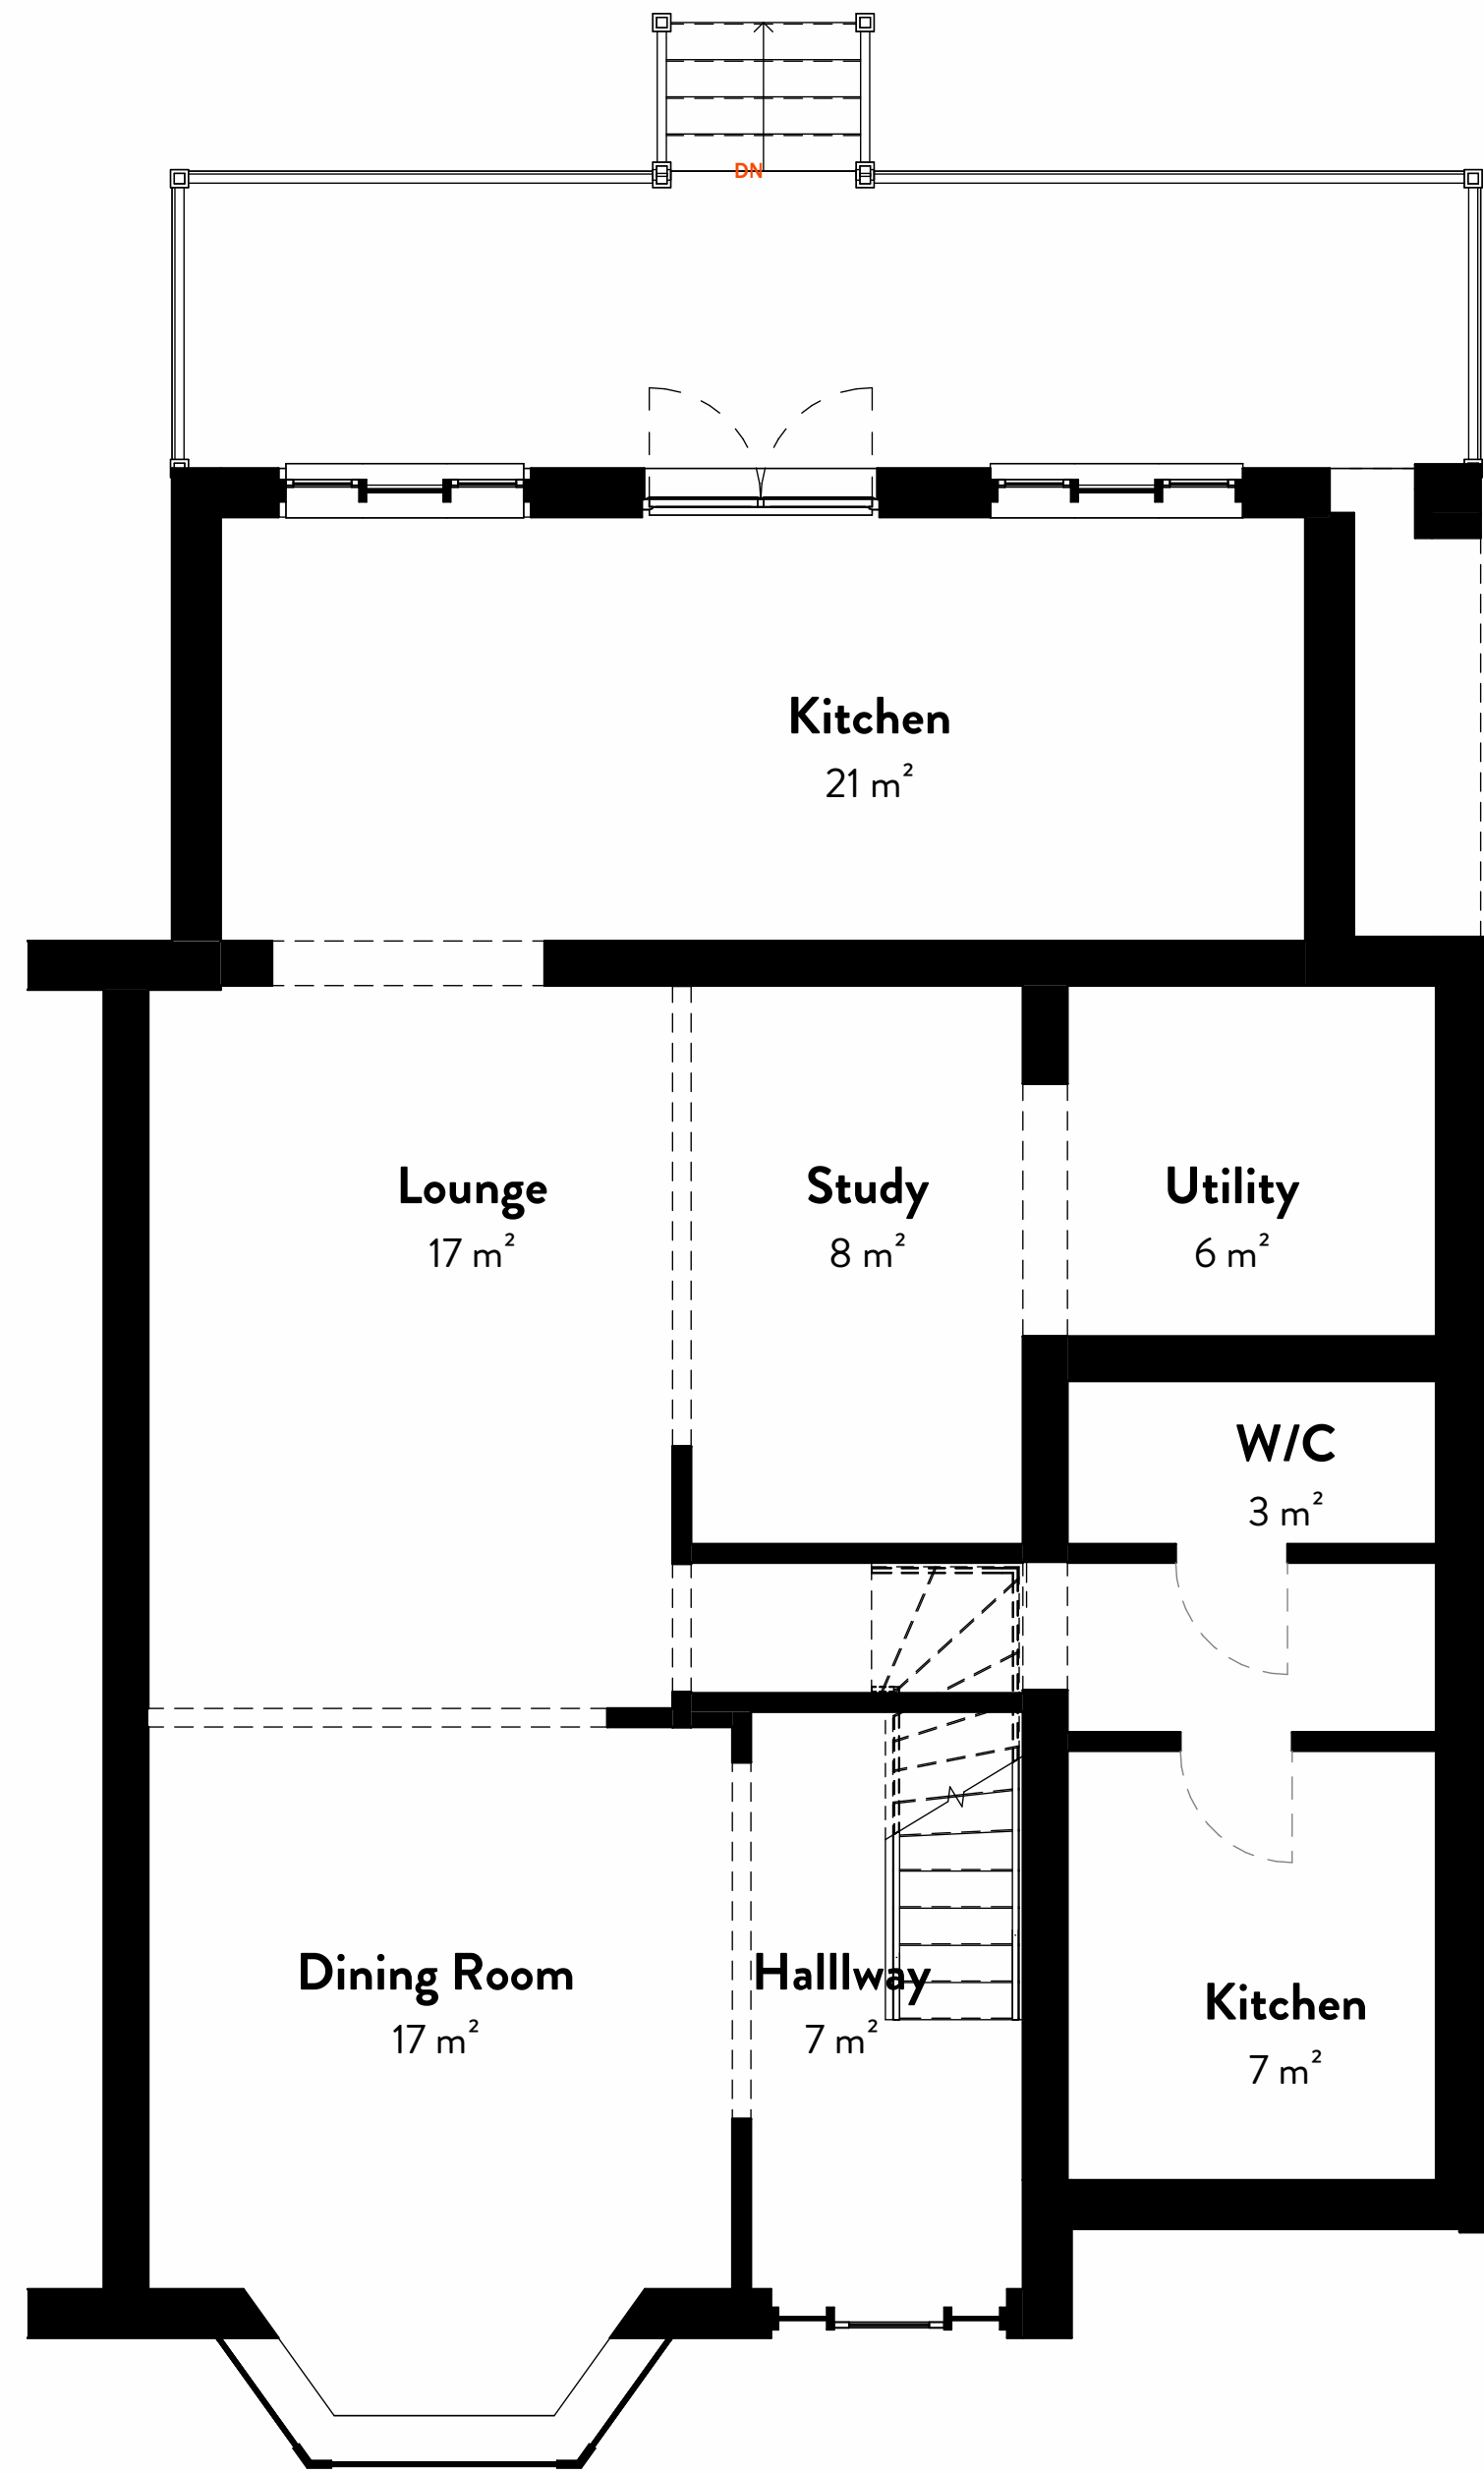

1 Ground Floor
1:50

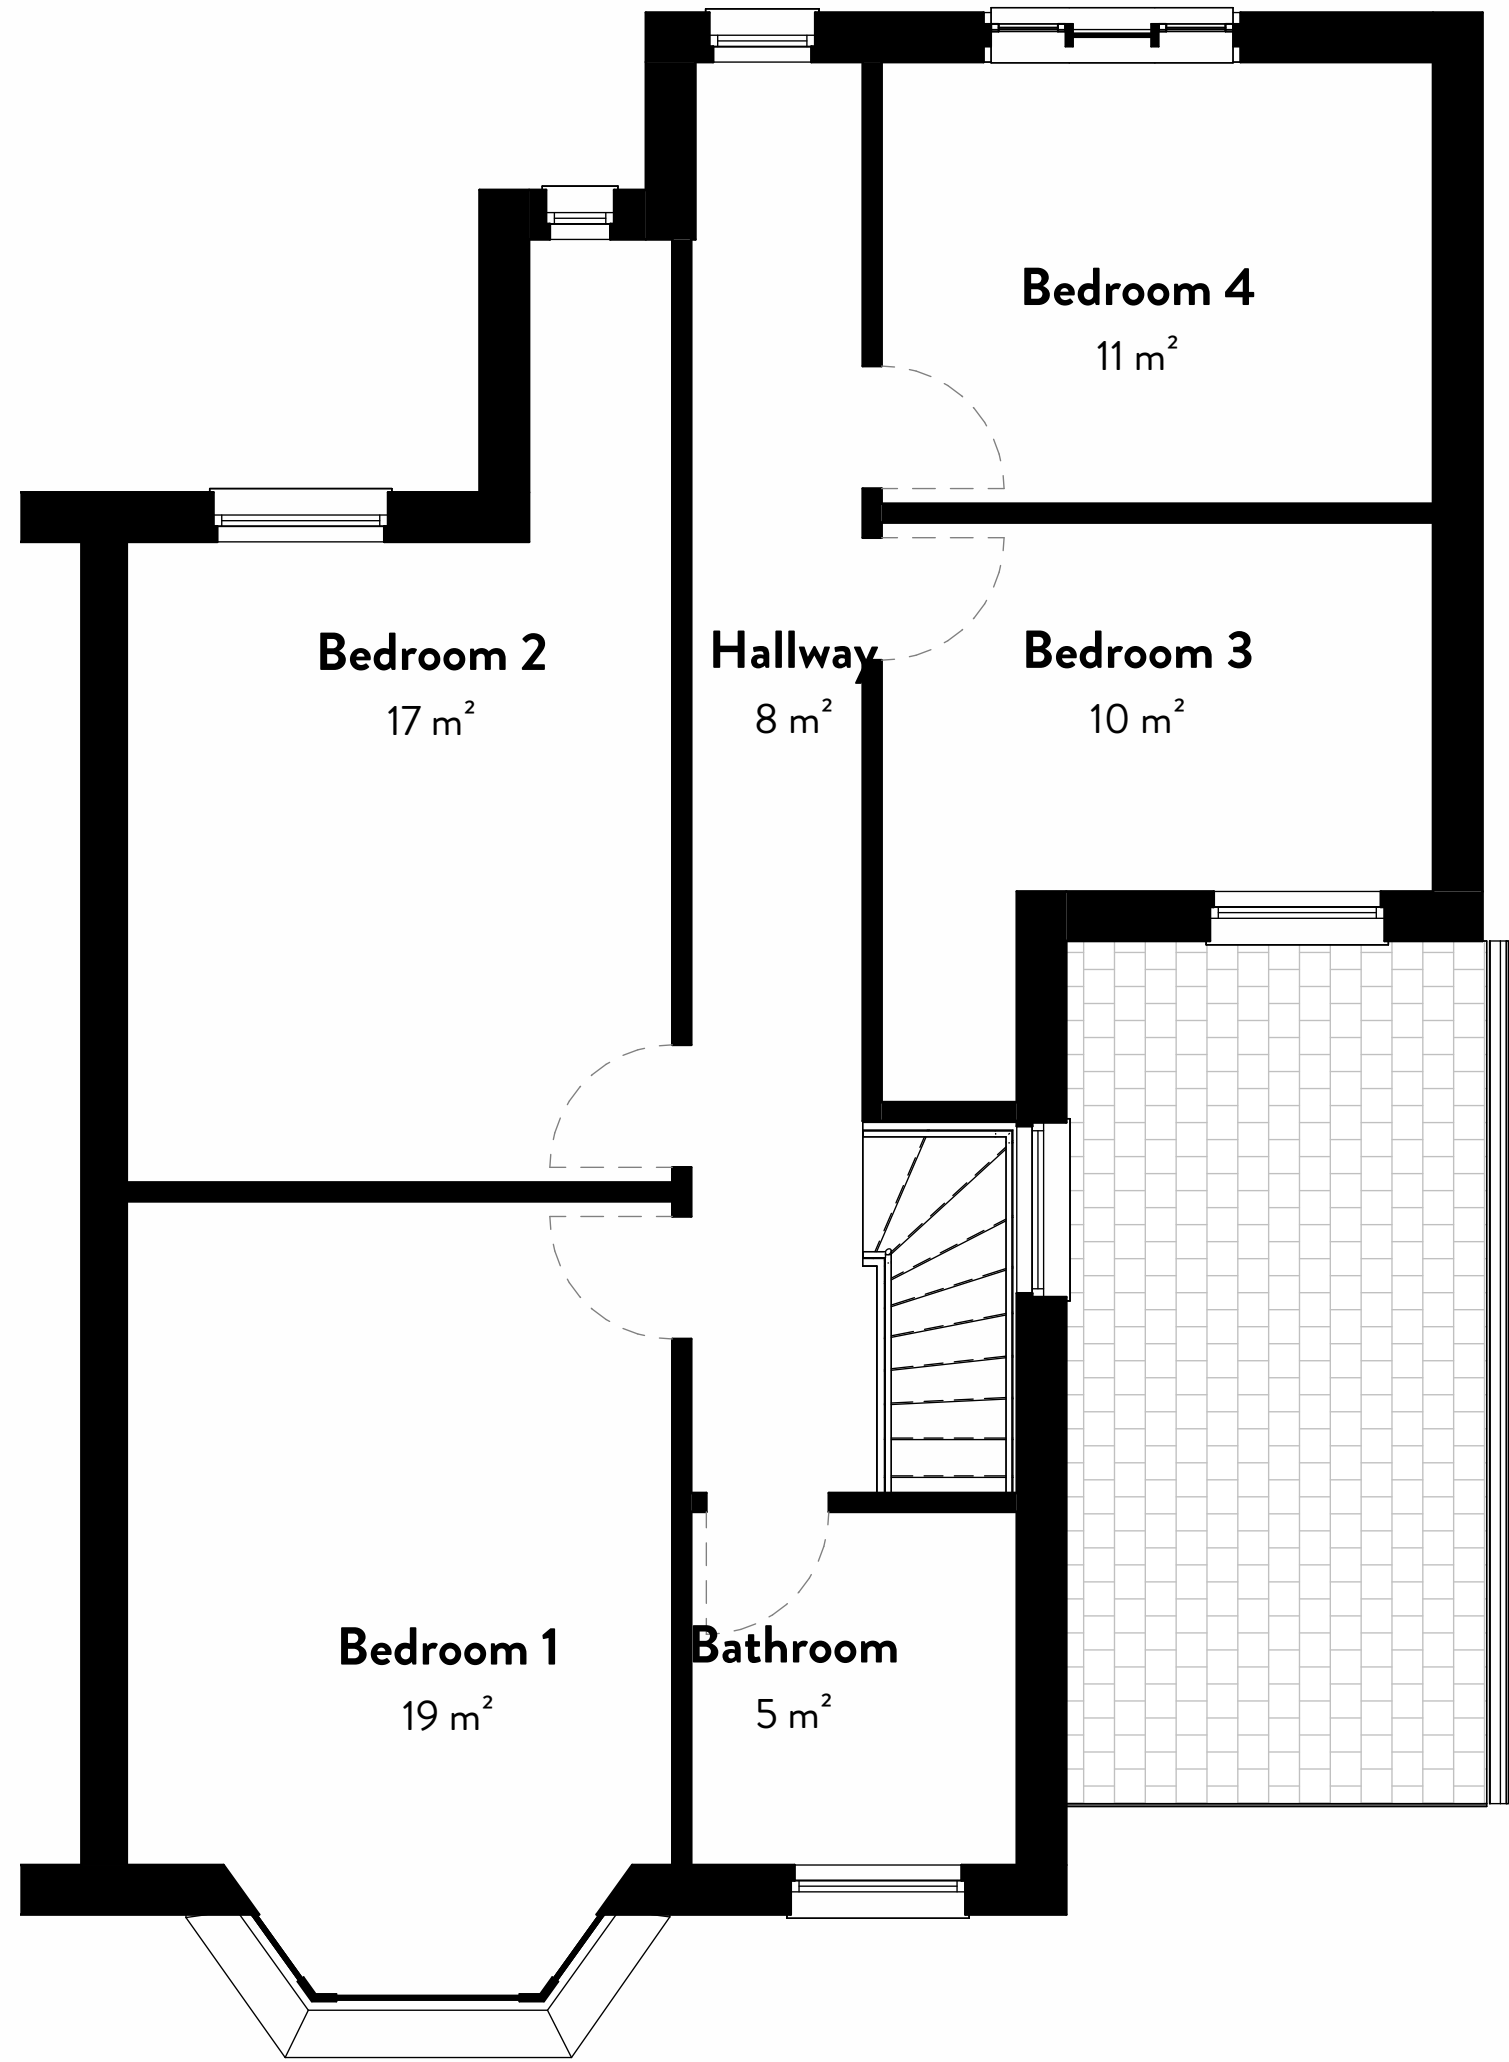

2 First Floor
1:50

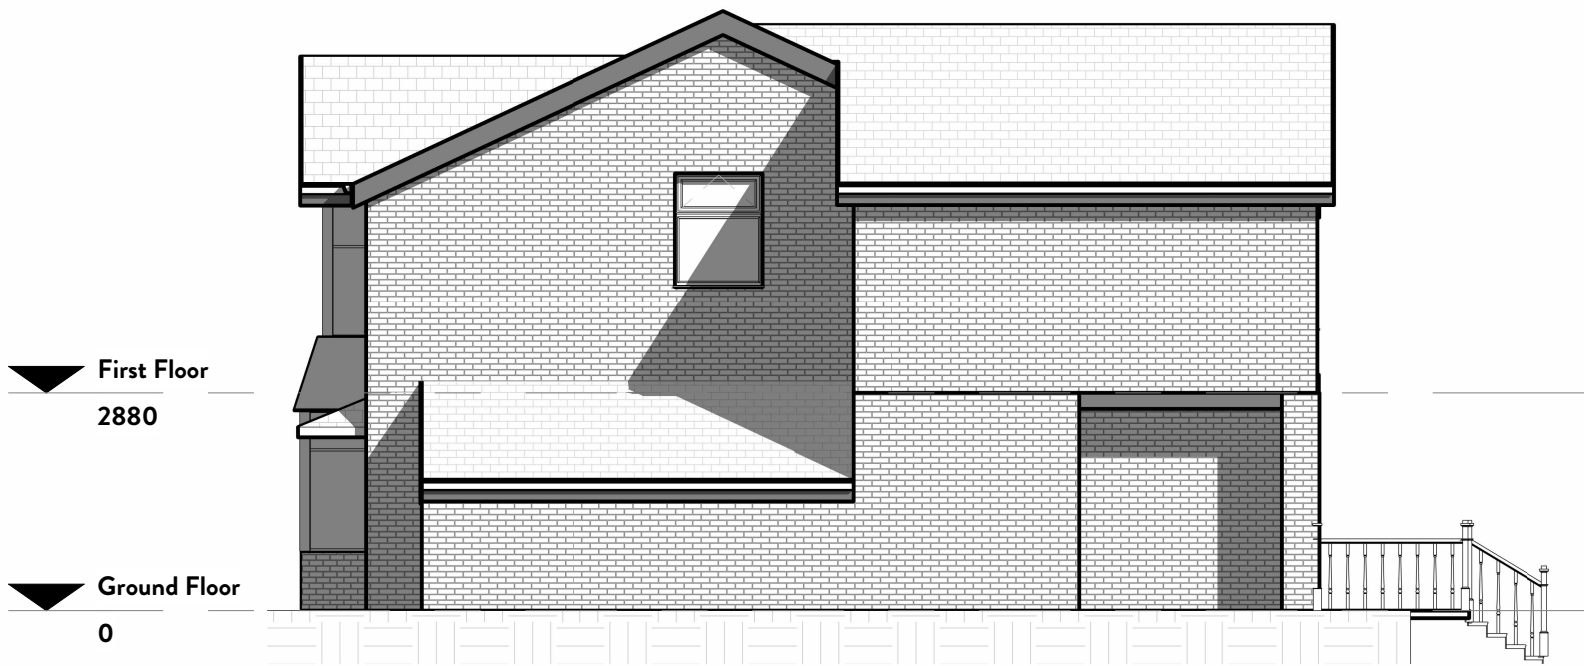


3 East
1:100





4 North
1:100



5 South
1:100

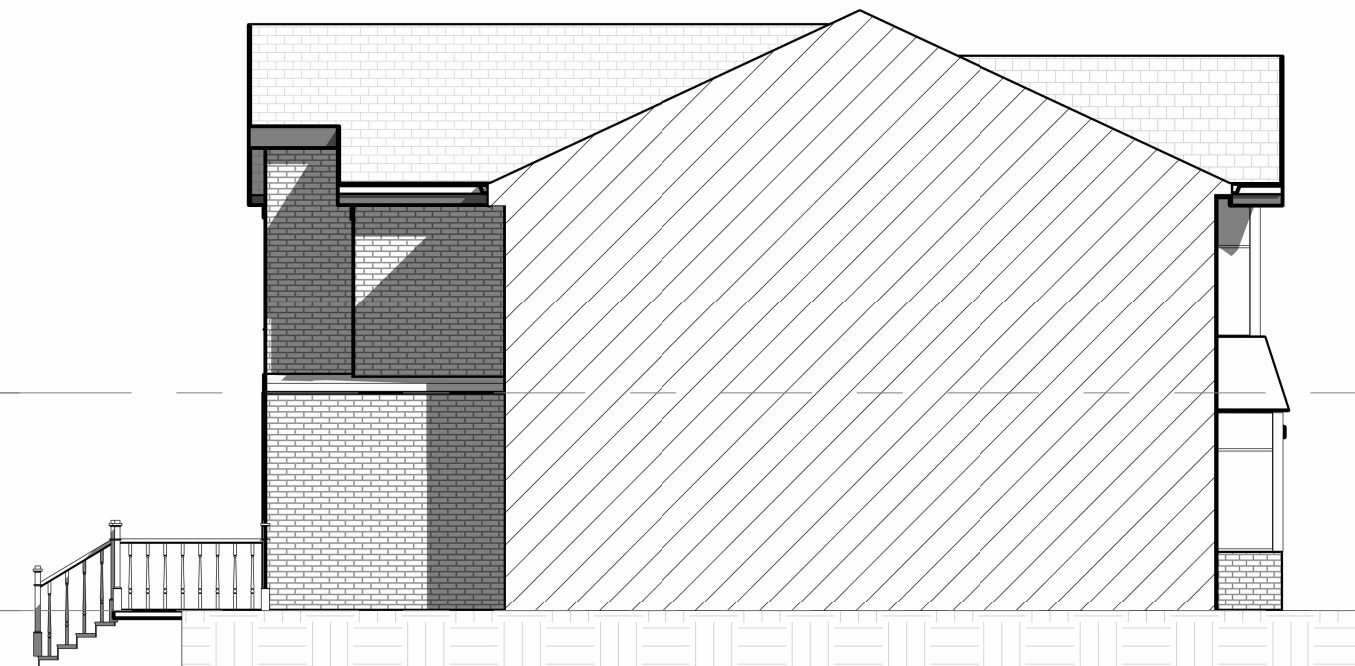

6 West
1:100

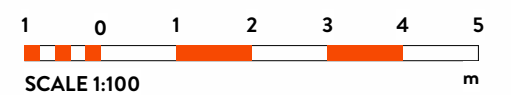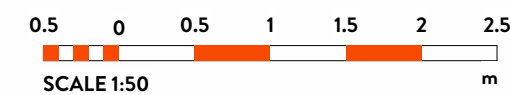

PL1 Issued for planning	AL 14 06 23
PL2 Issued for planning	AL 14 07 23
REV Details	By Date
Stamp:	ISSUED FOR PLANNING
ARCHITECTURE + PLANNING	CIAT
studio@jcdesigngroup.co.uk	0161 698 2964
Project No:	JC_167
Project:	38 Albert Ave.
Drawing No:	A1.1
Revision:	PL2
Title:	EXISTING GA PLANS AND ELEVATIONS
Project Address:	38 Albert Ave, Prestwich, Manchester M25 0LX
Scale on A1:	As indicated
Drawn by:	Author
Checked by:	JC
General Notes:	This drawing must be read in conjunction with JCD's specification and all other relevant documentation and drawings.
	All dimensions are to be checked on site with any discrepancies reported to the designer prior to the work being carried out.
	JCD accept no liability for any expense, loss or damage of whatsoever nature and however arising from any variation made to this drawing or in the execution of the work to which it relates which has not been referred to them and their approval obtained.
	This drawing is copyright and is sent to you in confidence. It must not be copied, used or disclosed in whole or in part to third parties without our written permission. It remains the property of JCD and must be returned on request.
	© JCD Design Group Ltd