
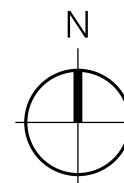



SCALE 1:500

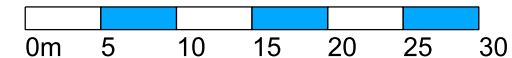

KEY

PUBLIC RIGHTS OF WAY

 DWELLING CURTILAGE

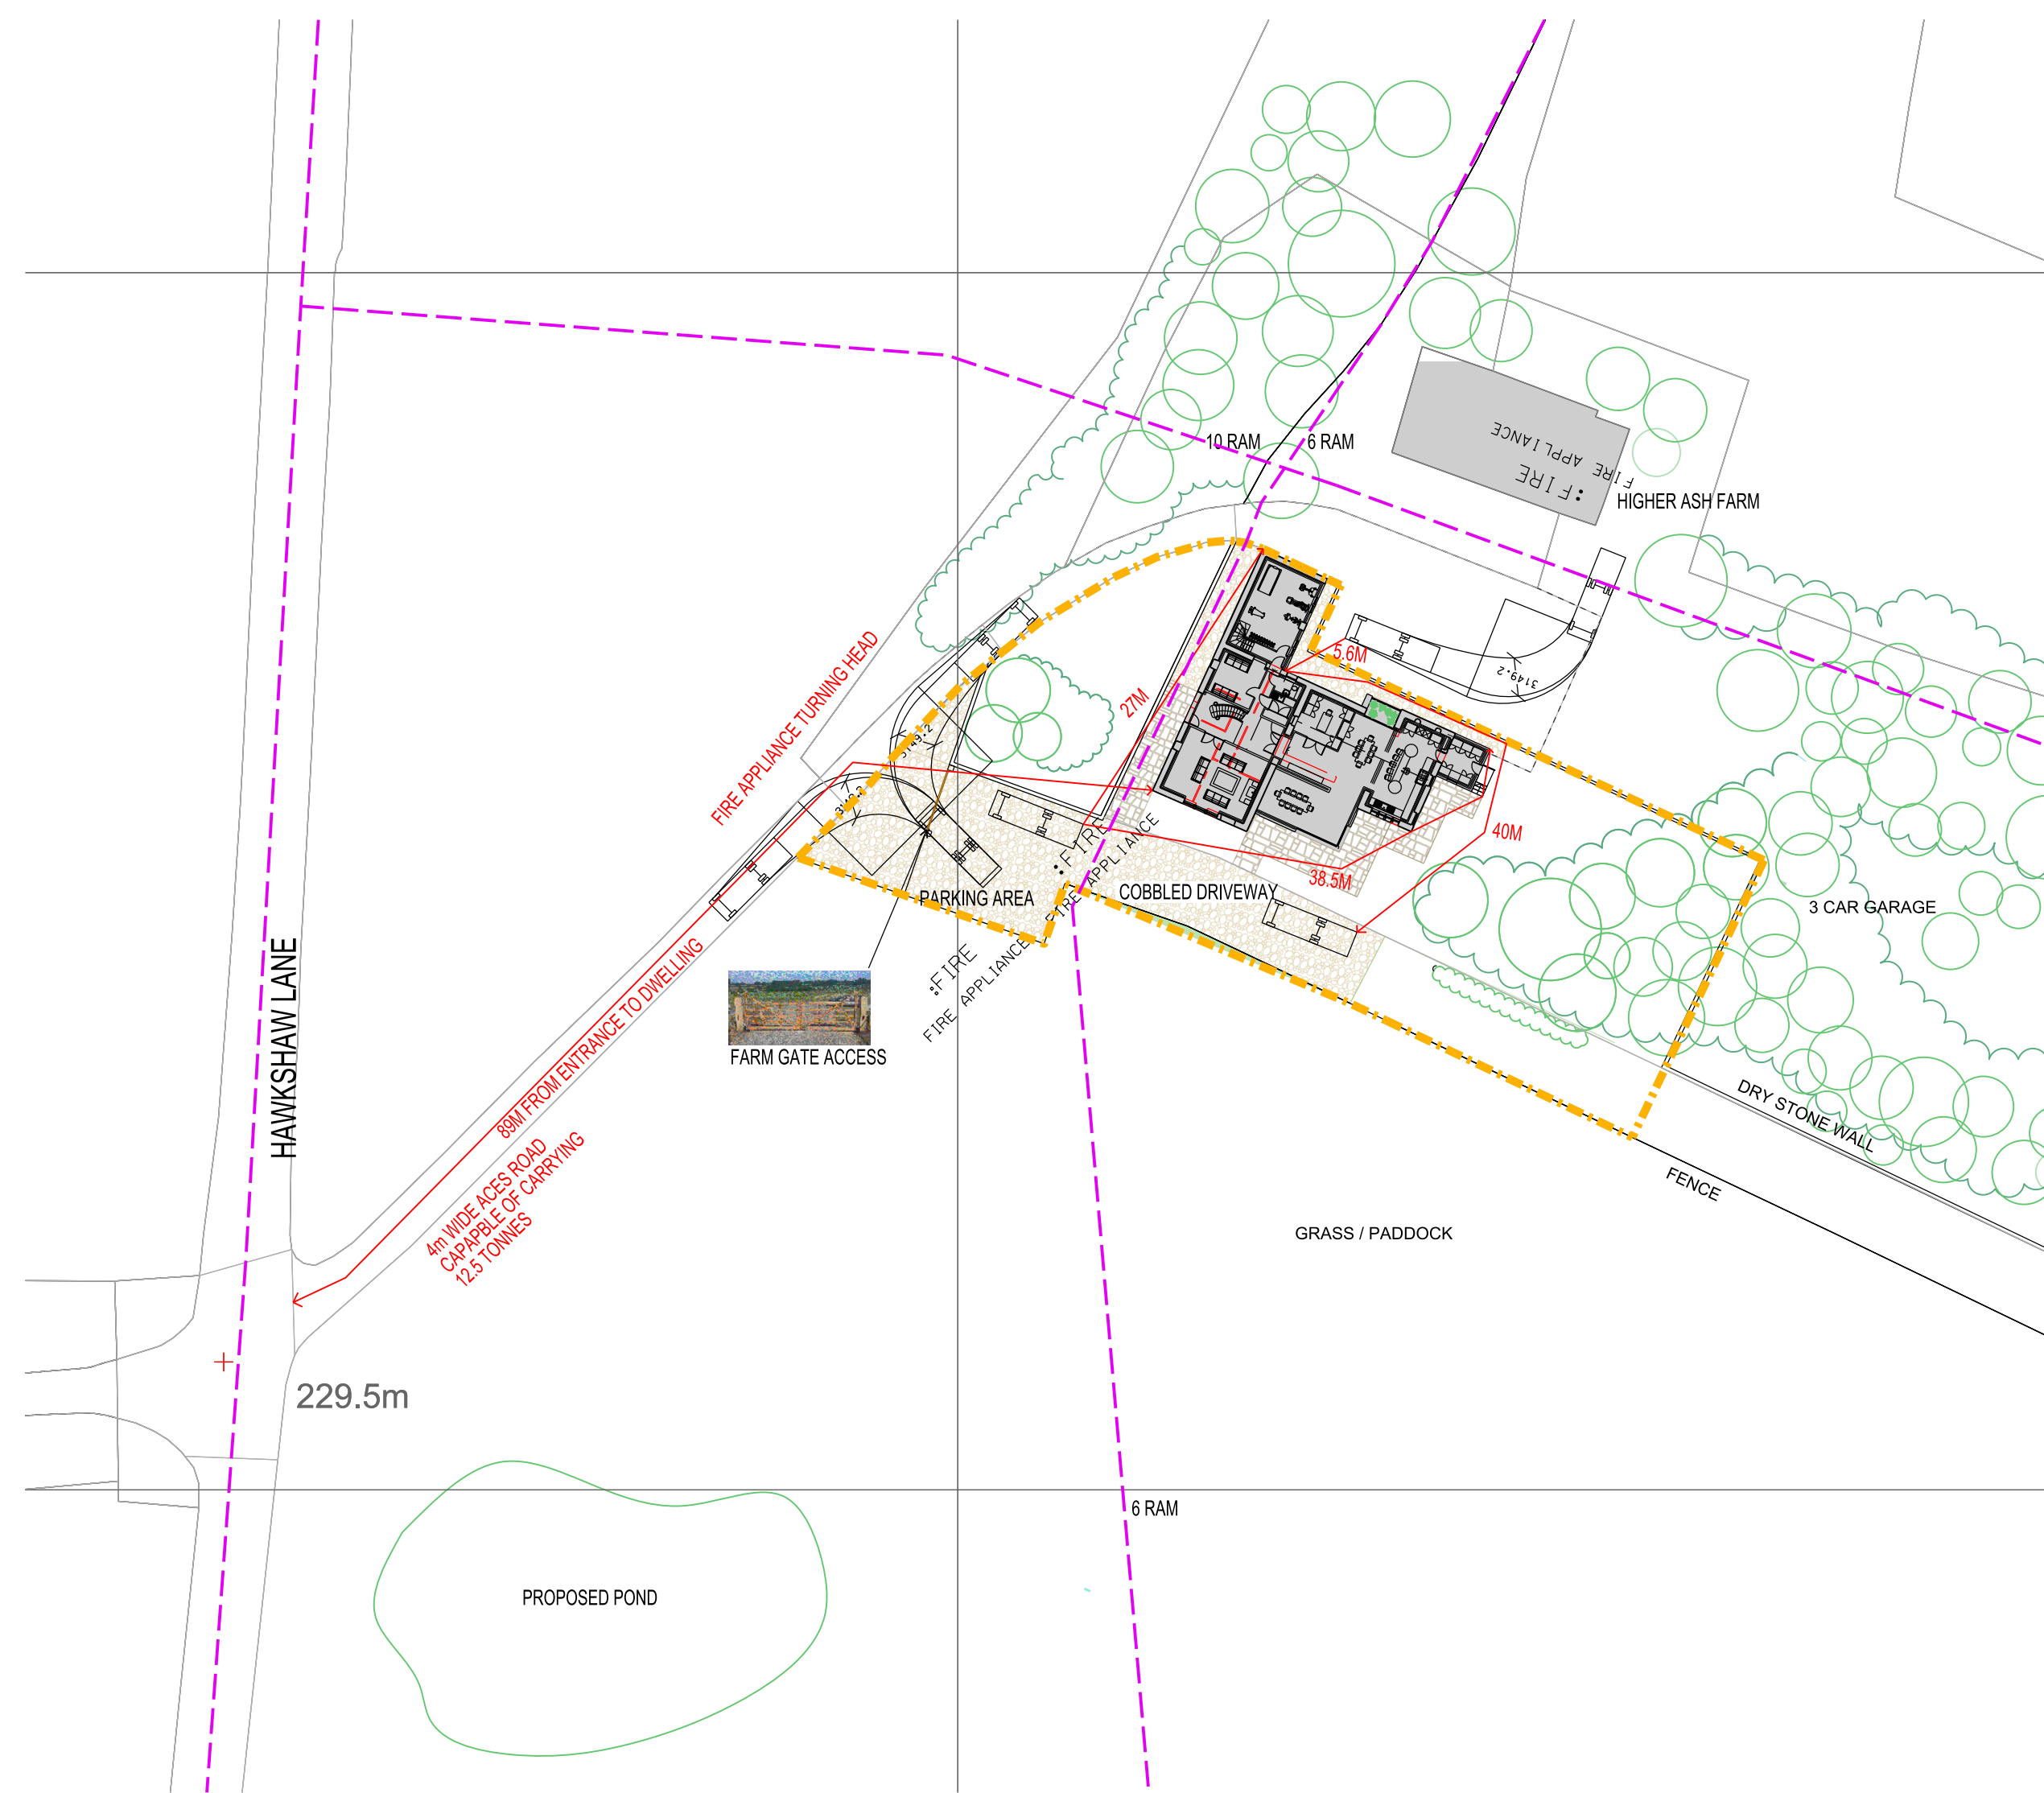

REV.A 201110 NOTES ADDED

REV.	DATE	NOTES
------	------	-------

CLIENT / PROJECT

MR & MRS J. PACKUN
HIGHER ASH BARN
HAWKSHAW

DRAWING TITLE

PROPOSED FIRE PLAN

STATUS

PLANNING

DATE _____

NOV 20

| SCALE @ A3

1:500

PROJECT DRAWING NO.
NUMBER

JP-PROP-14

REVISION A