



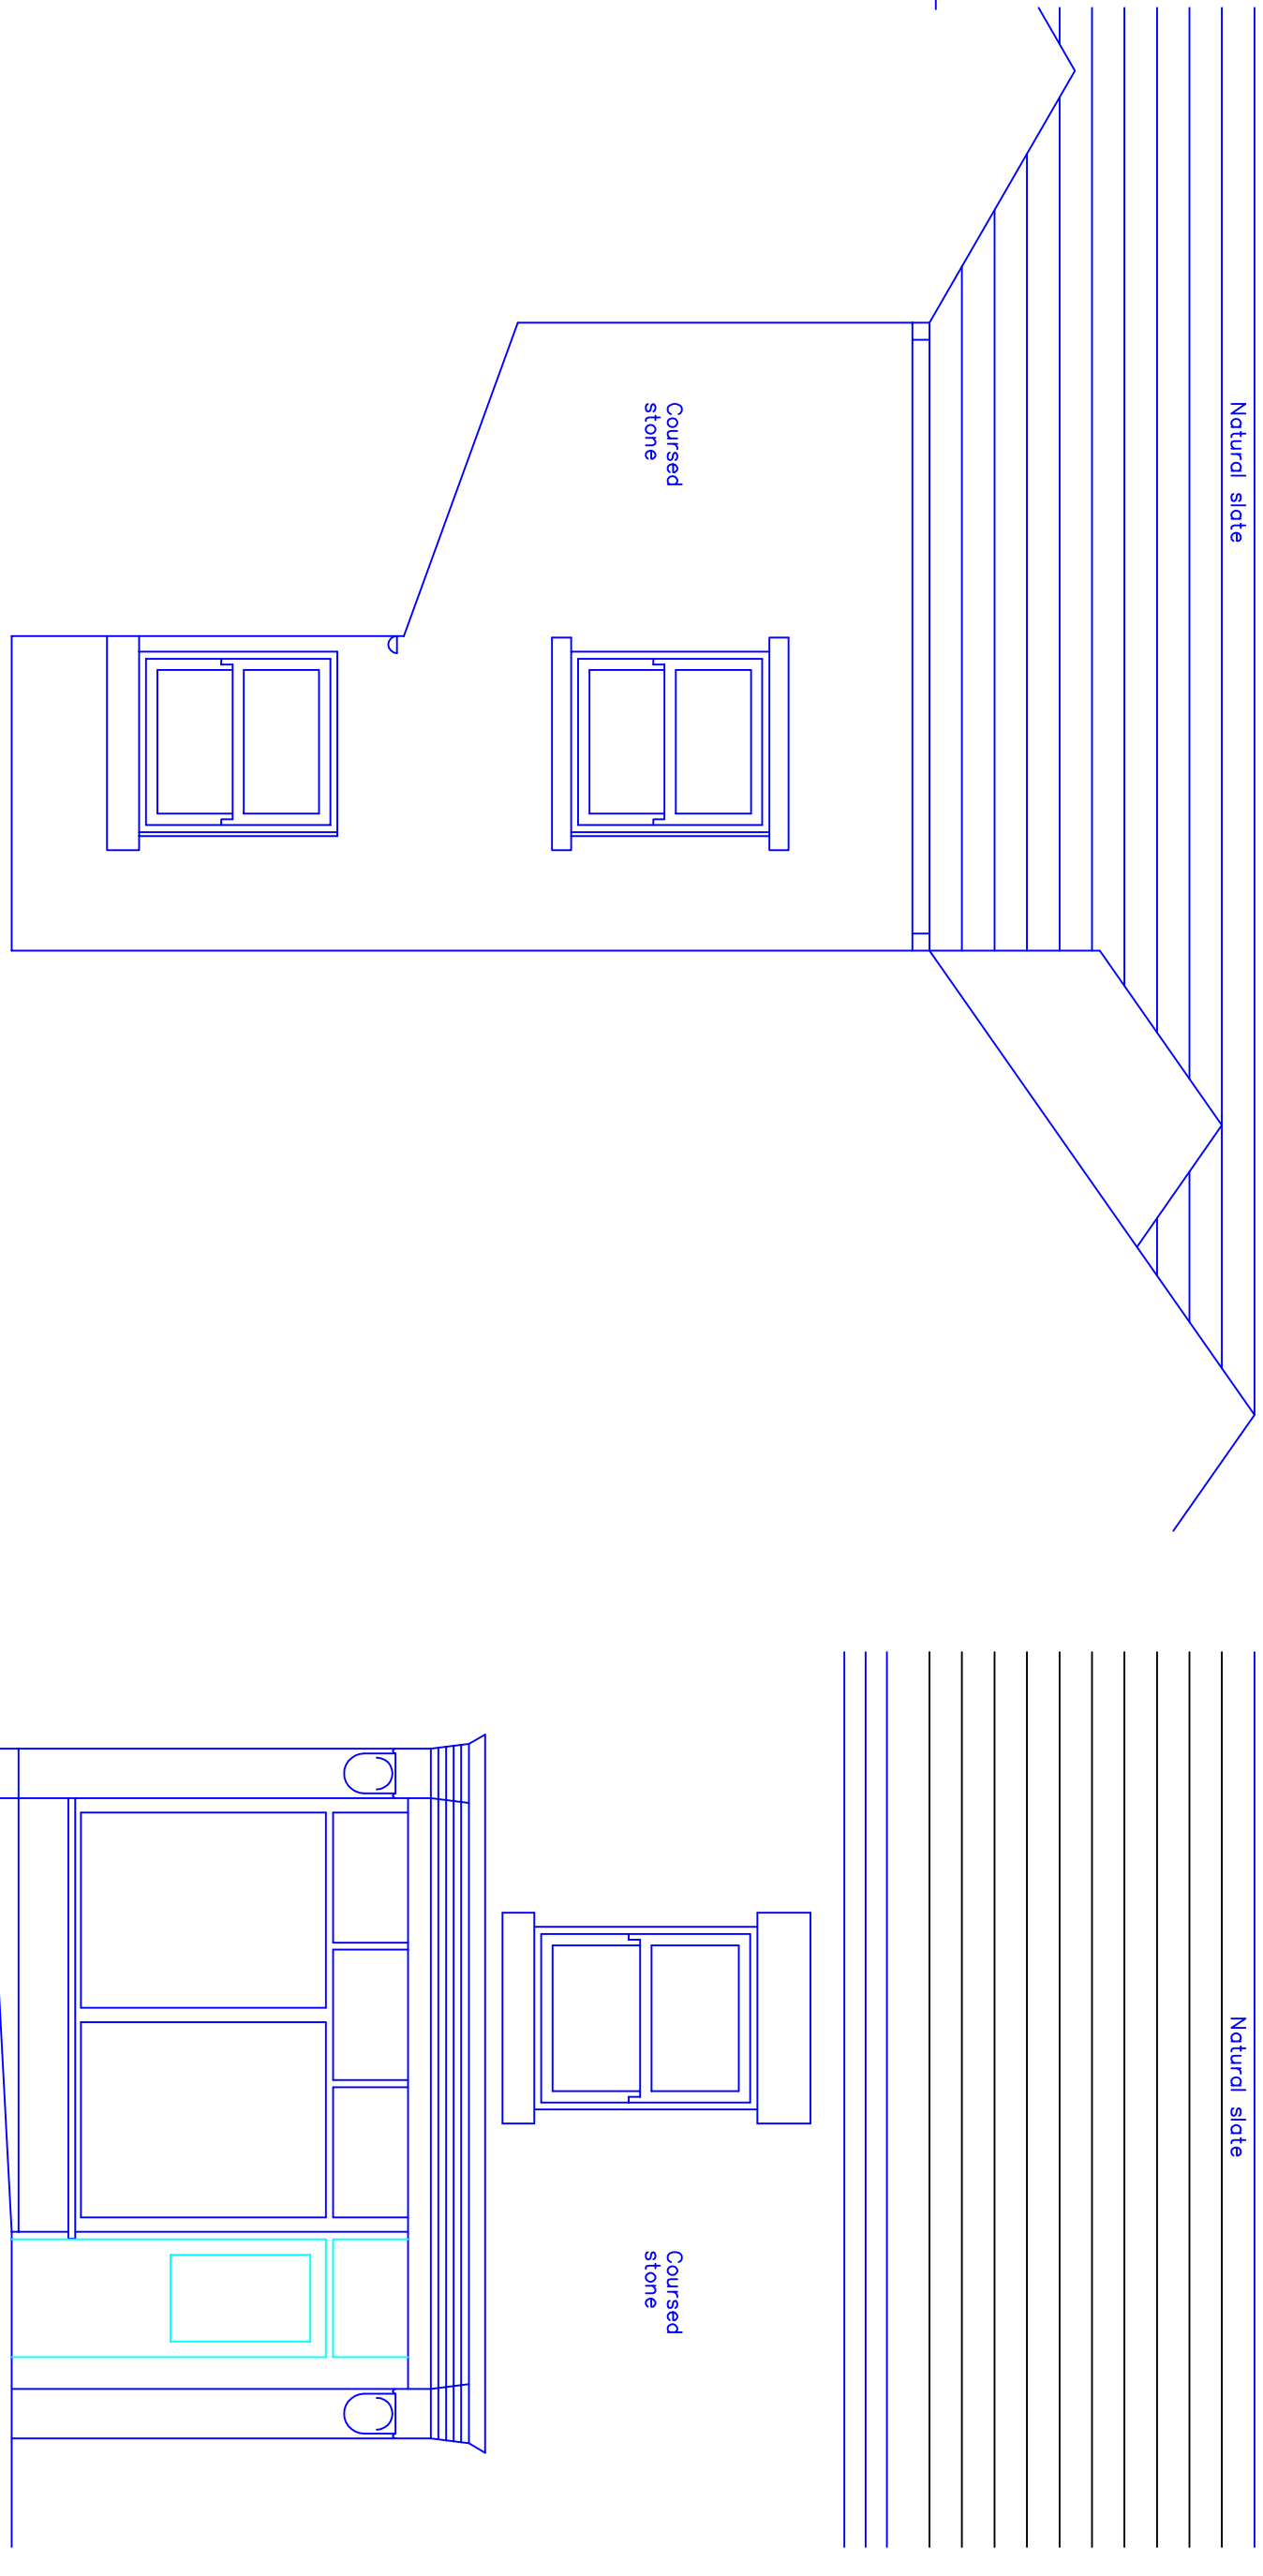


Original Rear Elevation

Original Front Elevation

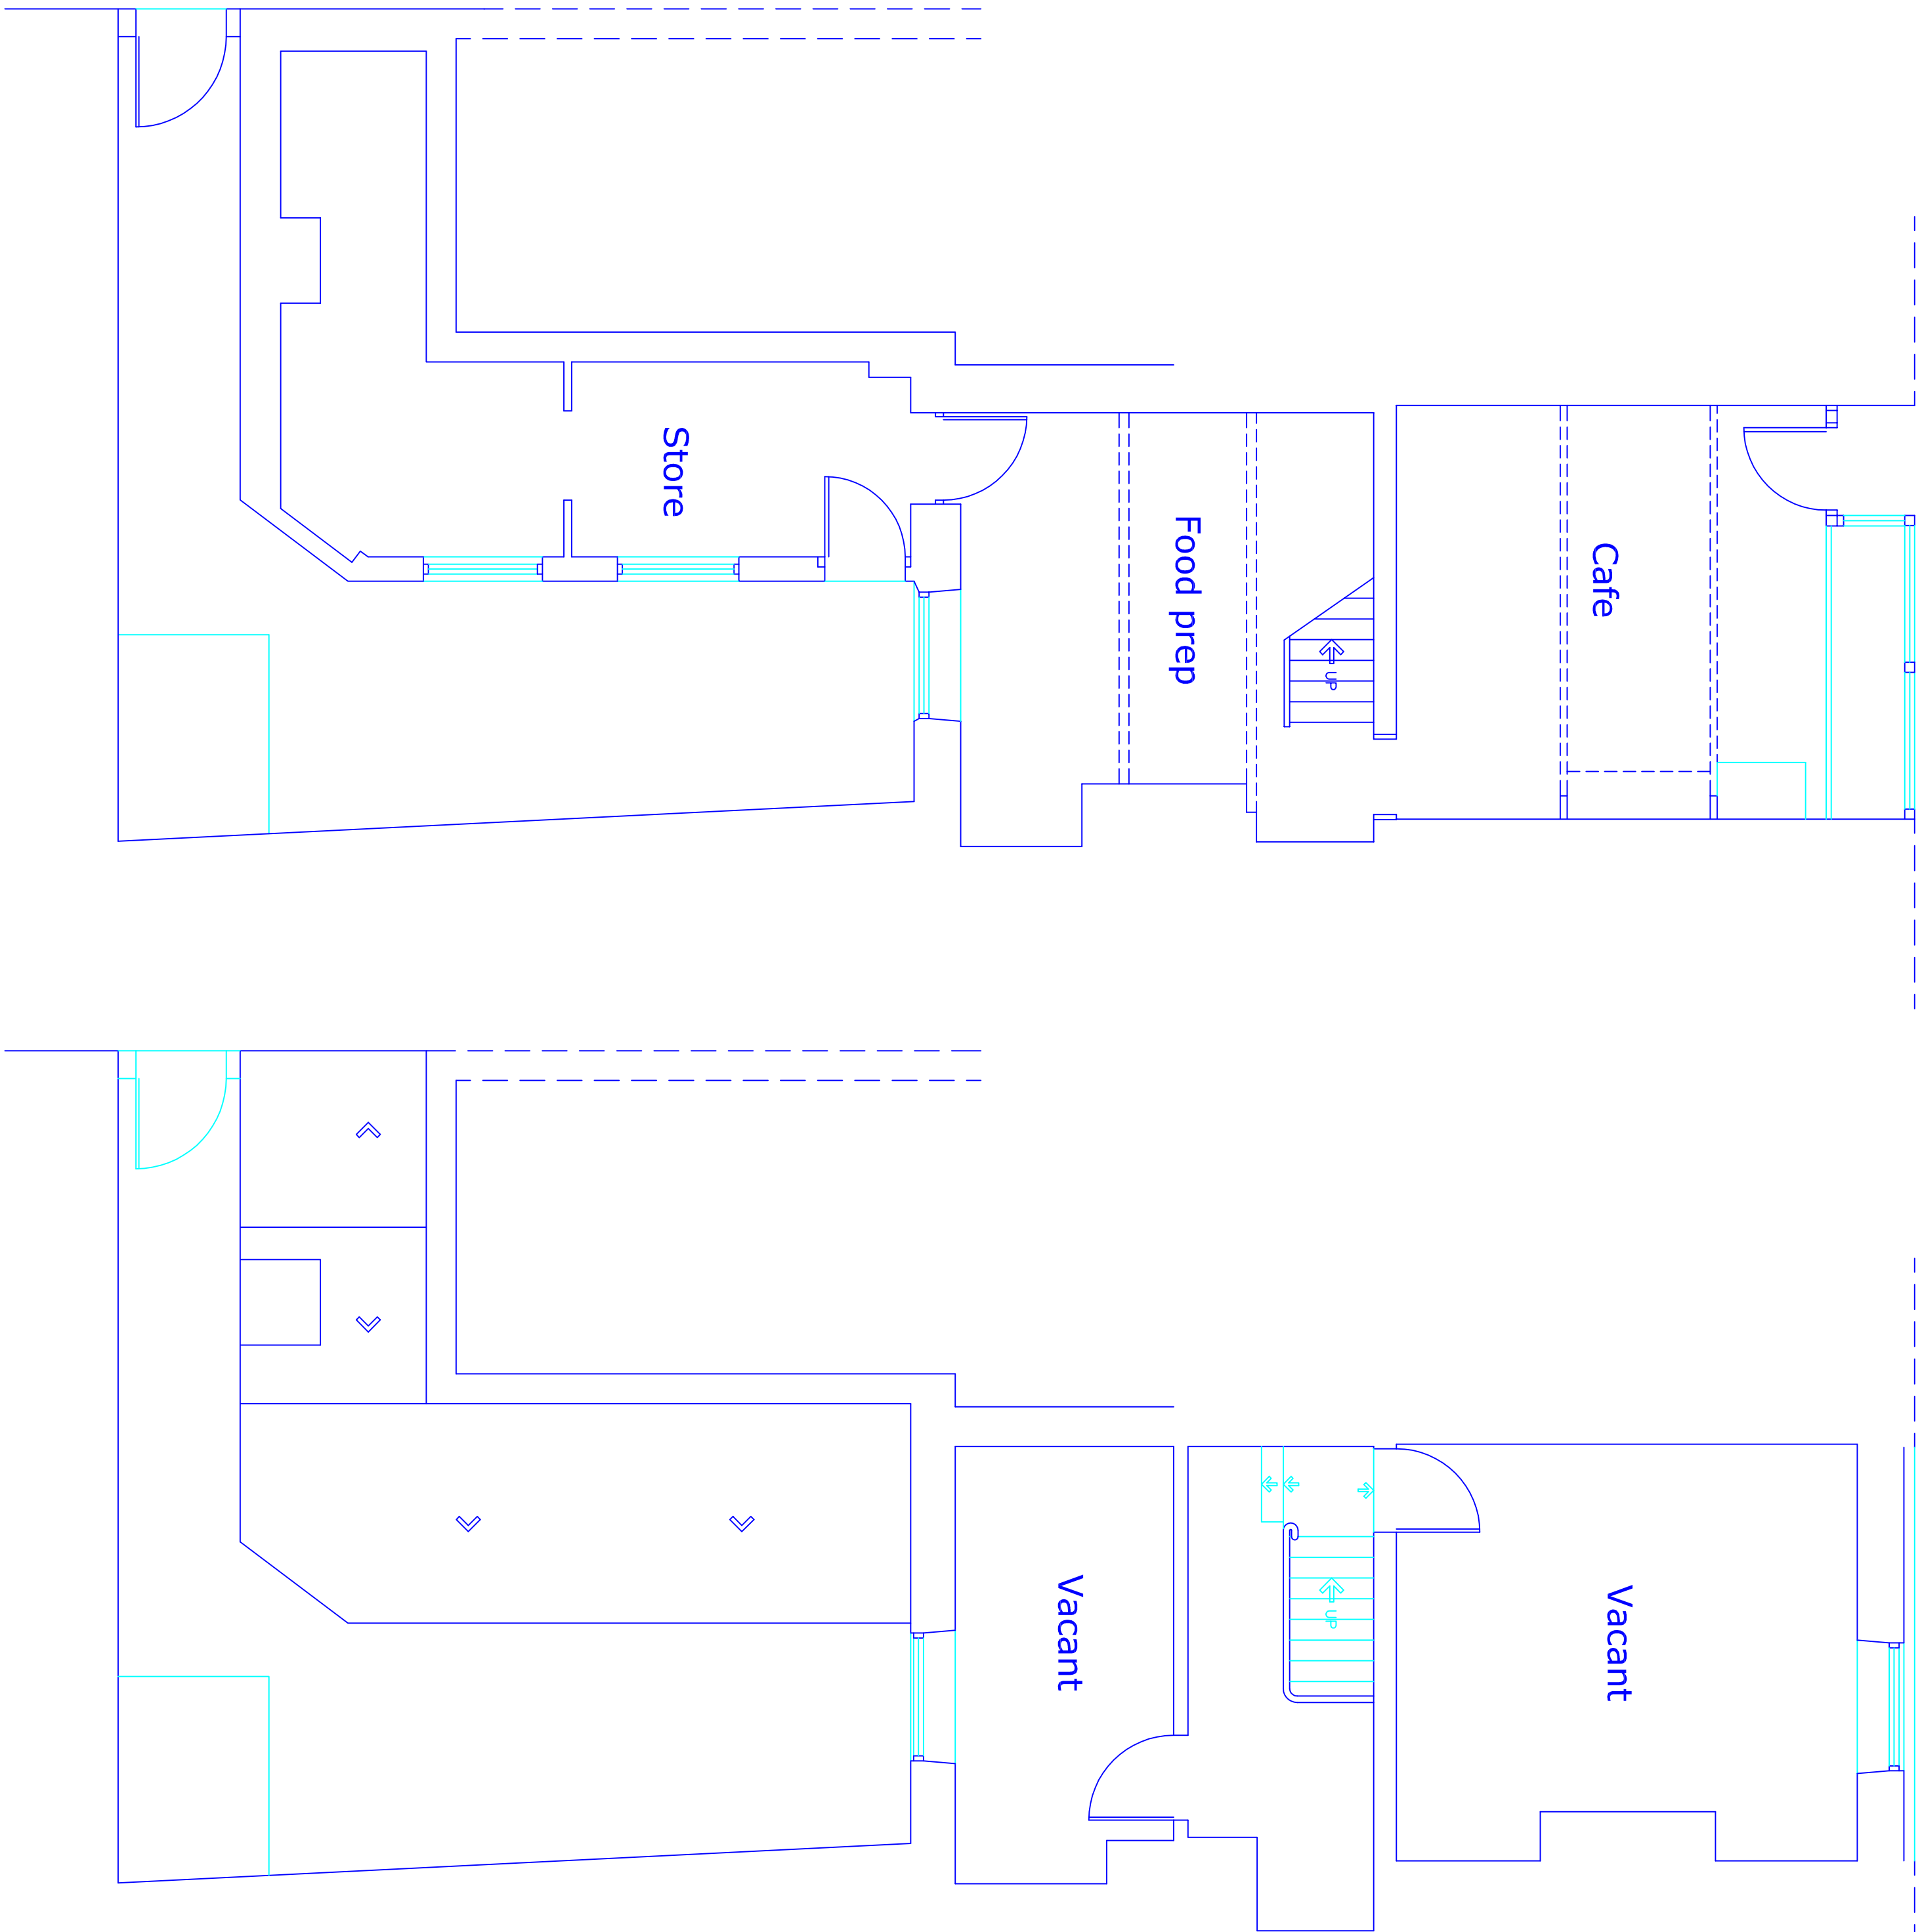

Original Plan
Ground Floor

Original Plan
First Floor

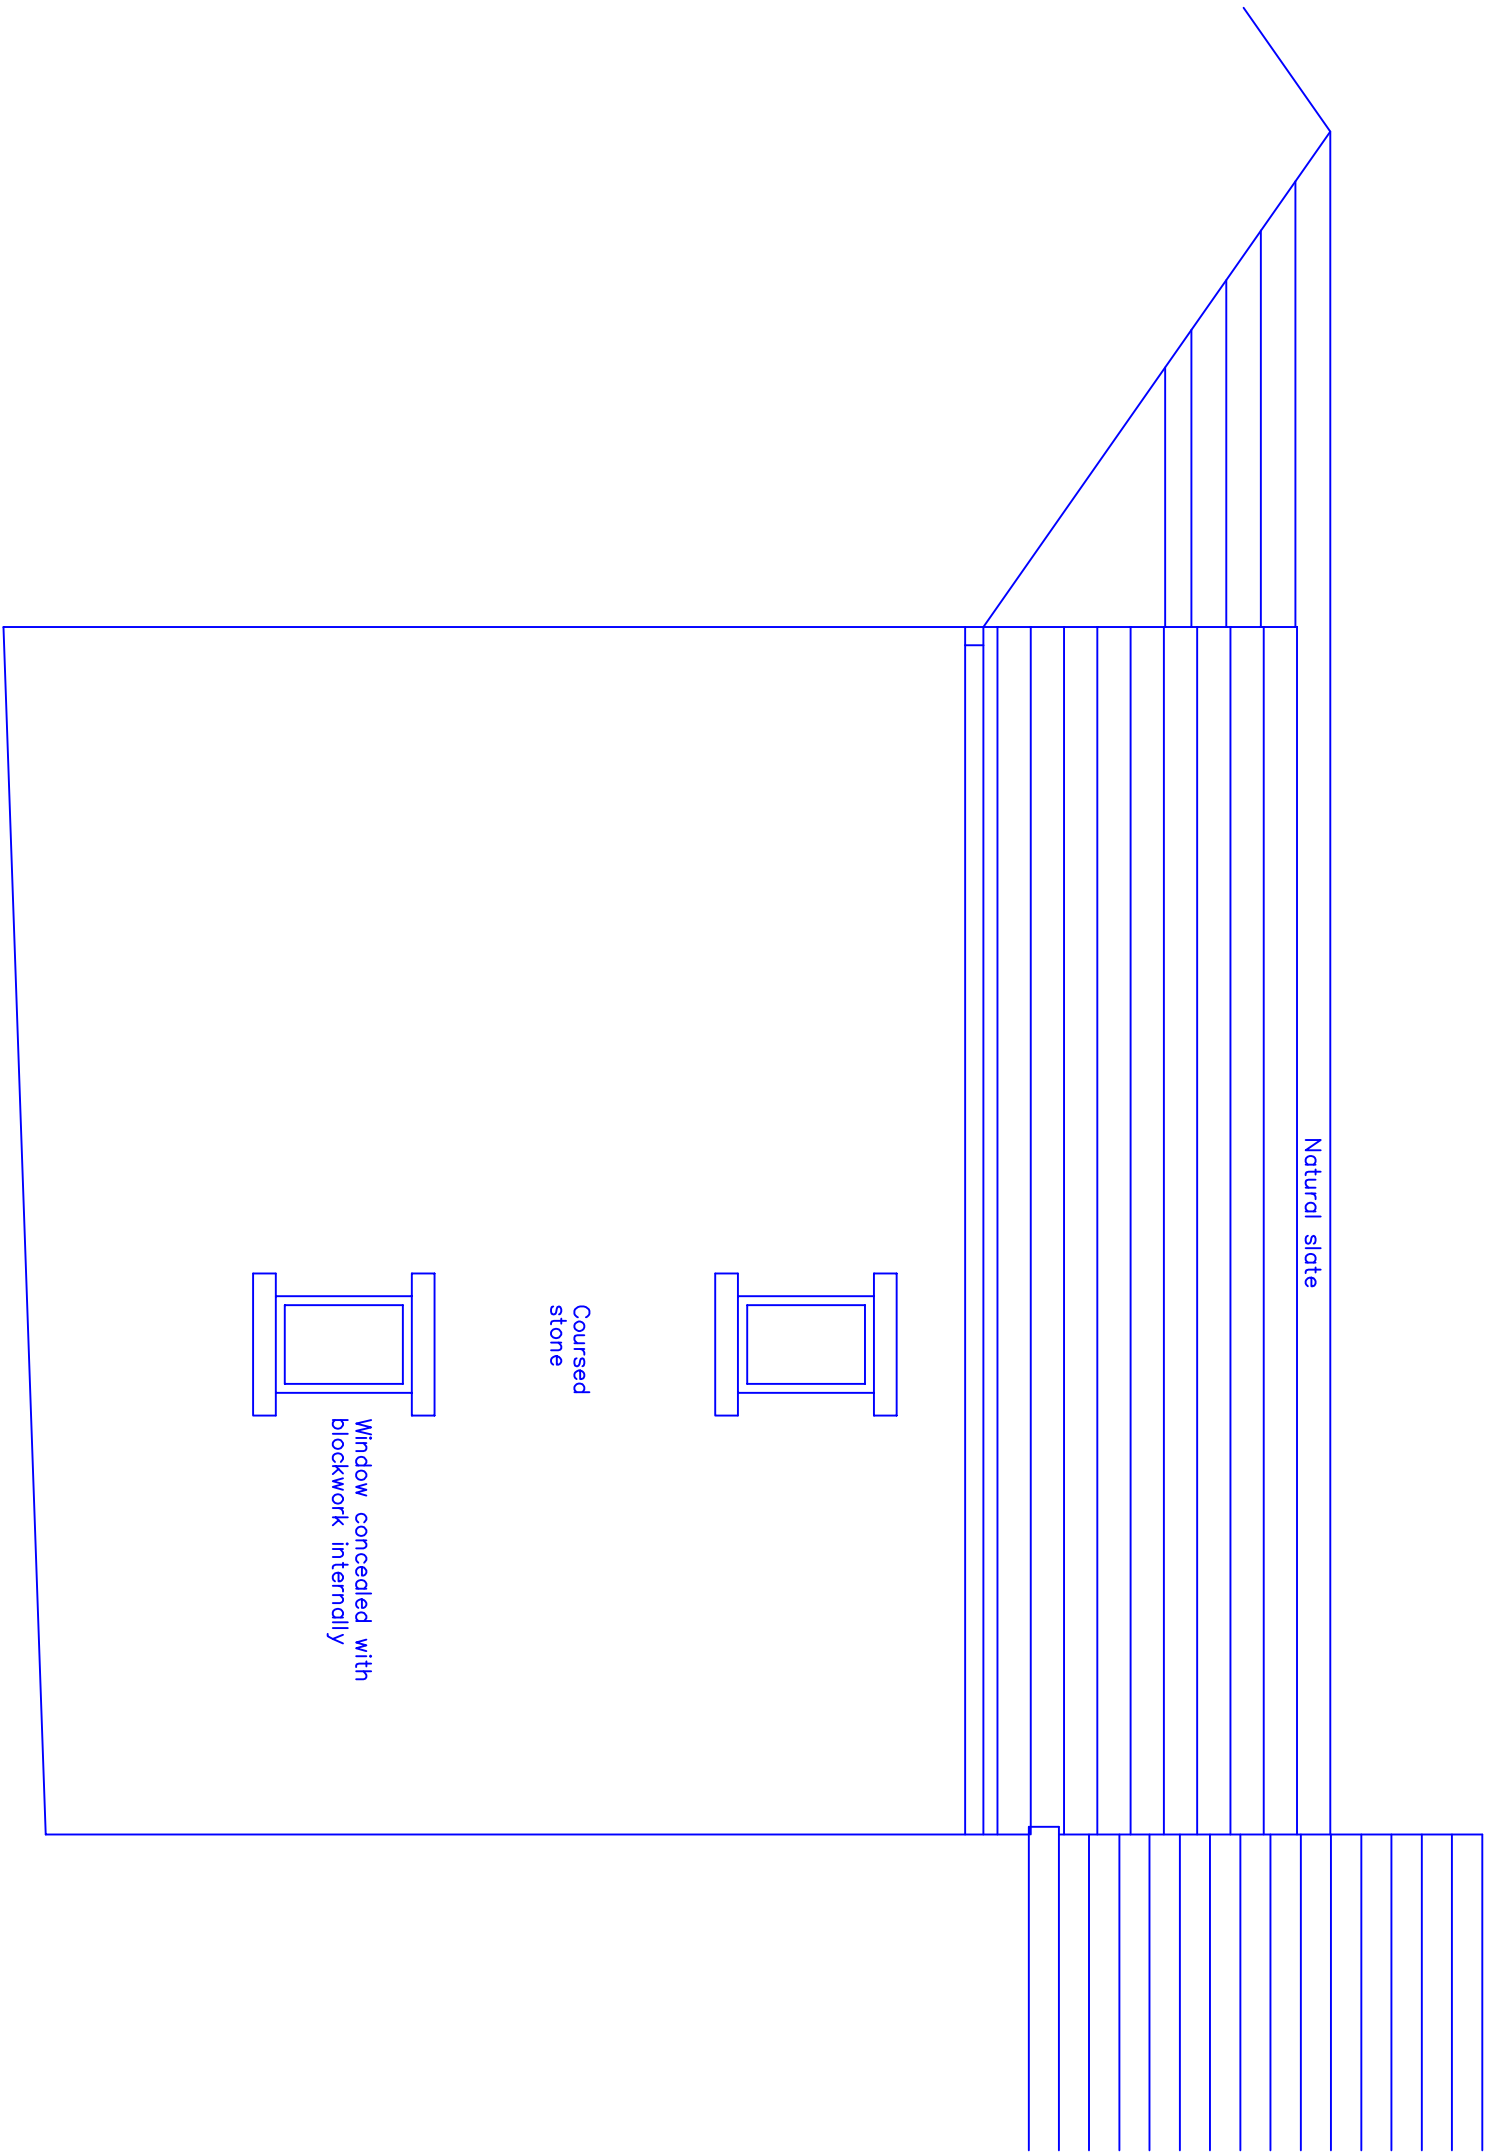

Original Side Elevation

