





1. Front - Proposed
1 : 100

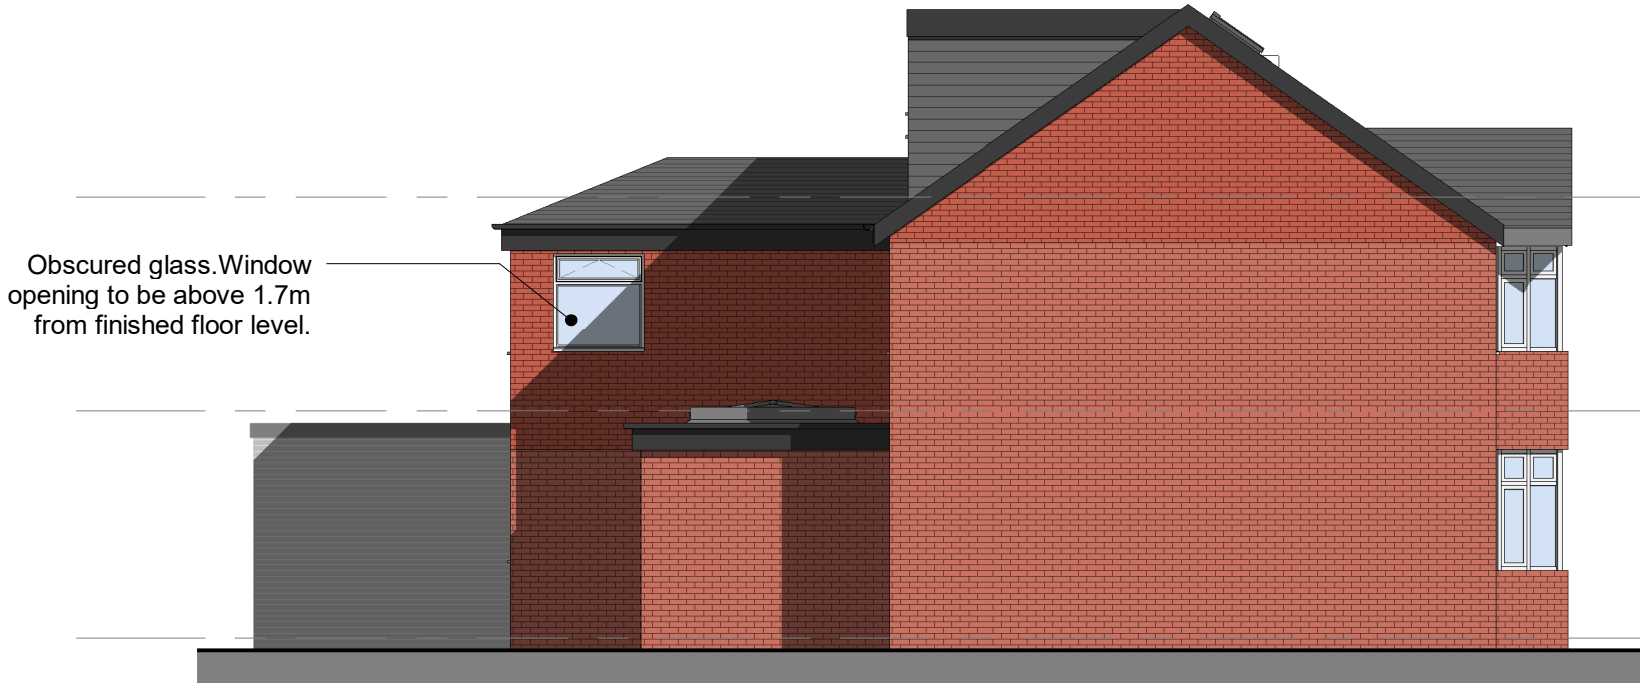


2. Left Side - Proposed
1 : 100




3. Rear - Proposed
1 : 100

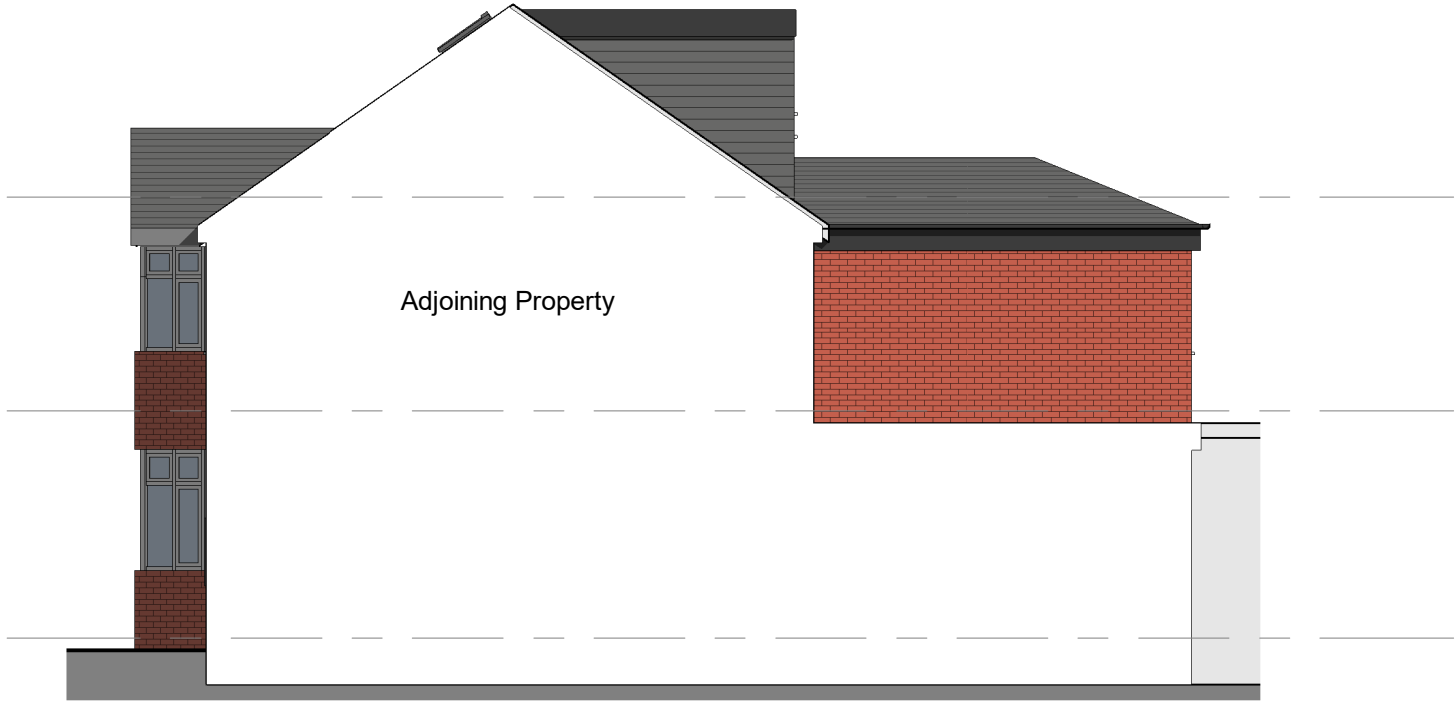


4. Right Side - Proposed
1 : 100

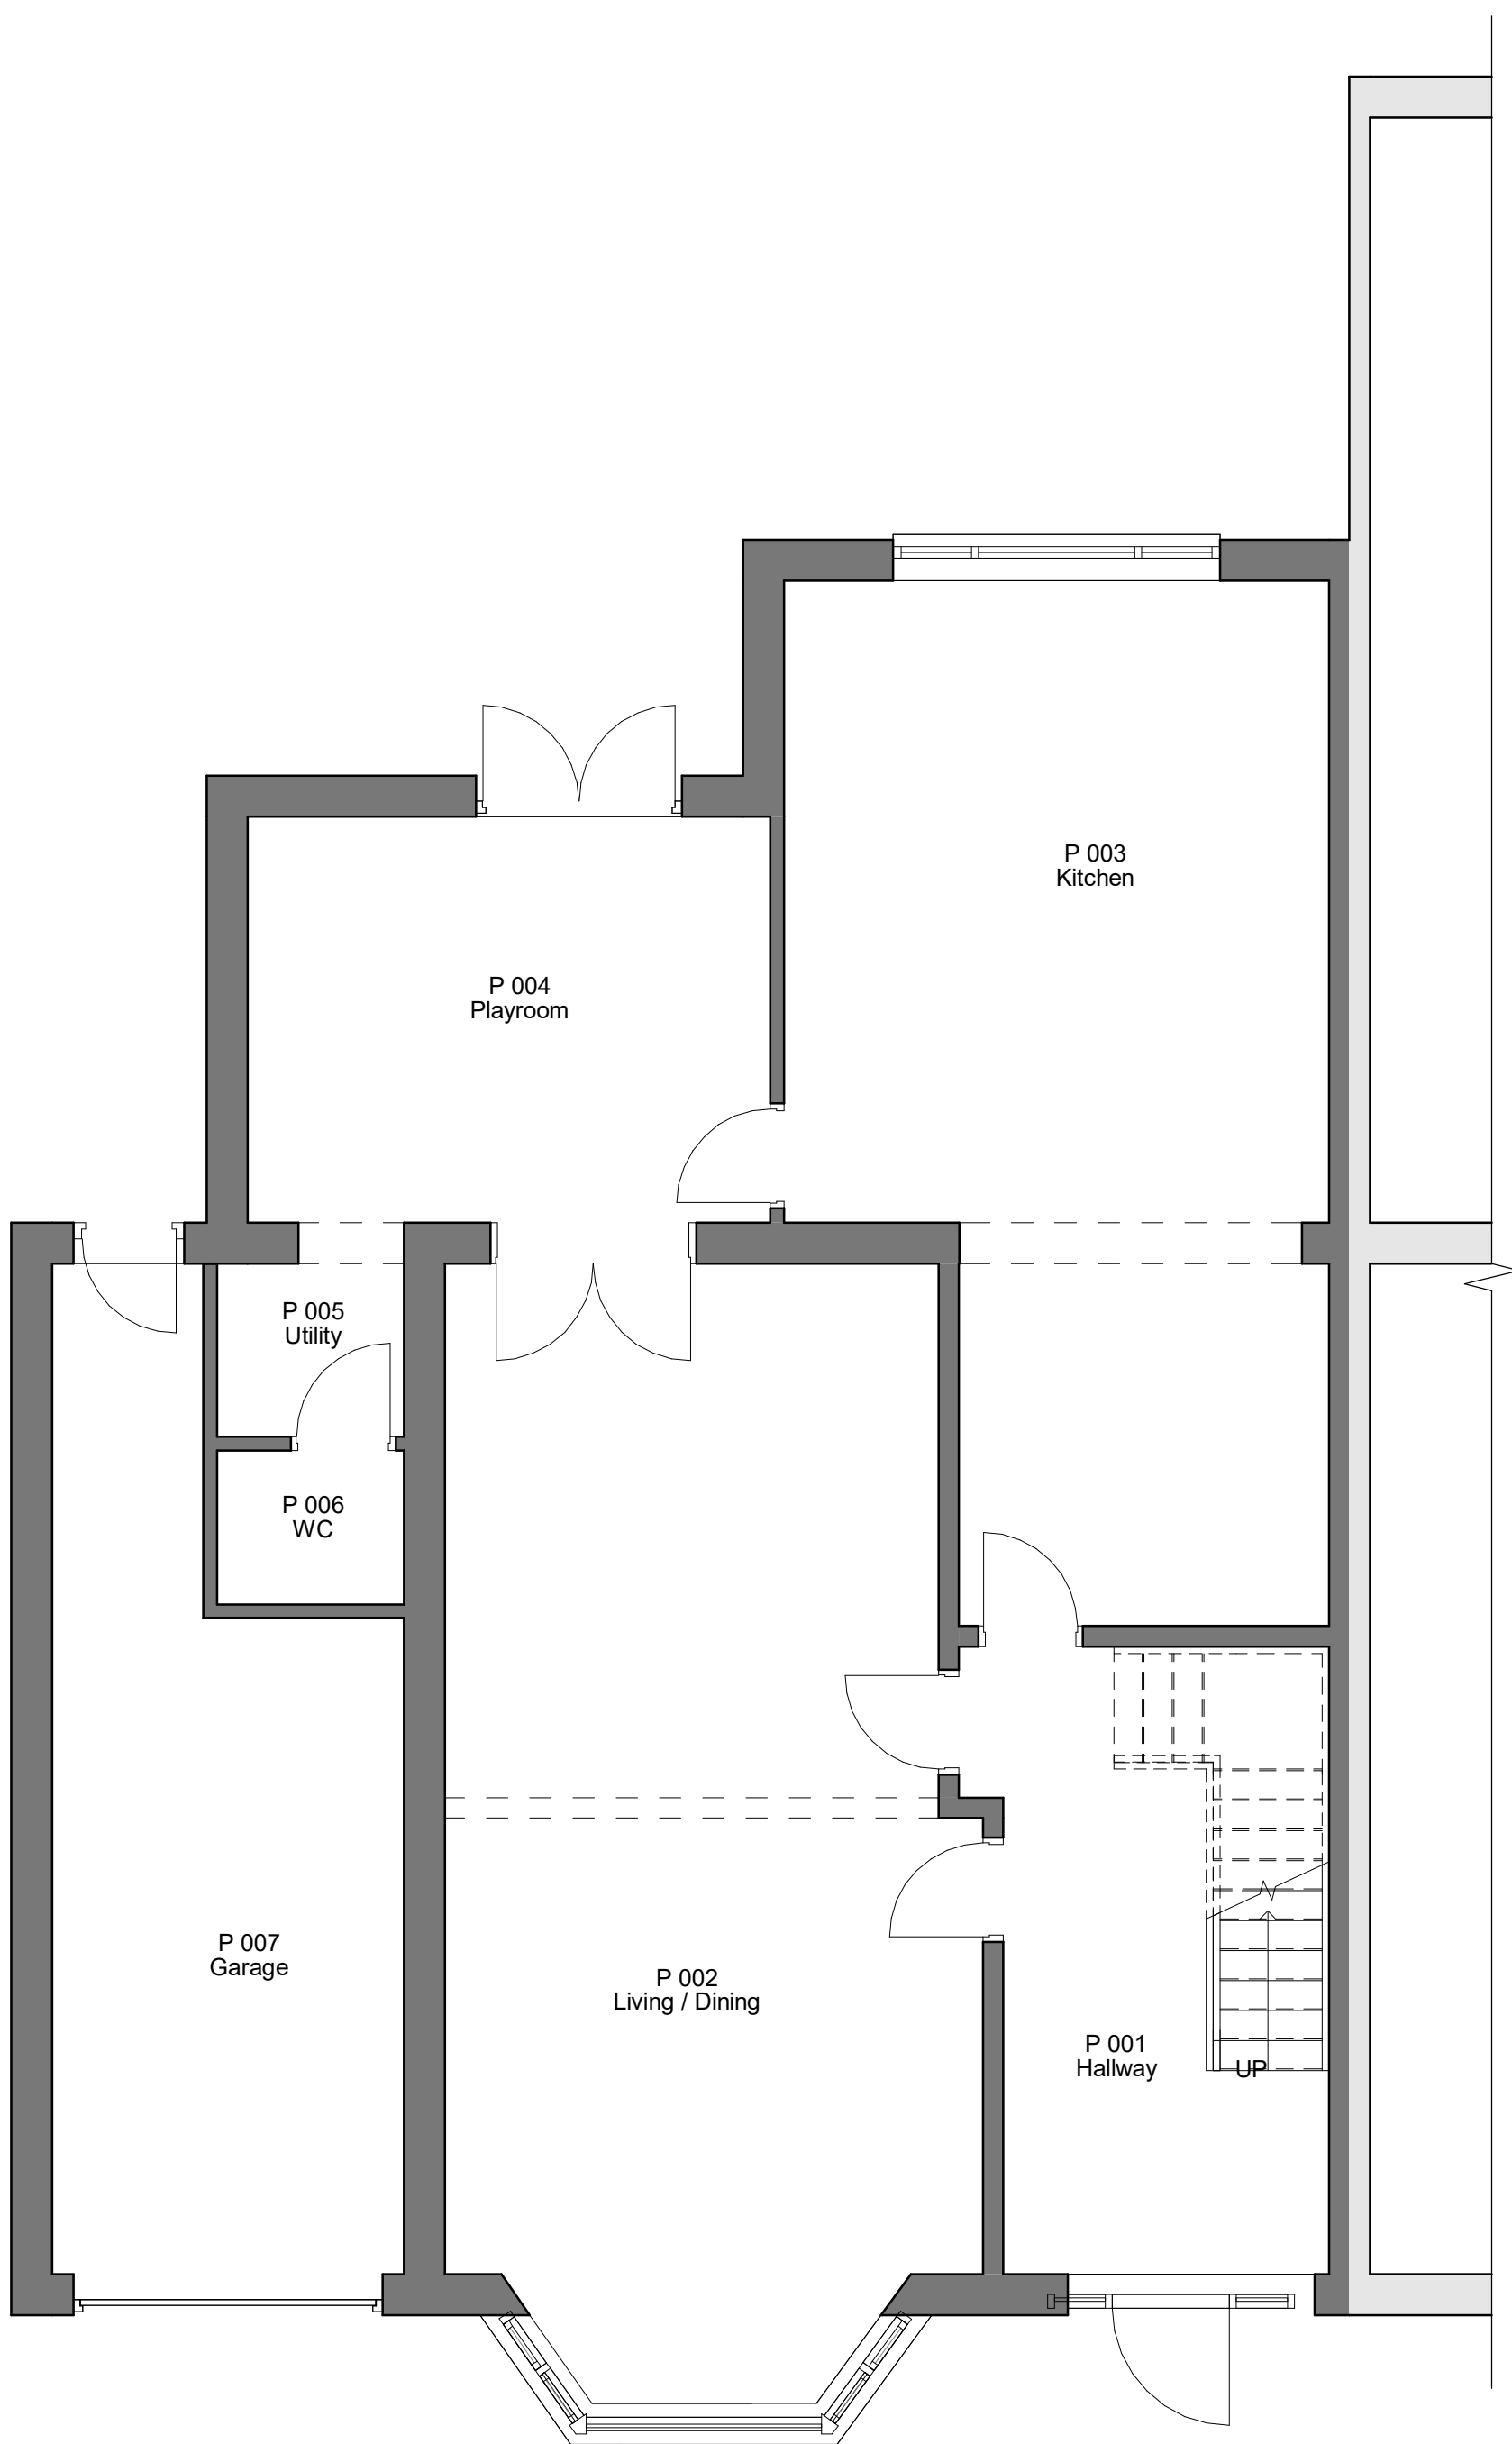


5. Level 0 - Proposed
1 : 50

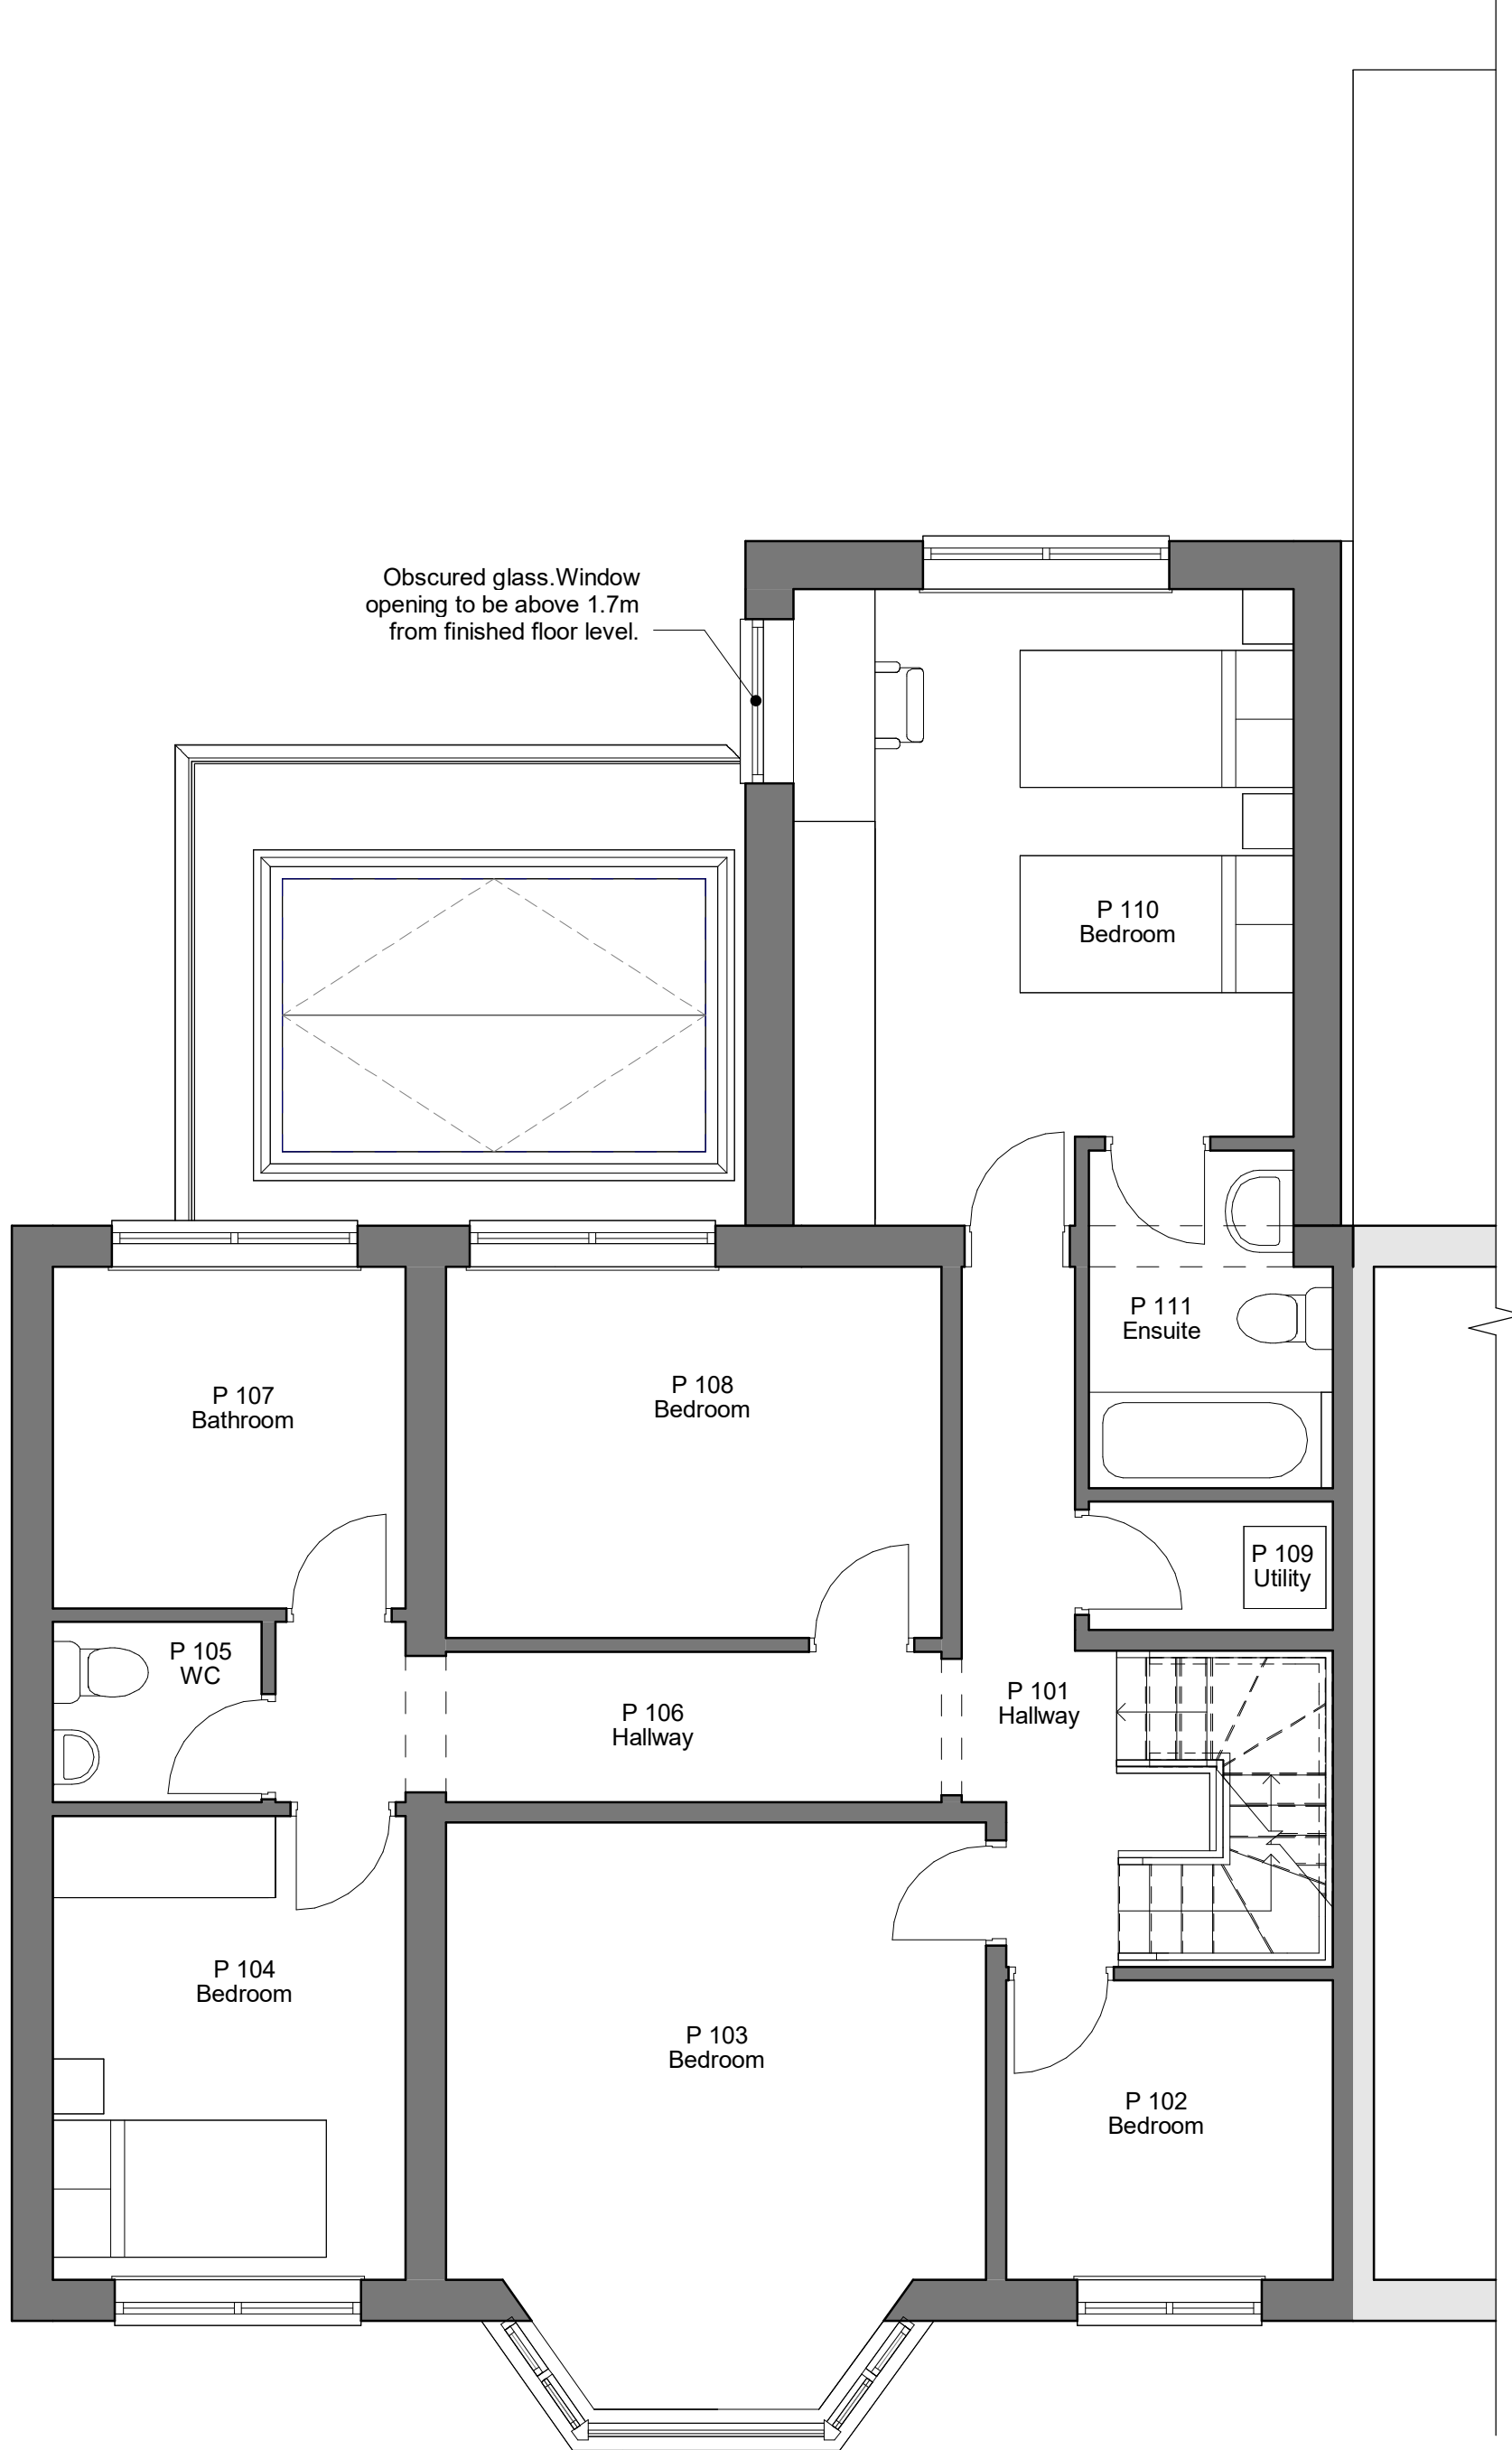

6. Level 1 - Proposed
1 : 50

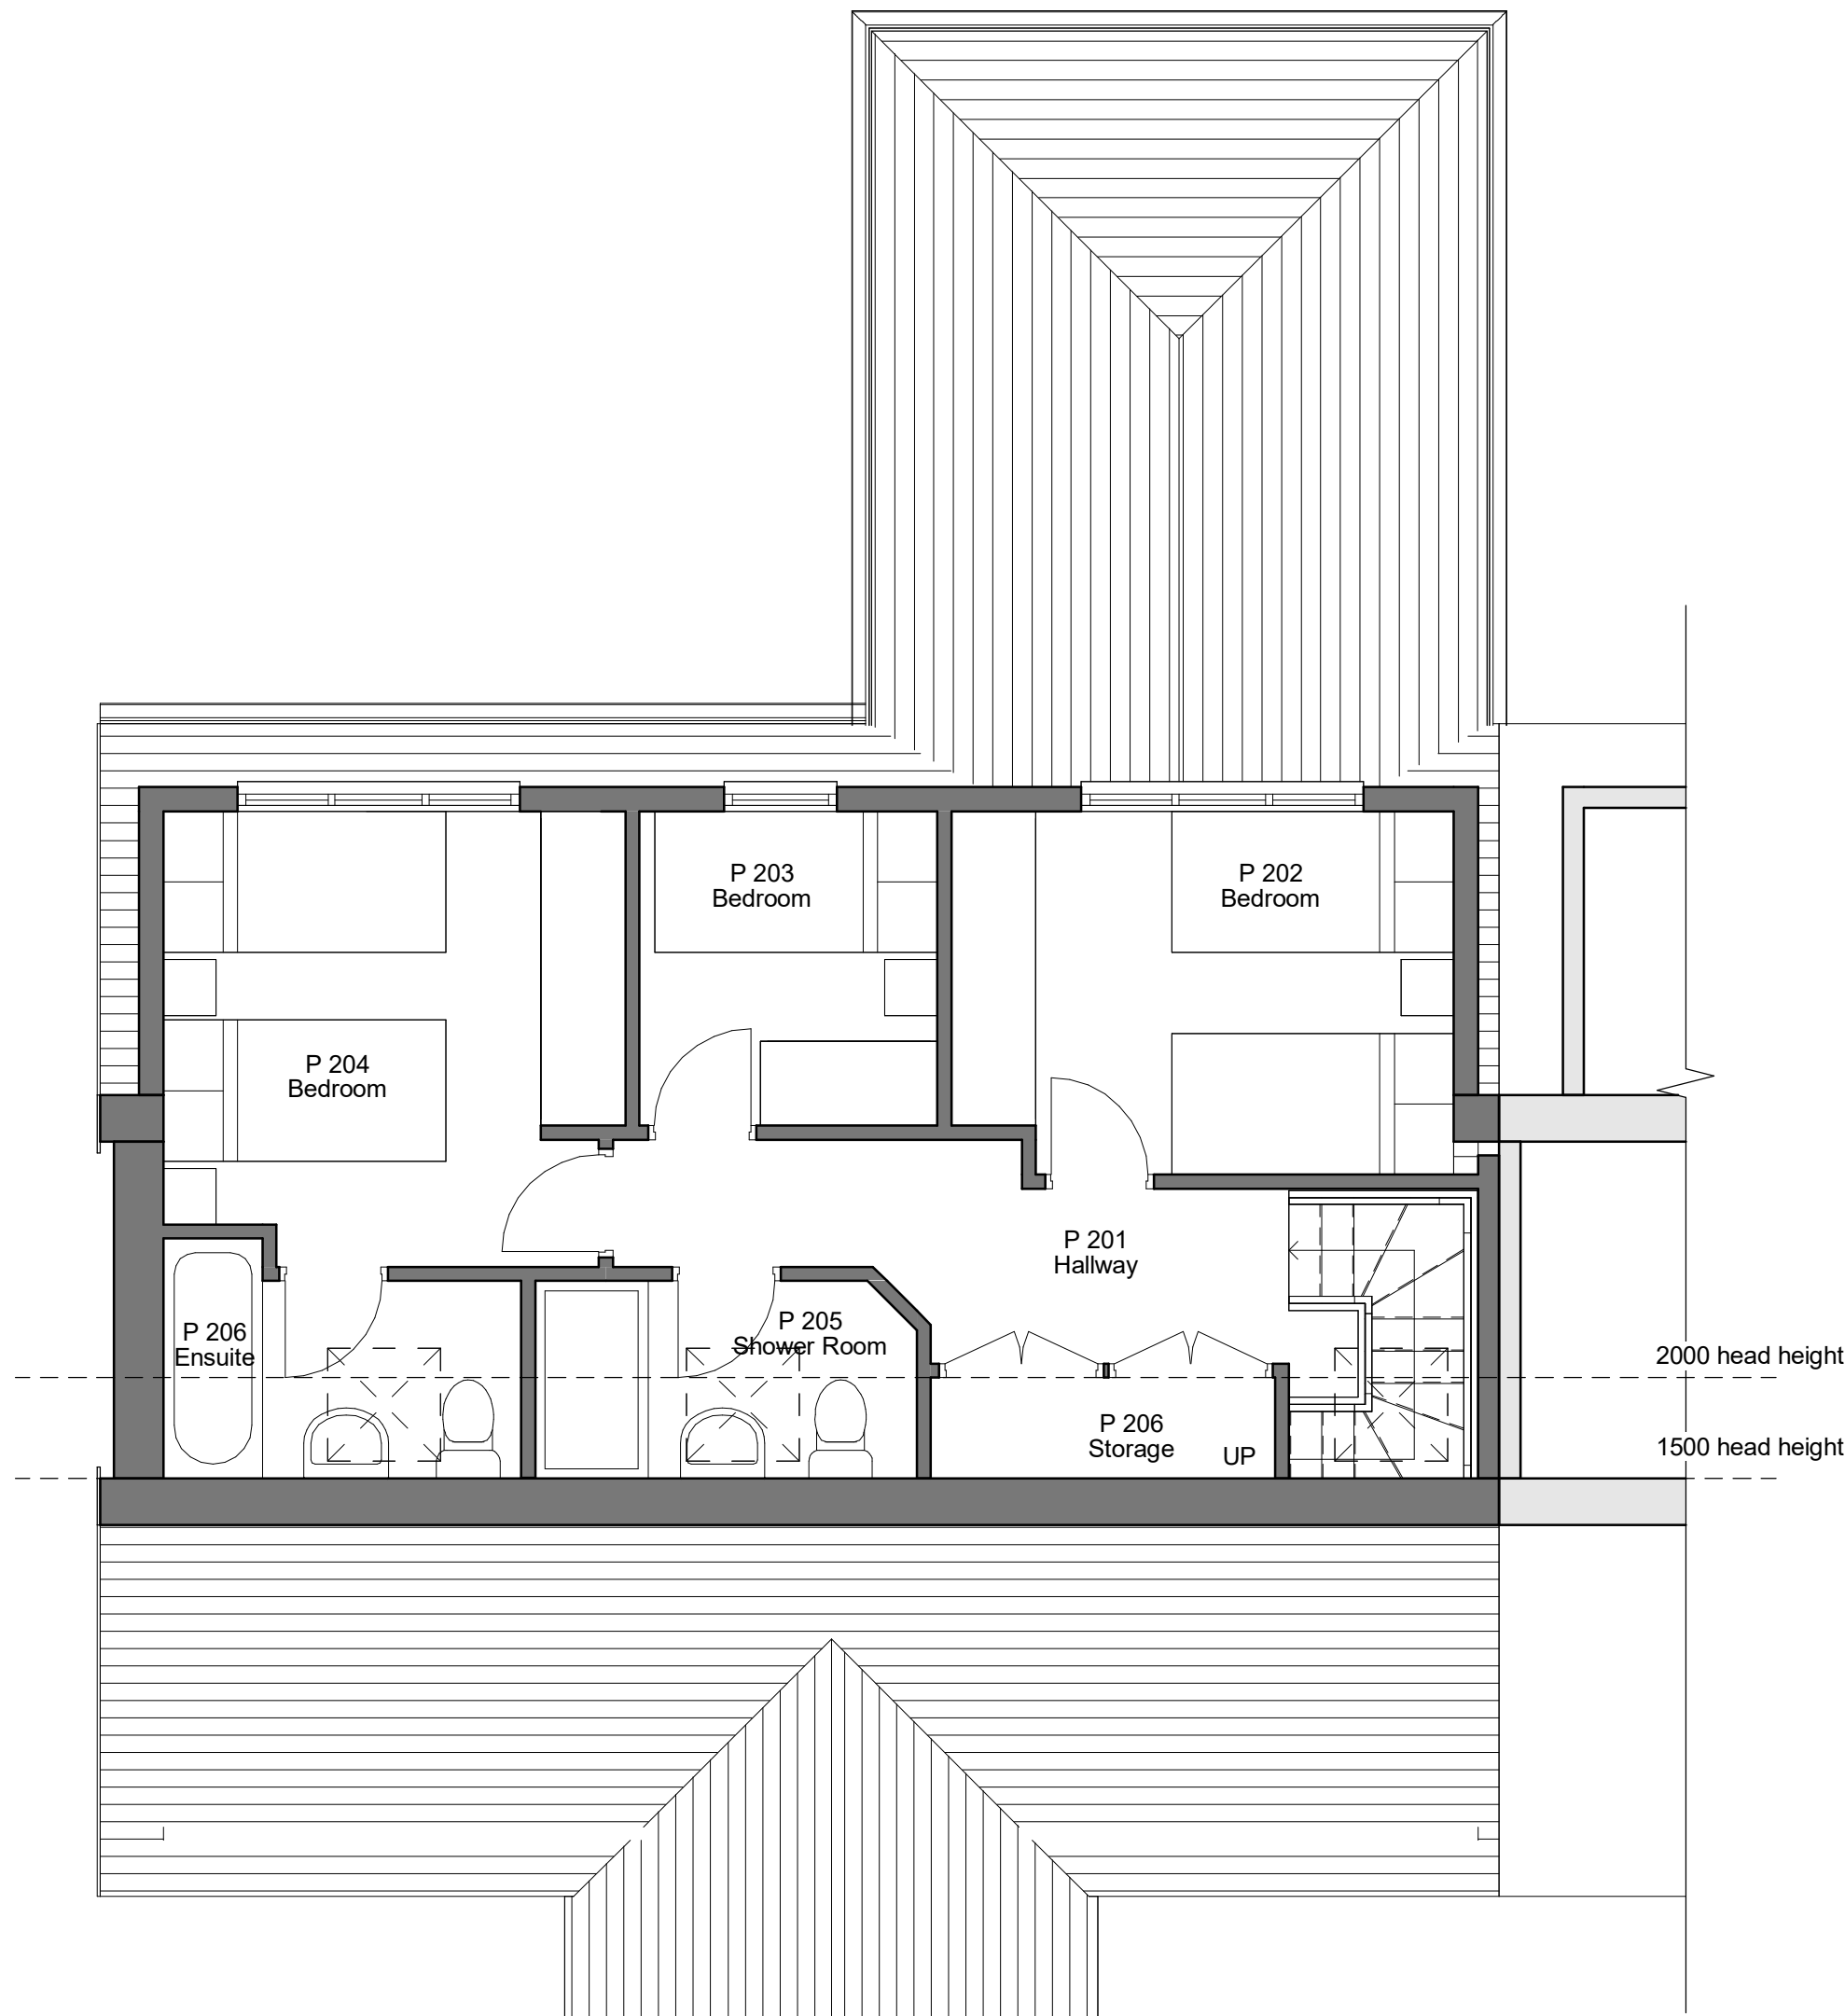

7. Roof - Proposed
1 : 50

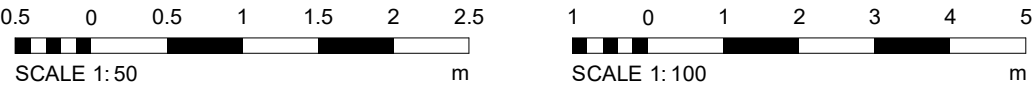

3	Drawn by: ER	10/10/20
2	Checked by: ER	10/10/20
1	Approved by: ER	10/10/20
REV	DESCRIPTION	BY DATE
 MELIA ARCHITECTS meliaarchitects.com office@meliaarchitects.com 0161 729 0930		
PROJECT 3 Parkway		
PROJECT NO. MA23010.1		
CLIENT Pire Harris		
DATE 13 AUG 2023		
DRAWN BY ER		
TITLE Proposed Plans and Elevations		
SHEET NO. 003.		REV. 3
SCALE @ A3		As indicated
NOTES © COPYRIGHT. ALL RIGHTS RESERVED. NO PART OF THIS PUBLICATION MAY BE REPRODUCED, EITHER WHOLLY OR IN PART, WITHOUT THE WRITTEN PERMISSION OF MELIA ARCHITECTS. THE DESIGN, AS DEVELOPED AND SET OUT HEREIN, IS THE PROPERTY OF MELIA ARCHITECTS. THE CLIENT'S RESPONSIBILITY IS TO ENSURE THAT THE DESIGN IS COMPLIED WITH ALL RELEVANT LEGISLATION, REGULATORY REQUIREMENTS AND STANDARDS. ALL CONSTRUCTION AND FINISHES ARE UNLESS OTHERWISE SPECIFIED.		