





1. Front - Existing
1 : 100

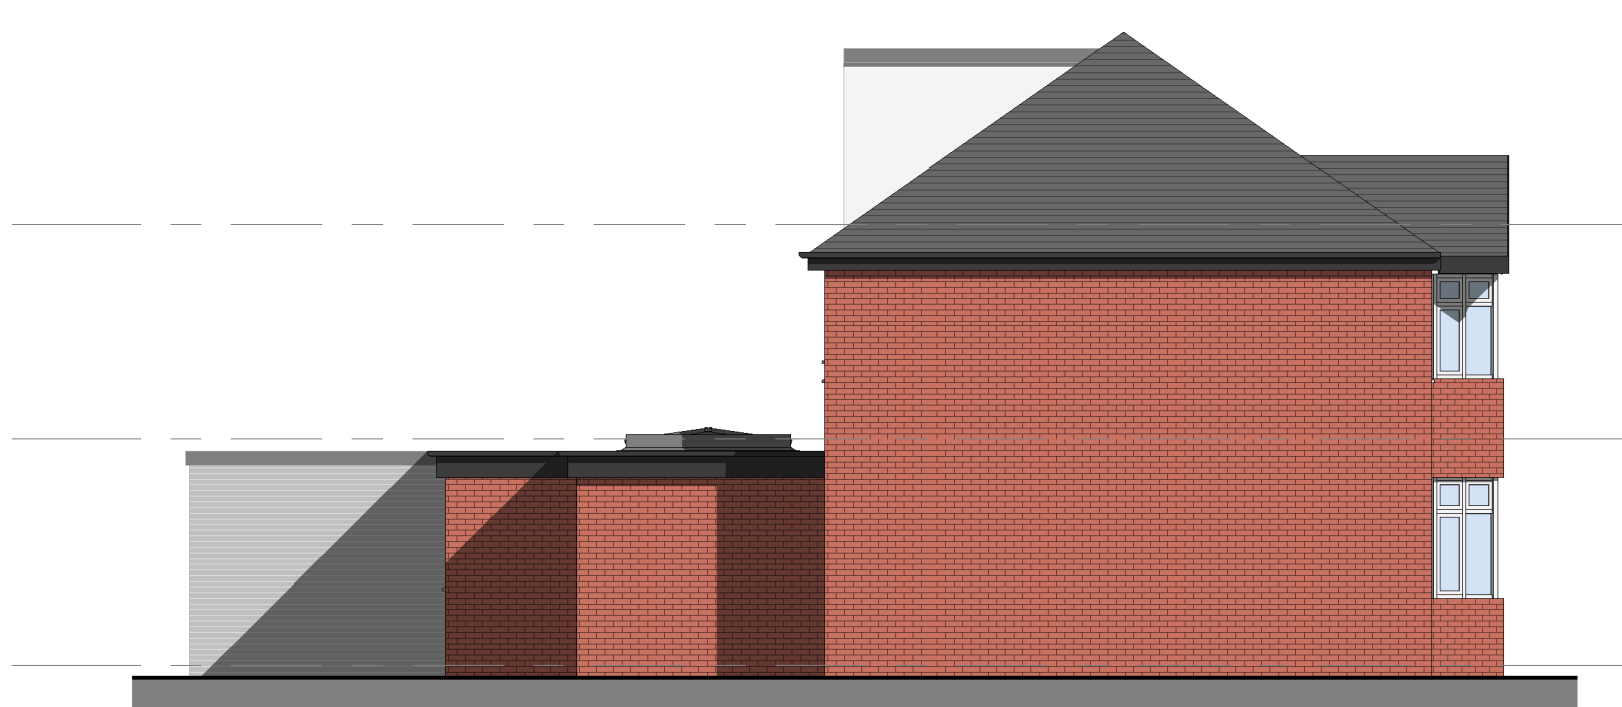


2. Left Side - Existing
1 : 100




3. Rear - Existing
1 : 100

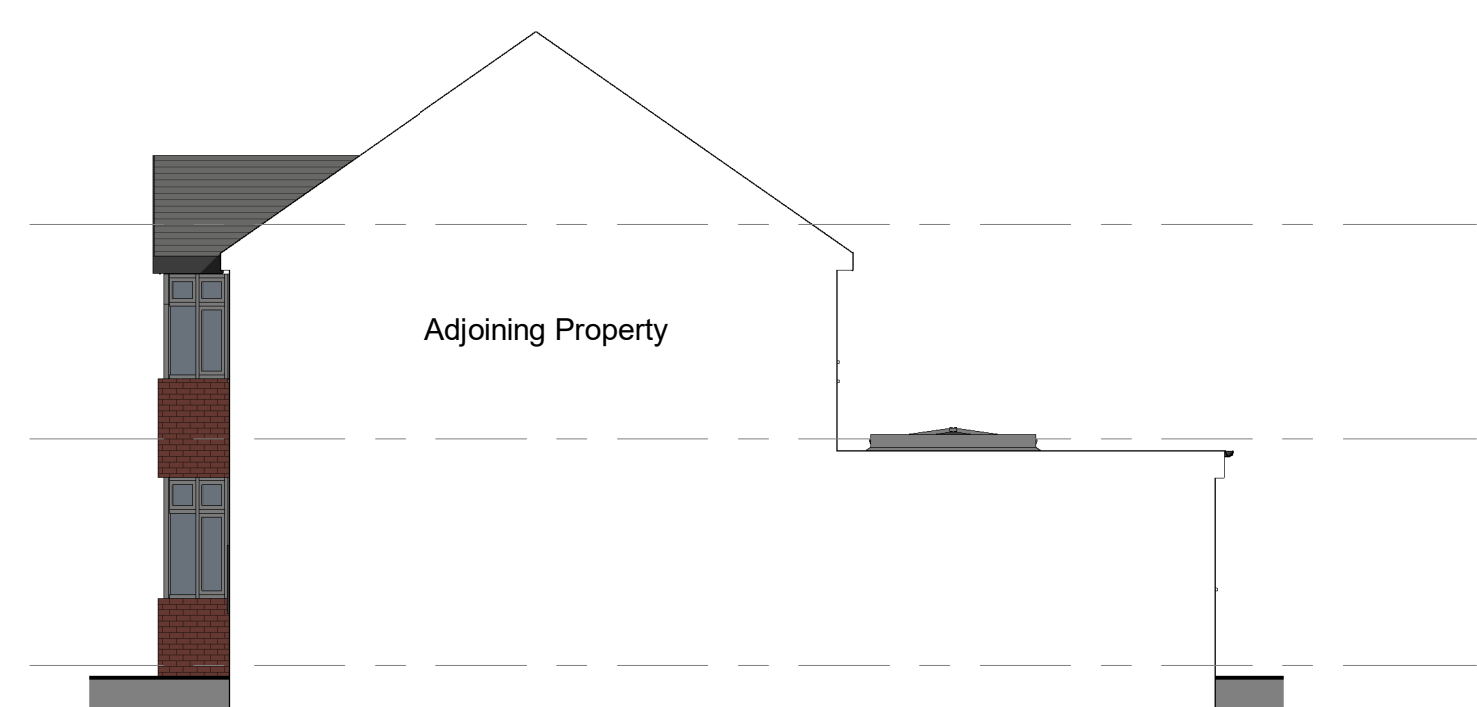


4. Right Side - Existing
1 : 100

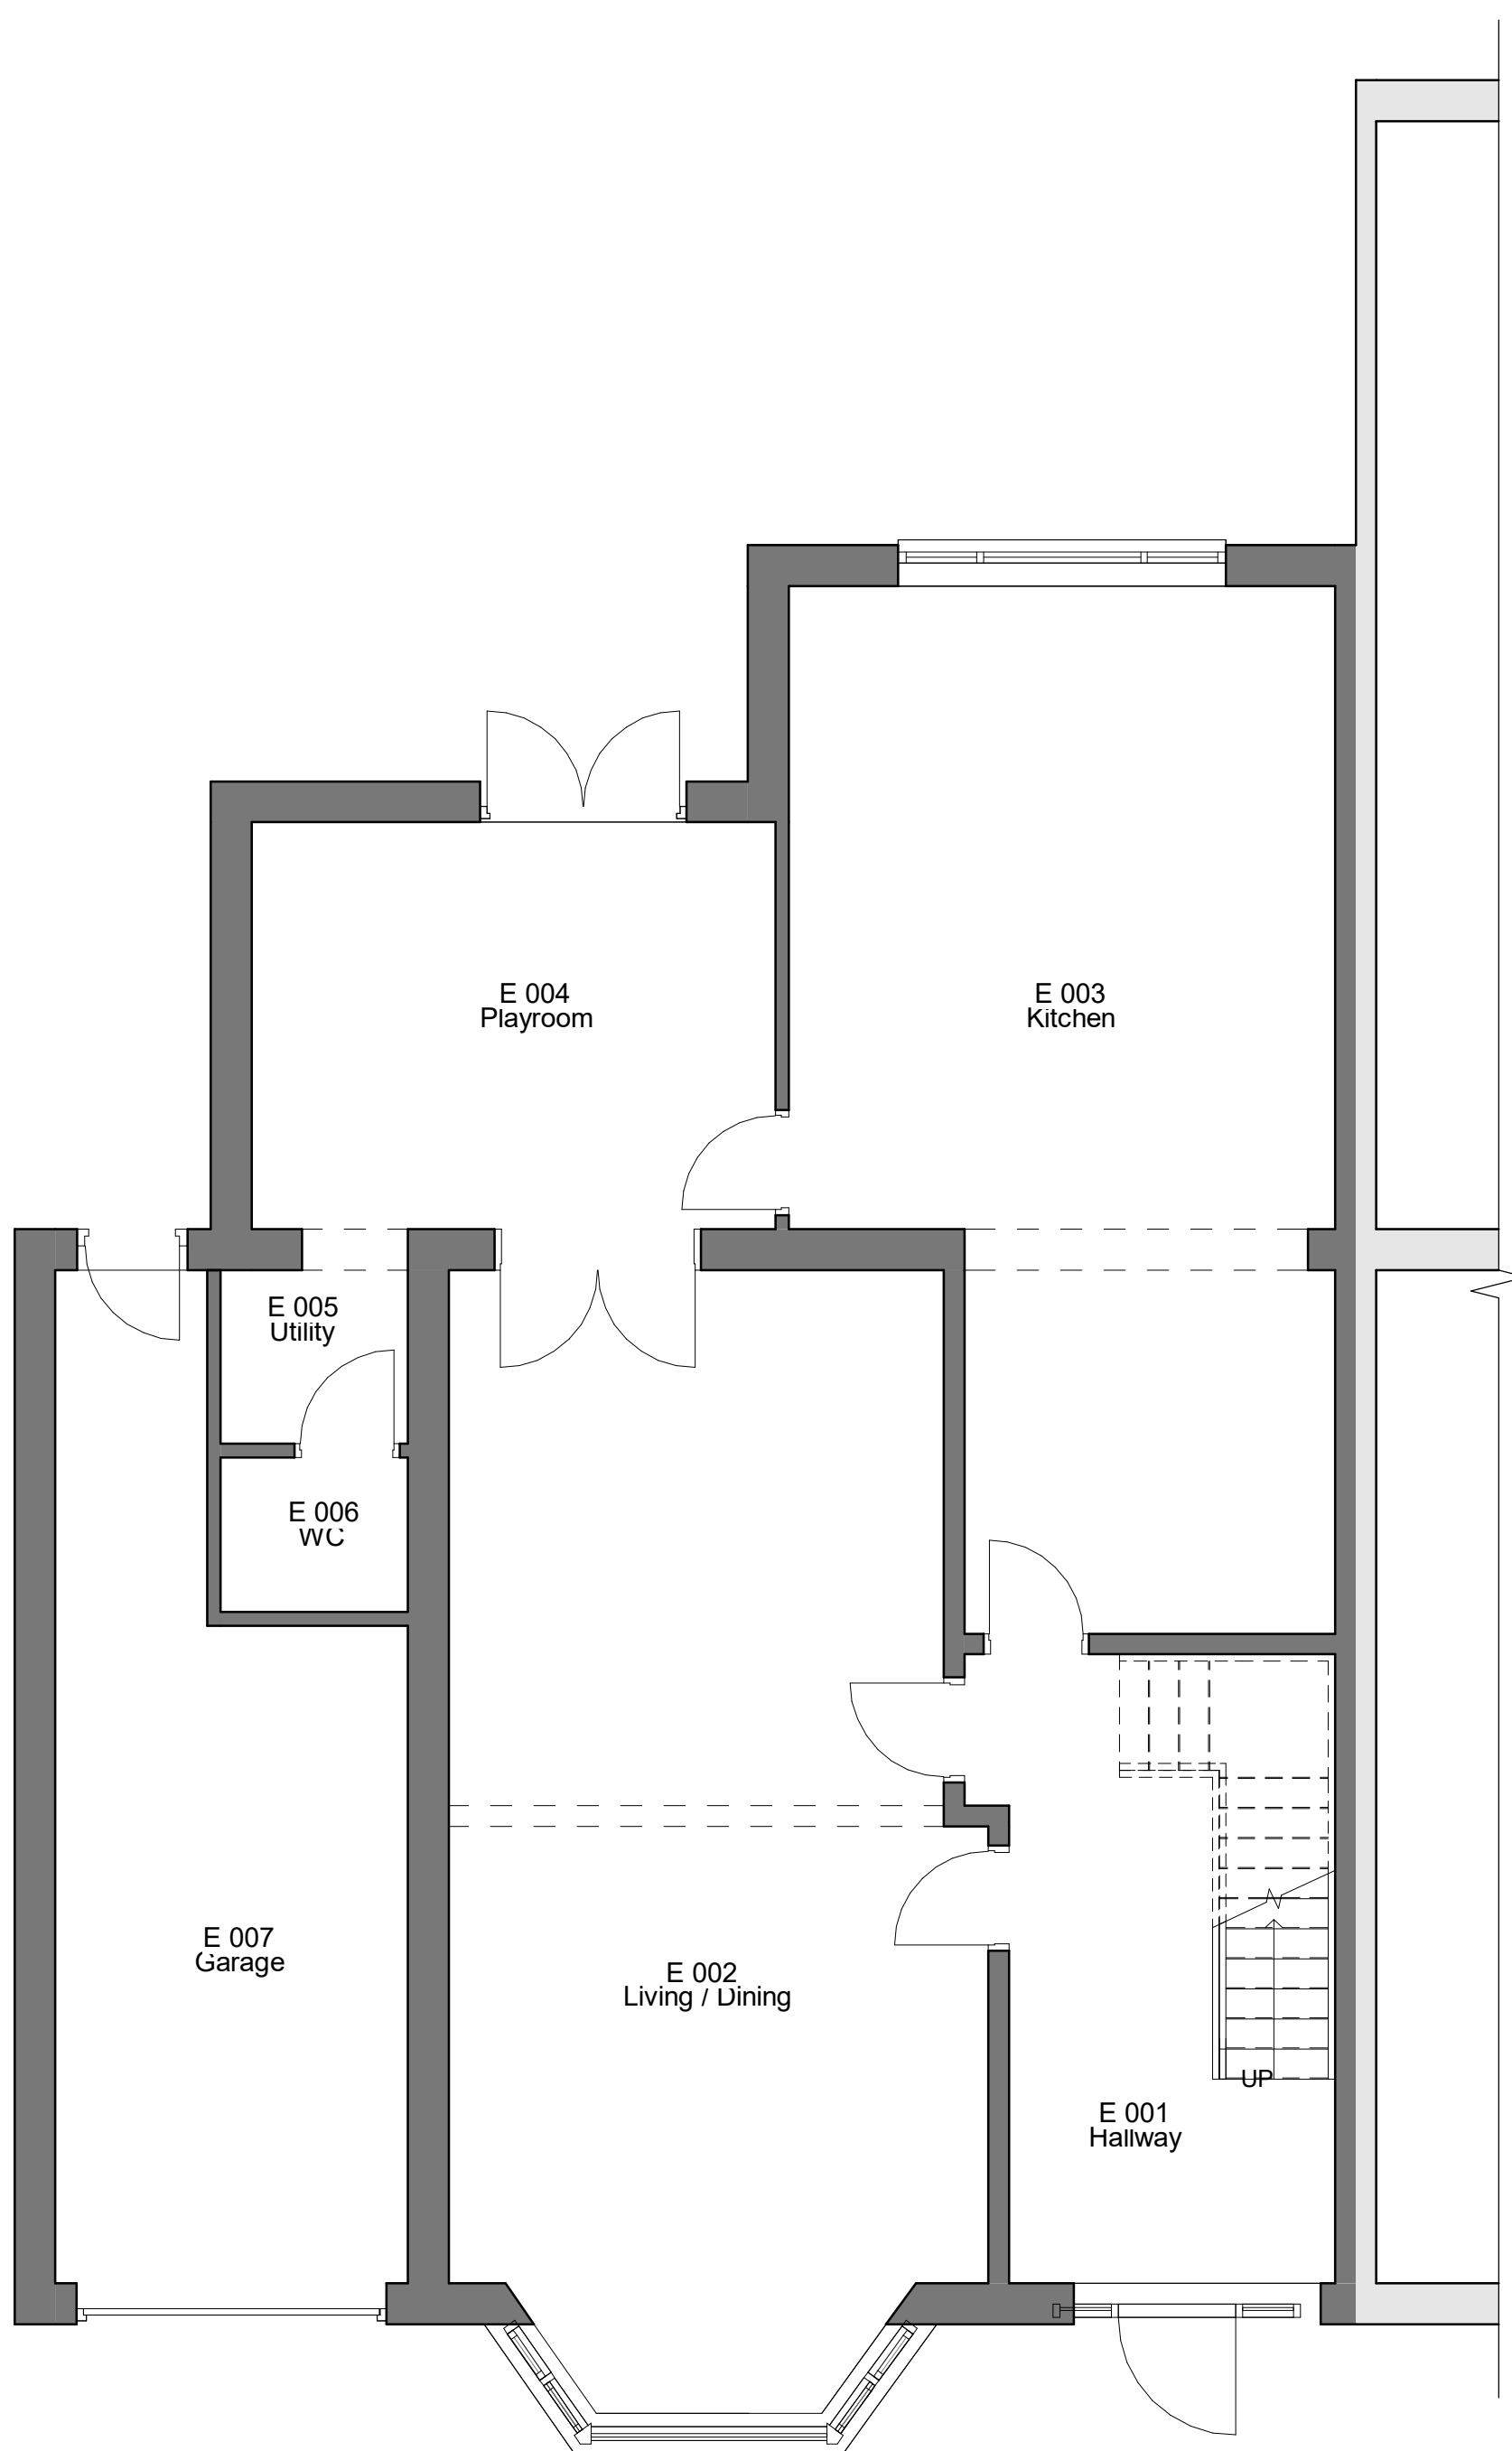



5. Level 0 - Existing
1 : 50

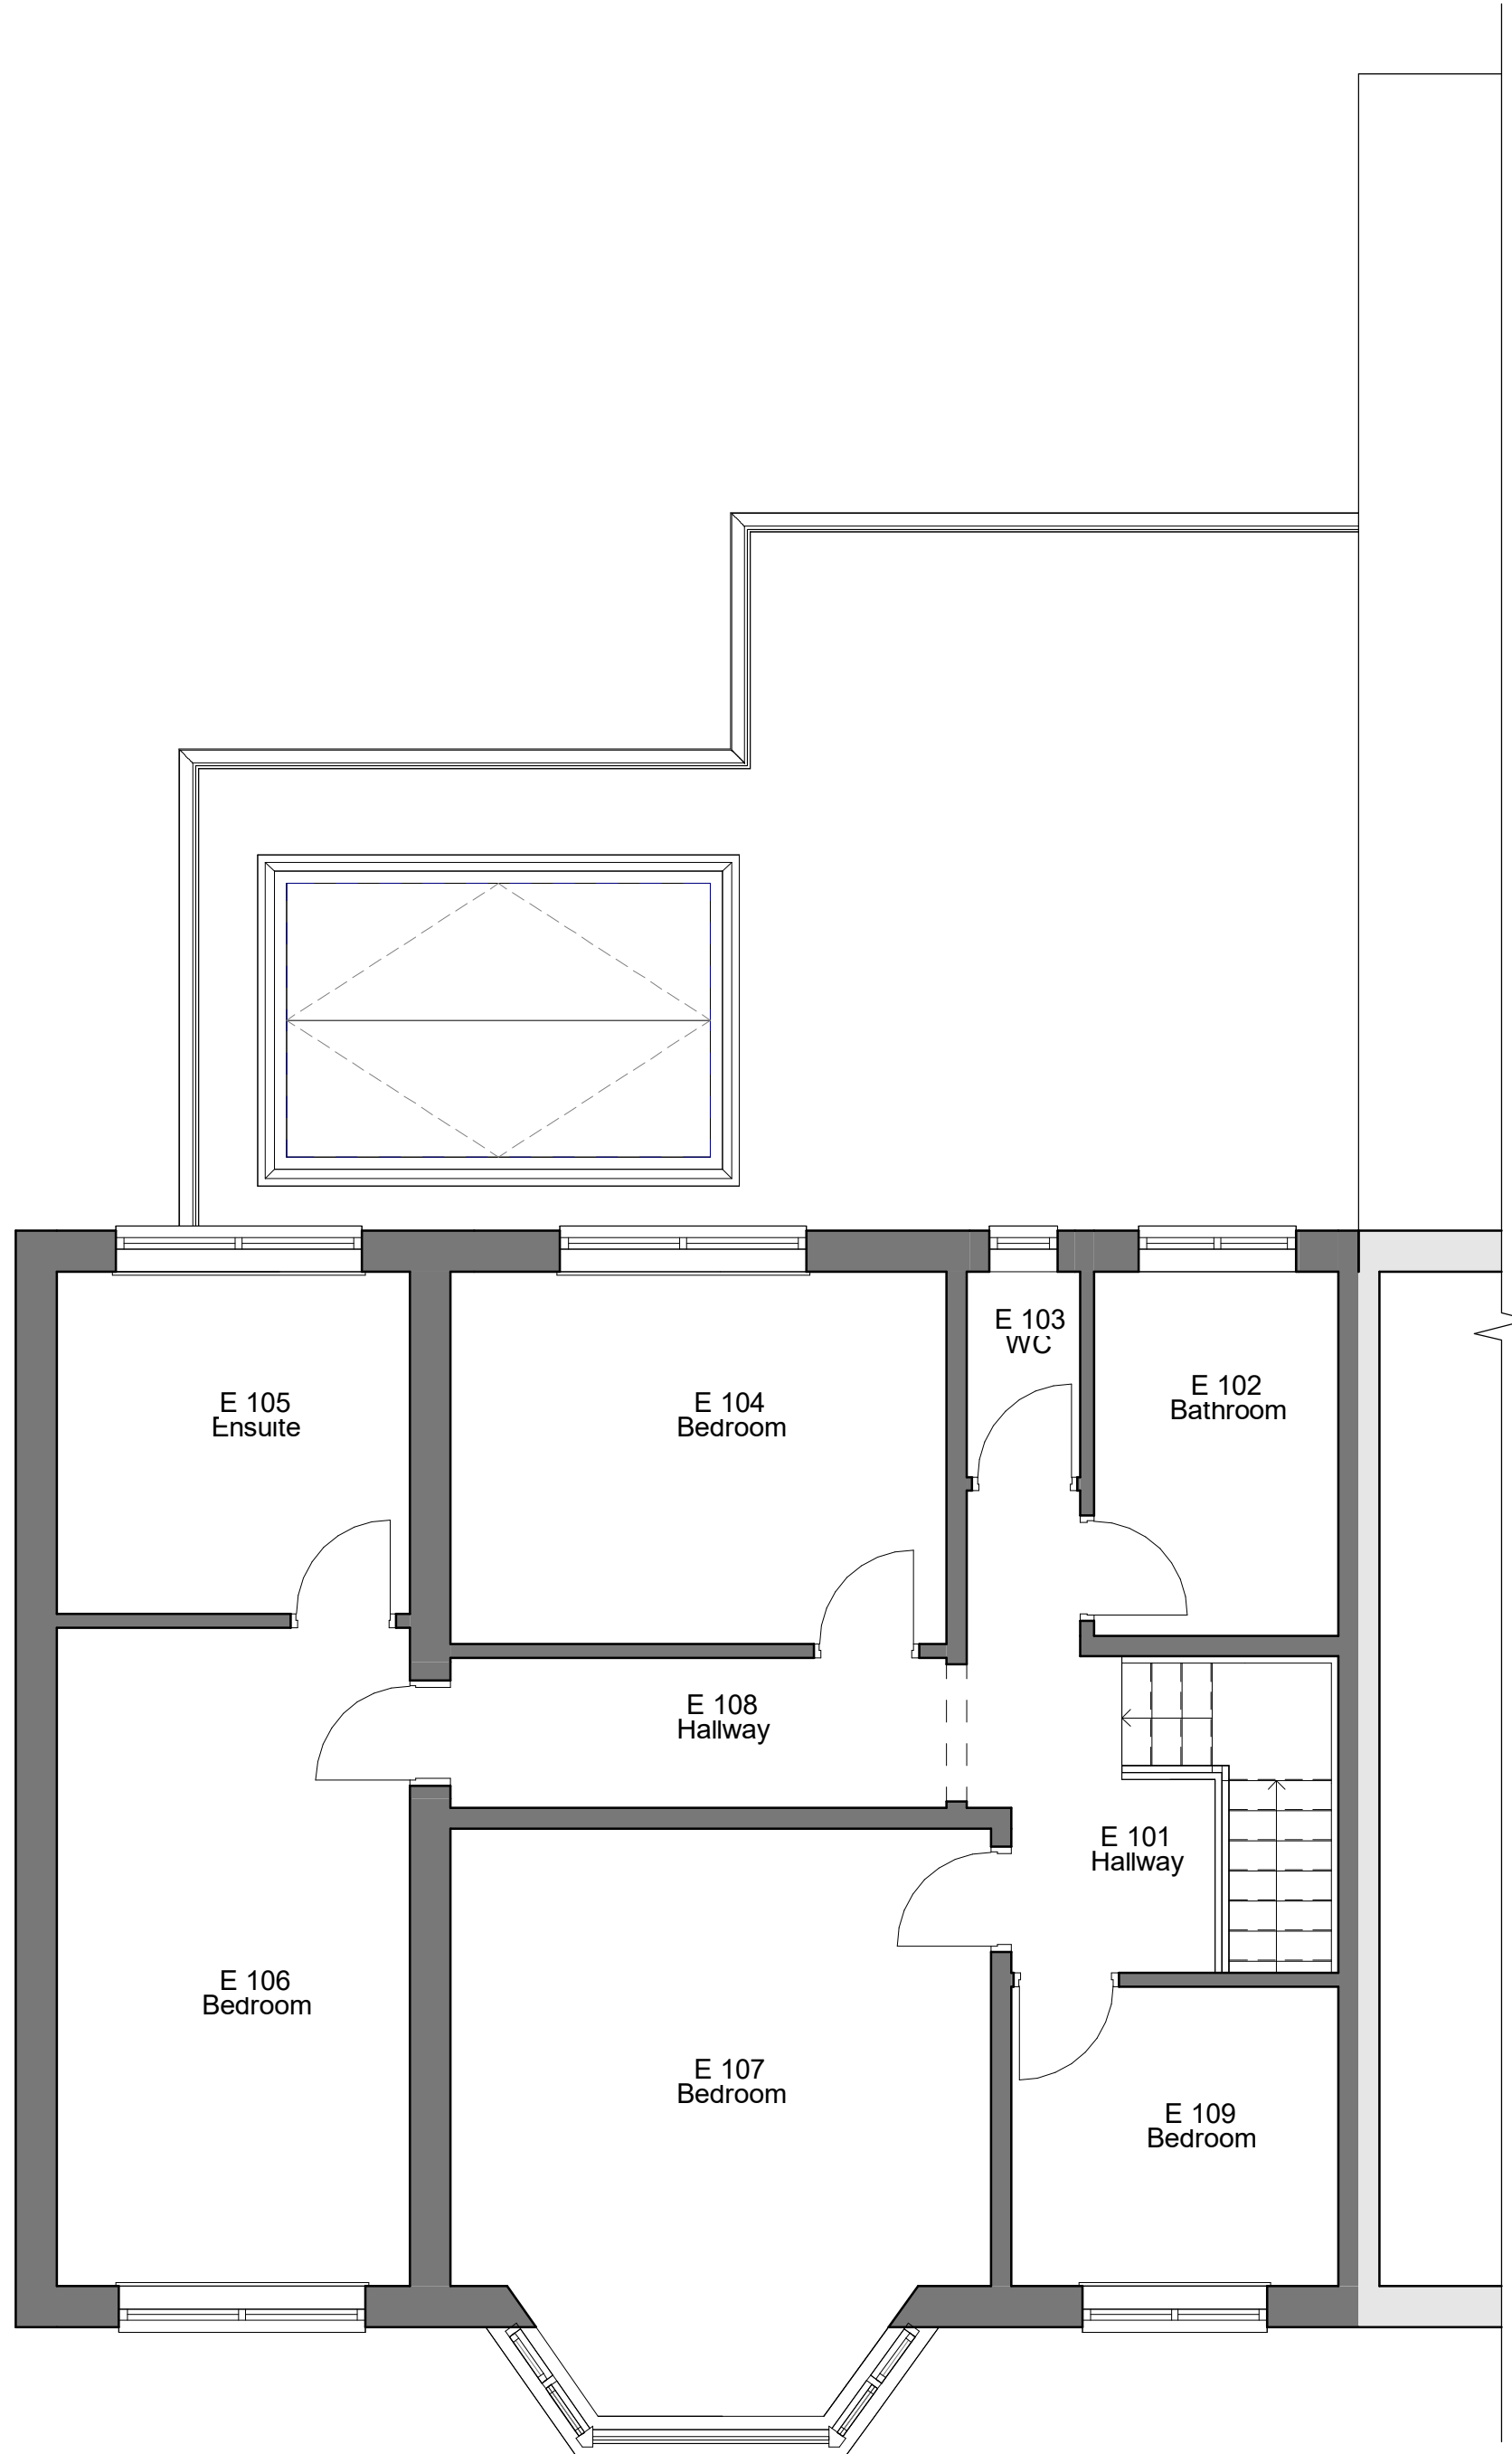

6. Level 1 - Existing
1 : 50

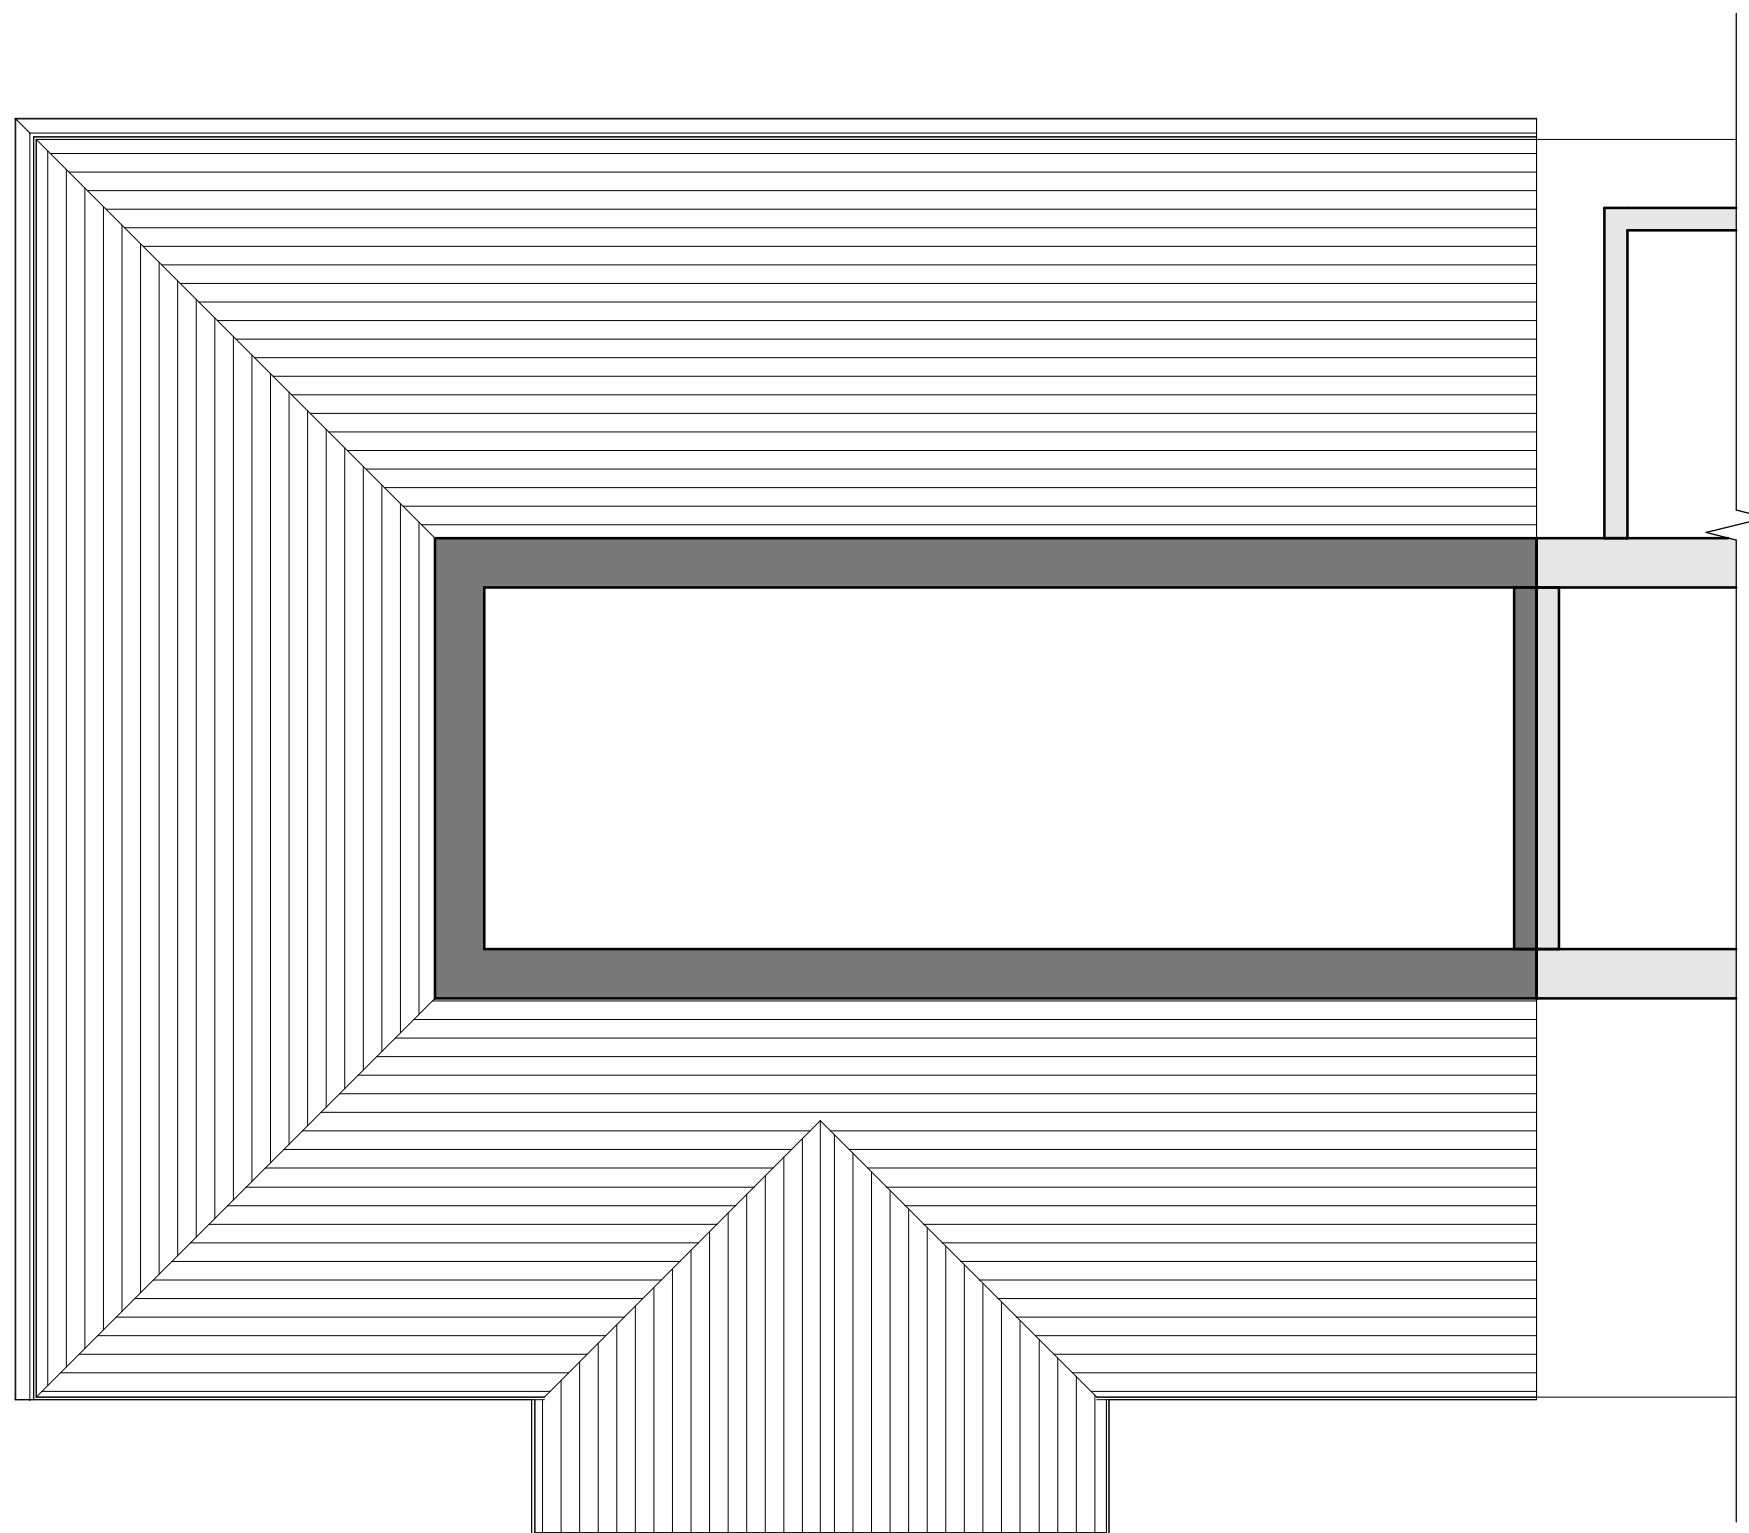

7. Roof - Existing
1 : 50

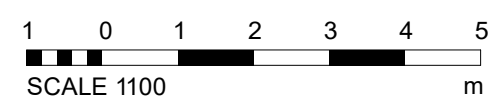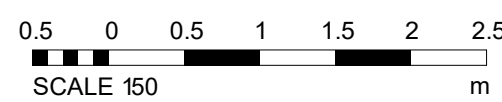

REV	DESCRIPTION	BY	DATE
MELIA ARCHITECTS meliarchitects.comoffice@meliarchitects.com0161 729 0936			
PROJECT		3 Parkway	
PROJECT NO.		MA23010.1.	
CLIENT		Pini Harris	
DATE		10 AUG 2023	
DRAWN BY		ER	
TITLE		Existing Plans and Elevation	
SHEET NO.		REV.	
002.			
SCALE @ A3		As indicated	
NOTES © COPYRIGHT. ALL RIGHTS RESERVED. NO PART OF THIS PUBLICATION MAY BE REPRODUCED OR TRANSMITTED IN ANY FORM OR BY ANY MEANS WITHOUT THE WRITTEN PERMISSION FROM THE DESIGNER. ALL DIMENSIONS AND SETTING OUT ARE TO BE CHECKED AND CONFIRMED ON SITE BEFORE COMMENCEMENT OF WORK. ANY VARIATIONS TO BE REPORTED TO THE DESIGNER PRIOR TO THE COMMENCEMENT OF ANY WORK. ALL WORK AND MATERIALS TO BE IN ACCORDANCE WITH CURRENT STATUTORY LEGISLATION, RELEVANT CODES OF PRACTICE, AND BEST PRACTICE. UNLESS OTHERWISE STATED OTHERWISE. ALL DIMENSIONS ARE IN MILLIMETRES UNLESS OTHERWISE STATED OTHERWISE.			