



THE LOCK KEEPER

PLANNING




ITEM 1. (1 off)

Fabricated fascia to match Dulux 09BB 07/008 (RAL7016).
House name and Sizzling logo in white vinyl.
Illuminated by a 50w warm white LED flood light below, fitted to a projecting bracket. *(subject to site survey)*

Scale 1:25

AGL: 4500mm
Max Charac/Logo Height: 462.5mm

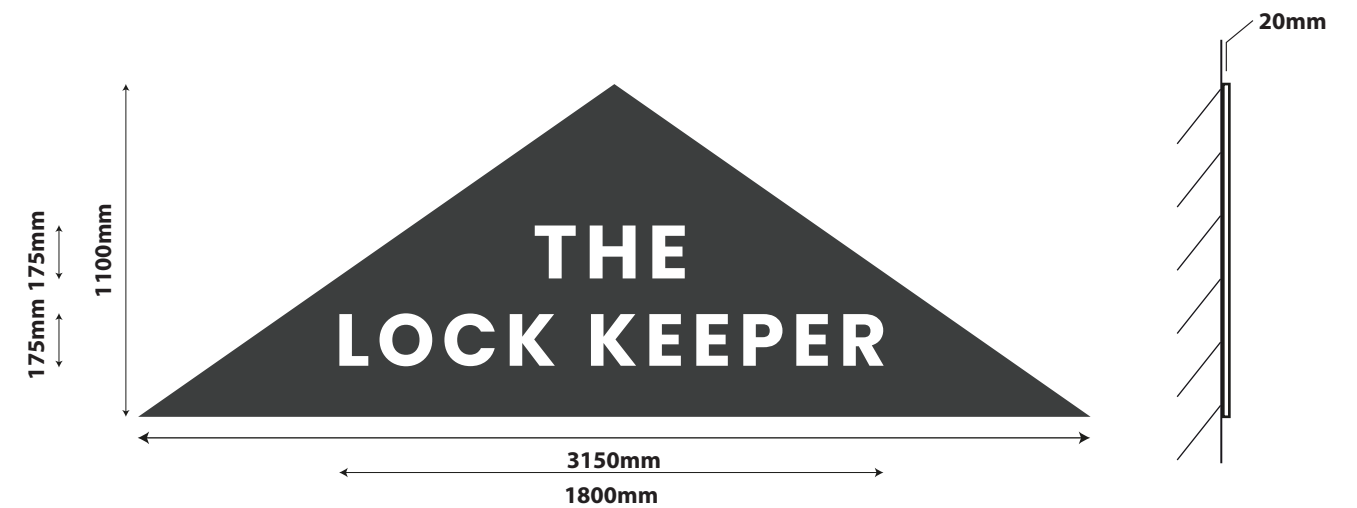

ITEM 2. (1 off)

Fabricated tray sign coated to RAL 7016 with white vinyl letters.

Size: 1.25

AGL: 2600mm
Max Charac/Logo Height: 175mm



ITEM 3.



ITEM 4.



ITEM 3. (1 off)

New double sided correx sign.
Fabricated aluminium frame &
legs with corex inserts.

Illuminated with warm white
LED trough lights.

Scale: 1:20 @ A3
AGL: 1320mm
Max Char/Logo Height: 900mm



ITEM 4. (1 off)

Sign written logo in white.
Illuminated by an LED trough
light above.


Scale: 1:20 @ A3
AGL: 1320mm
Max Char/Logo Height: 900mm



ITEM 5.



ITEM 6.

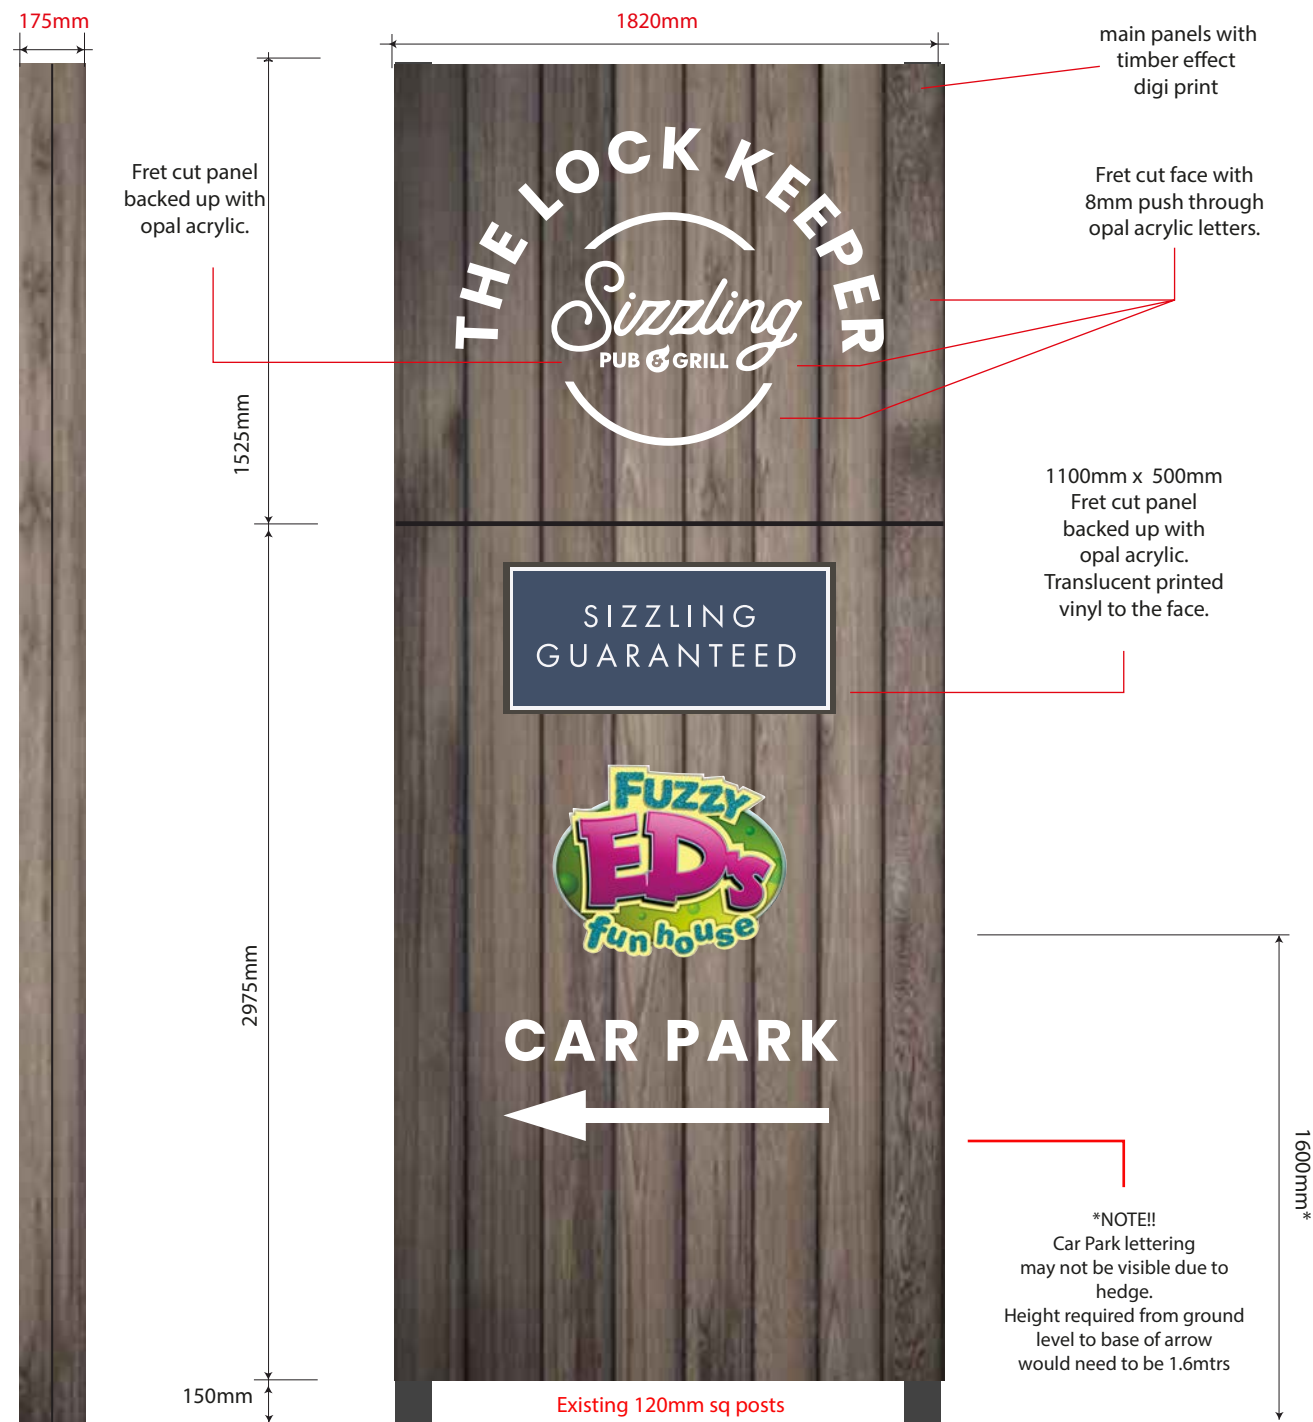

ITEM 5. (1 off)

Existing totem sign to be refurbished and reduced in height. New sign panels to be fabricated aluminium to overlaid the existing internal posts.


Top panel to have fret cut face with push through and backed up opal acrylic letters, internally illuminated by white LED's.

Bottom panel to have fret cut face backed in white opal acrylic panel with applied digital print to read 'SIZZLING GUARANTEED' internally illuminated by white LED's. Fuzzy De's logo & car park lettering beneath to be non illuminated.

Scale 1:25 @ A3

AGL: 150mm

Max Charac/Logo height: 1075mm (Top panel combined lettering & logo)

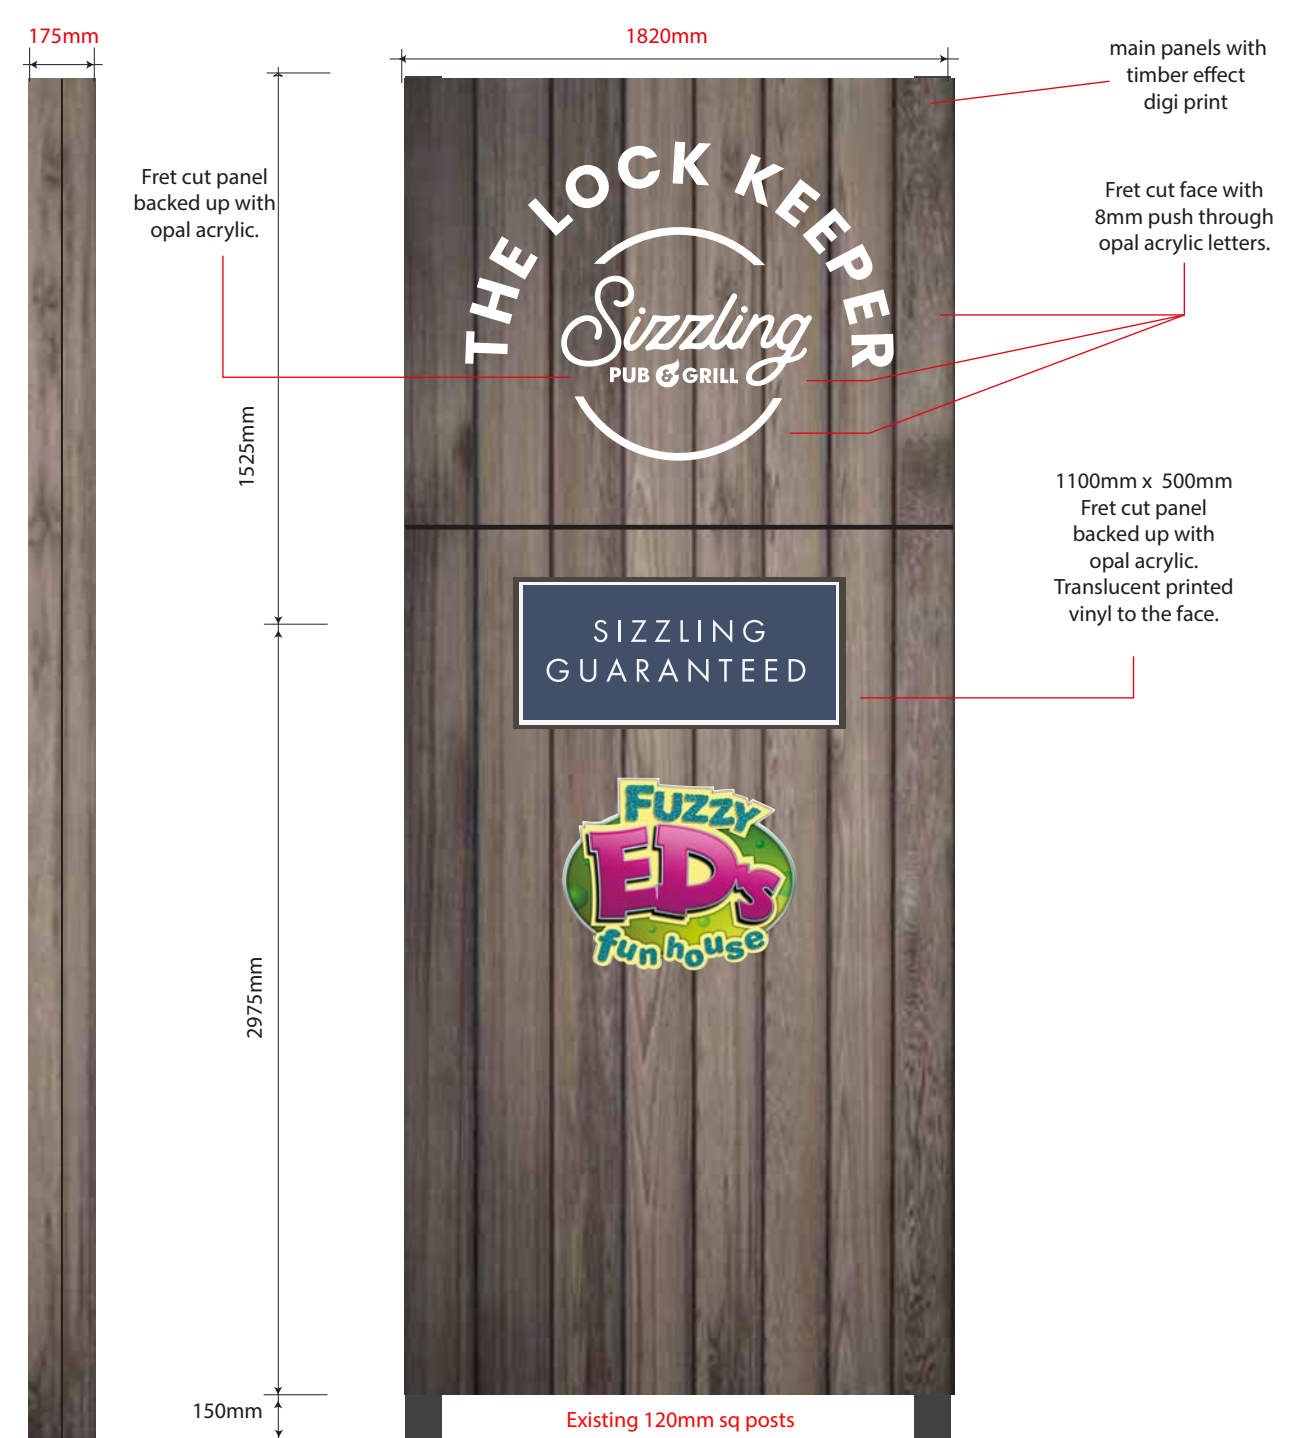

ITEM 6. (1 off)

Existing totem sign to be refurbished and reduced in height. New sign panels to be fabricated aluminium to overlaid the existing internal posts.


Top panel to have fret cut face with push through and backed up opal acrylic letters, internally illuminated by white LED's.

Bottom panel to have fret cut face backed in white opal acrylic panel with applied digital print to read 'SIZZLING GUARANTEED' internally illuminated by white LED's. Fuzzy De's logo beneath to be non illuminated.

Scale 1:25 @ A3

AGL: 150mm


Max Charac/Logo height: 1075mm (Top panel combined lettering & logo)

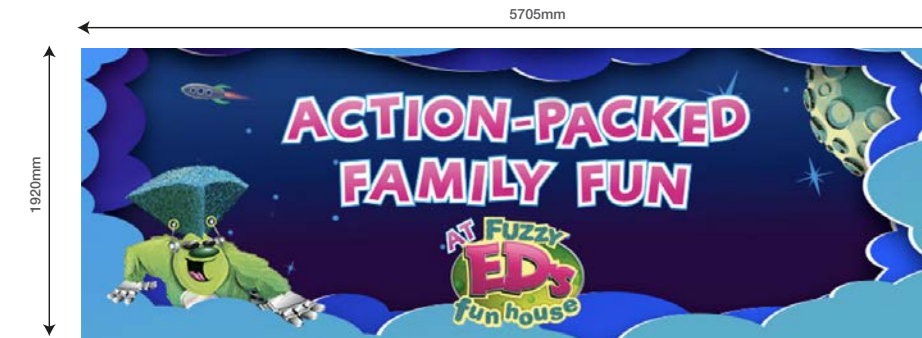

ITEM 7. (1 off)
1 Off Digital print to wrap over existing.

Scale 1:50
AGL: 1165mm
Max Charac/Logo Height: 1050mm

EXACT ARTWORK TBC

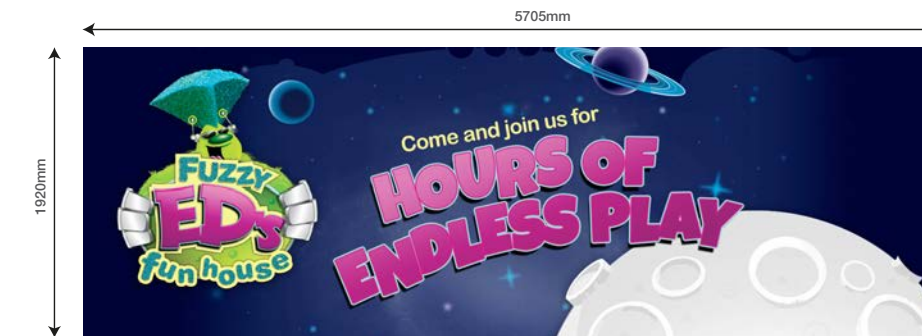

ITEM 8. (1 off)
1 Off Digital print to wrap over existing.

Scale 1:50
AGL: 1165mm
Max Charac/Logo Height: 1450mm

EXACT ARTWORK TBC



ITEM 9. (1 off)
EXISTING sign to be refurbished.

Scale: 1:20 @ A3
AGL: 1320mm
Max Char/Logo Height: 900mm

ITEM 5.

To be removed and not replaced



To be removed and replaced with new fascia



To be removed and replaced with new fascia

New digital prints to cover existing 2 x prints



Old overlaid panels to be removed, sign to be reduced in height & overlaid with new panels



Existing sign to be refurbished