

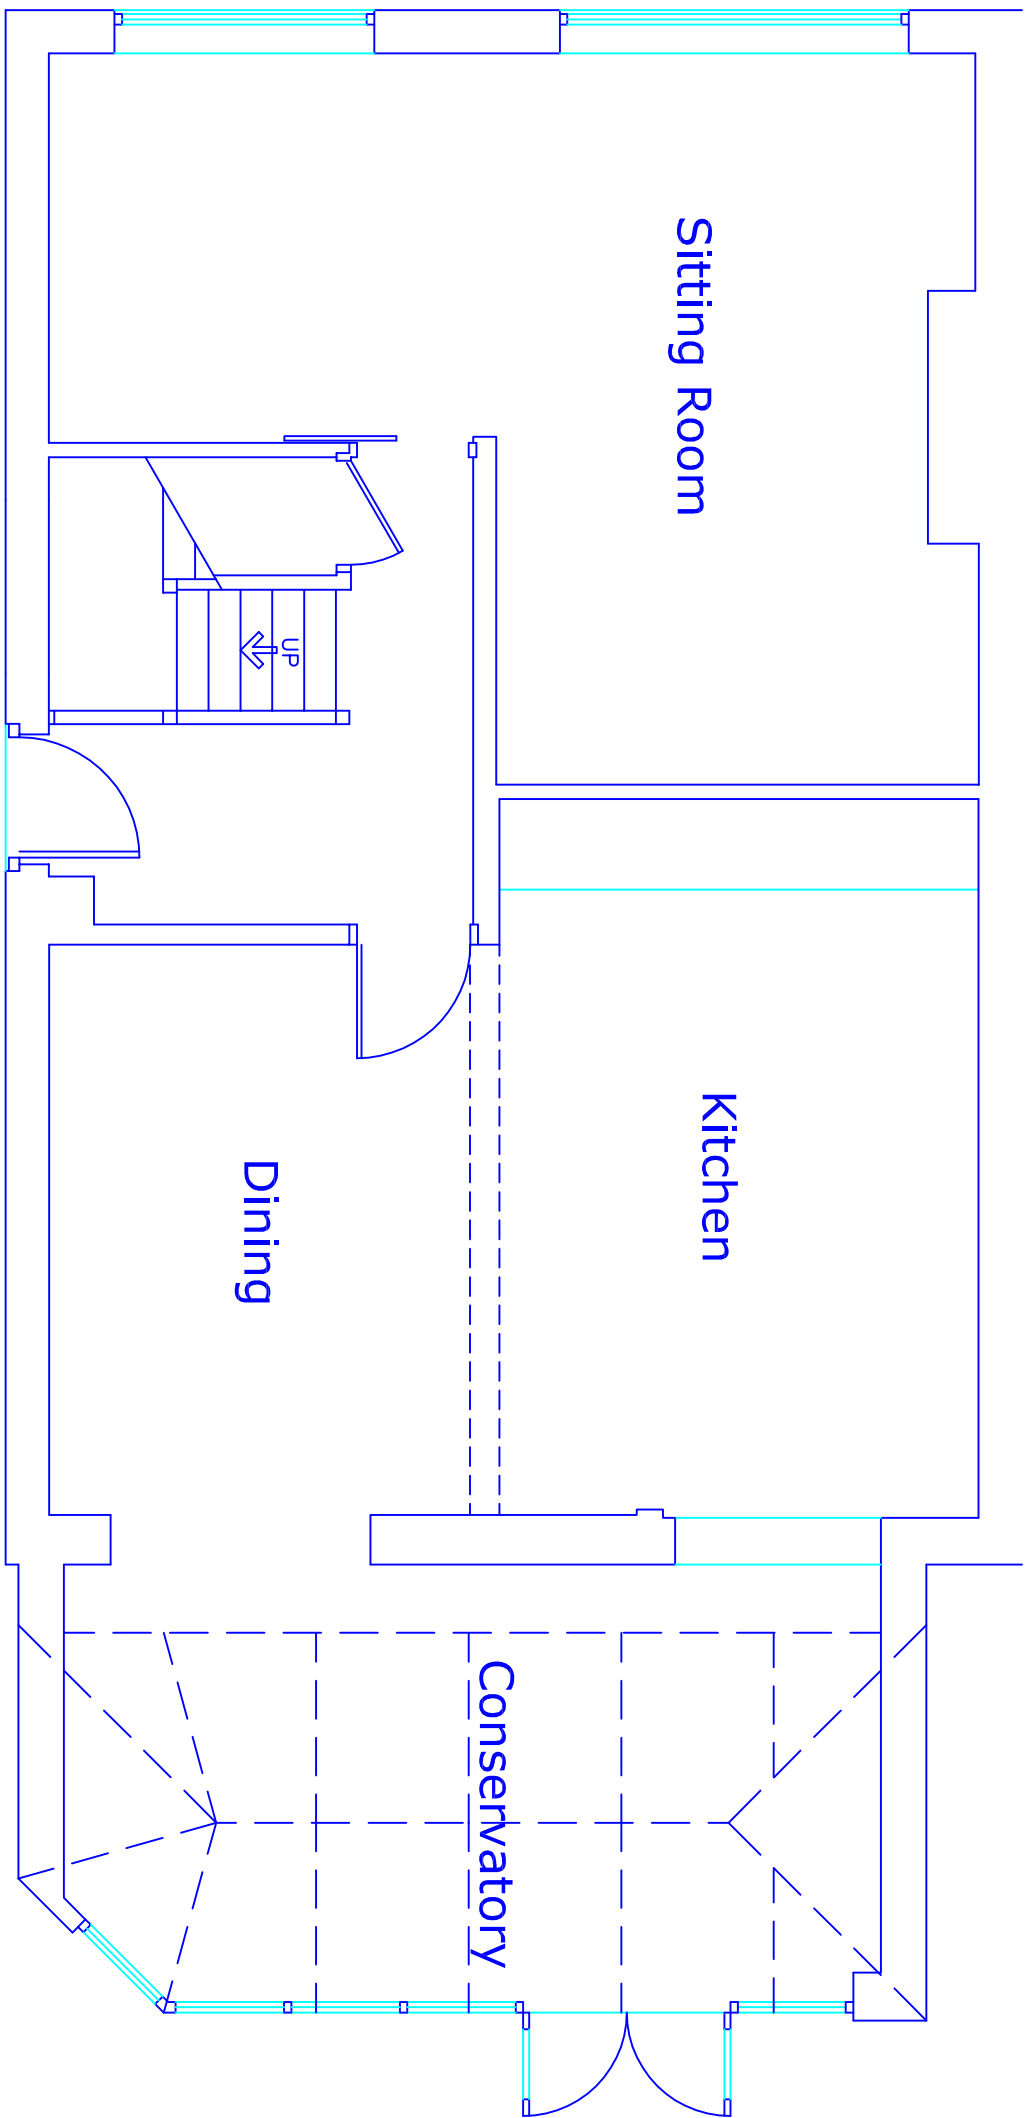
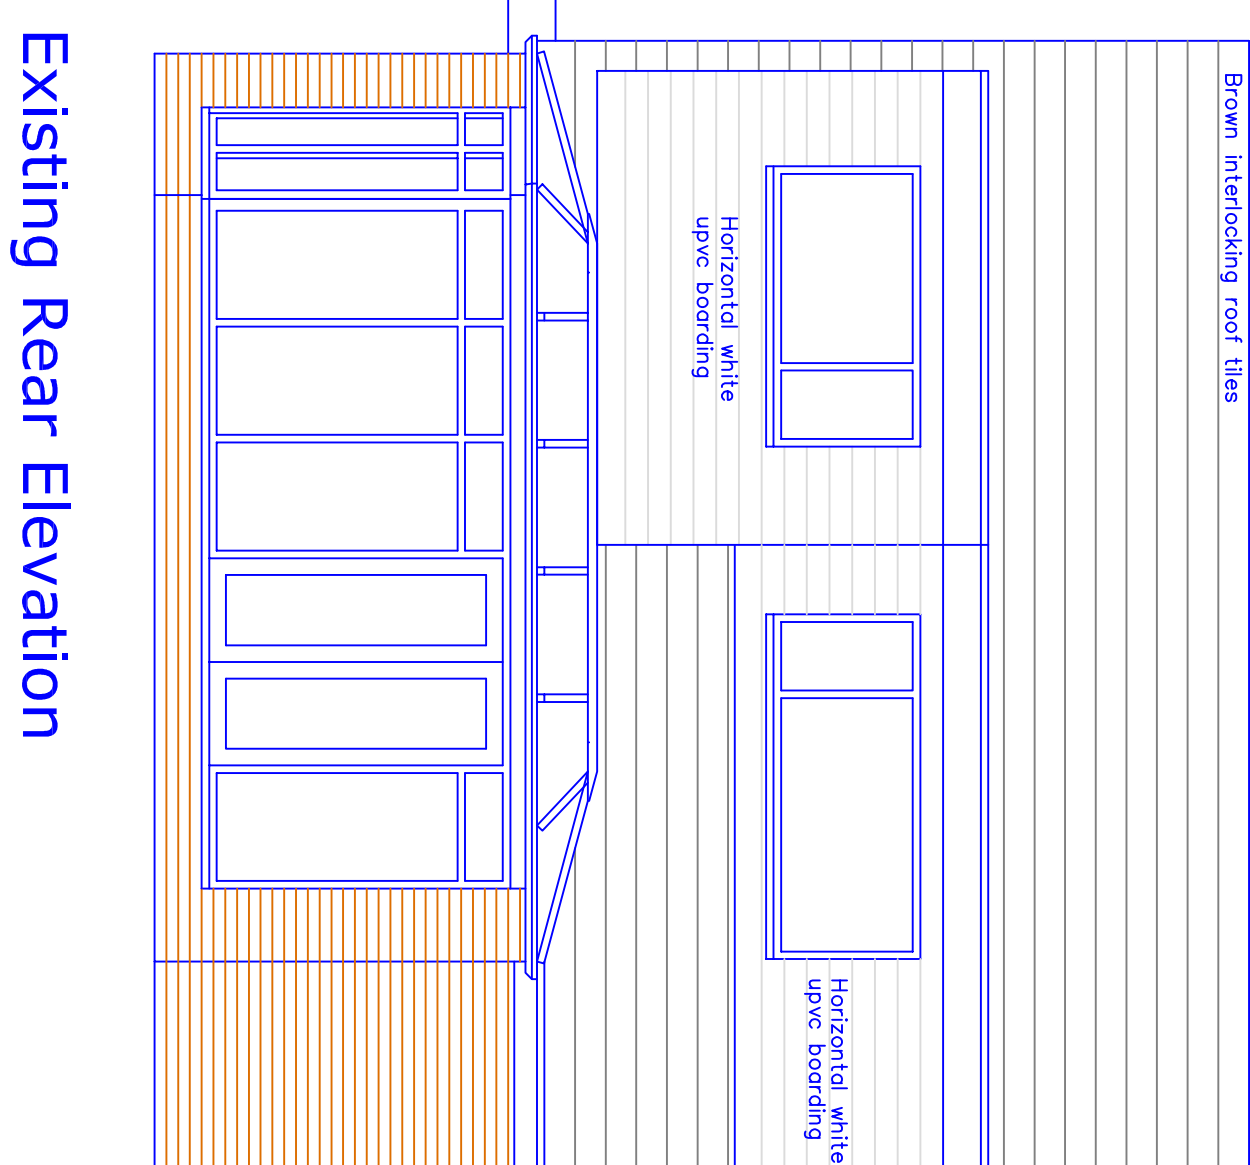
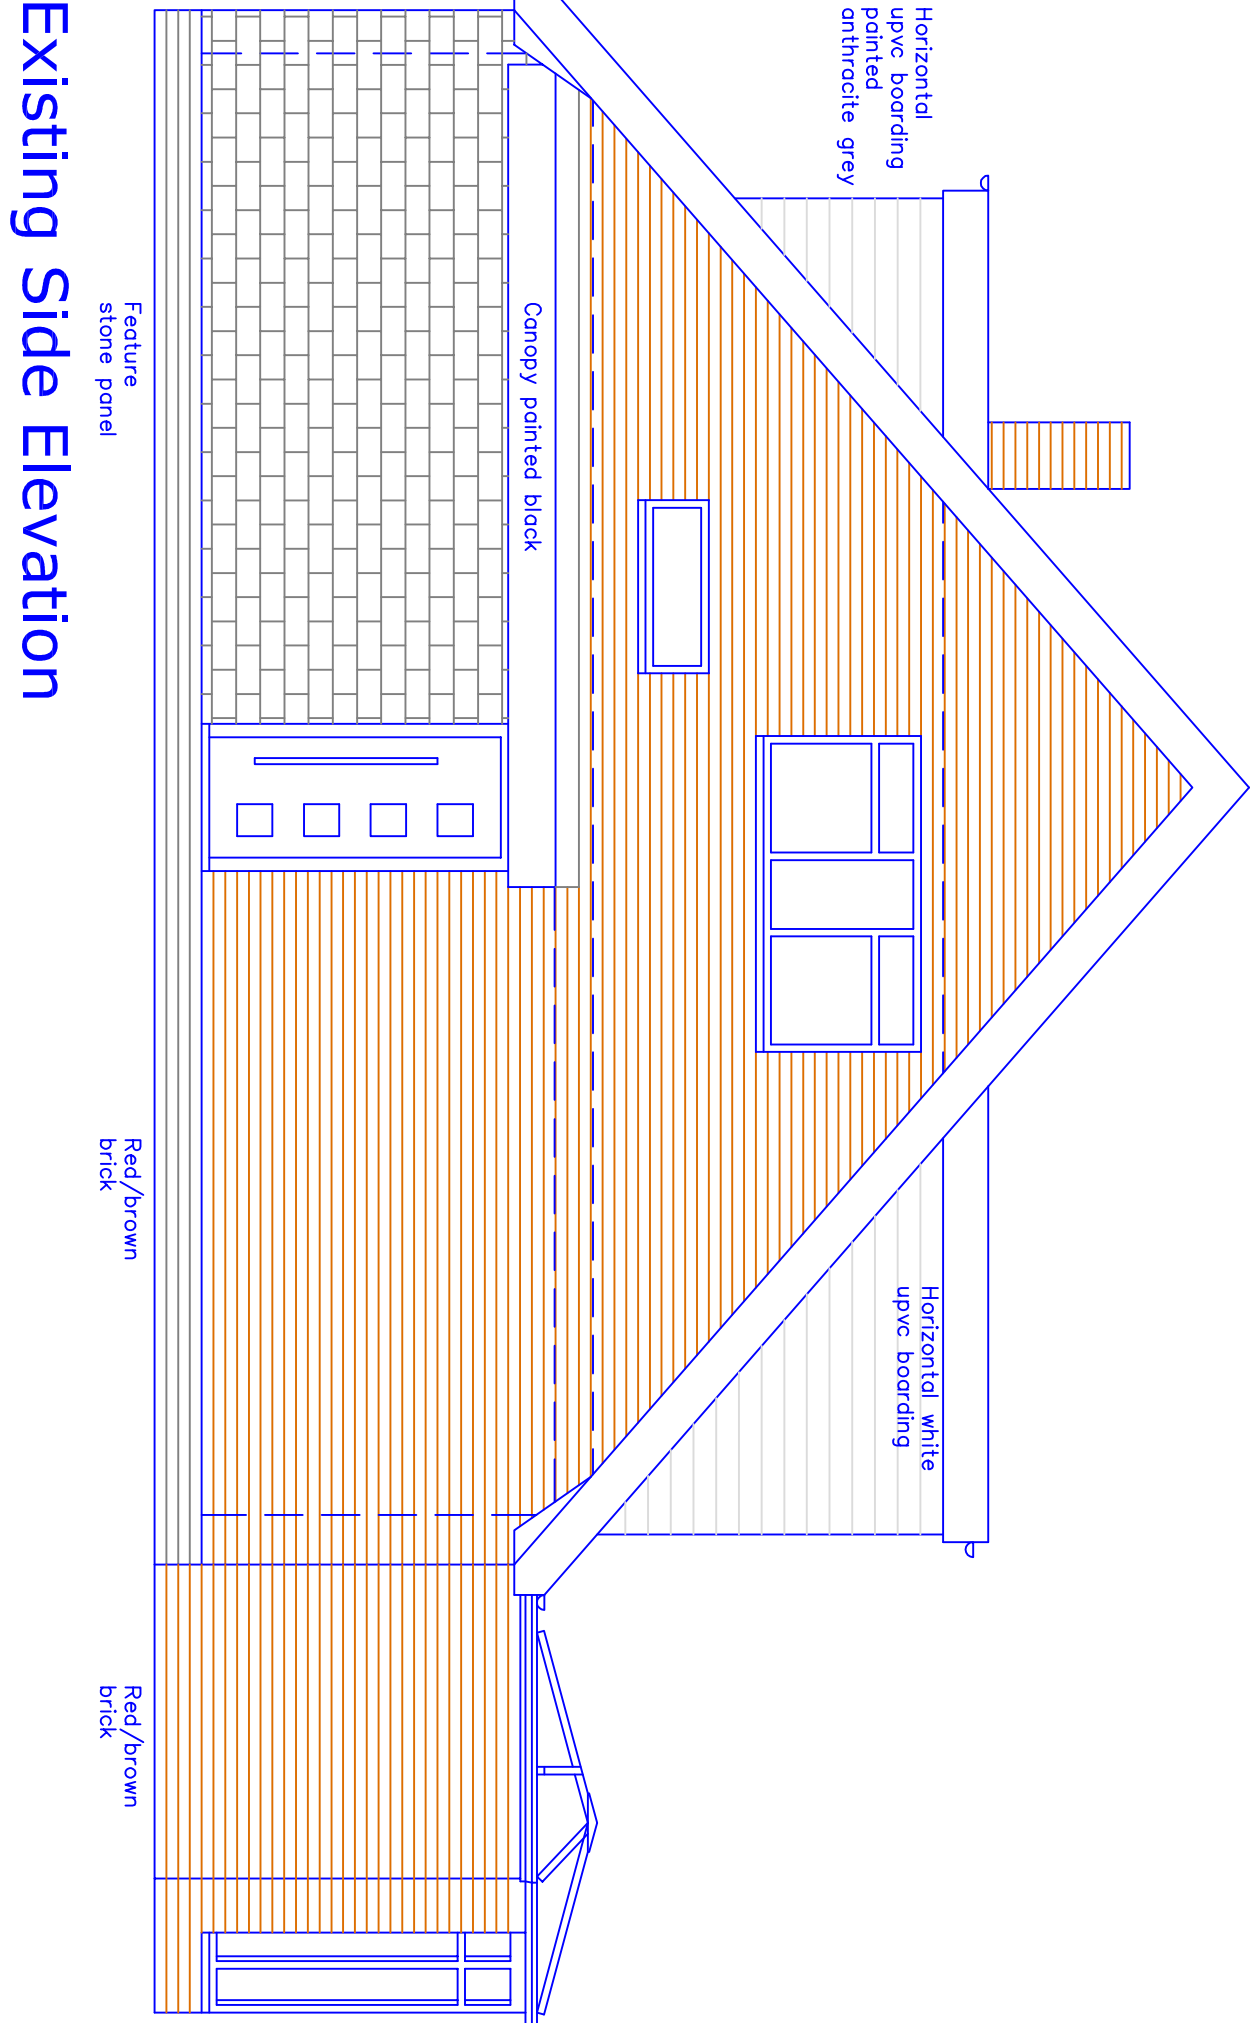


Existing Plan
Ground Floor

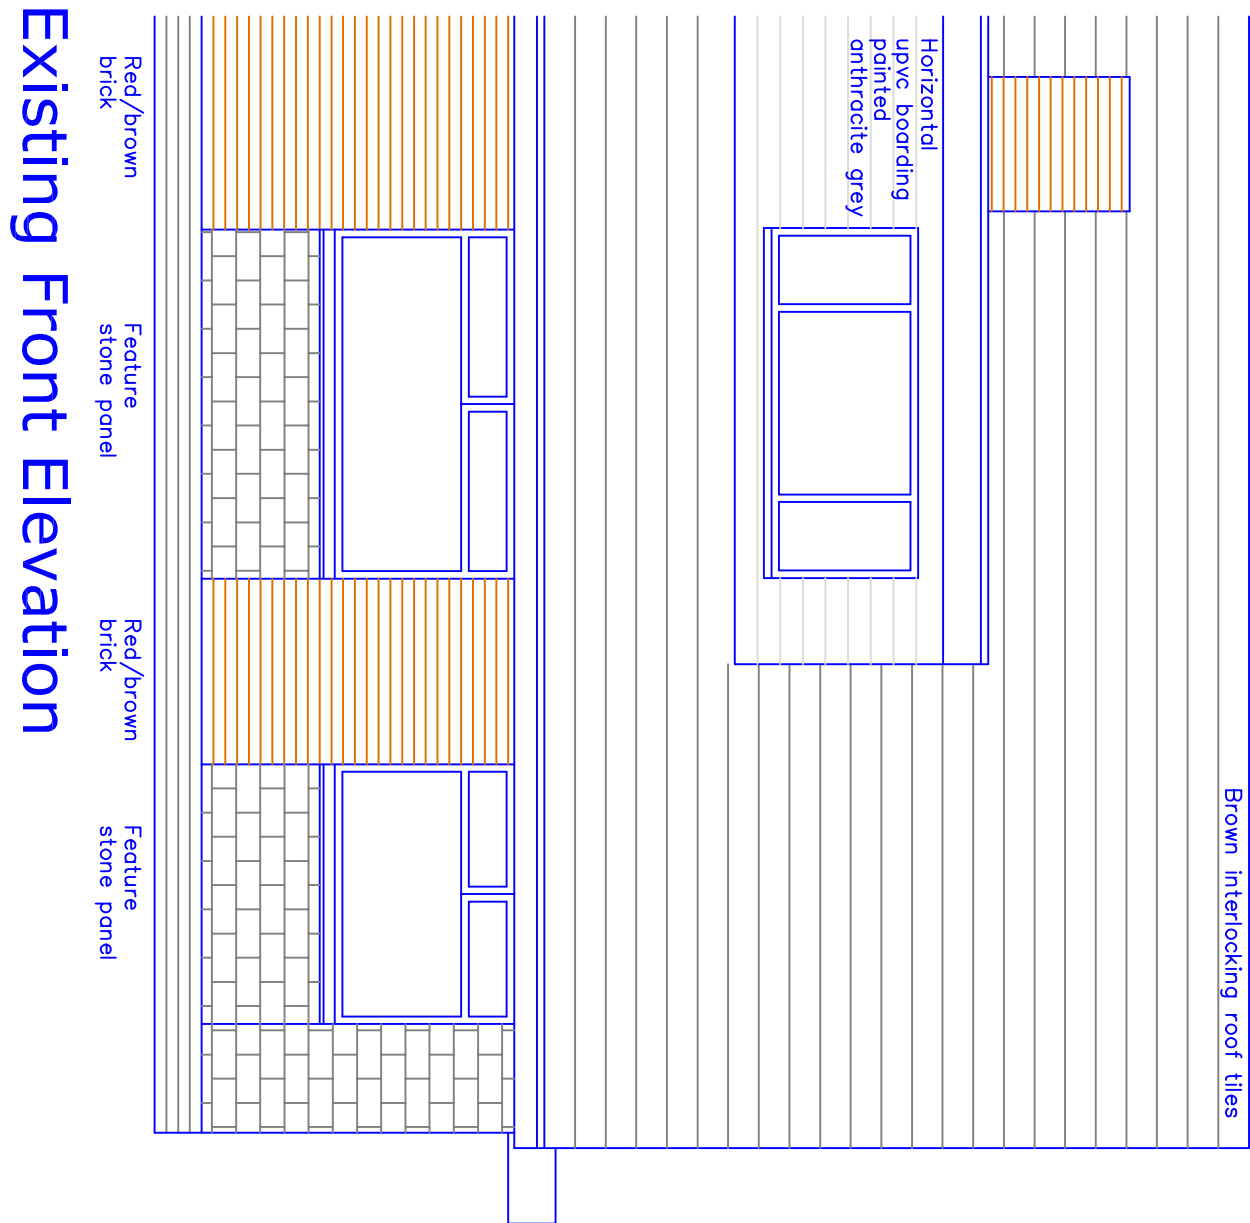

Existing Plan
First Floor

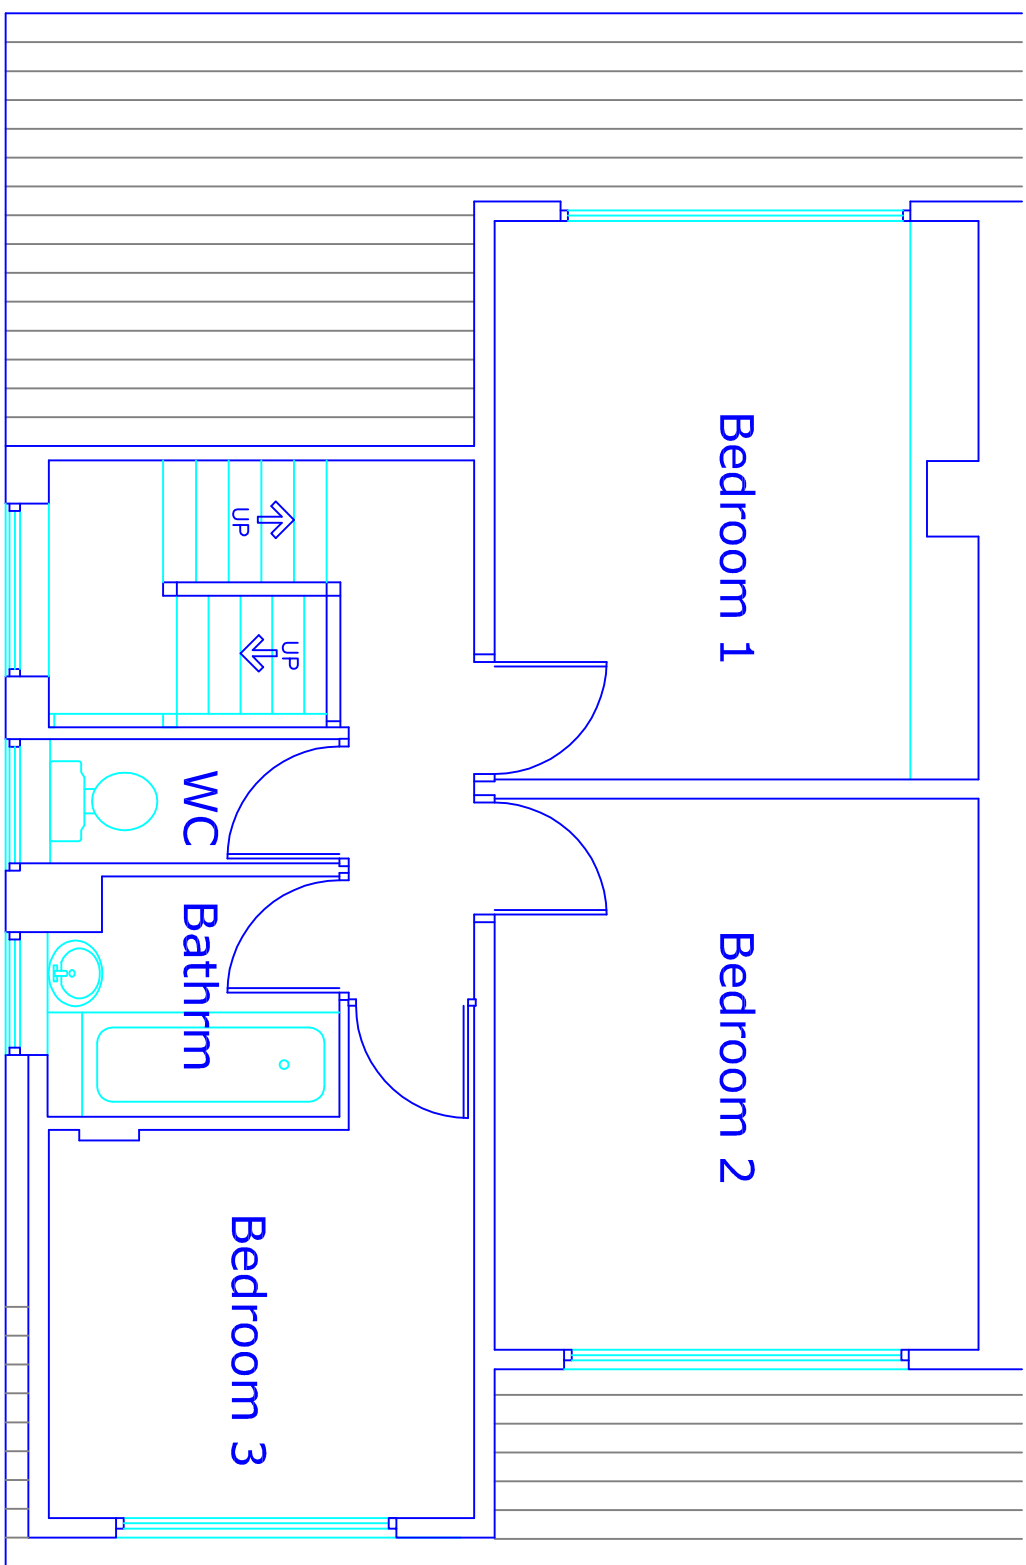

This drawing and design concept is the property of PPV design. It should not be reproduced without written permission

2 Helmsshore Road, Holcombe Village
Ramsbottom, Lancashire BL8 4PA
Gary Dearden (XK home) DpArch R13A
gdm@ppv-design.co.uk www.ppv-design.co.uk
T: 0706 822751 M: 07712 669482