

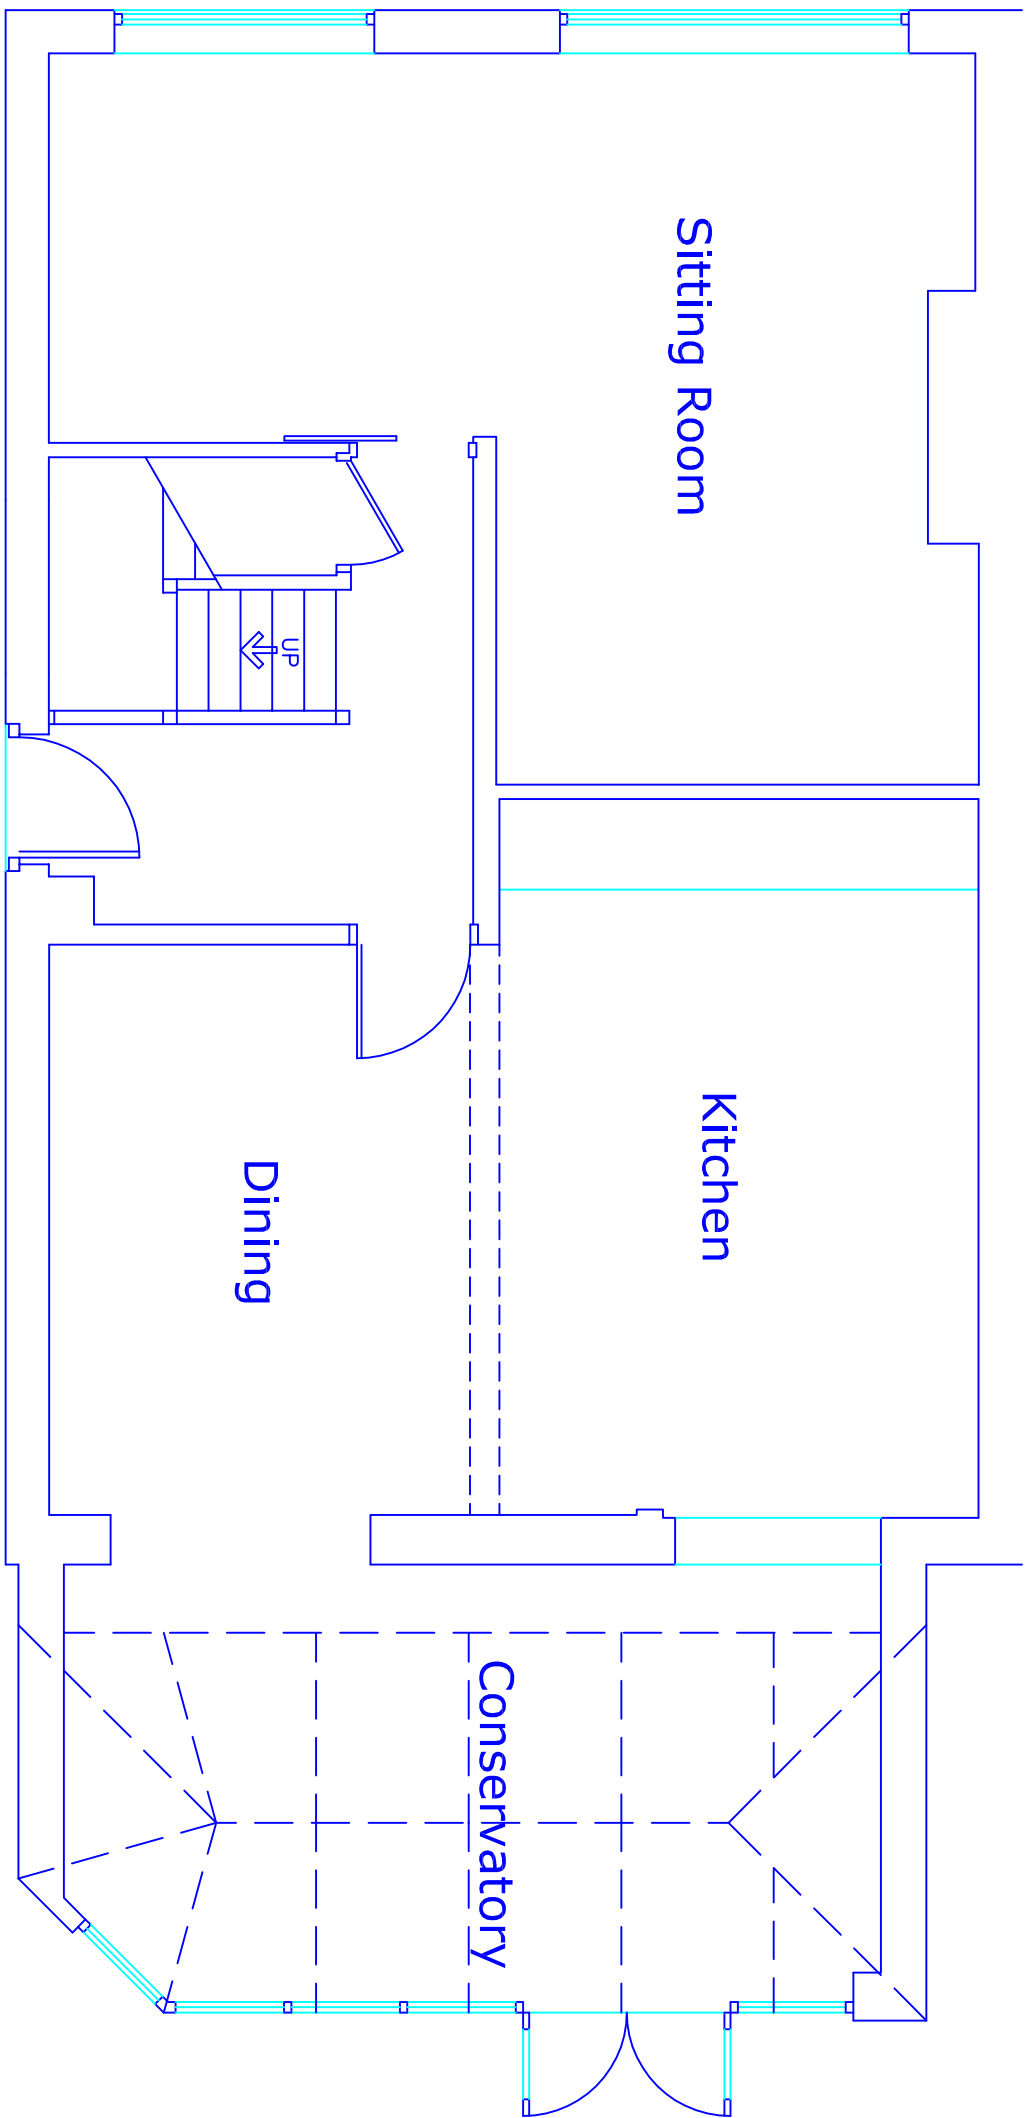
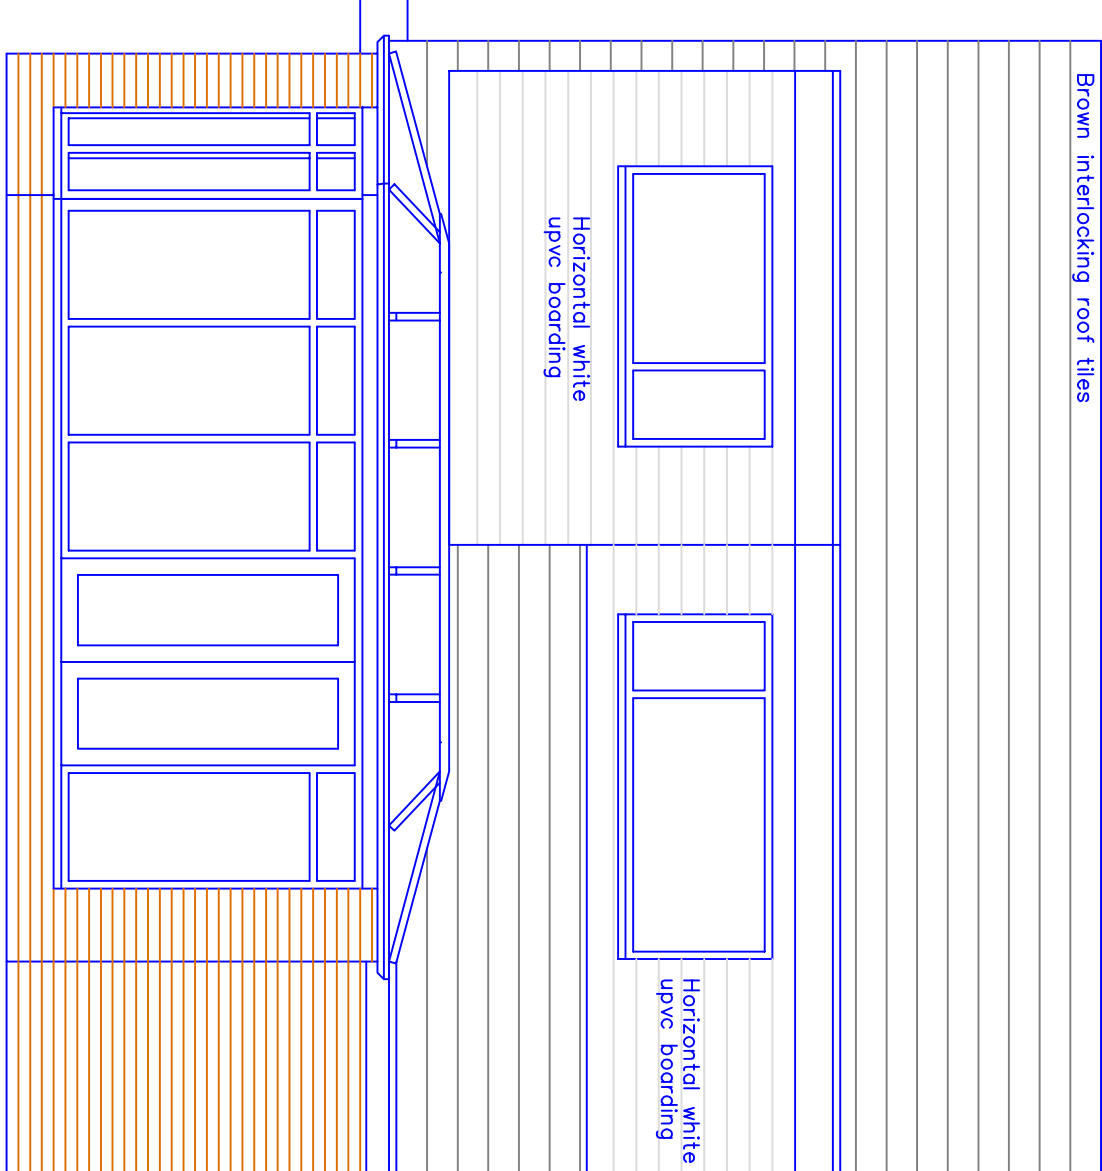
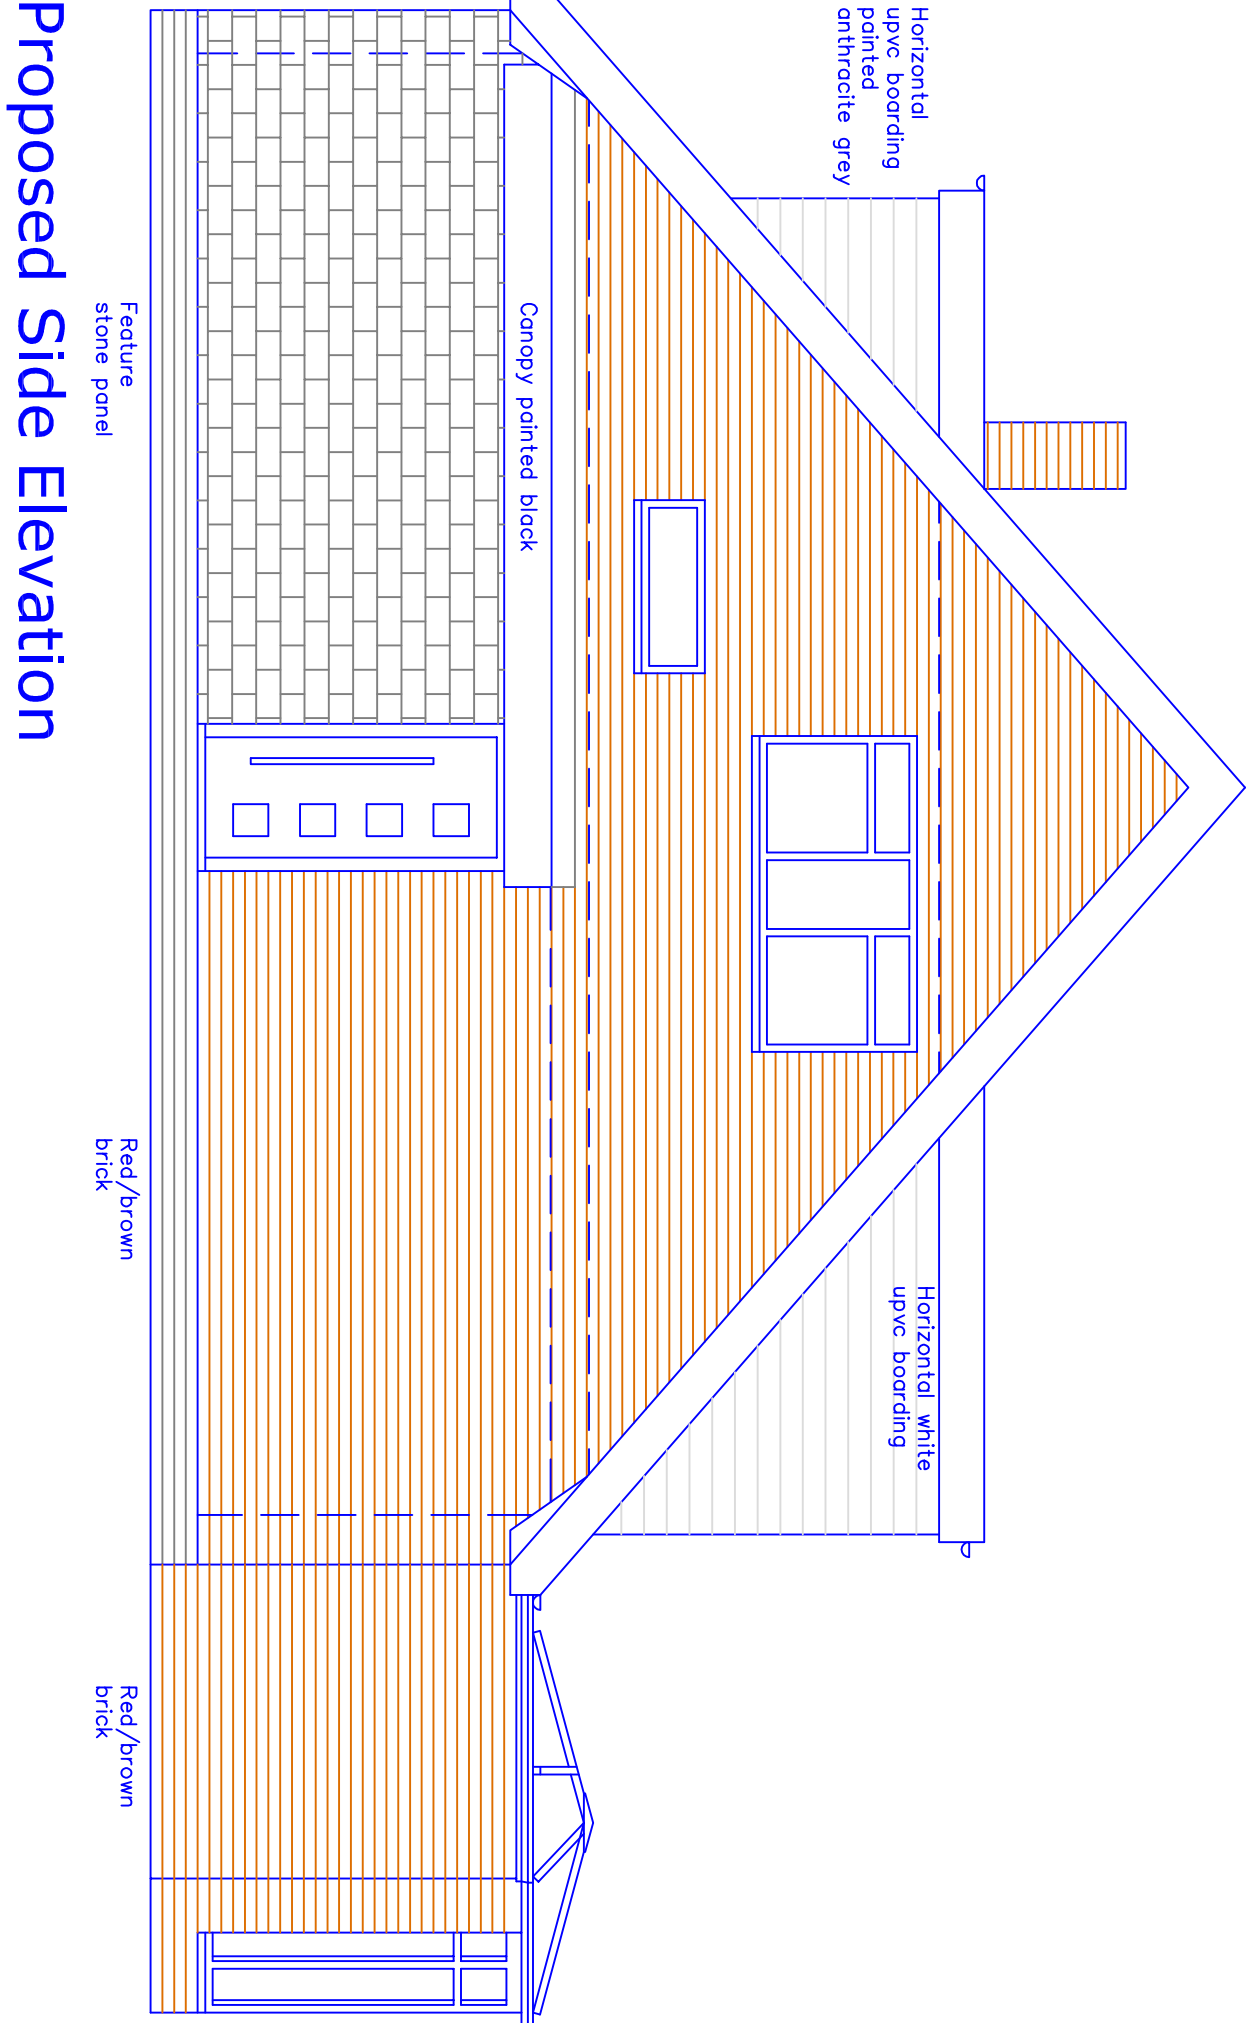


Proposed Plan
Ground Floor
No change

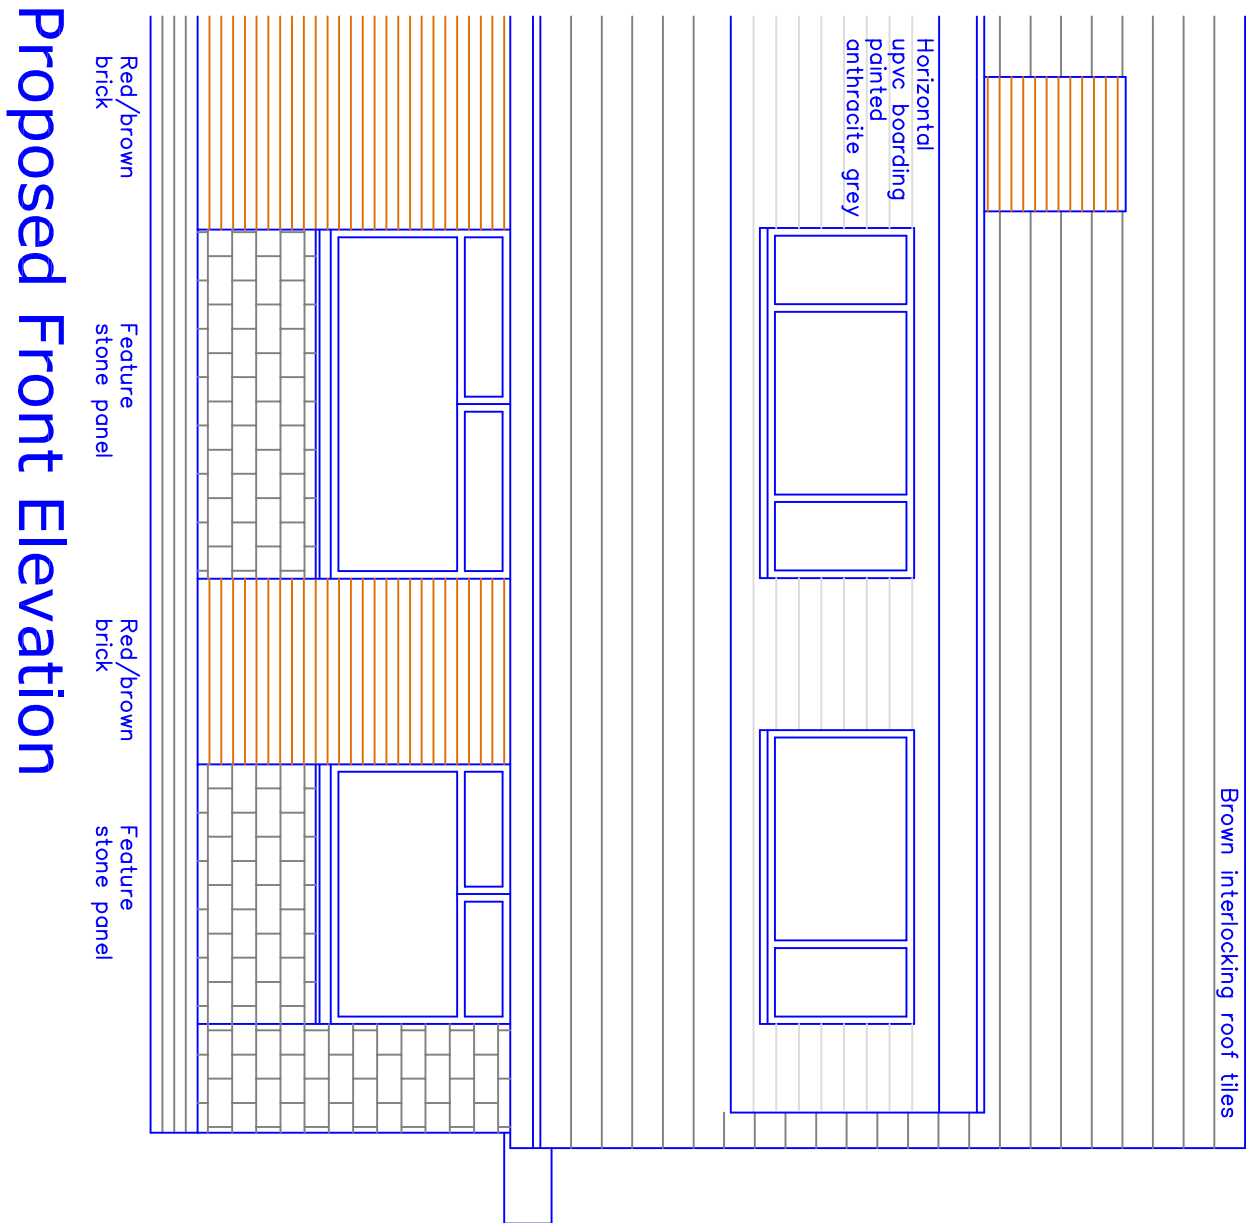

Proposed Plan
First Floor

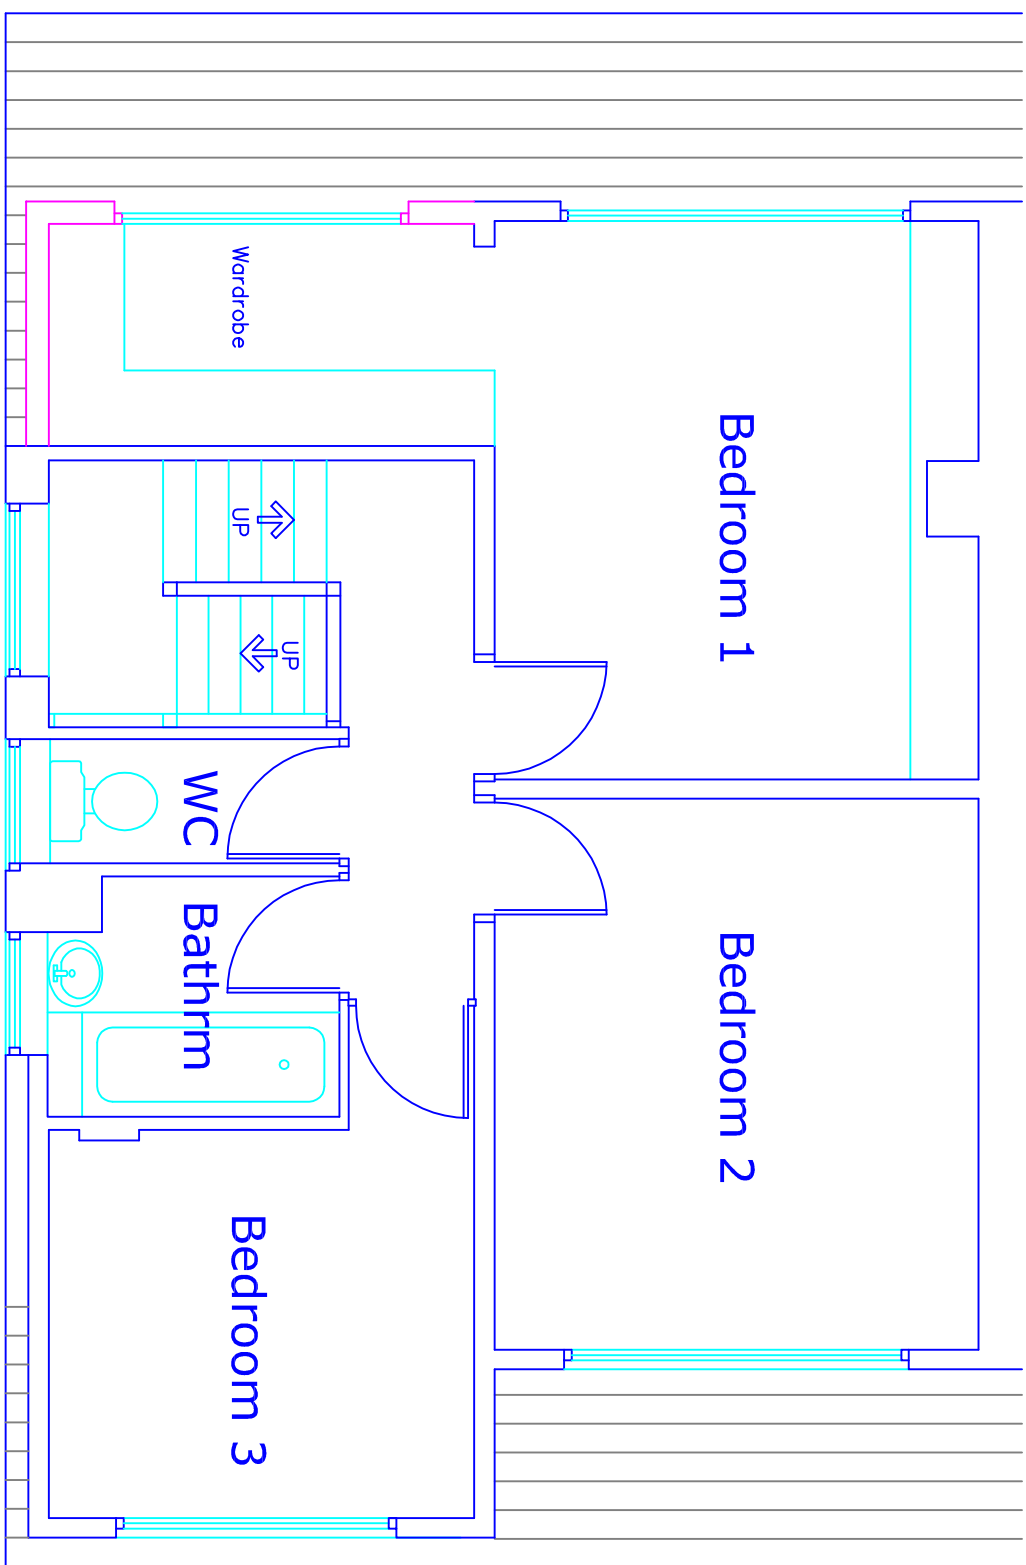

This drawing and design concept is the property of PPY design. It should not be reproduced without written permission

2 Helmsshore Road, Holcombe Village
Ramsbottom, Lancashire BL8 4PA
Gary Dearden (JK home) DpArch RJ3A
gdm@ppy-design.co.uk www.ppy-design.co.uk
T: 0706 822751 M: 07712 669482

0123m

94 Watling Street
Bury
BL8 2TG

scale 1:50 at A1
February 2024
Proposed Plans
and Elevations

PPY design Ltd