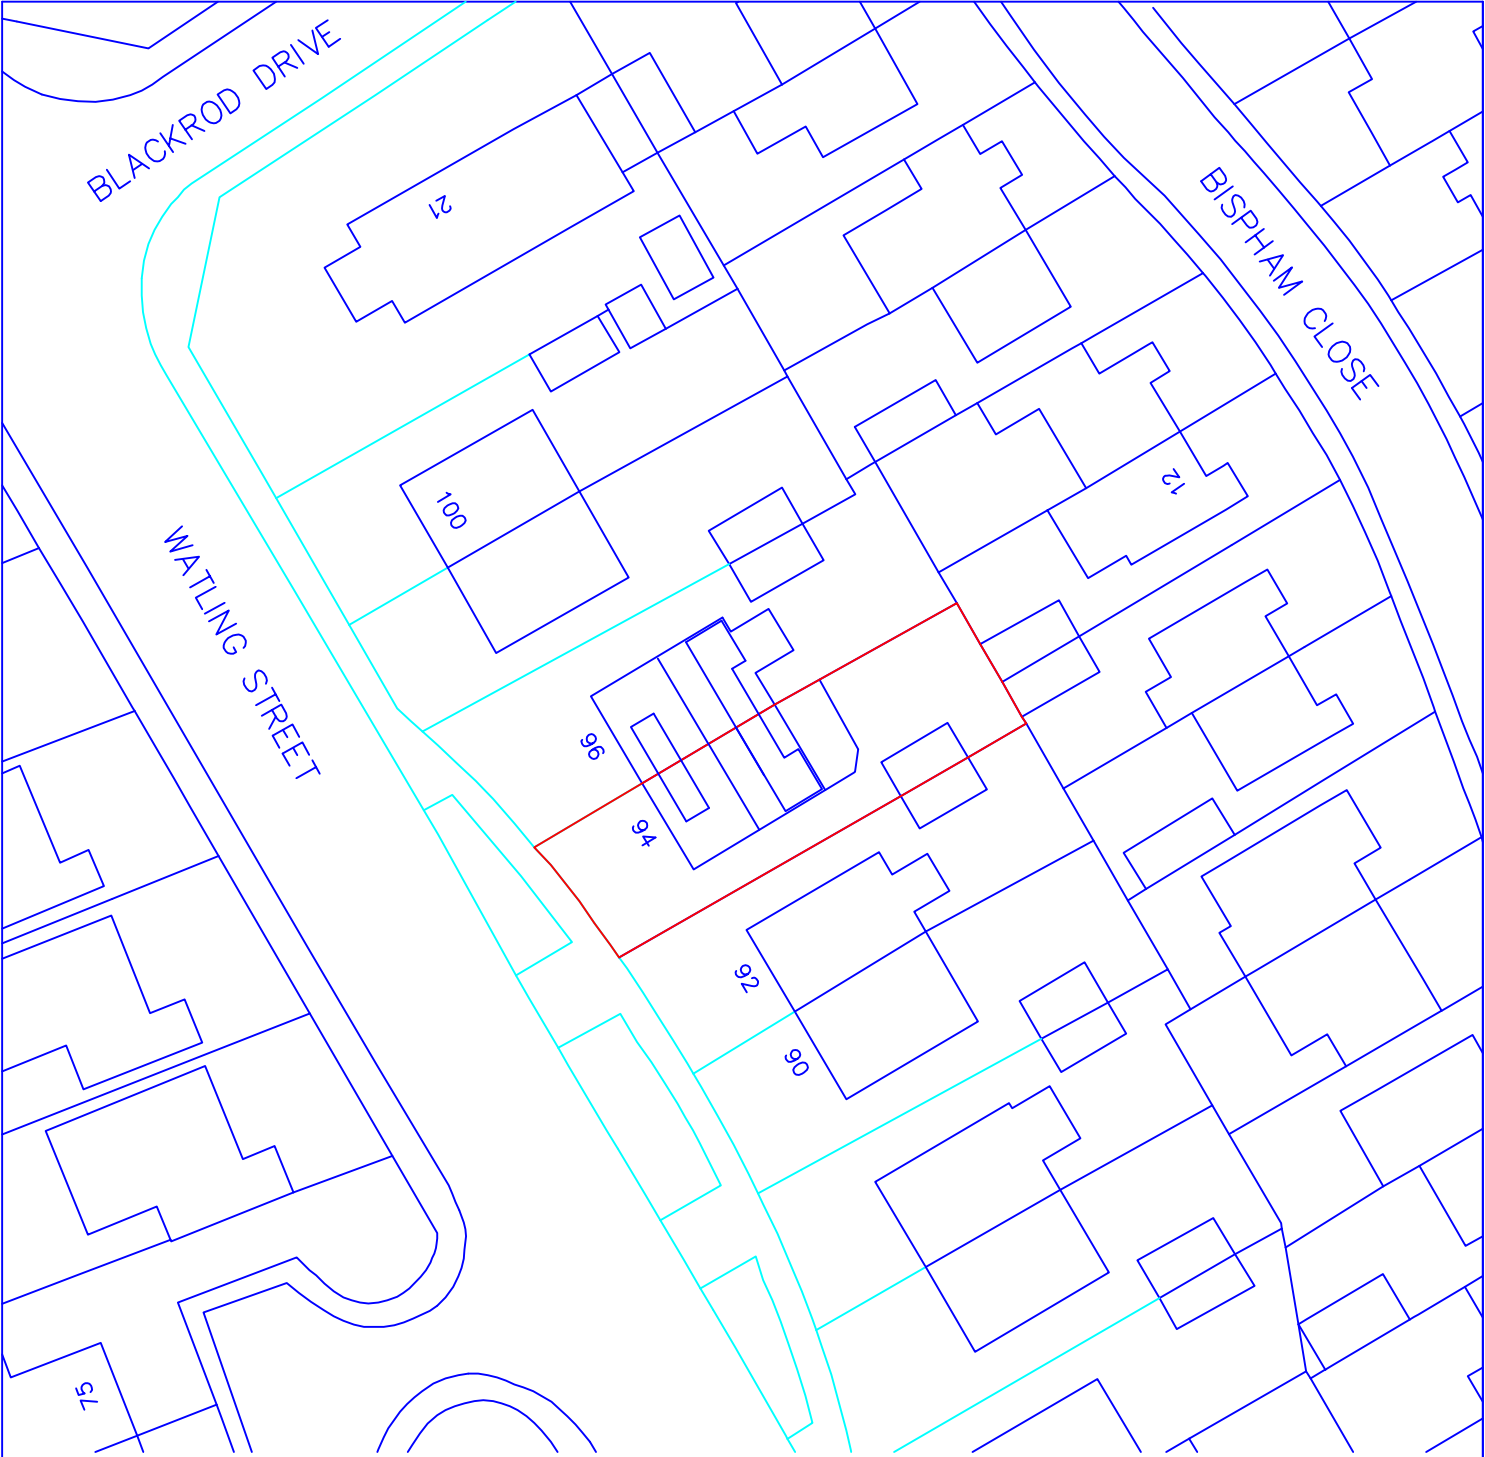


0 10 20 30 m

94 Watling Street Bury BL8 2TG	
scale 1:500 at A4 February 2024	
PC1-03	Existing Block Plan
P P Y design Ltd	