


timber/steel beam above sized
and specified by Structural
Engineer - fire proofed as per
spec. and detail drawing

47 x 170mm C24 rafters above
as per spec. and detail drawing
@ 400mm crs

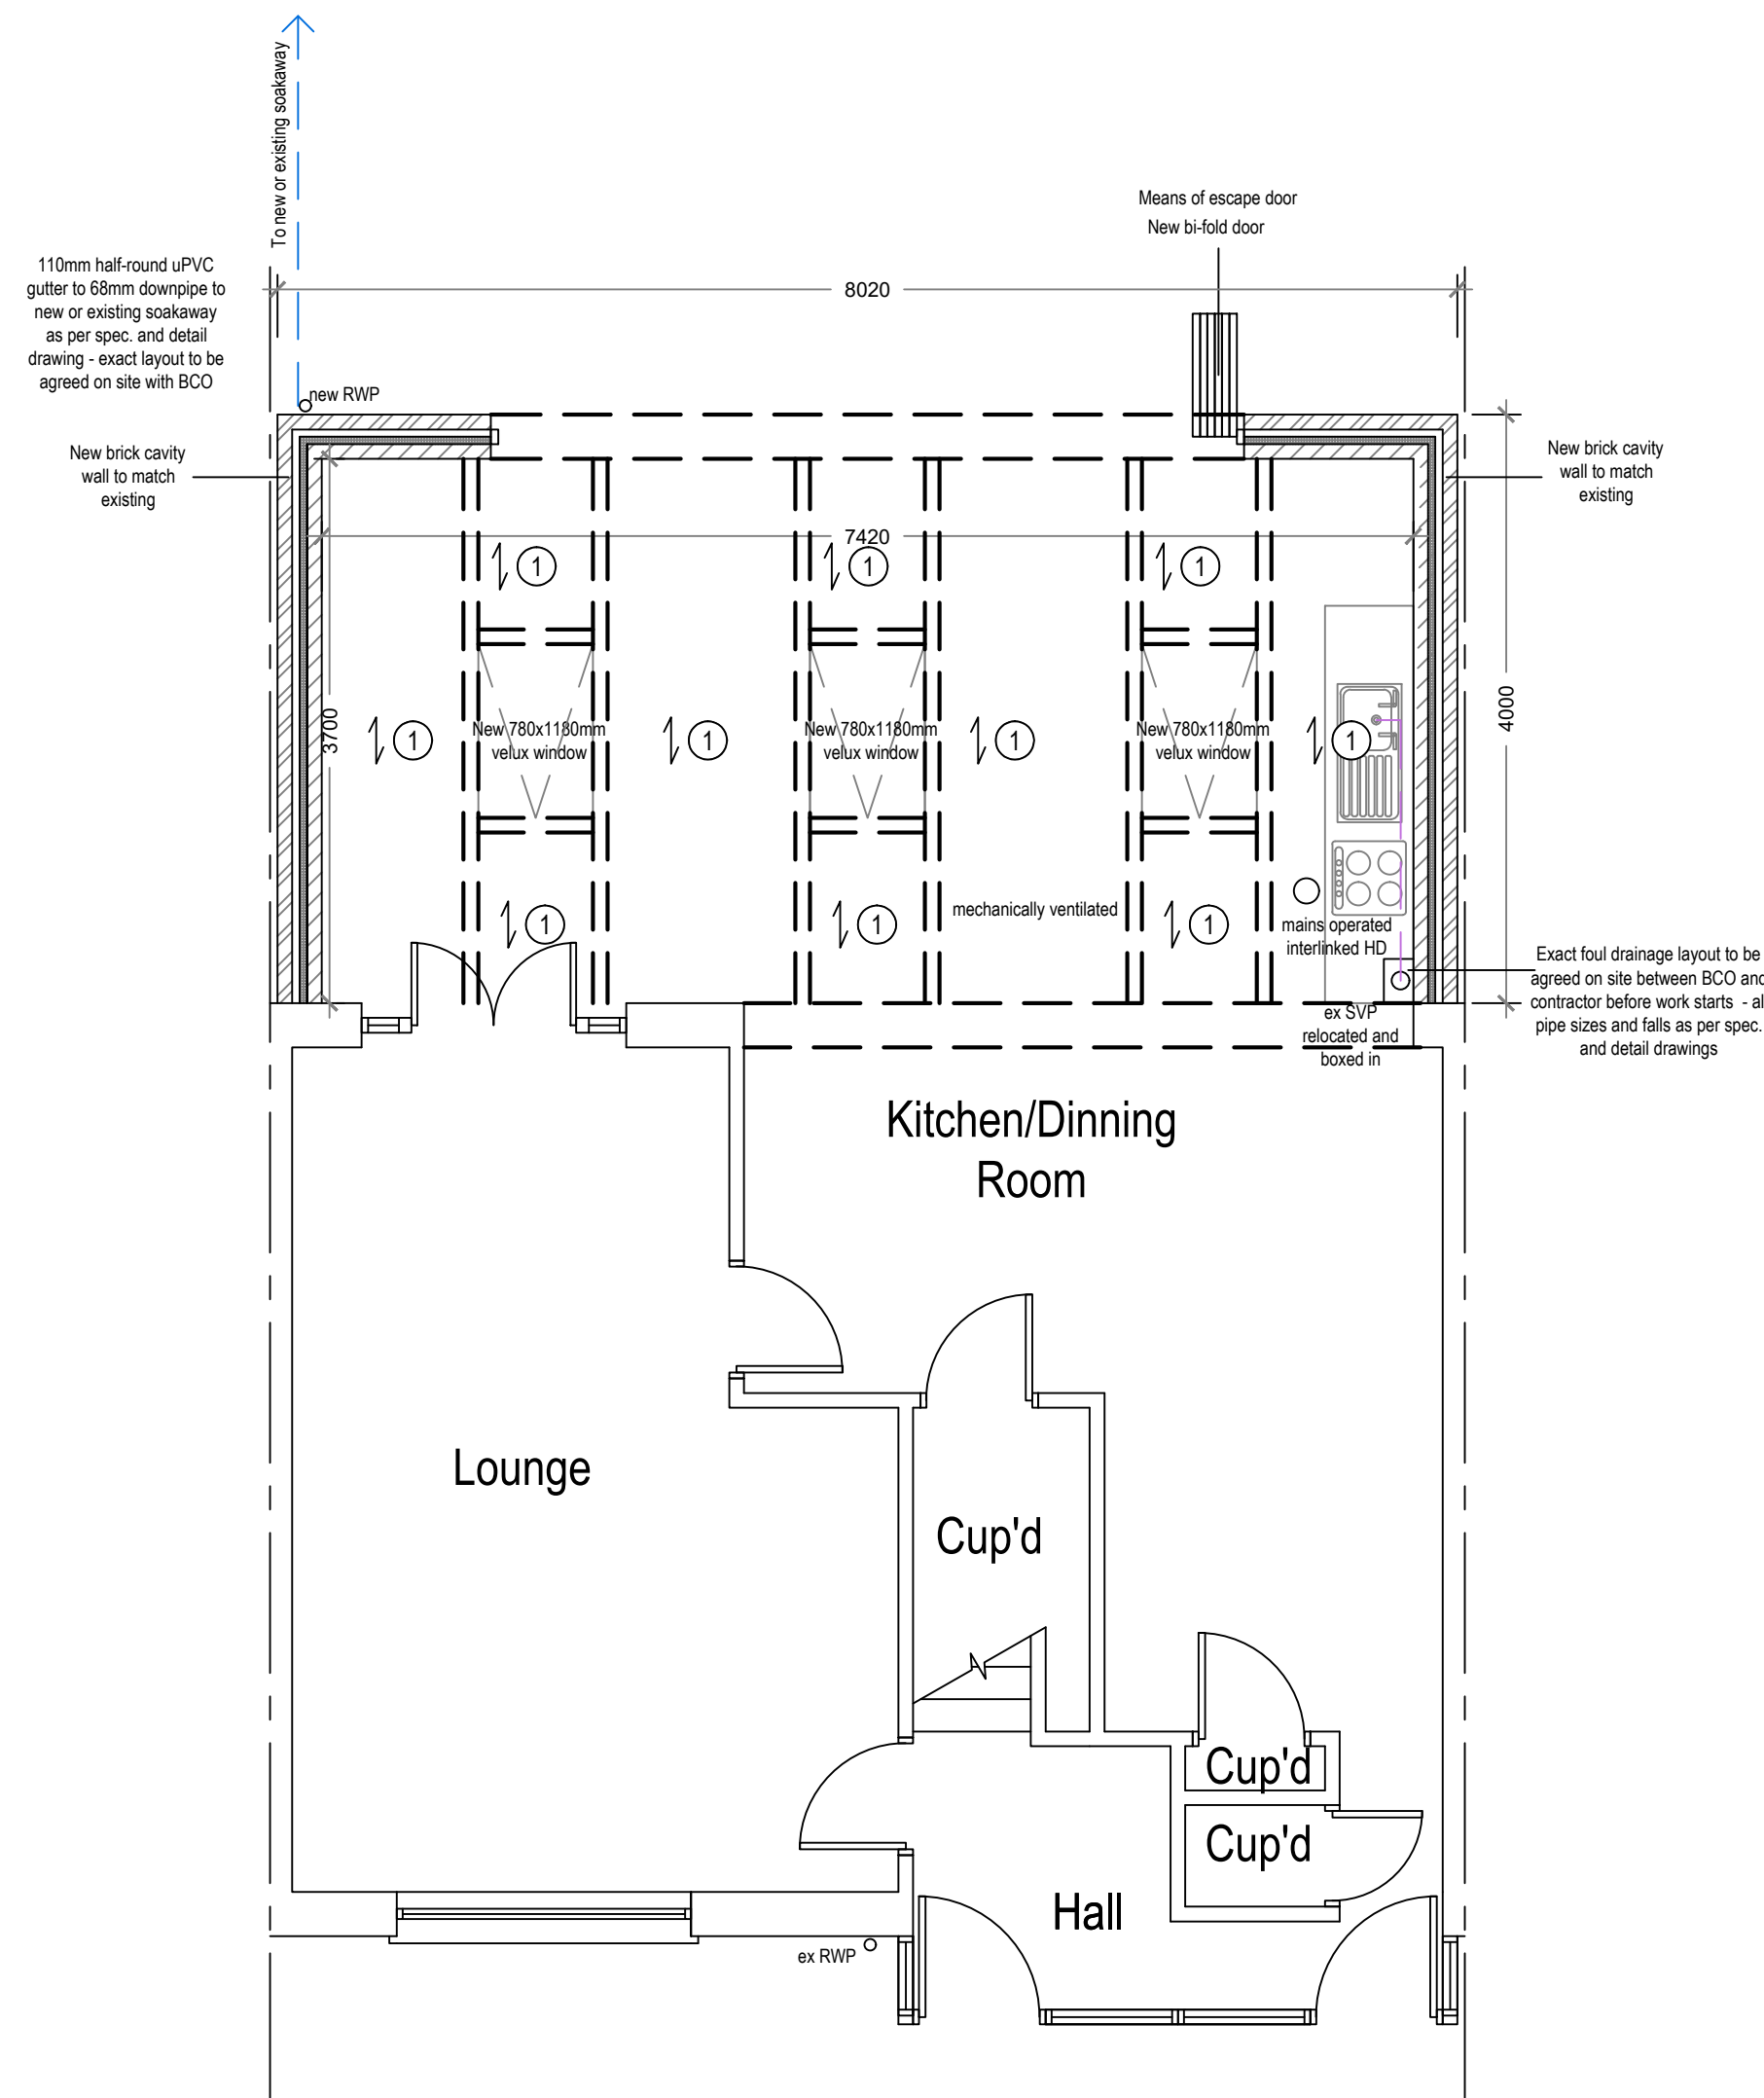

Site	2 Goyt Walk, Whitefield, Manchester M45 8RL	Date	26.08.2022
		Sheet	22-0994 D03 Rev 0
		Job	New Extension
		Scale	As Shown@A1
		Title	As Shown