


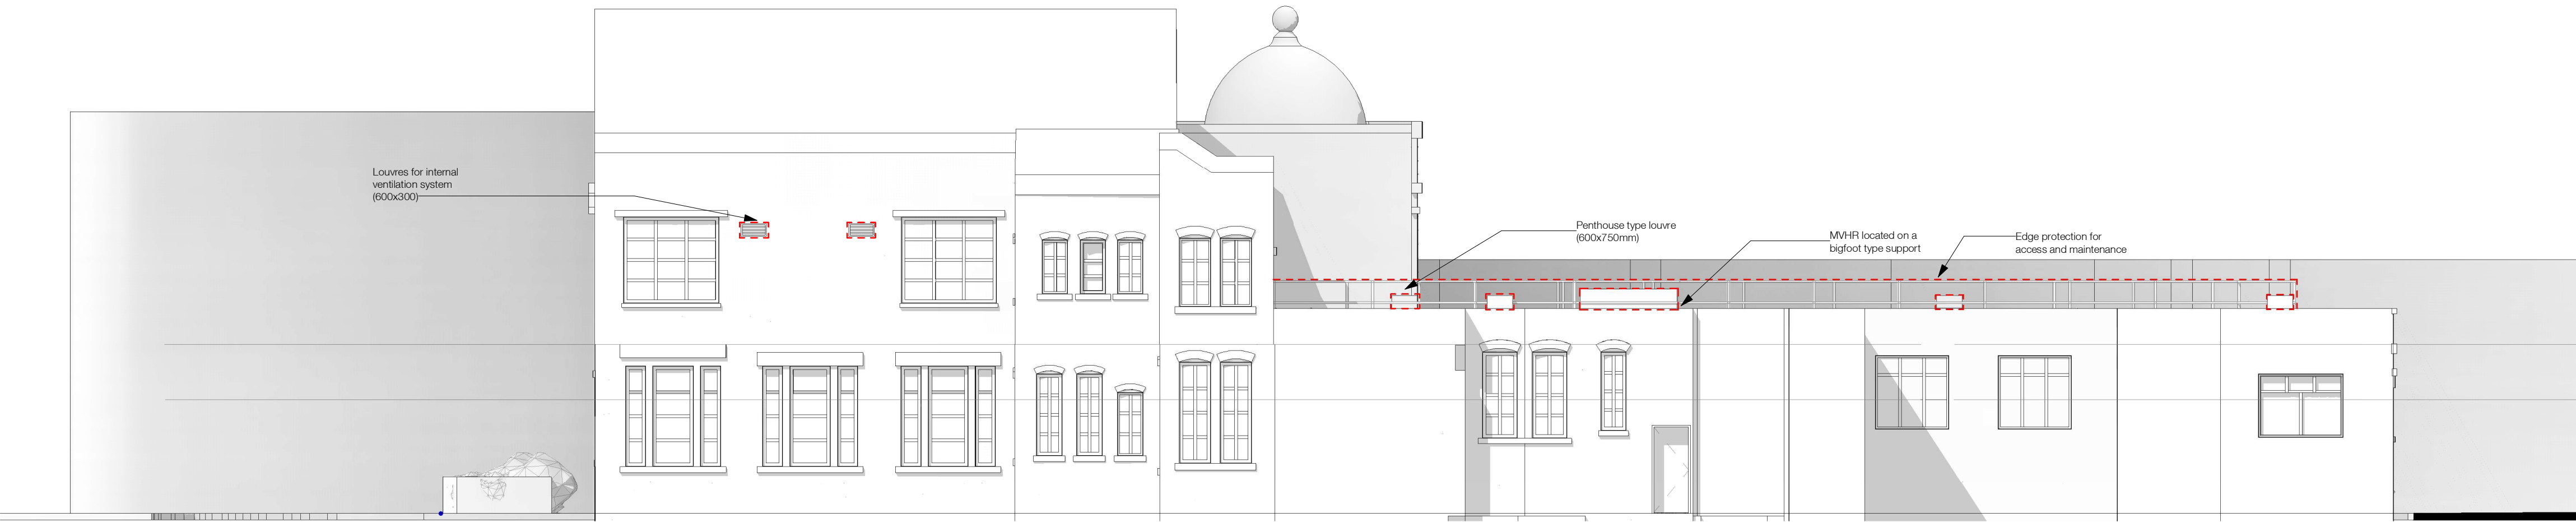

2 Elevation AA - Proposed
1:100



The use of this data by the recipient acts as an agreement of the following statements:
Do not use this data if you do not agree with any of the following statements:-

Ryder Architecture has co-ordinated relevant information received from third parties, but are not responsible for the content of the information received from others.

The controlled version of this drawing should be viewed in DWG or PDF format not DWG or other formats. All prints of this drawing must be made in full colour.

Where this drawing has been based upon Ordnance Survey data, it has been reproduced under the terms of Ryder Licence No. 100000144. Reproduction of this drawing in whole or in part is prohibited without the prior permission of Ordnance Survey.

Do not scale the drawing. Use figured dimensions in all cases. Check all dimensions on site. Report any discrepancies in writing to Ryder before proceeding.

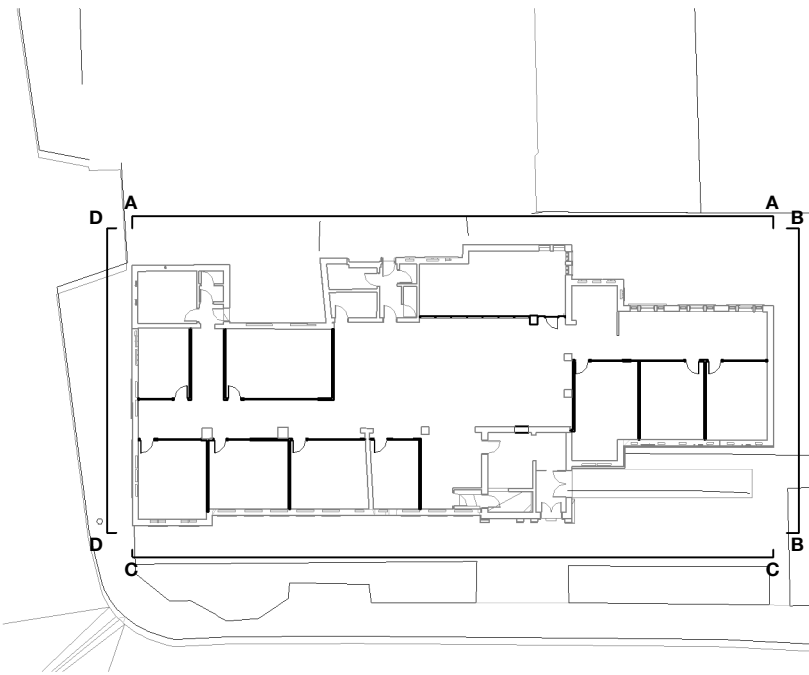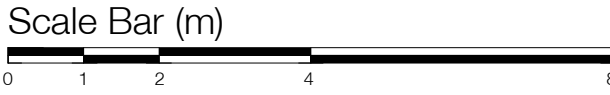


Areas of work



3 Elevation DD -Proposed
1:100



4 Elevation BB Proposed
1:100

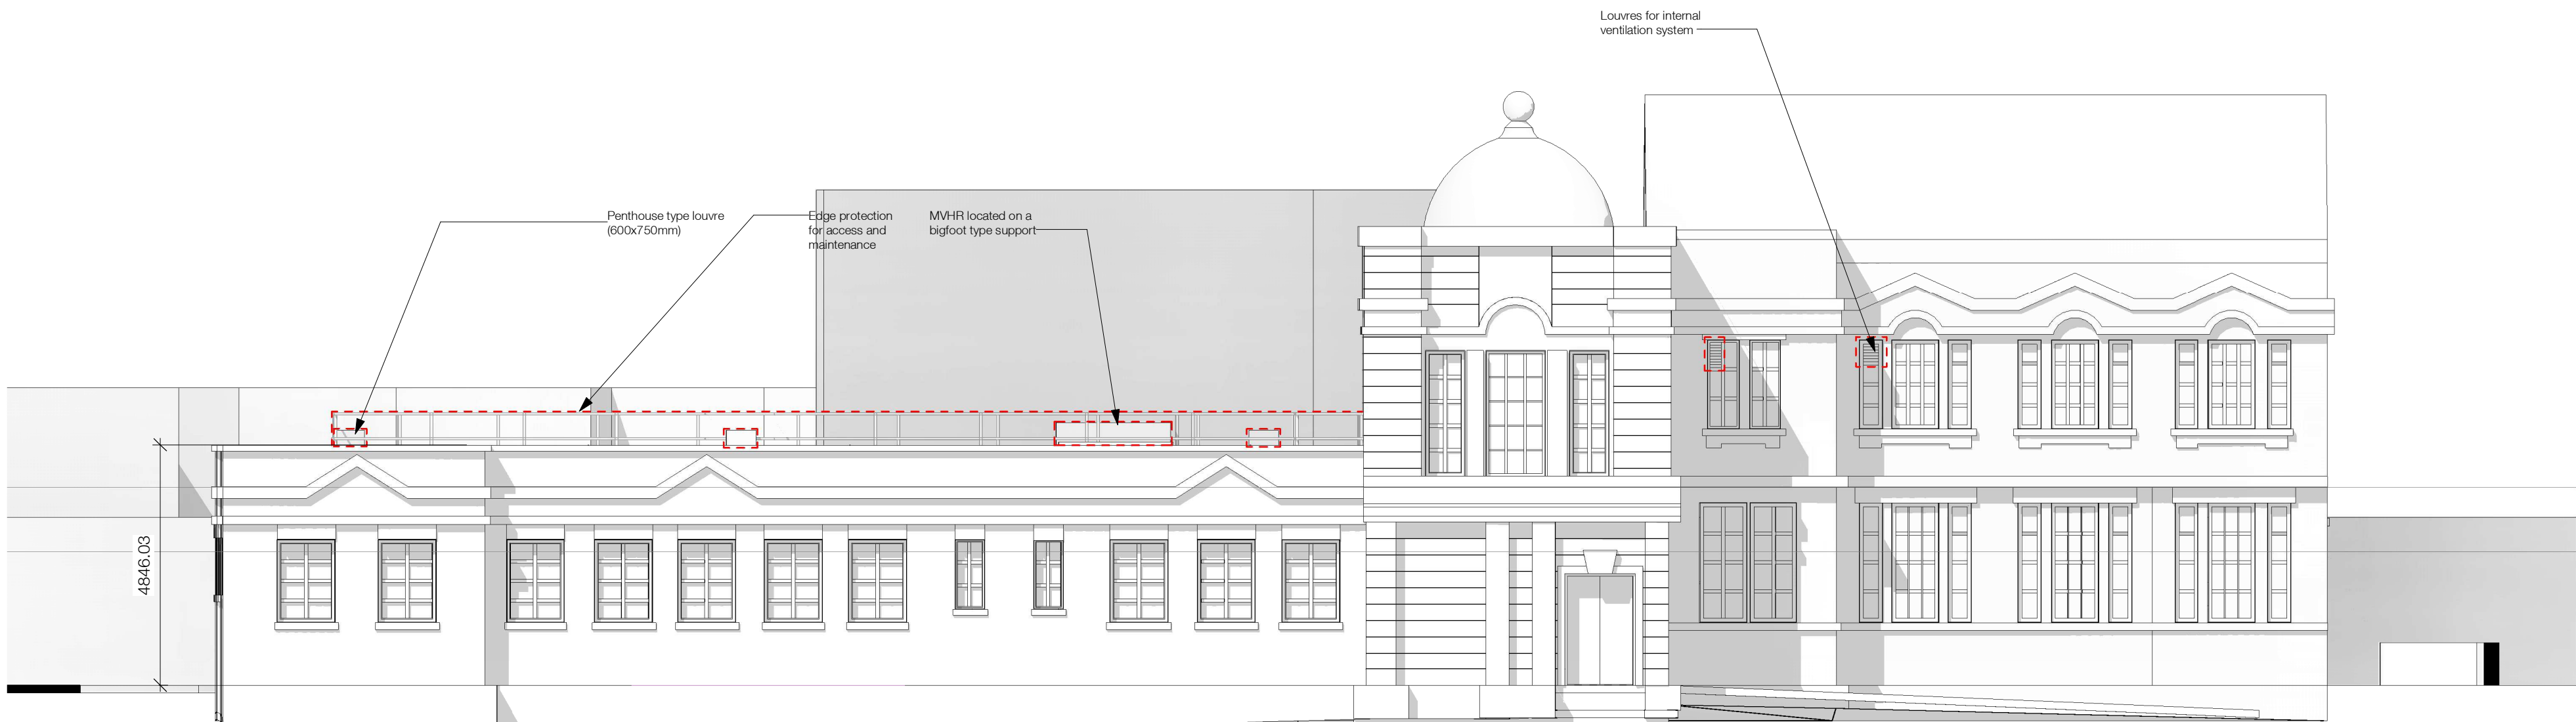

5 Elevation CC -Proposed
1:100

P3	Revised following initial planning comments	MMO	DFO	14/03/24
P2	Issued for Planning	MMO	DFO	23/02/24
P1	First Issue	MMO	DFO	12/01/24

Rev	Description	Drawn	Checked	Date
-----	-------------	-------	---------	------

Subsidiary
Work in Progress

Project
Bury Council
Radcliffe Enterprise Centre
Bury

Drawing
Proposed GA Elevations

Drawing Number	Project ID	Originator	Zone	Level	Type	Role	Number
REC	- RYD	- 00	- ZZ	- DR	- A	- 3601	
Project Number	Scale at A1	Status	Revision				
11348-00	As Indicated	S2	P3				

info@ryderarchitecture.com
www.ryderarchitecture.com

Ryder