




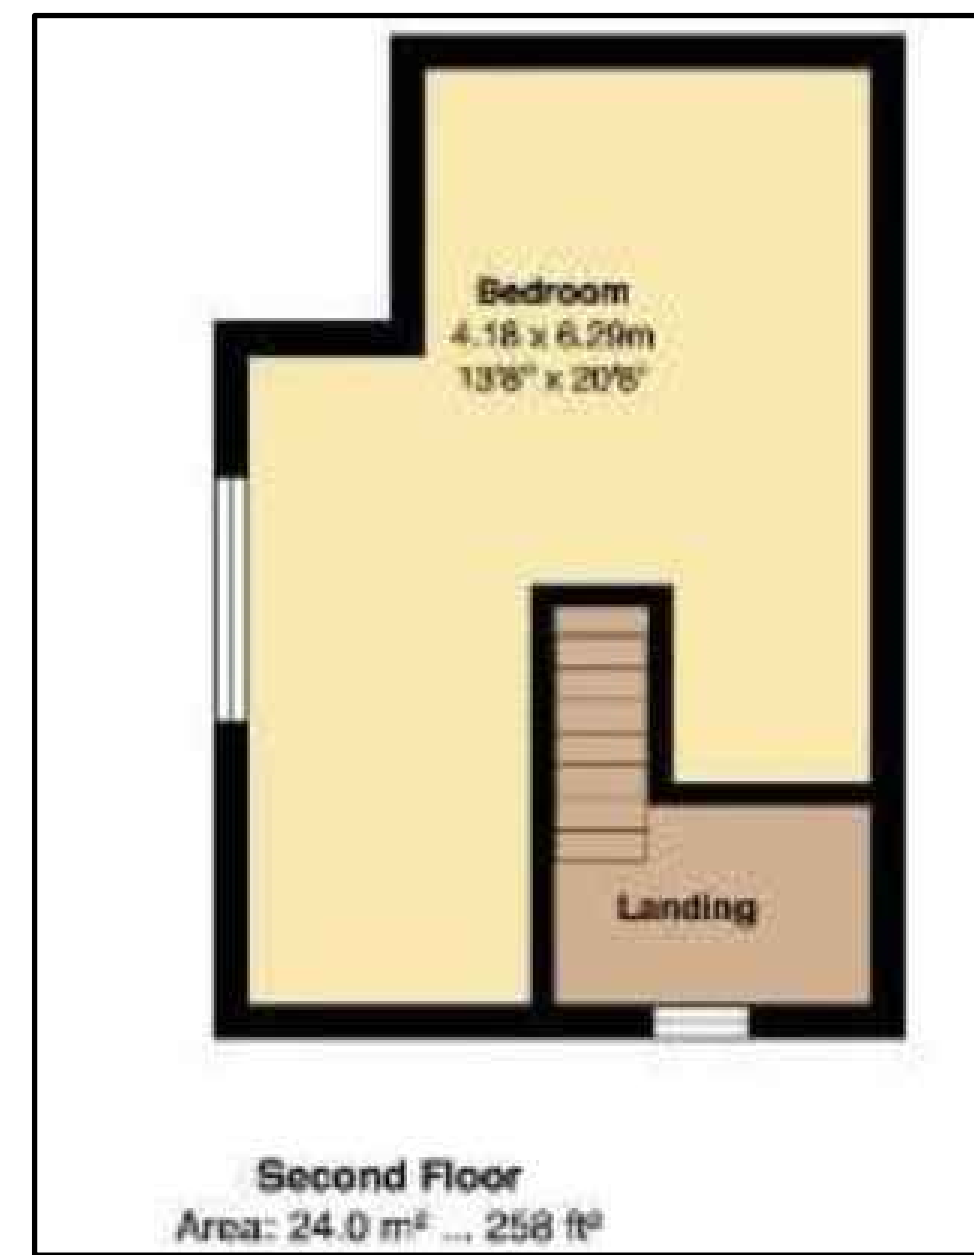


Second Floor : 24 sq.m.

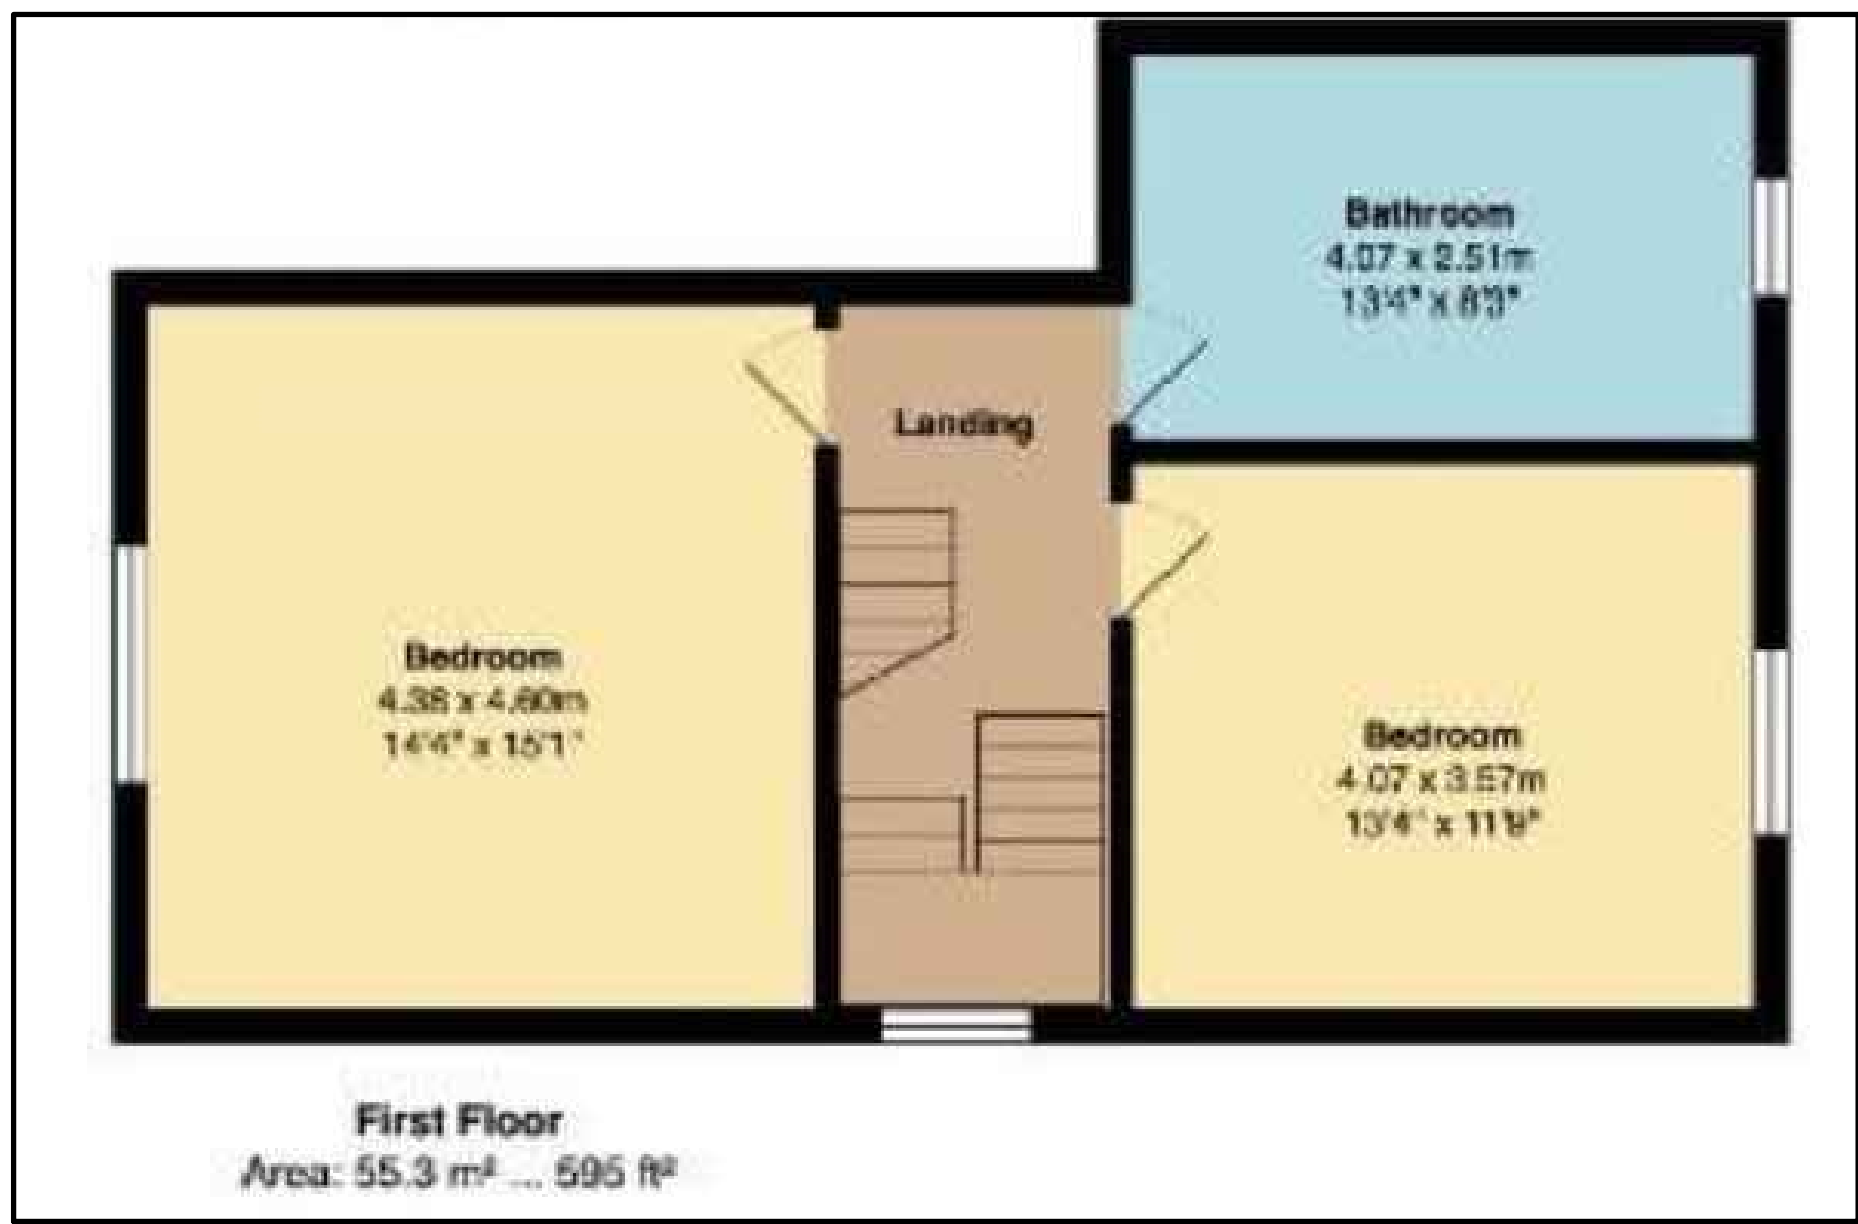

First Floor : 55.3 sq.m.

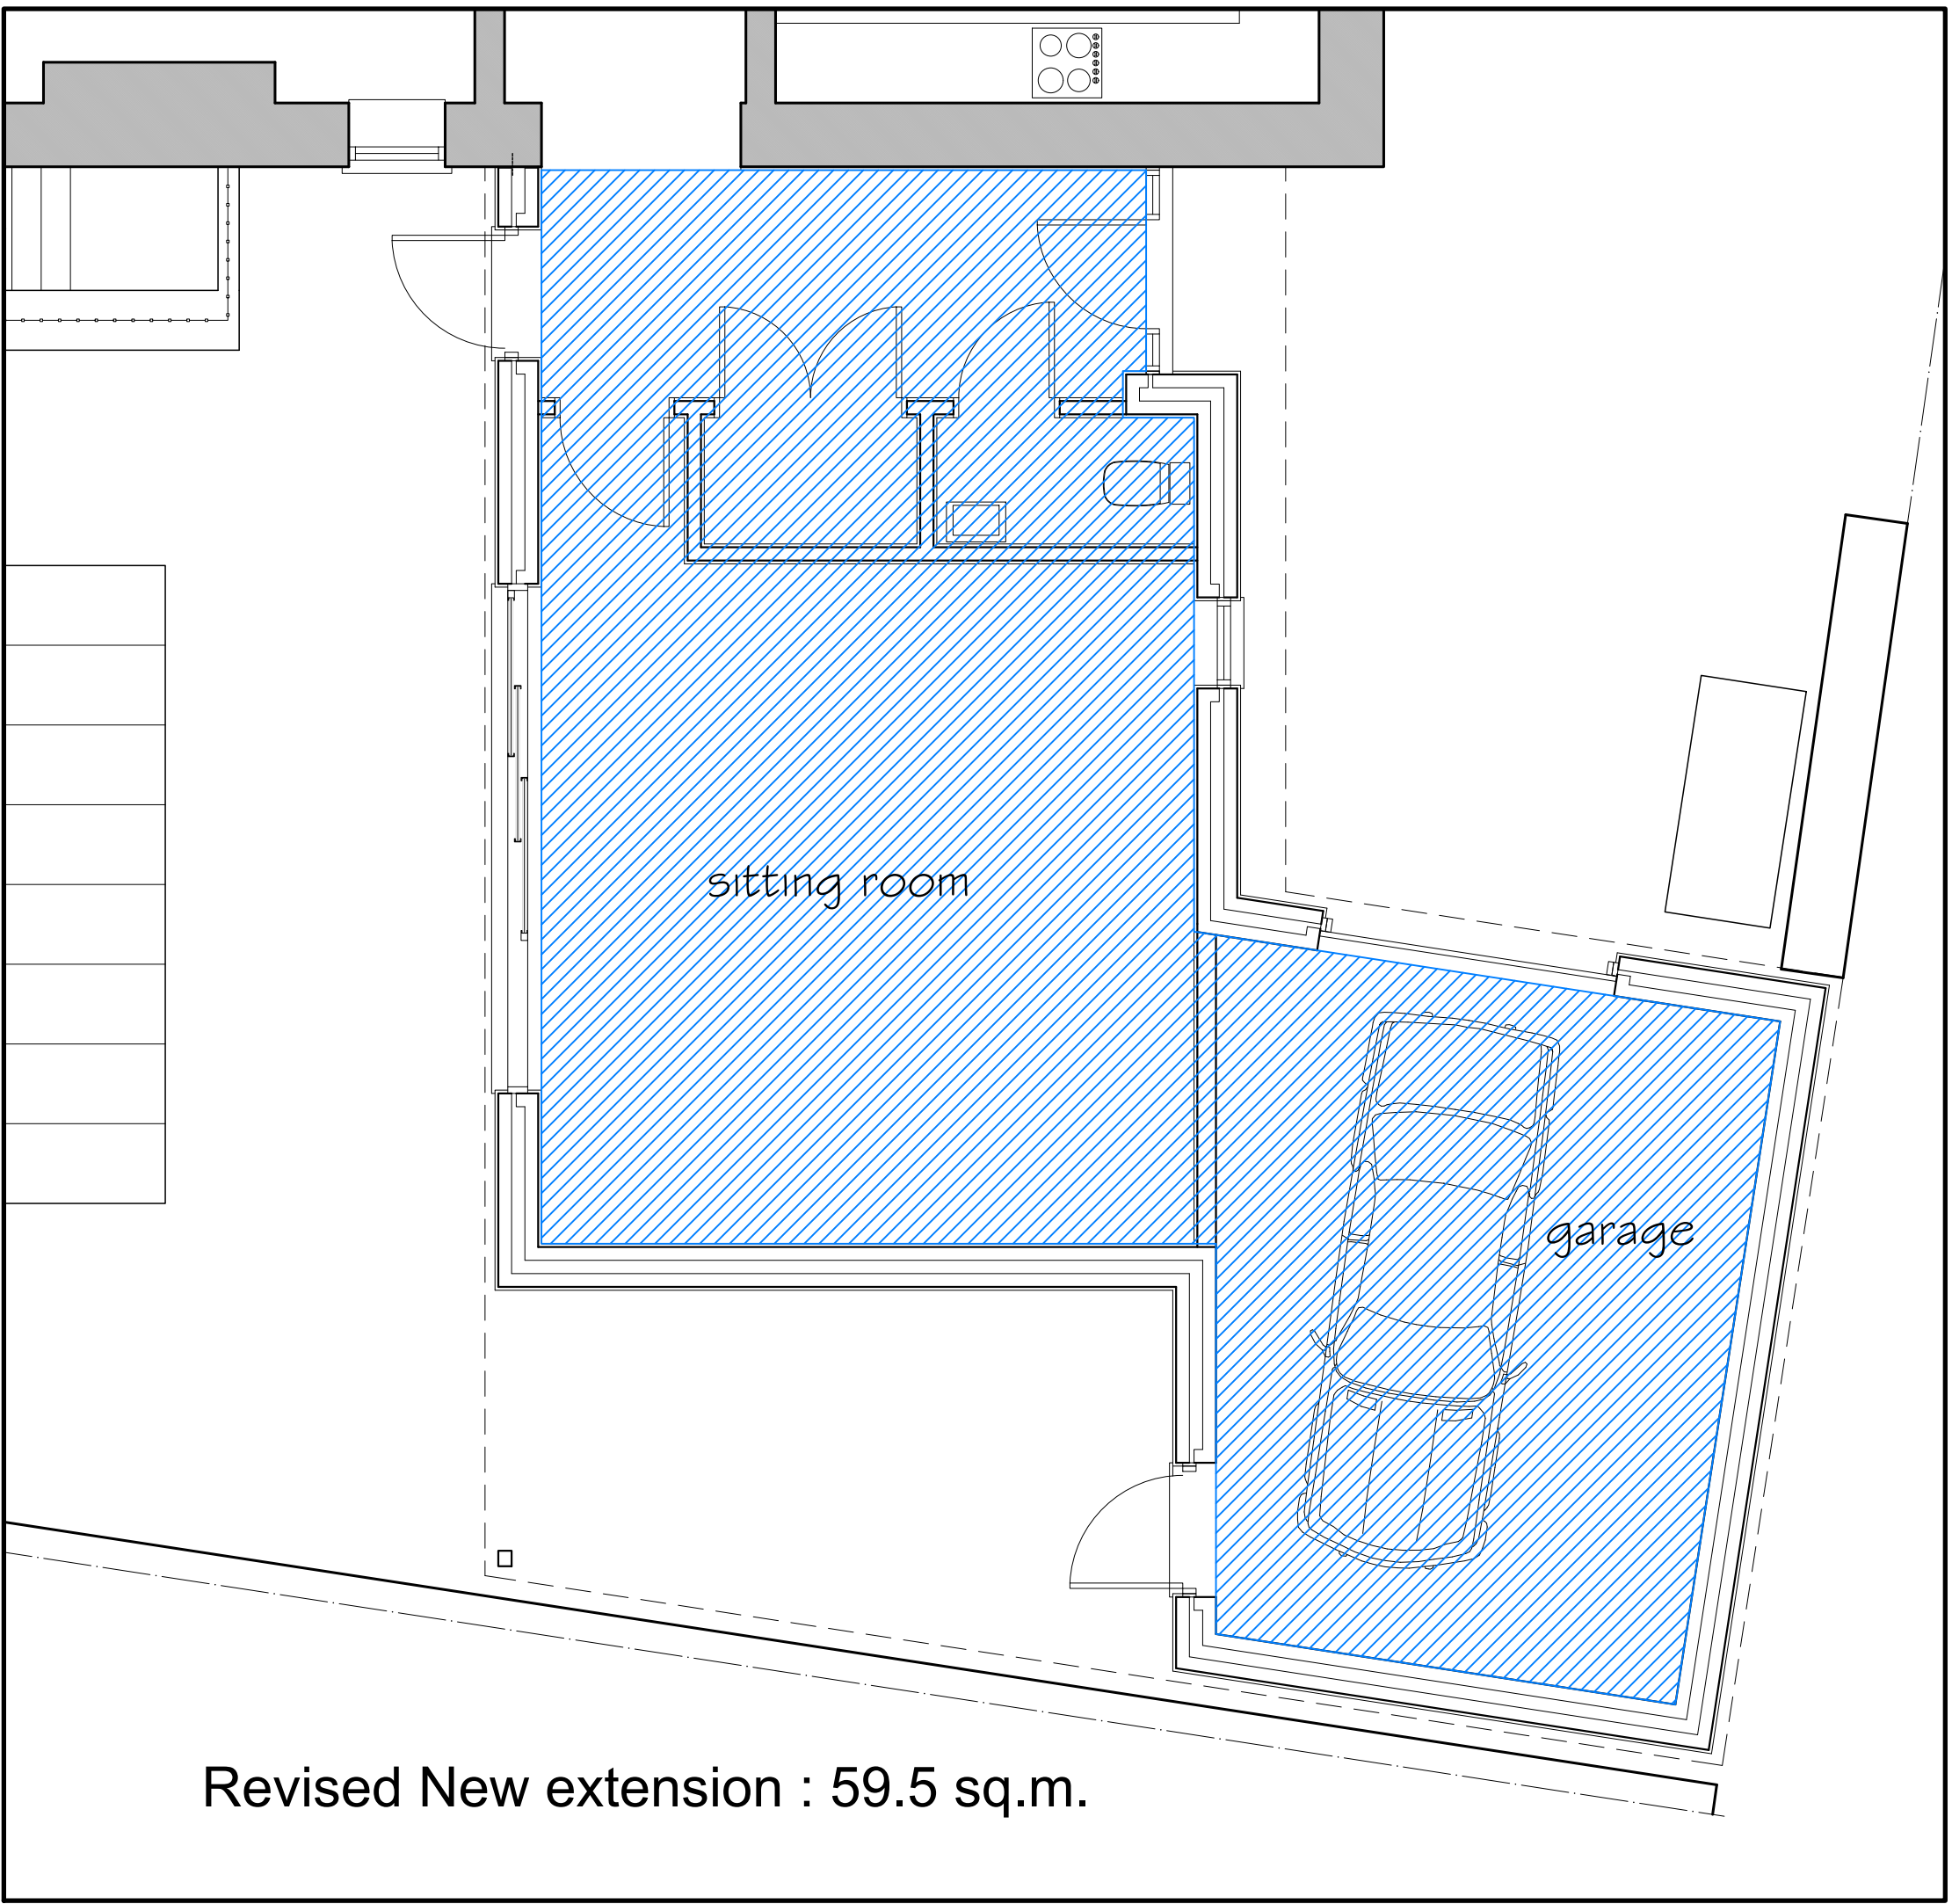

Floor Areas
 Basement : 33.3 sq.m.
 Ground Floor : 64.2 sq.m.
 First Floor : 55.3 sq.m.
 Second Floor : 24 sq.m.
 TOTAL : 178.8 sq.m.
 Total allowable area of proposed
 new extension (33%) : 58.74 sq.m.

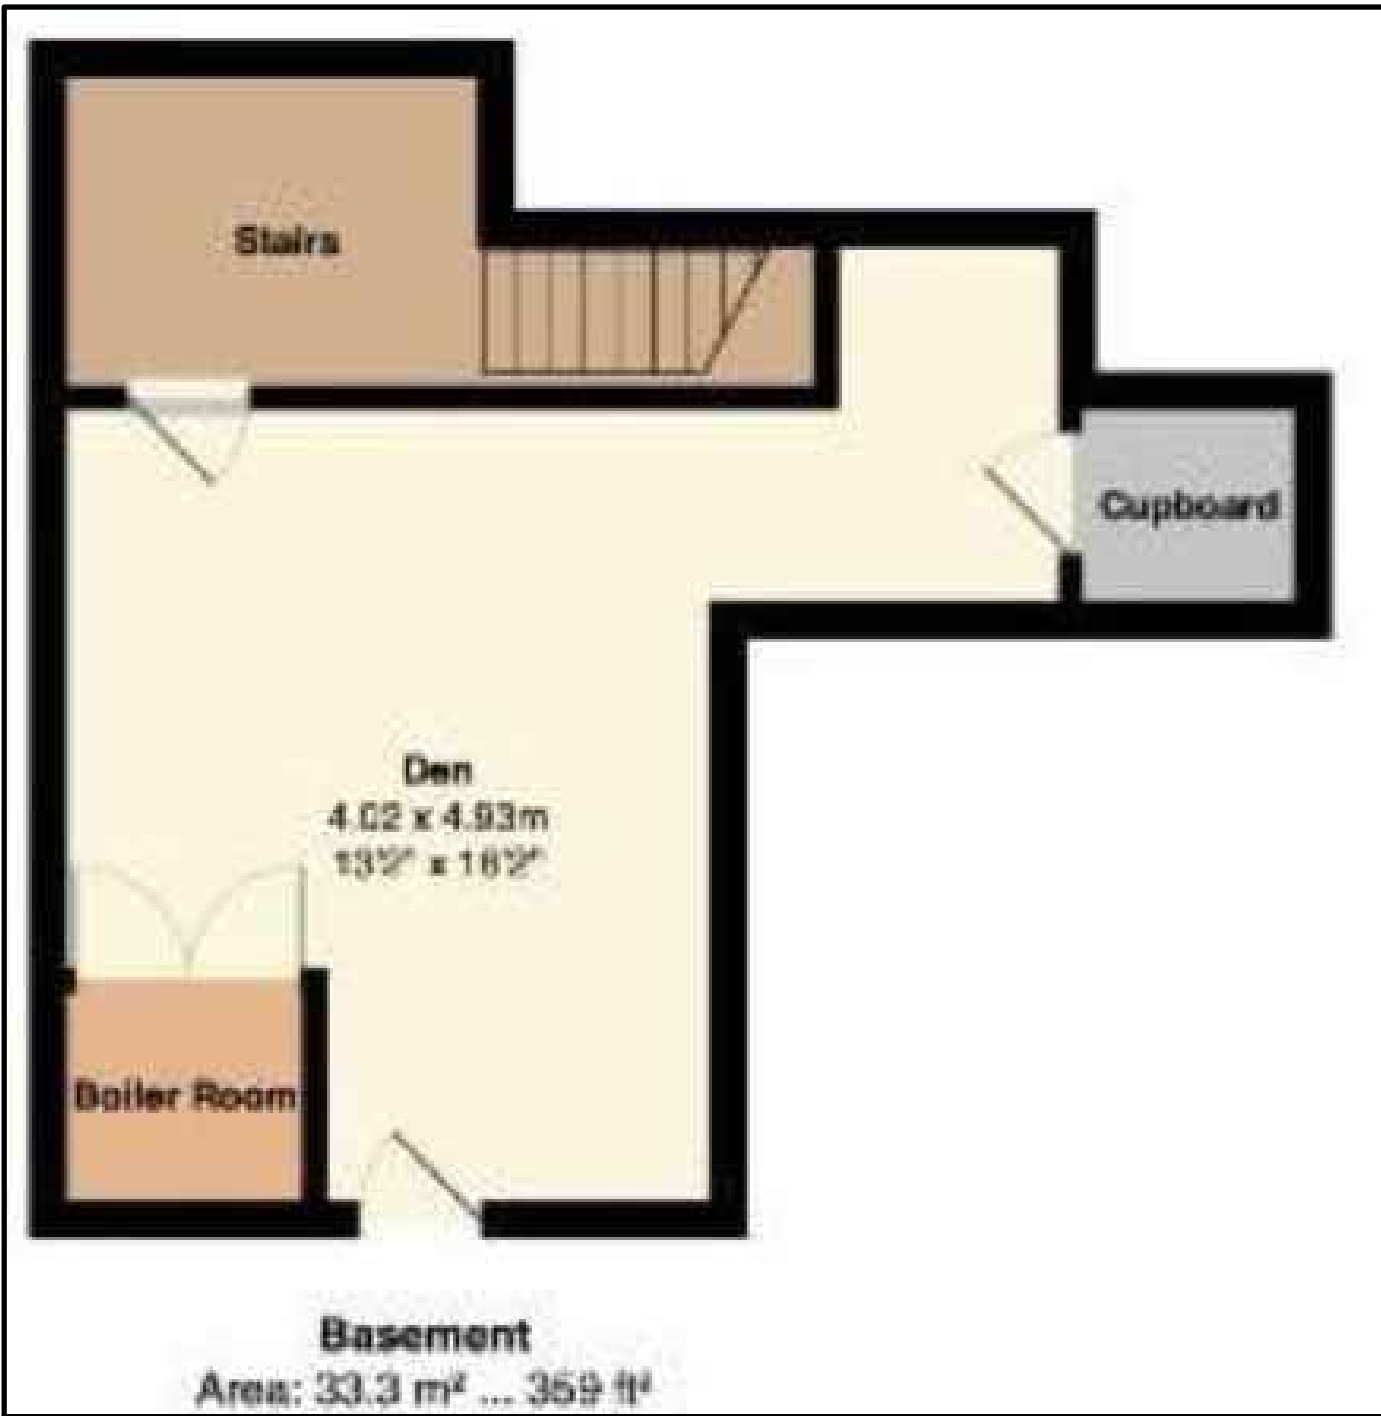

Basement : 33.3 sq.m.



Ground Floor : 64.2 sq.m.

Total Area: 178.8 m² ... 1903 ft²