


Lawful Development Certificate - Application

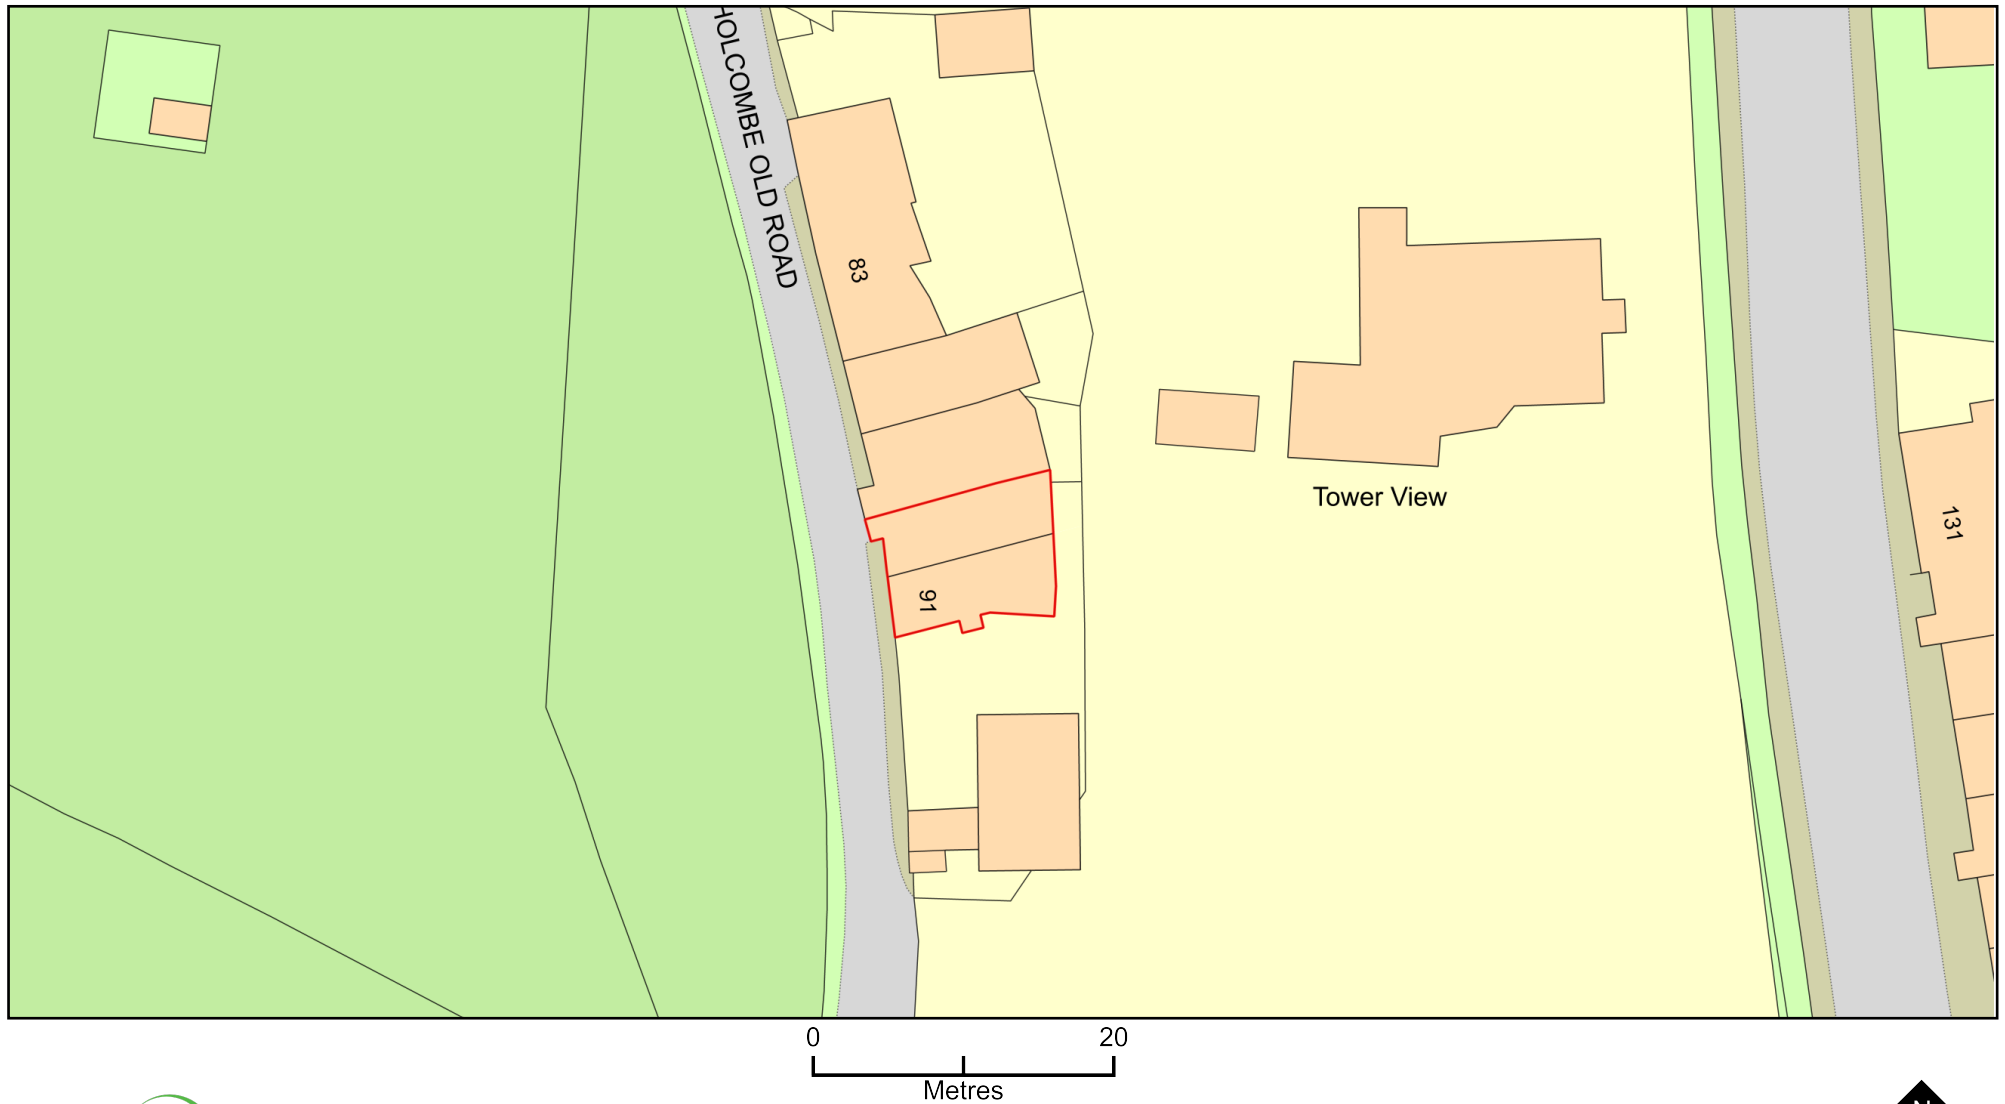

Plan Produced for: 89-91 Holcombe Old Rd

Date Produced: 25 Sep 2023

Plan Reference Number: TQRQM23268121846480

Scale: 1:500 @ A4

© Crown copyright and database rights 2023 OS 100042766