



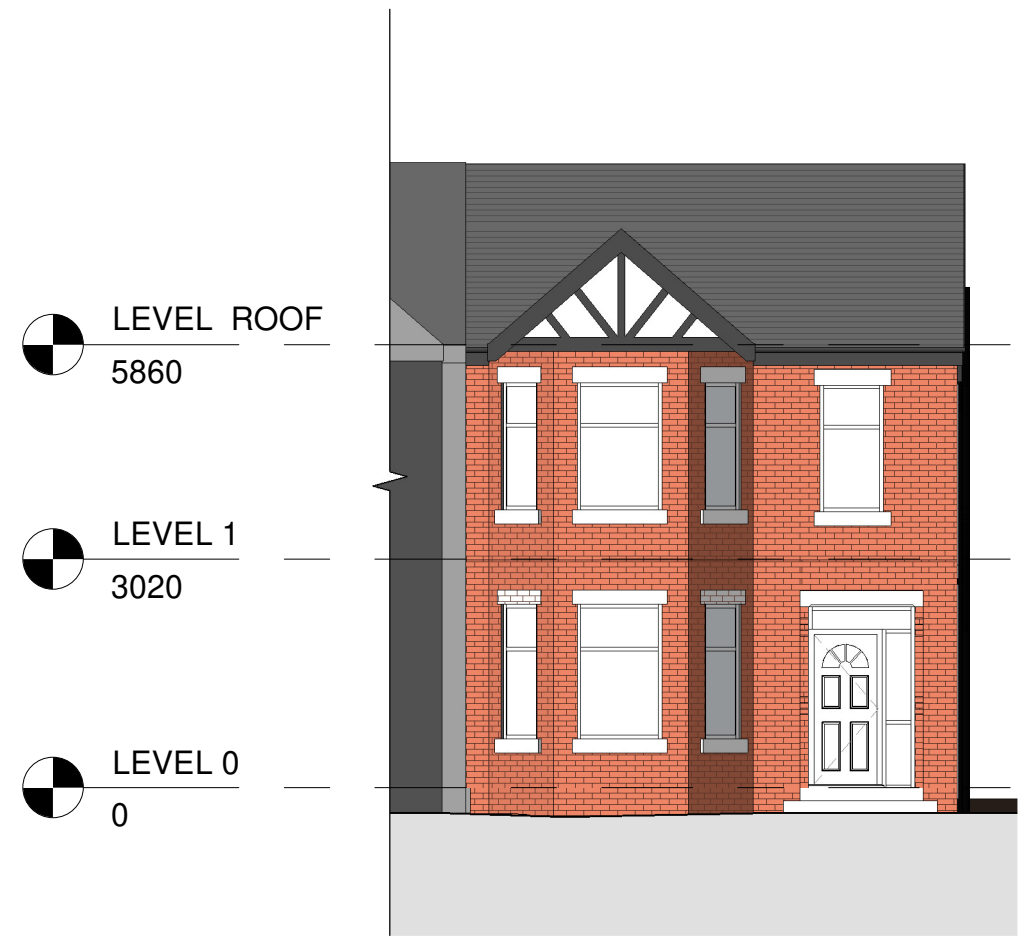

4 Front - Existing
1 : 100

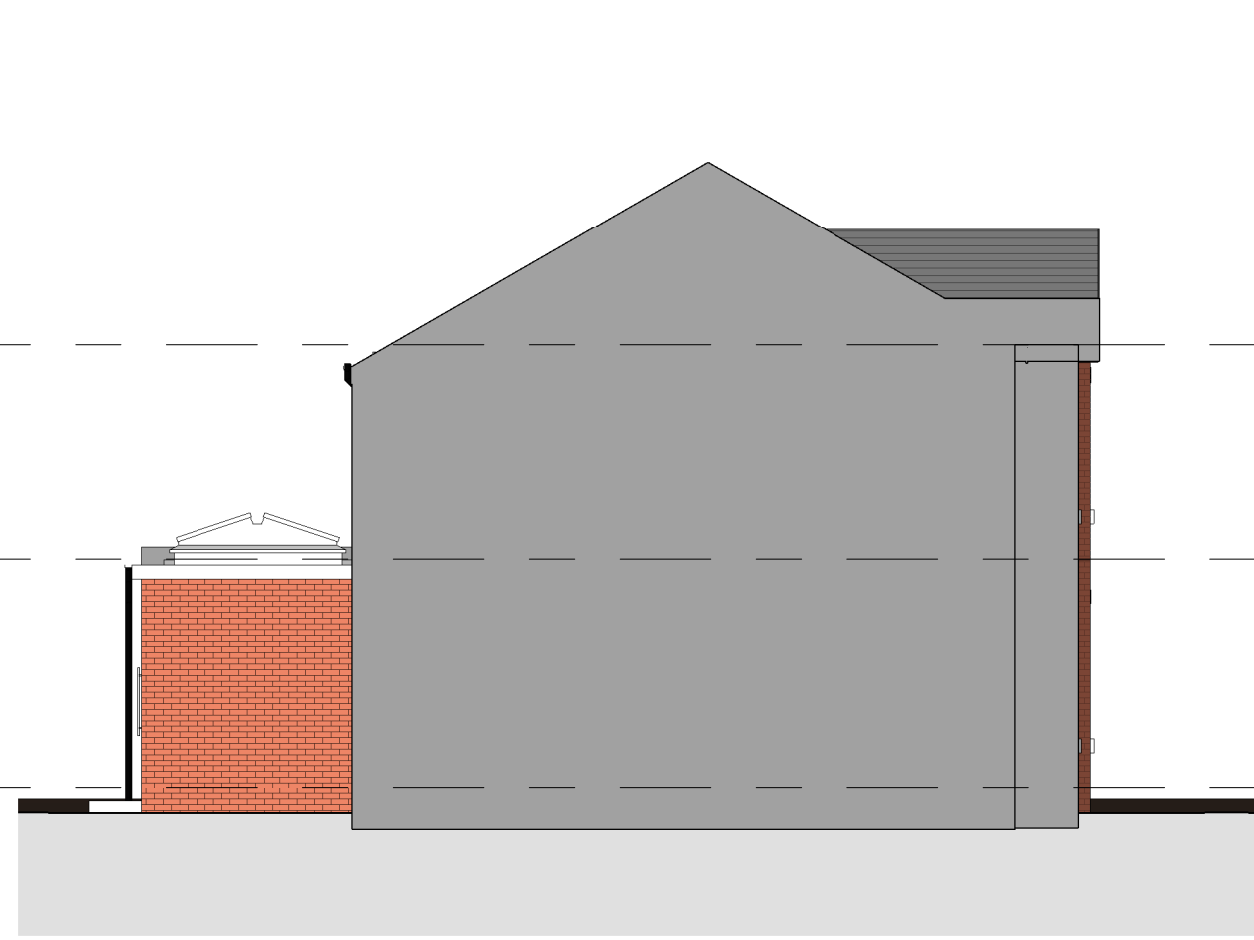


5 Left Side - Existing
1 : 100




6 Rear - Existing
1 : 100




7 Right Side - Existing
1 : 100

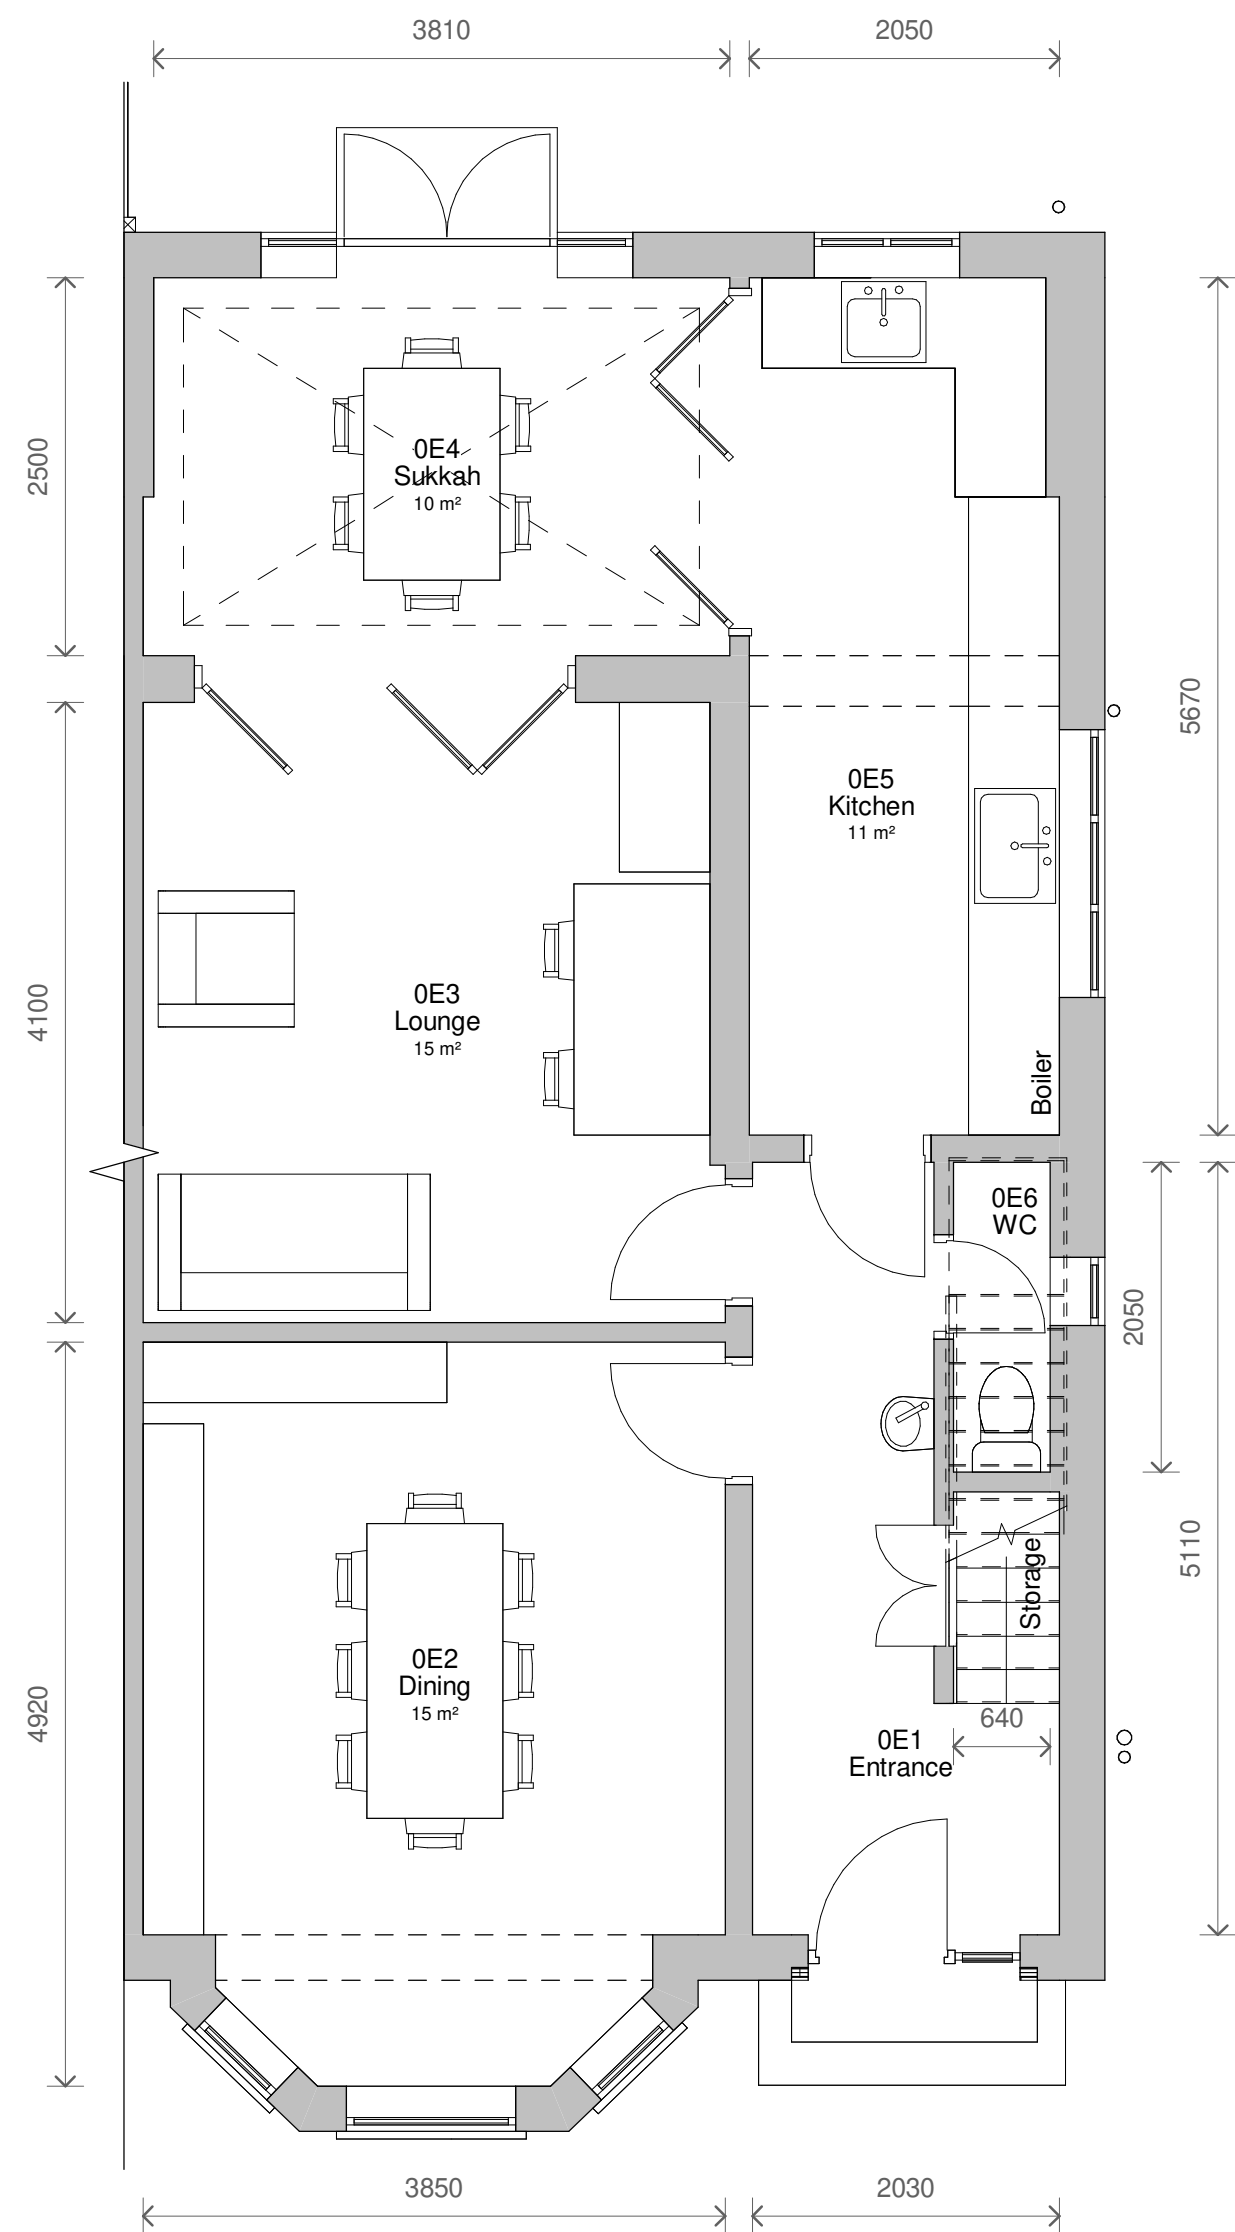


1 Level 0 - Existing
1 : 50

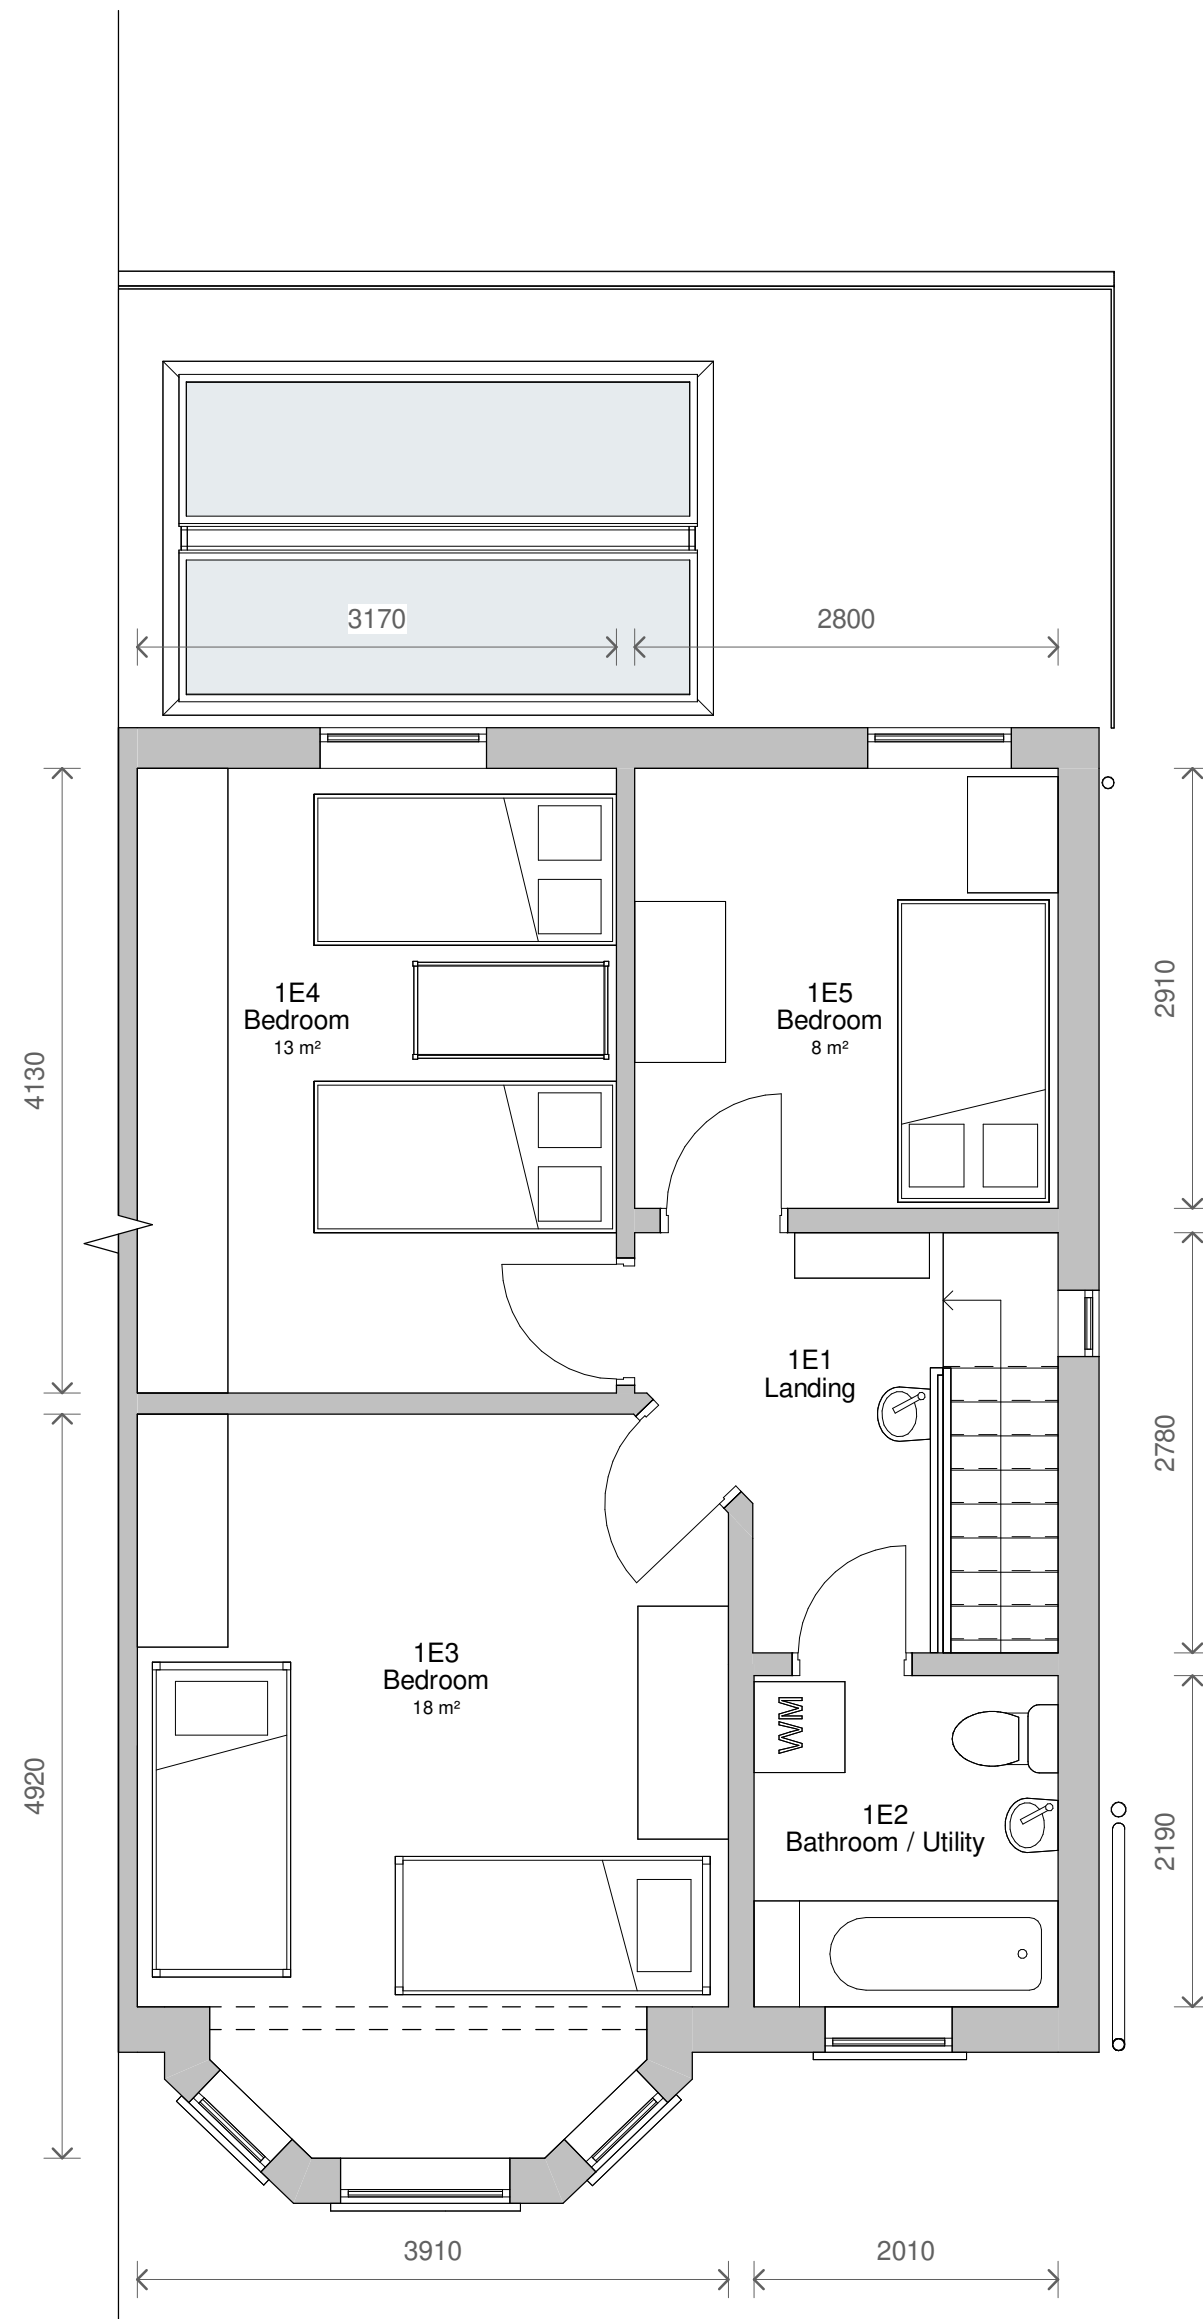

2 Level 1 - Existing
1 : 50

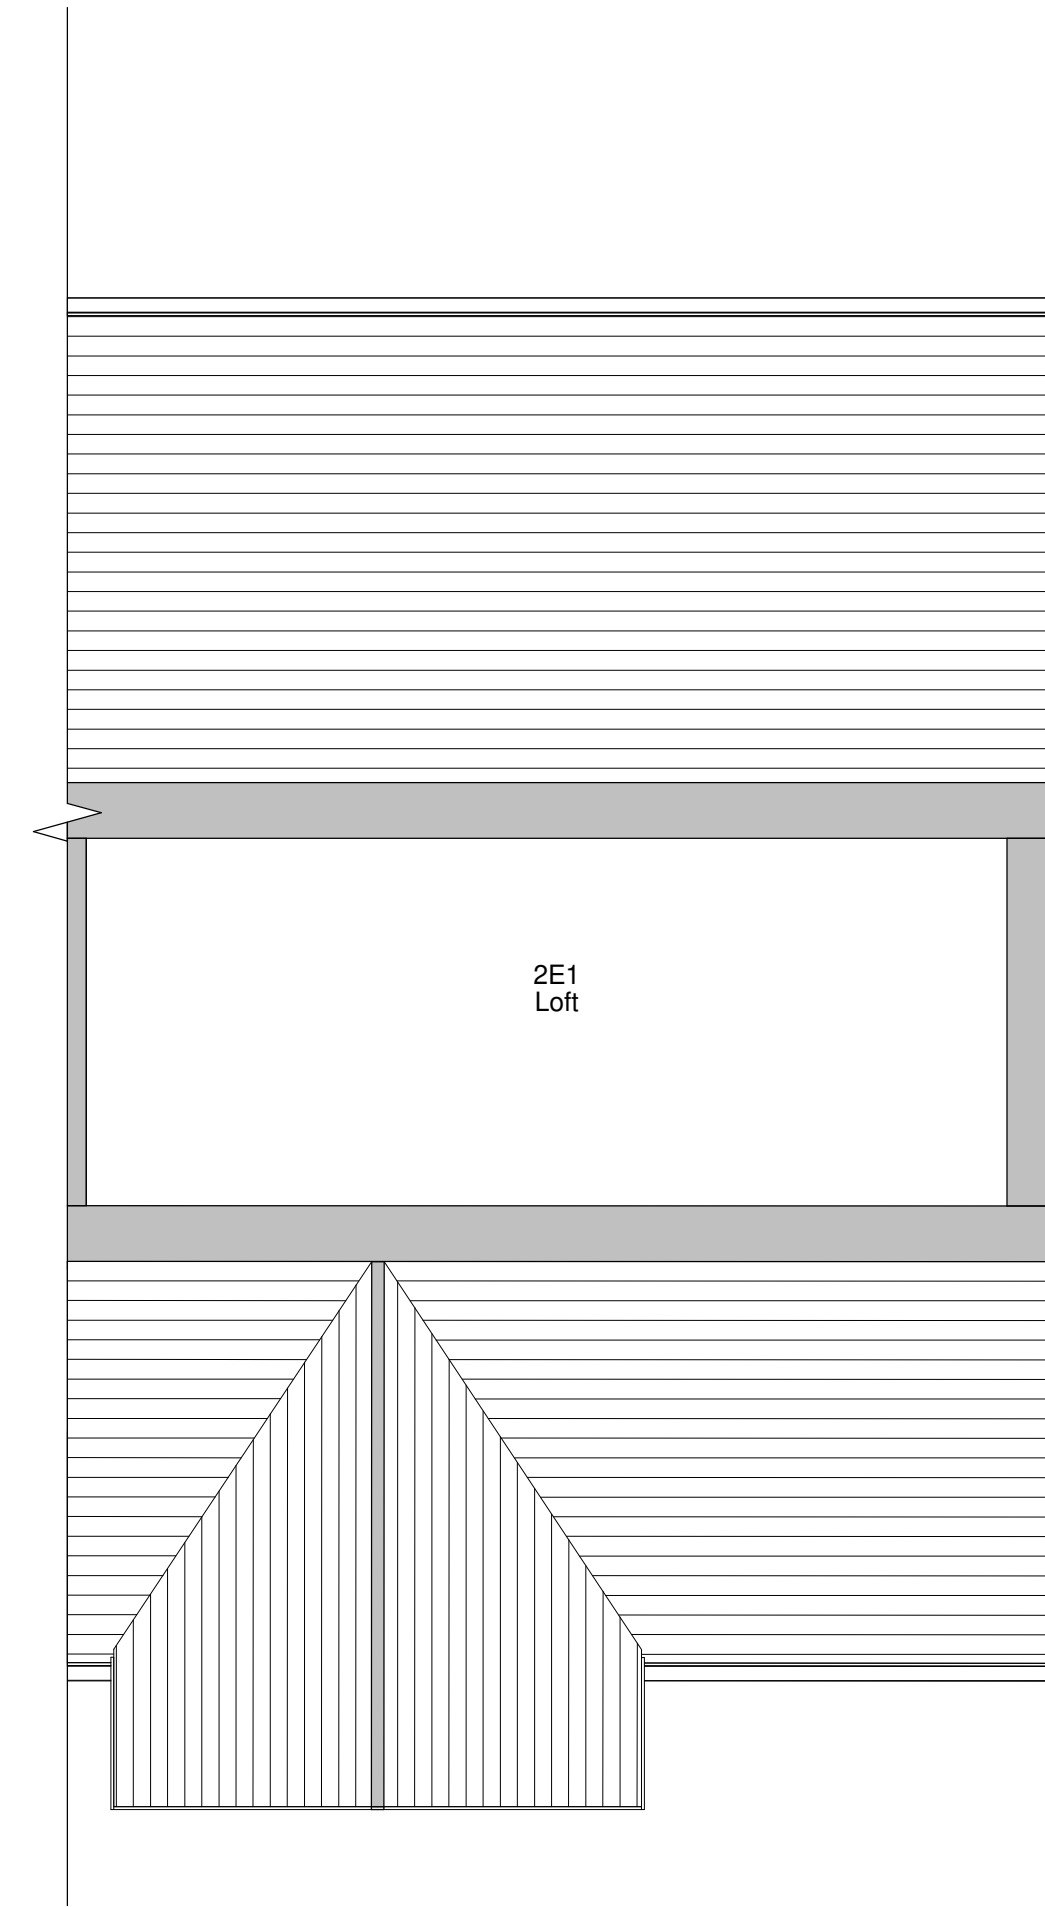

3 Level Roof - Existing
1 : 50

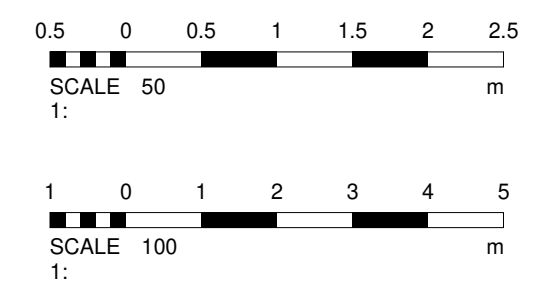

No. Description Date

PROJECT 14 Princess Avenue		
TITLE Existing Plans and Elevations		
CLIENT Cohen		
STATUS DESIGN		
DRAWN BY CB	DATE 30/08/2023	SCALE (@ A1) As indicated
PROJECT NUMBER GSS23090	DRAWING NUMBER 002	REV
GOLD SKETCH S T U D I O S www.goldsketch.co.uk info@goldsketch.co.uk 0161 792 9595		
NOTES COPYRIGHT ALL RIGHTS RESERVED. THIS DRAWING MUST NOT BE REPRODUCED WITHOUT WRITTEN CONSENT. DRAWING TO BE USED FOR THE EXISTING PLAN ONLY. ANY DISCREPANCIES TO BE REPORTED TO THE ARCHITECT PRIOR TO THE COMMENCEMENT OF ANY WORK. ALL WORK AND MATERIALS TO BE IN ACCORDANCE WITH CURRENT BUILDING REGULATIONS, RELEVANT CODES OF PRACTICE AND BRITISH STANDARDS. ALL DIMENSIONS ON THIS DRAWING ARE IN MILLIMETRES (UNLESS OTHERWISE STATED).		