
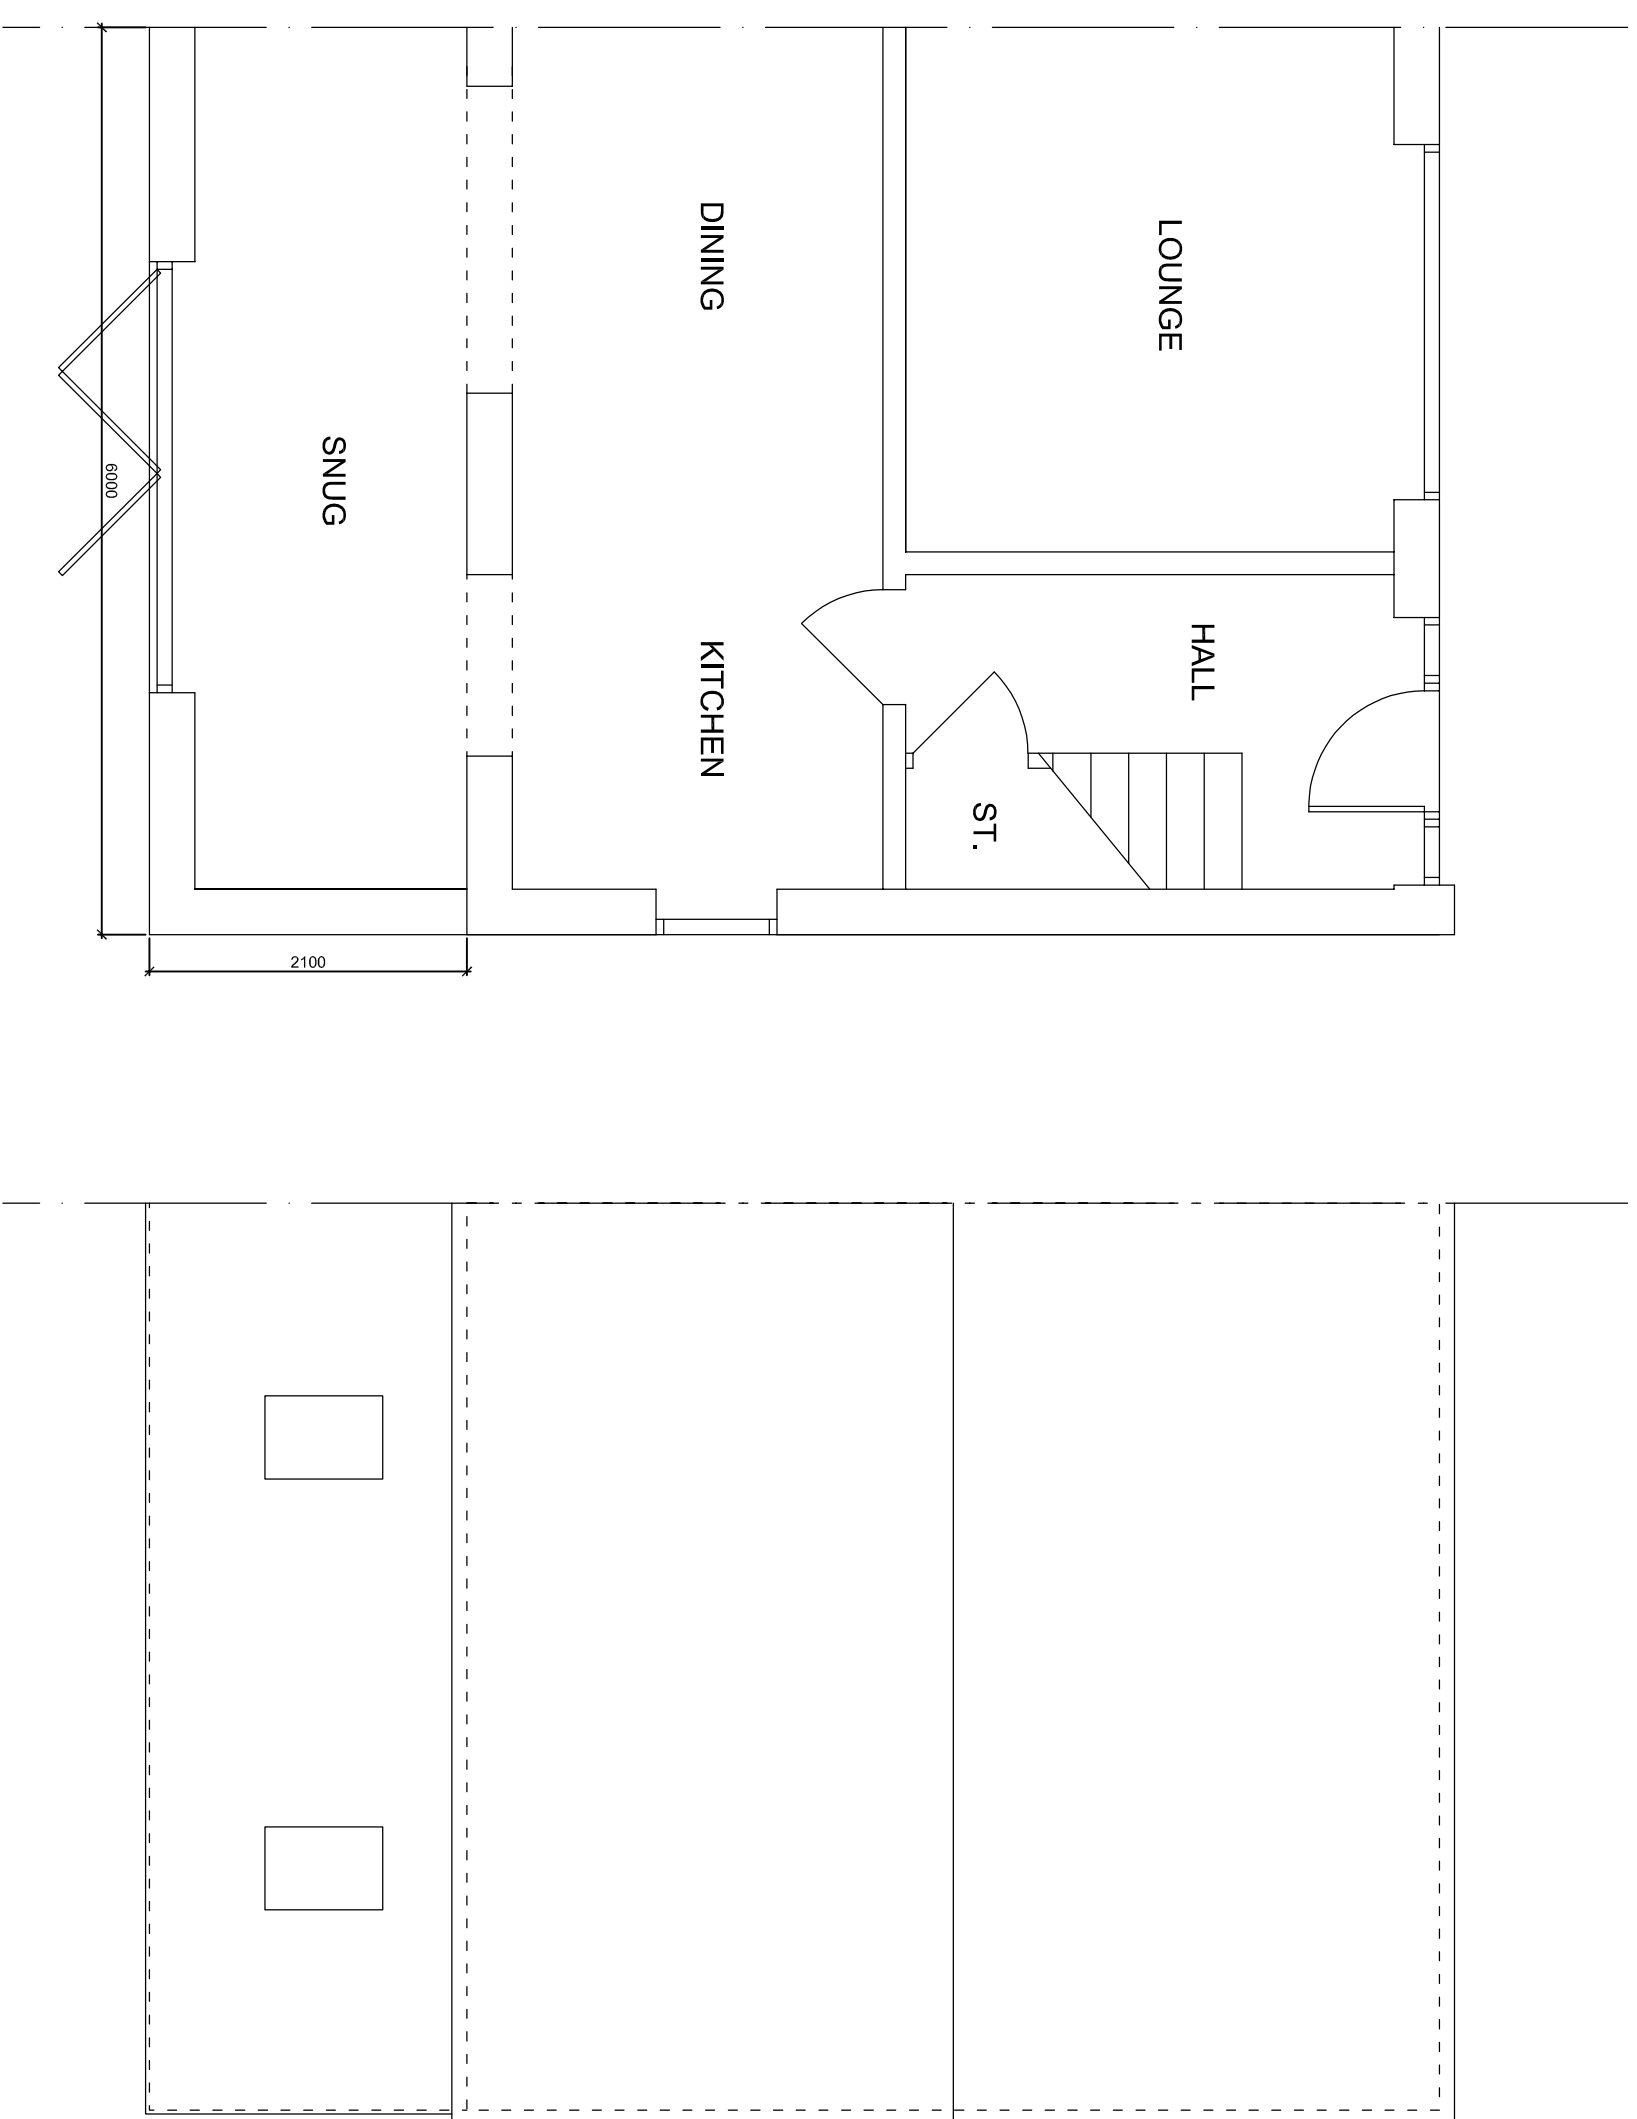
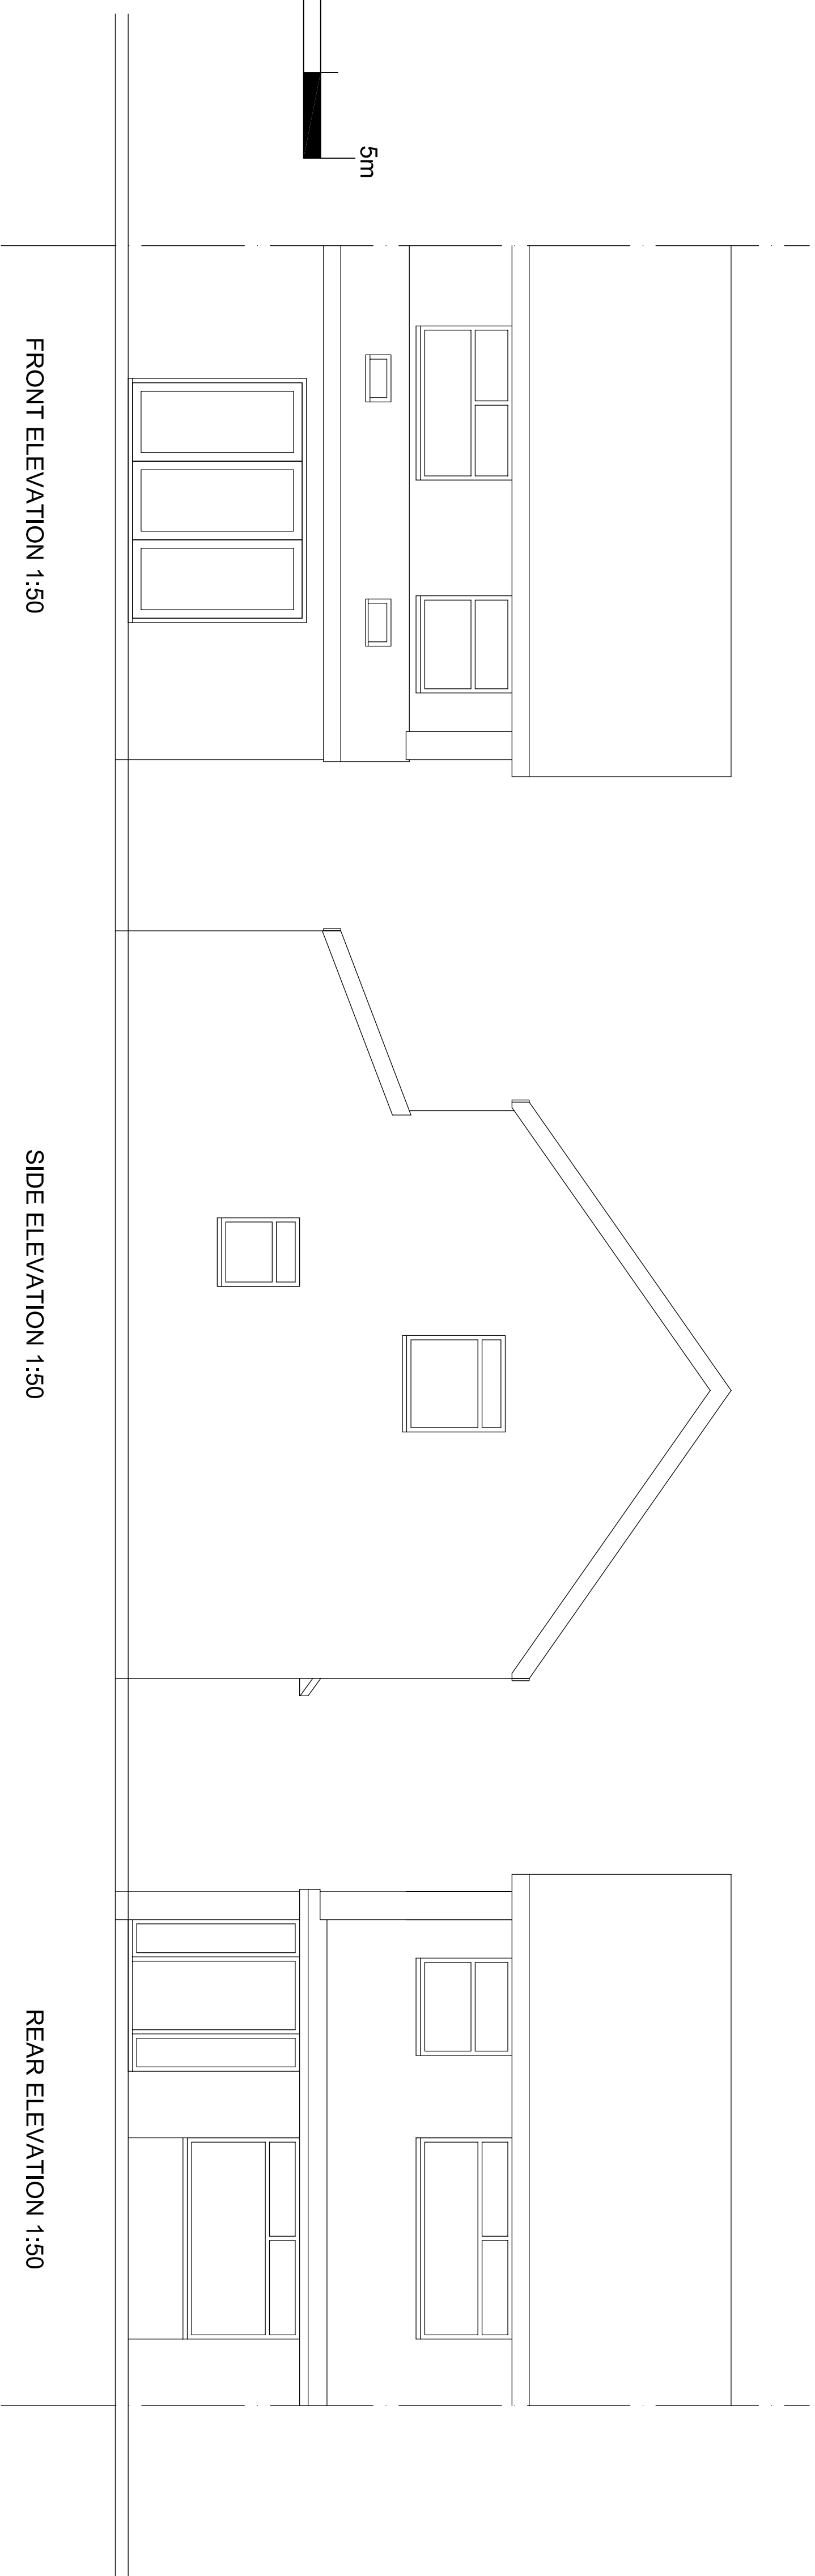
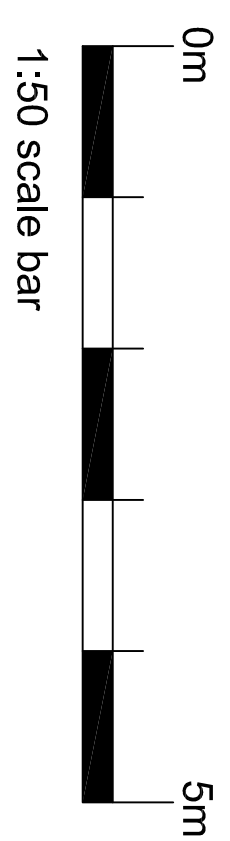
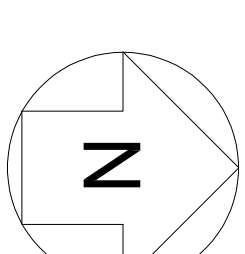
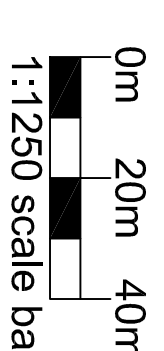


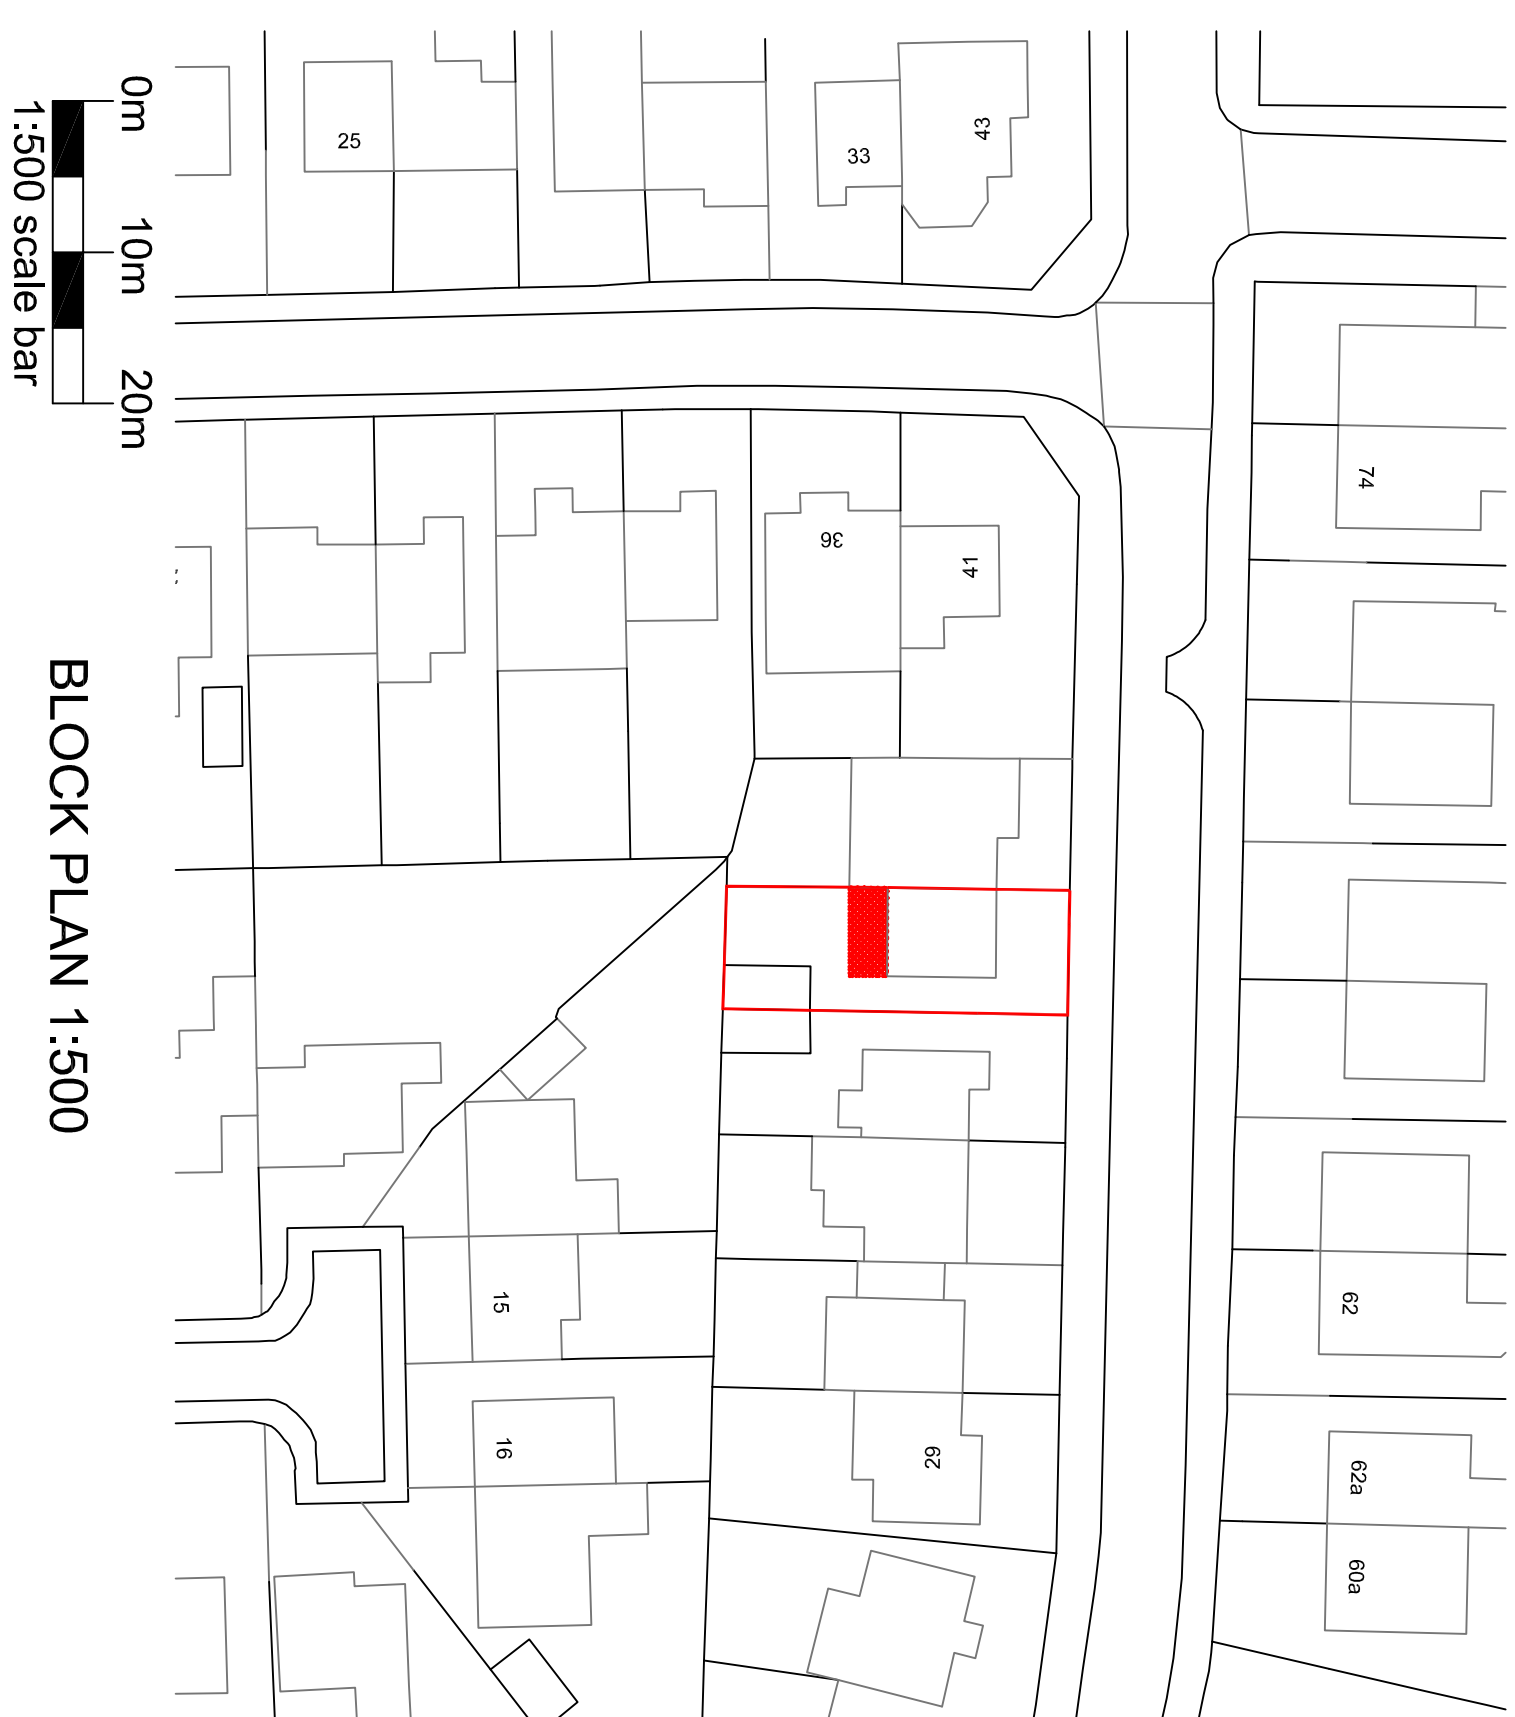

GROUND FLOOR PLAN 1:50

ROOF PLAN 1:50

[illegible]