


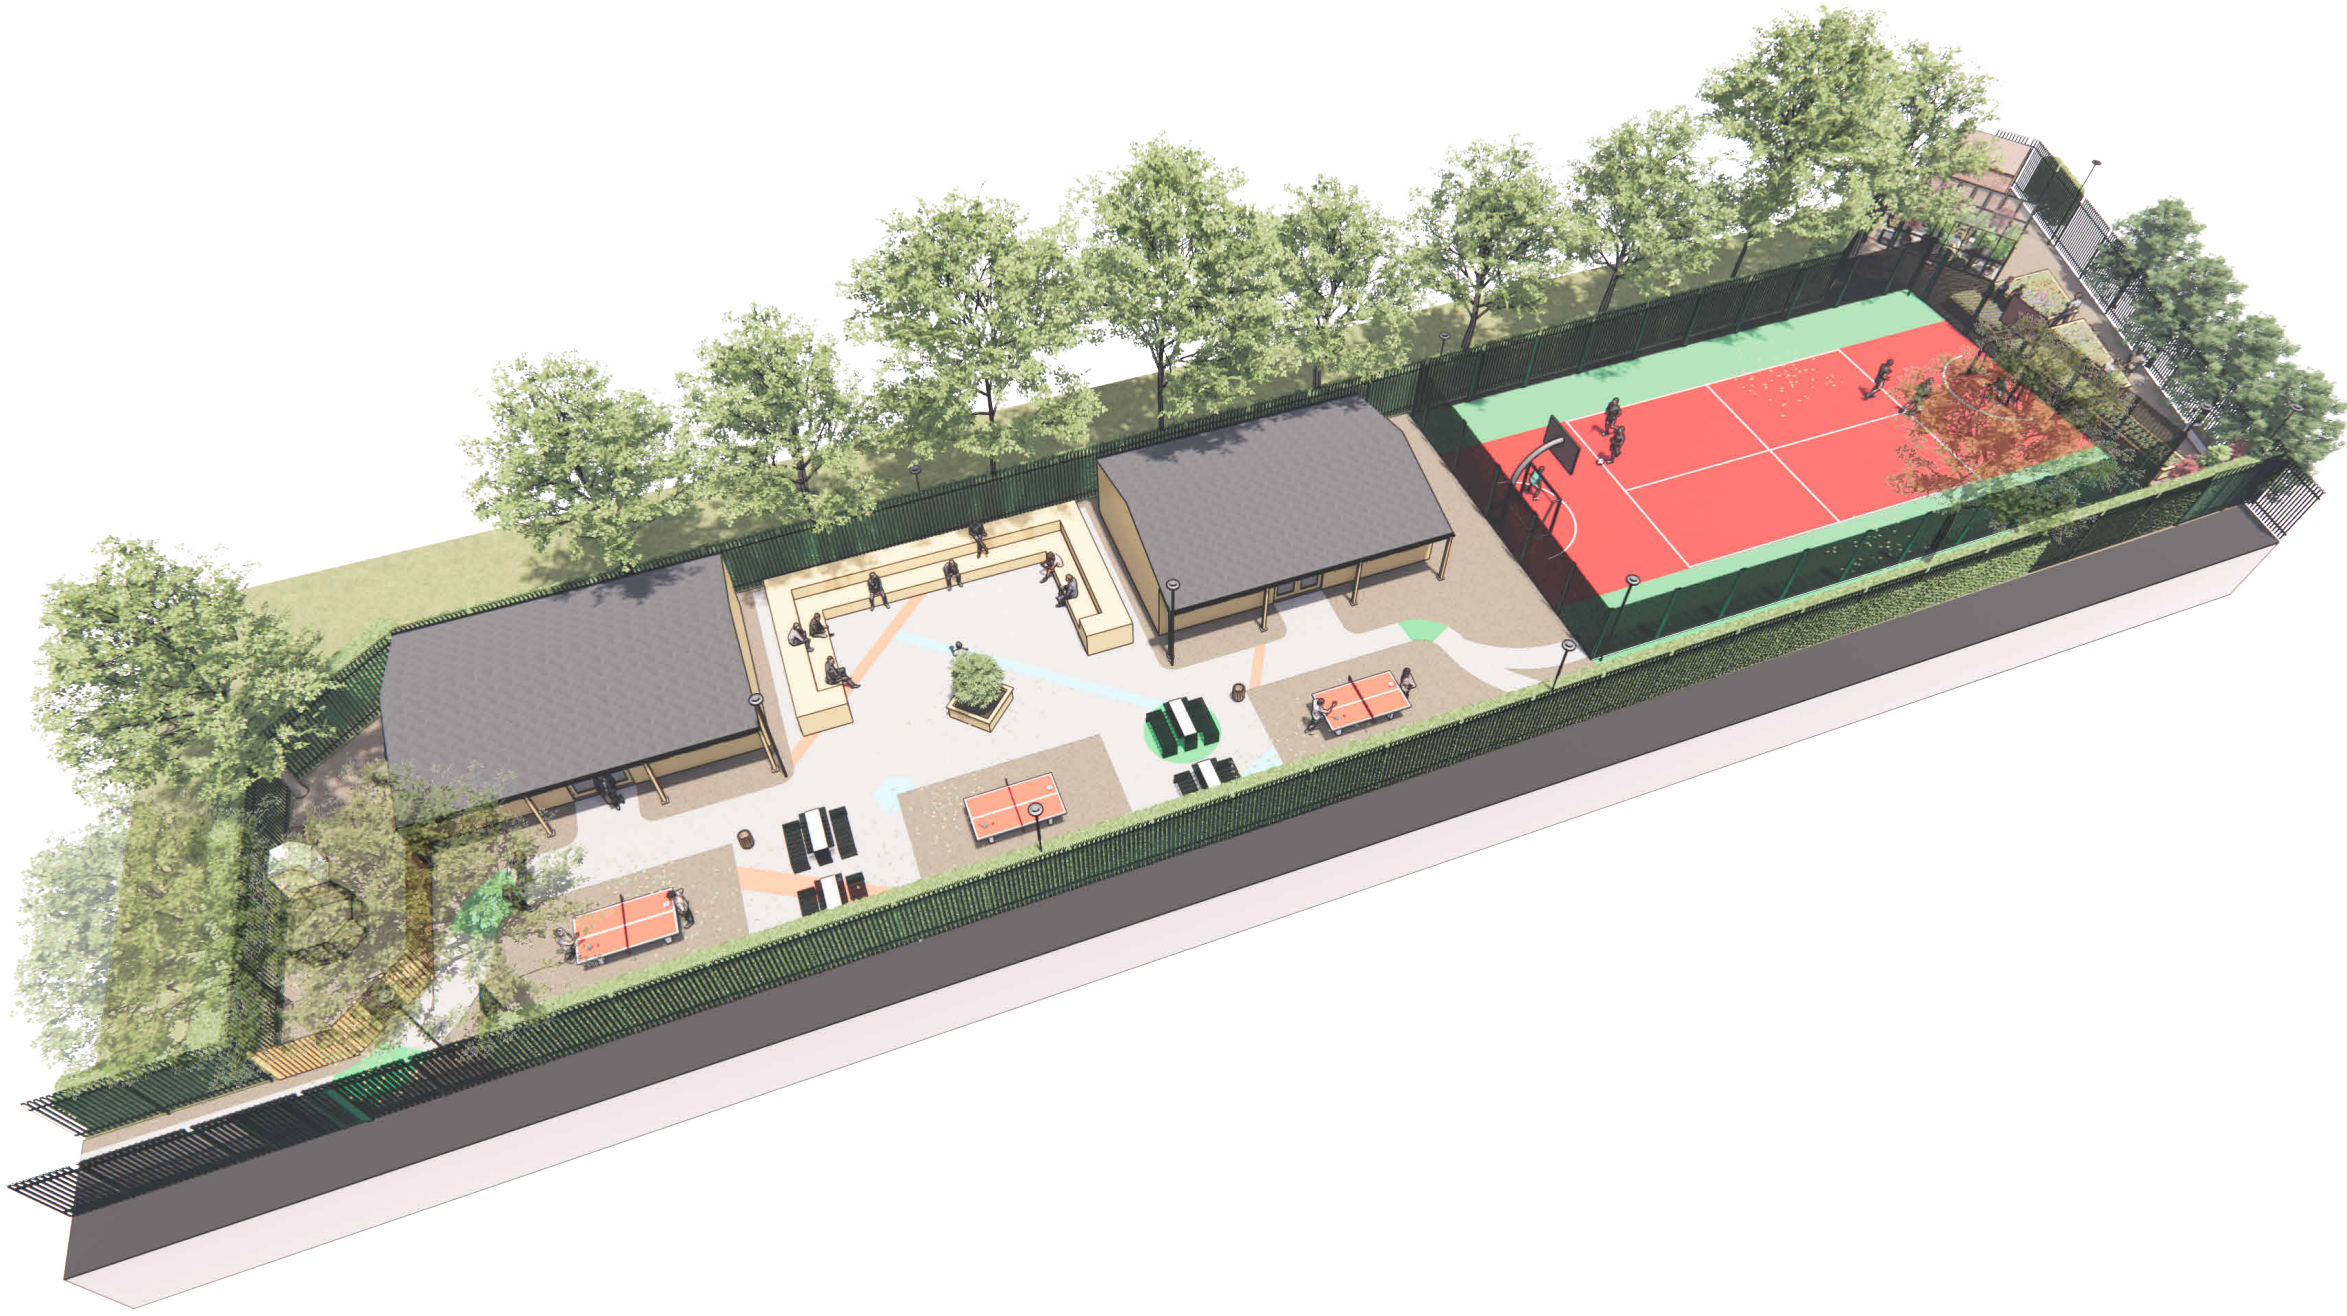

PL1 Issued for planning		AL 23 03 23	
REV	Details	By	Date
Stamp:			
ISSUED FOR PLANNING			
		ARCHITECTURE PLANNING	
studio@jcdesigngroup.co.uk		0161 698 2954	
Project No:			
JC_145			
Project:			
Thorndyke Walk			
Drawing No:		Revision:	
A1.3		PL1	
Title:			
PROPOSED VISUALS			
Project Address:			
Thorndyke Walk, Prestwich, Manchester			
Scale on A1:		Drawn by:	Checked by:
AL		AL	JC
General Notes			
This drawing must be read in conjunction with JCDs specification and all other relevant documentation and drawings			
All dimensions are to be checked on site with any discrepancies reported to the designer prior to the works being carried out.			
JCD accept no liability for any expense, loss or damage of whatsoever nature and however arising from any variation made to this drawing or in the execution of the work to which it relates which has not been referred to them and their approval obtained.			
This drawing is copyright and is sent to you in confidence. It must not be copied, used or disclosed in whole or in part to third parties without our written permission. It remains the property of JCD and must be returned on request.			
© JCD Design Group Ltd			