


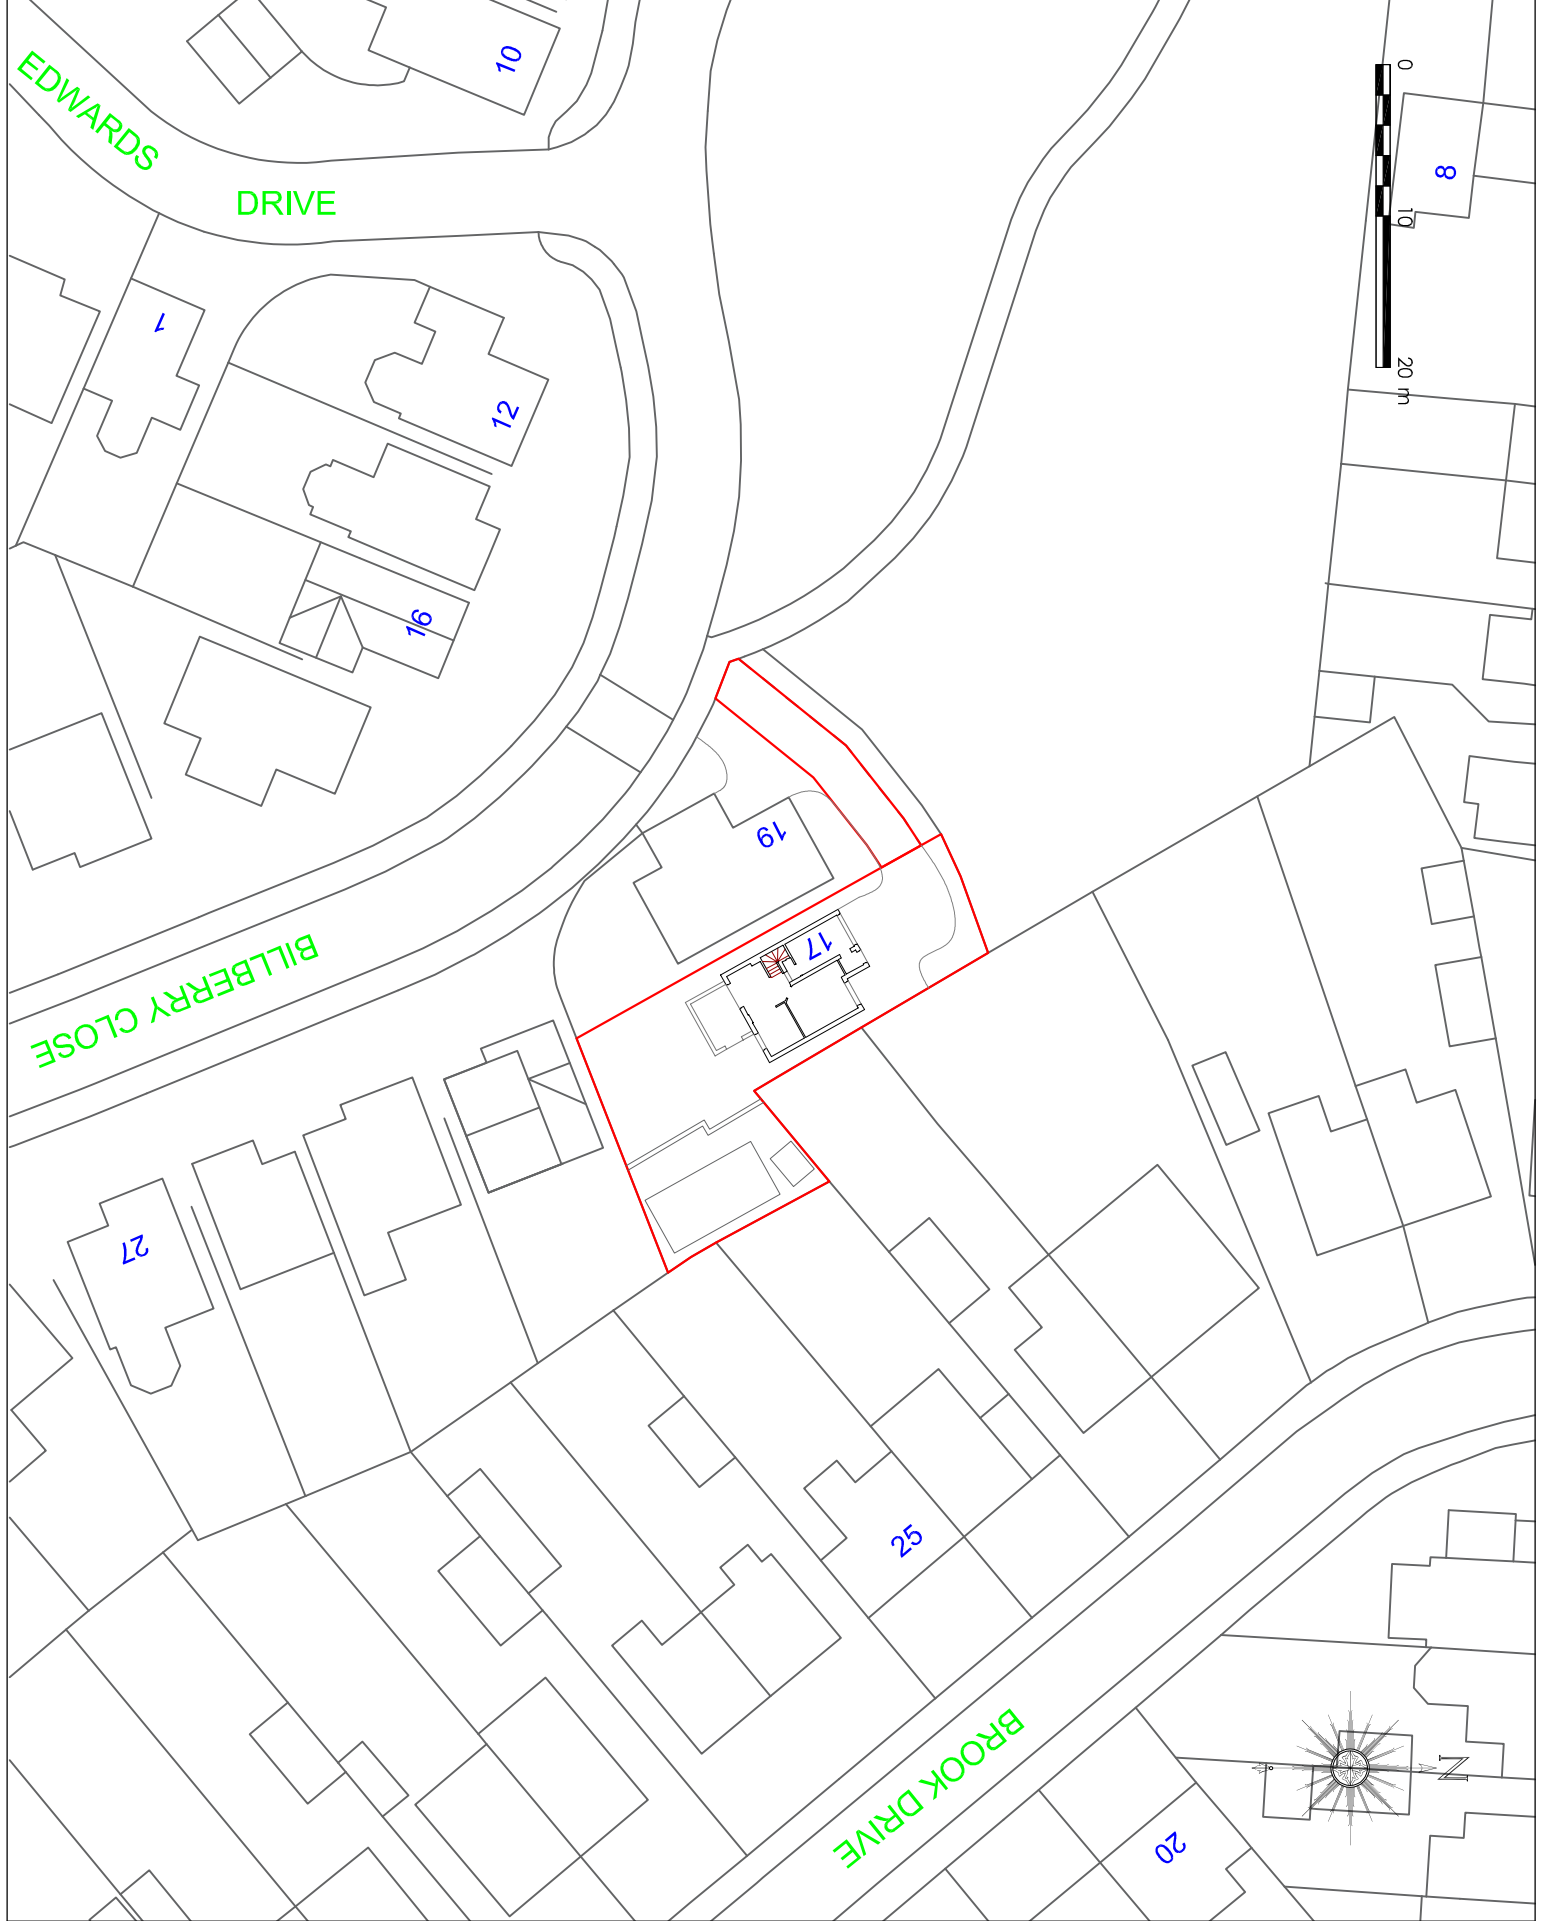

PROJECT #
23053
DRAWING #
200 A
SCALE
1:500 @ A4

BLUECHIP ARCHITECTURE

CLIENT
MR & MRS GRANT
17 BILLBERRY CLOSE
WHITEFIELD
MANCHESTER
M45 8BL

PROJECT
SINGLE STOREY REAR EXTENSION
TWO STOREY REAR EXTENSION
ROOF EXTENSION & CONVERSION
INTERNAL REMODELLING

DRAWING TITLE
SITE LOCATION PLAN
PLANNING



BLUECHIP ARCHITECTURE

07999 294 675

DESIGN@BLUECHIP-ARCHITECTURE.CO.UK
WWW.BLUECHIP-ARCHITECTURE.CO.UK

18 BROWN ROAD 1 WINSLEY 1 MANCHESTER 1 M20 1NR
NO NOT SCALE FROM THIS DRAWING. COPYRIGHT PROTECTED. A REPRODUCED OR TRANSMITTED IN ANY FORM OR BY ANY MEANS, WITHOUT PERMISSION IN WRITING FROM BLUECHIP ARCHITECTURE. ALL RIGHTS RESERVED.

A CHANGES MADE AS PER REQUEST
ISSUED FOR PLANNING APPROVAL
13.06.24
05.06.24