




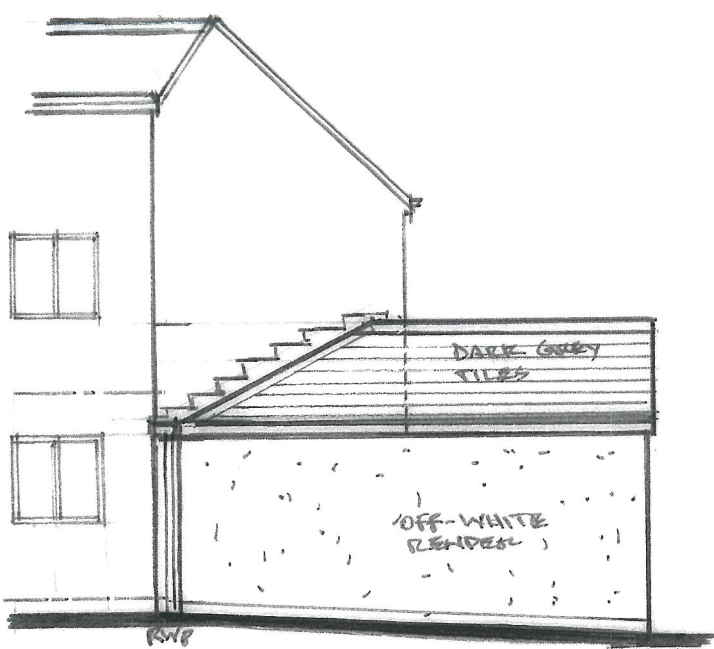


PROP. REAR ELEVATION

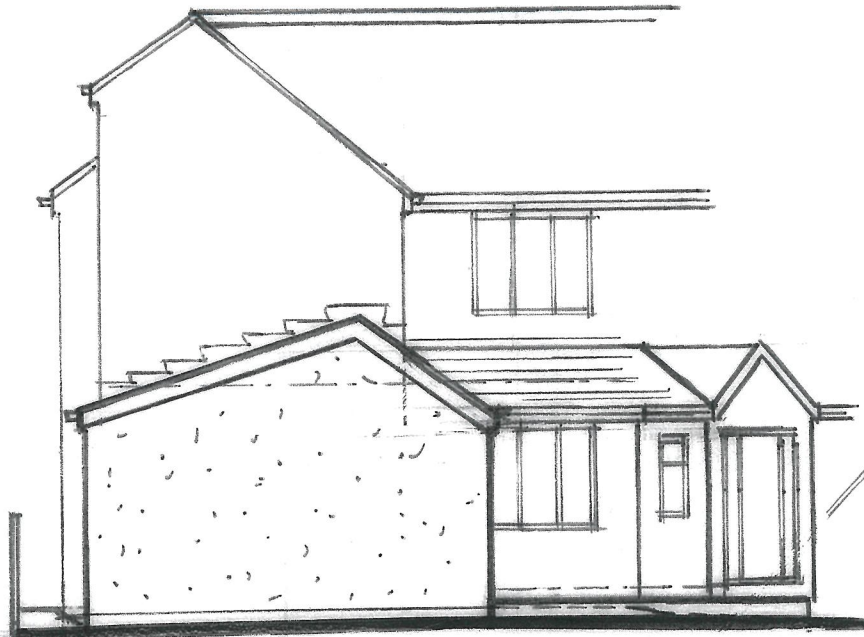


PROPOSED SIDE ELEVATION

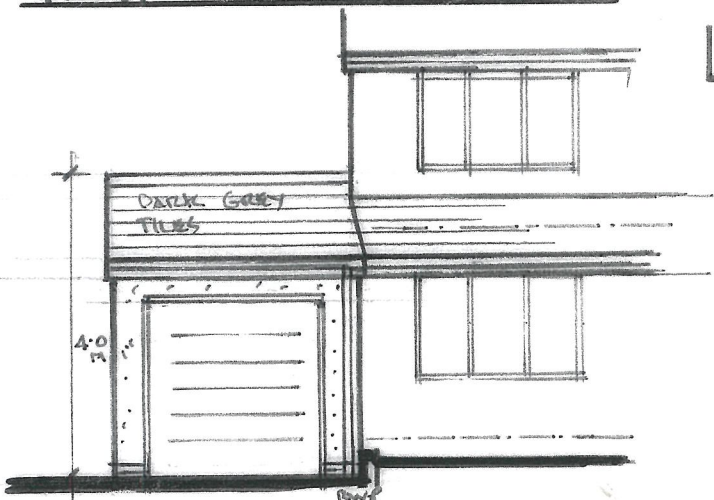

PROP. FRONT ELEVATION

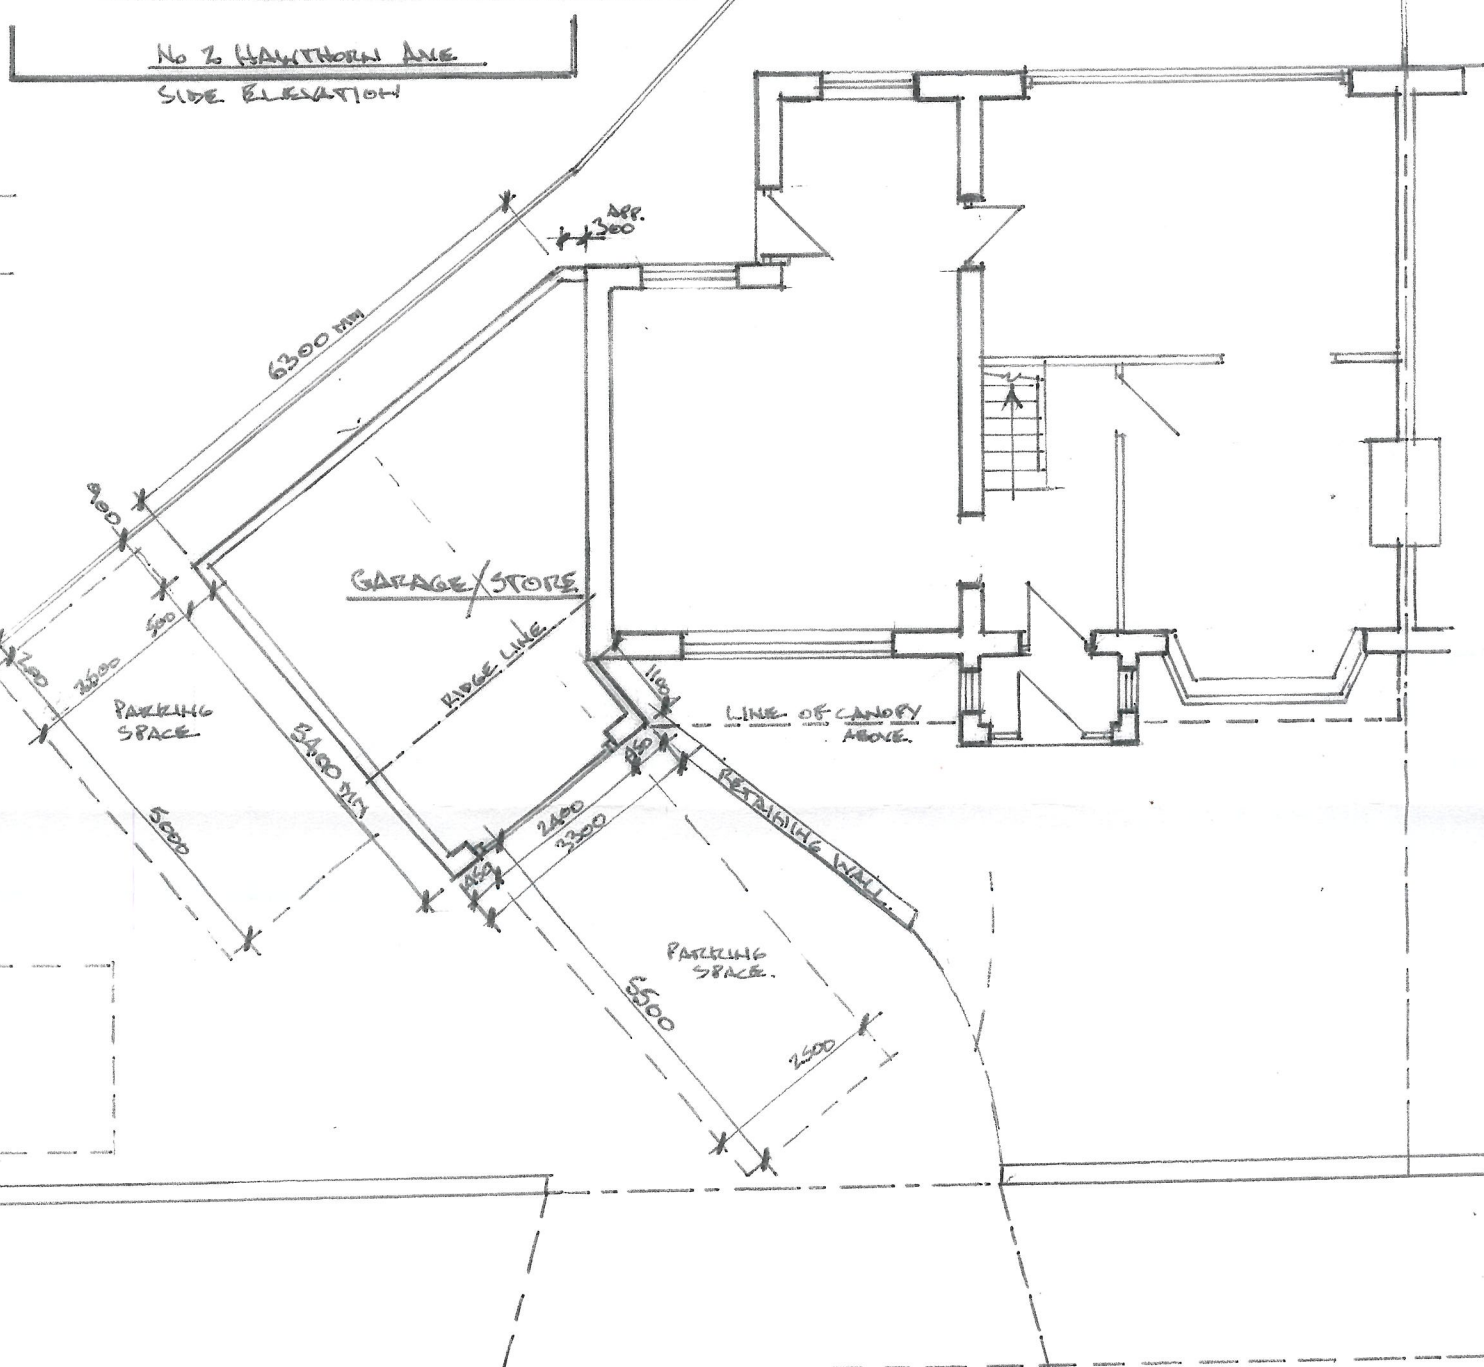

PROPOSED GROUND FLOOR PLAN/SITE PLAN 1:100

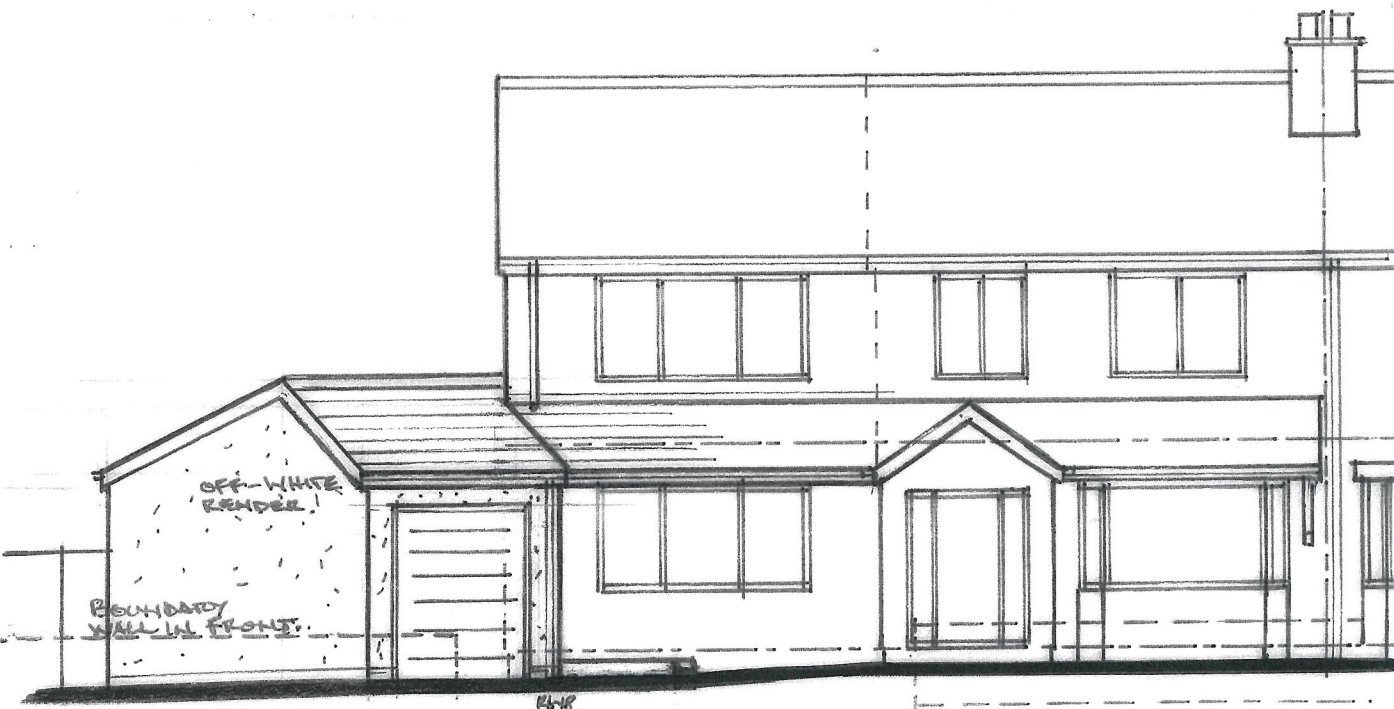

PROPOSED FRONT ELEVATION/STREET SCENE.
1:100

<u>PROPOSED ATTACHED GARAGE TO</u> <u>SIDE/FRONT,</u> <u>AT 21 NEWCOMBE ROAD,</u> <u>HOLCOMBE BROOK, BURY</u>			
<u>PROPOSED PLANS & ELEVATIONS</u>			
1:100	FEB 23	N.B.	2.