



front (southwest) elevation

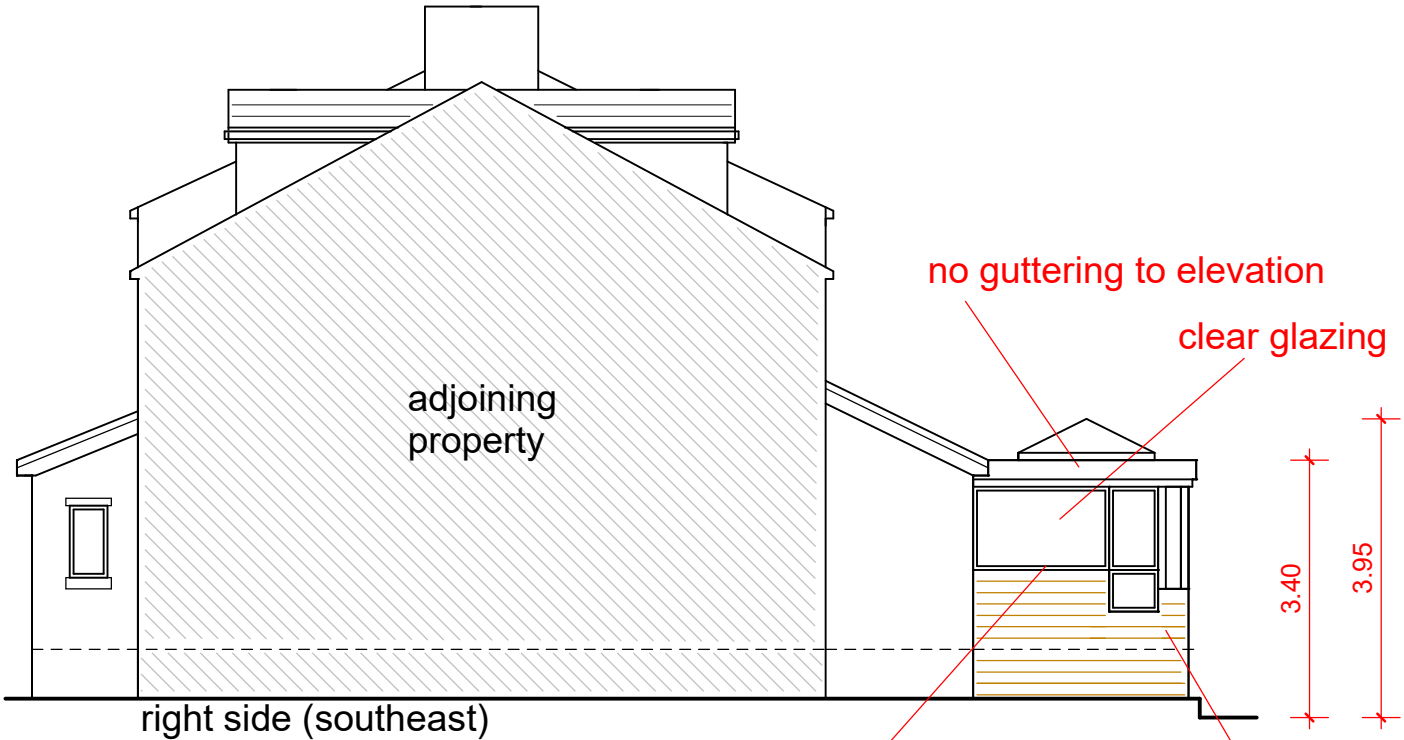

right side (southeast)

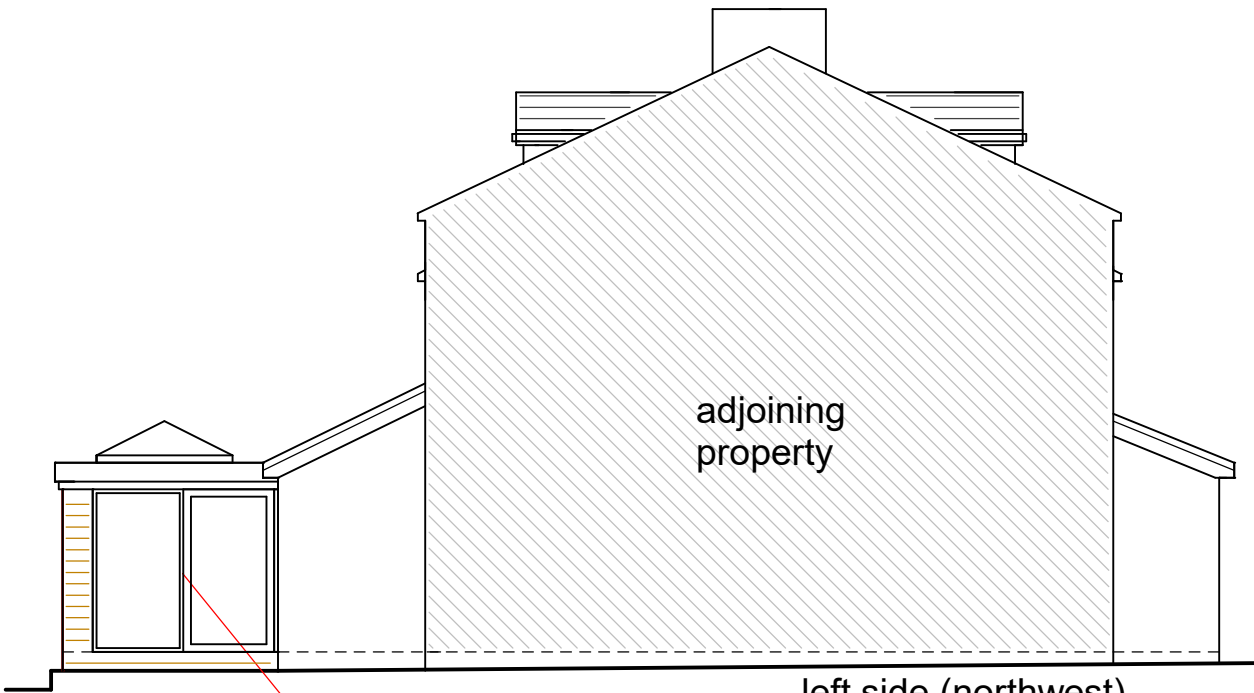

left side (northwest)




rear (northeast) elevation

aluminium sliding doors


anthracite grey
corner post

aluminium sliding doors

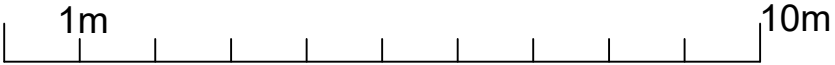


PROPOSED REAR ORANGERY

width 5.5m, projection 2.85m , hgt to eaves 3.4m, hgt to ridge 3.95m
stonework to match existing, frames anthracite grey upvc, glazing clear,
aluminium sliding doors, flat roof material EPDM, lantern material glass
2x velux roof vents to existing rear extension

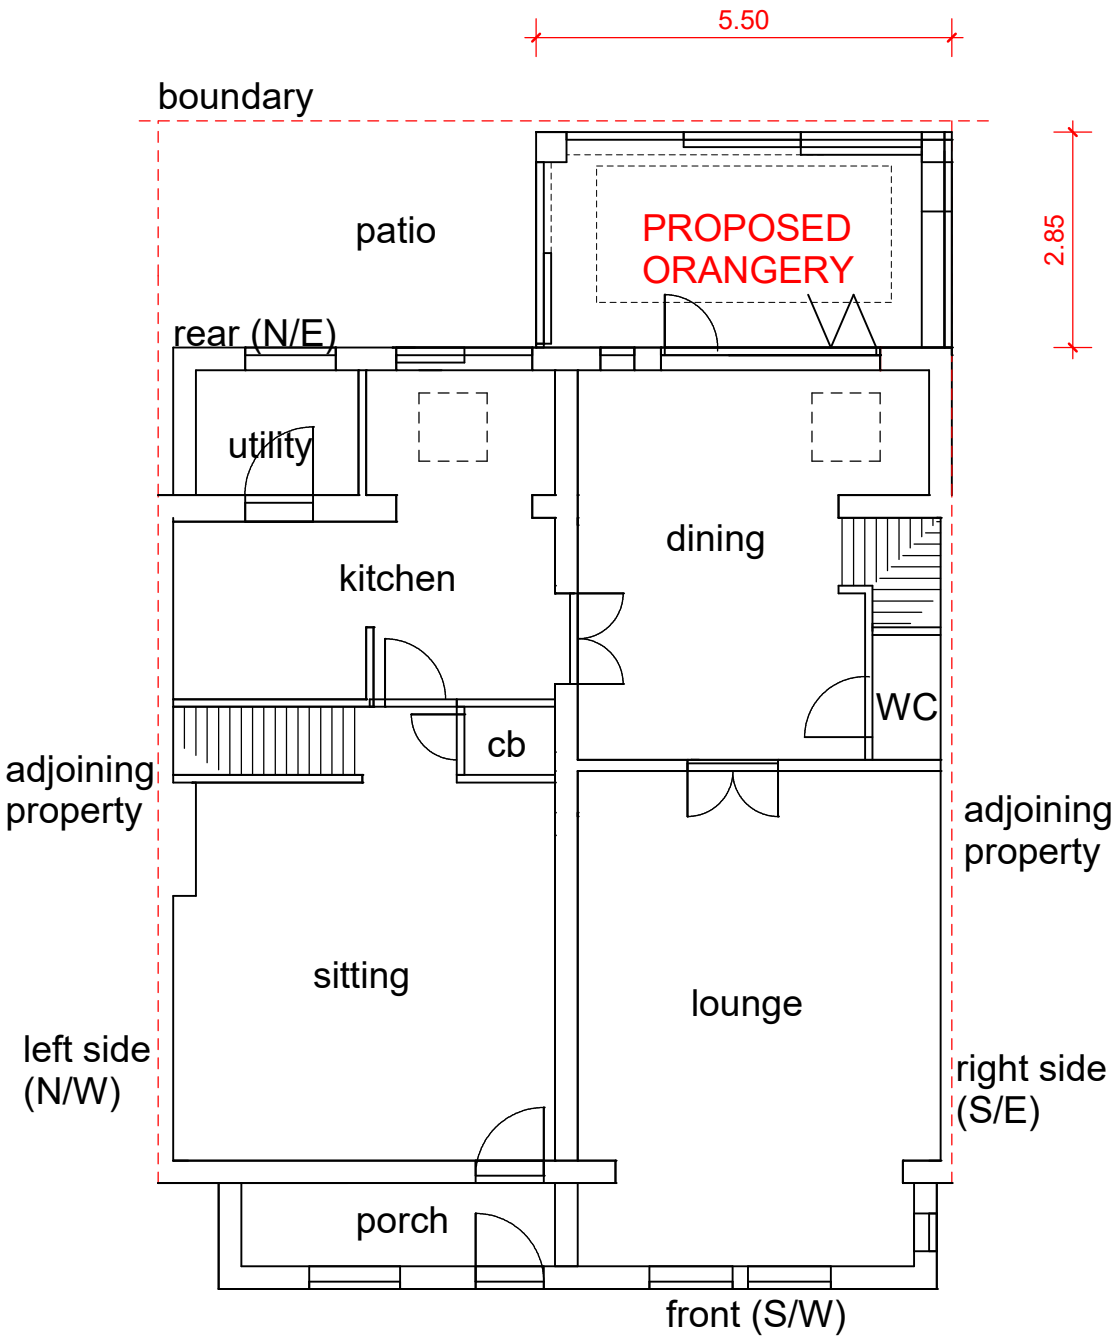

GROUND FLOOR LAYOUT

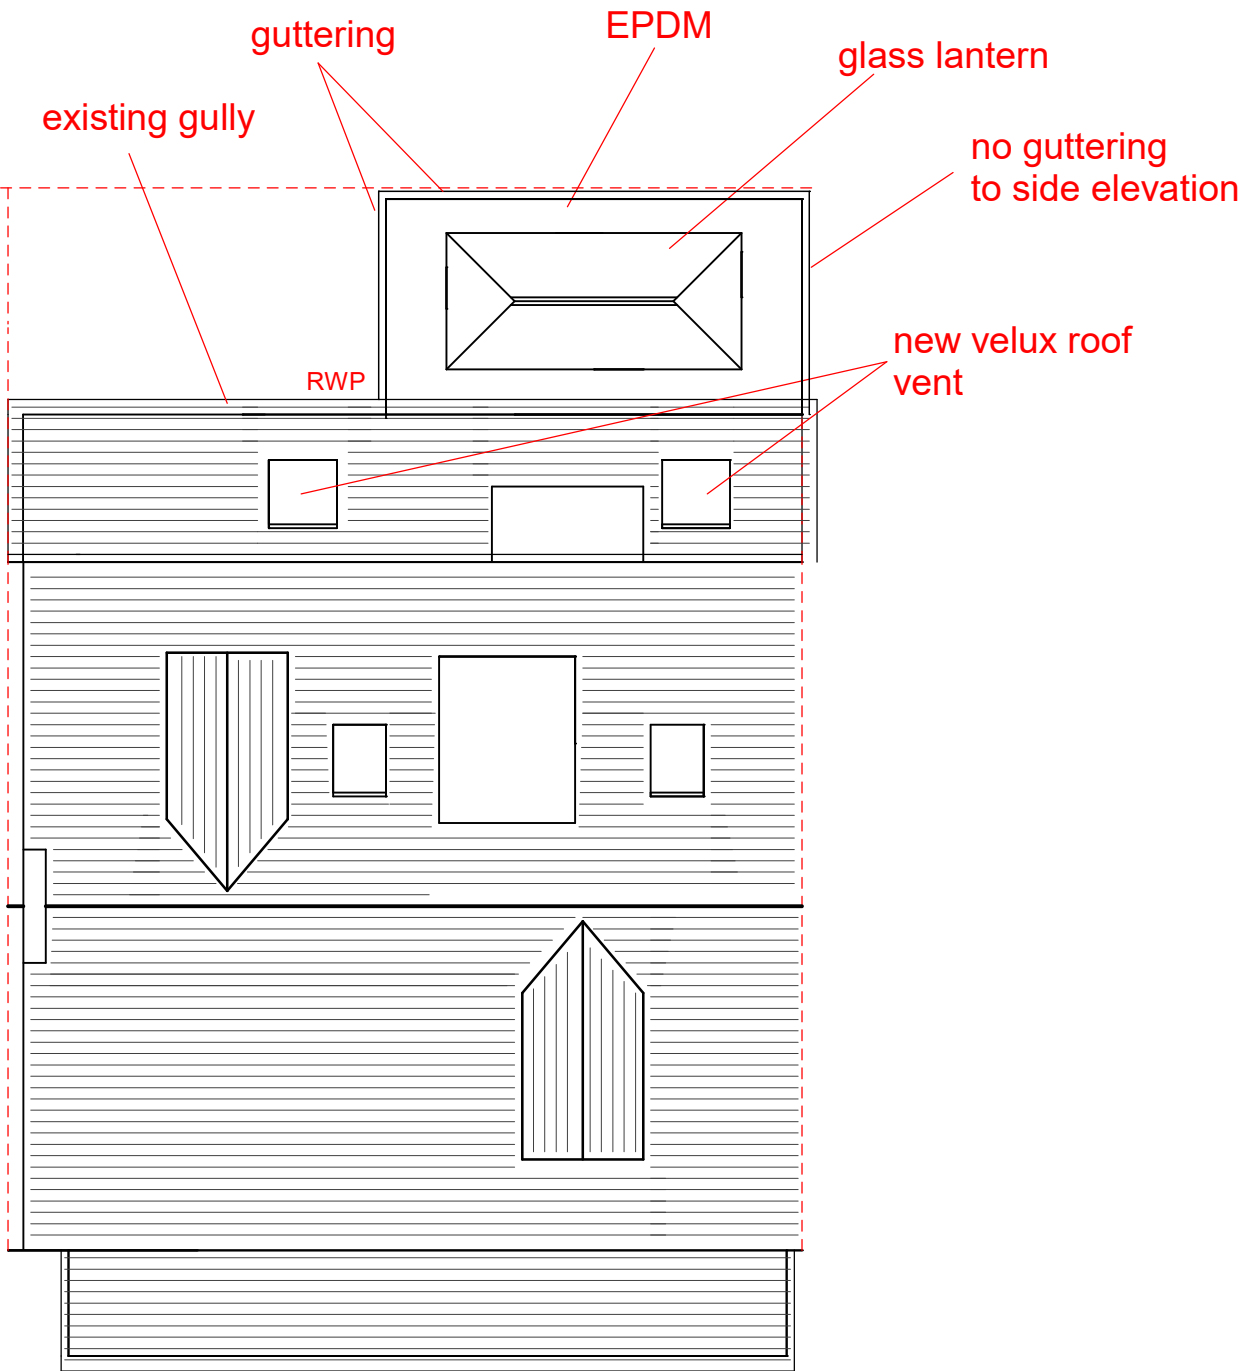

ROOF PLAN