



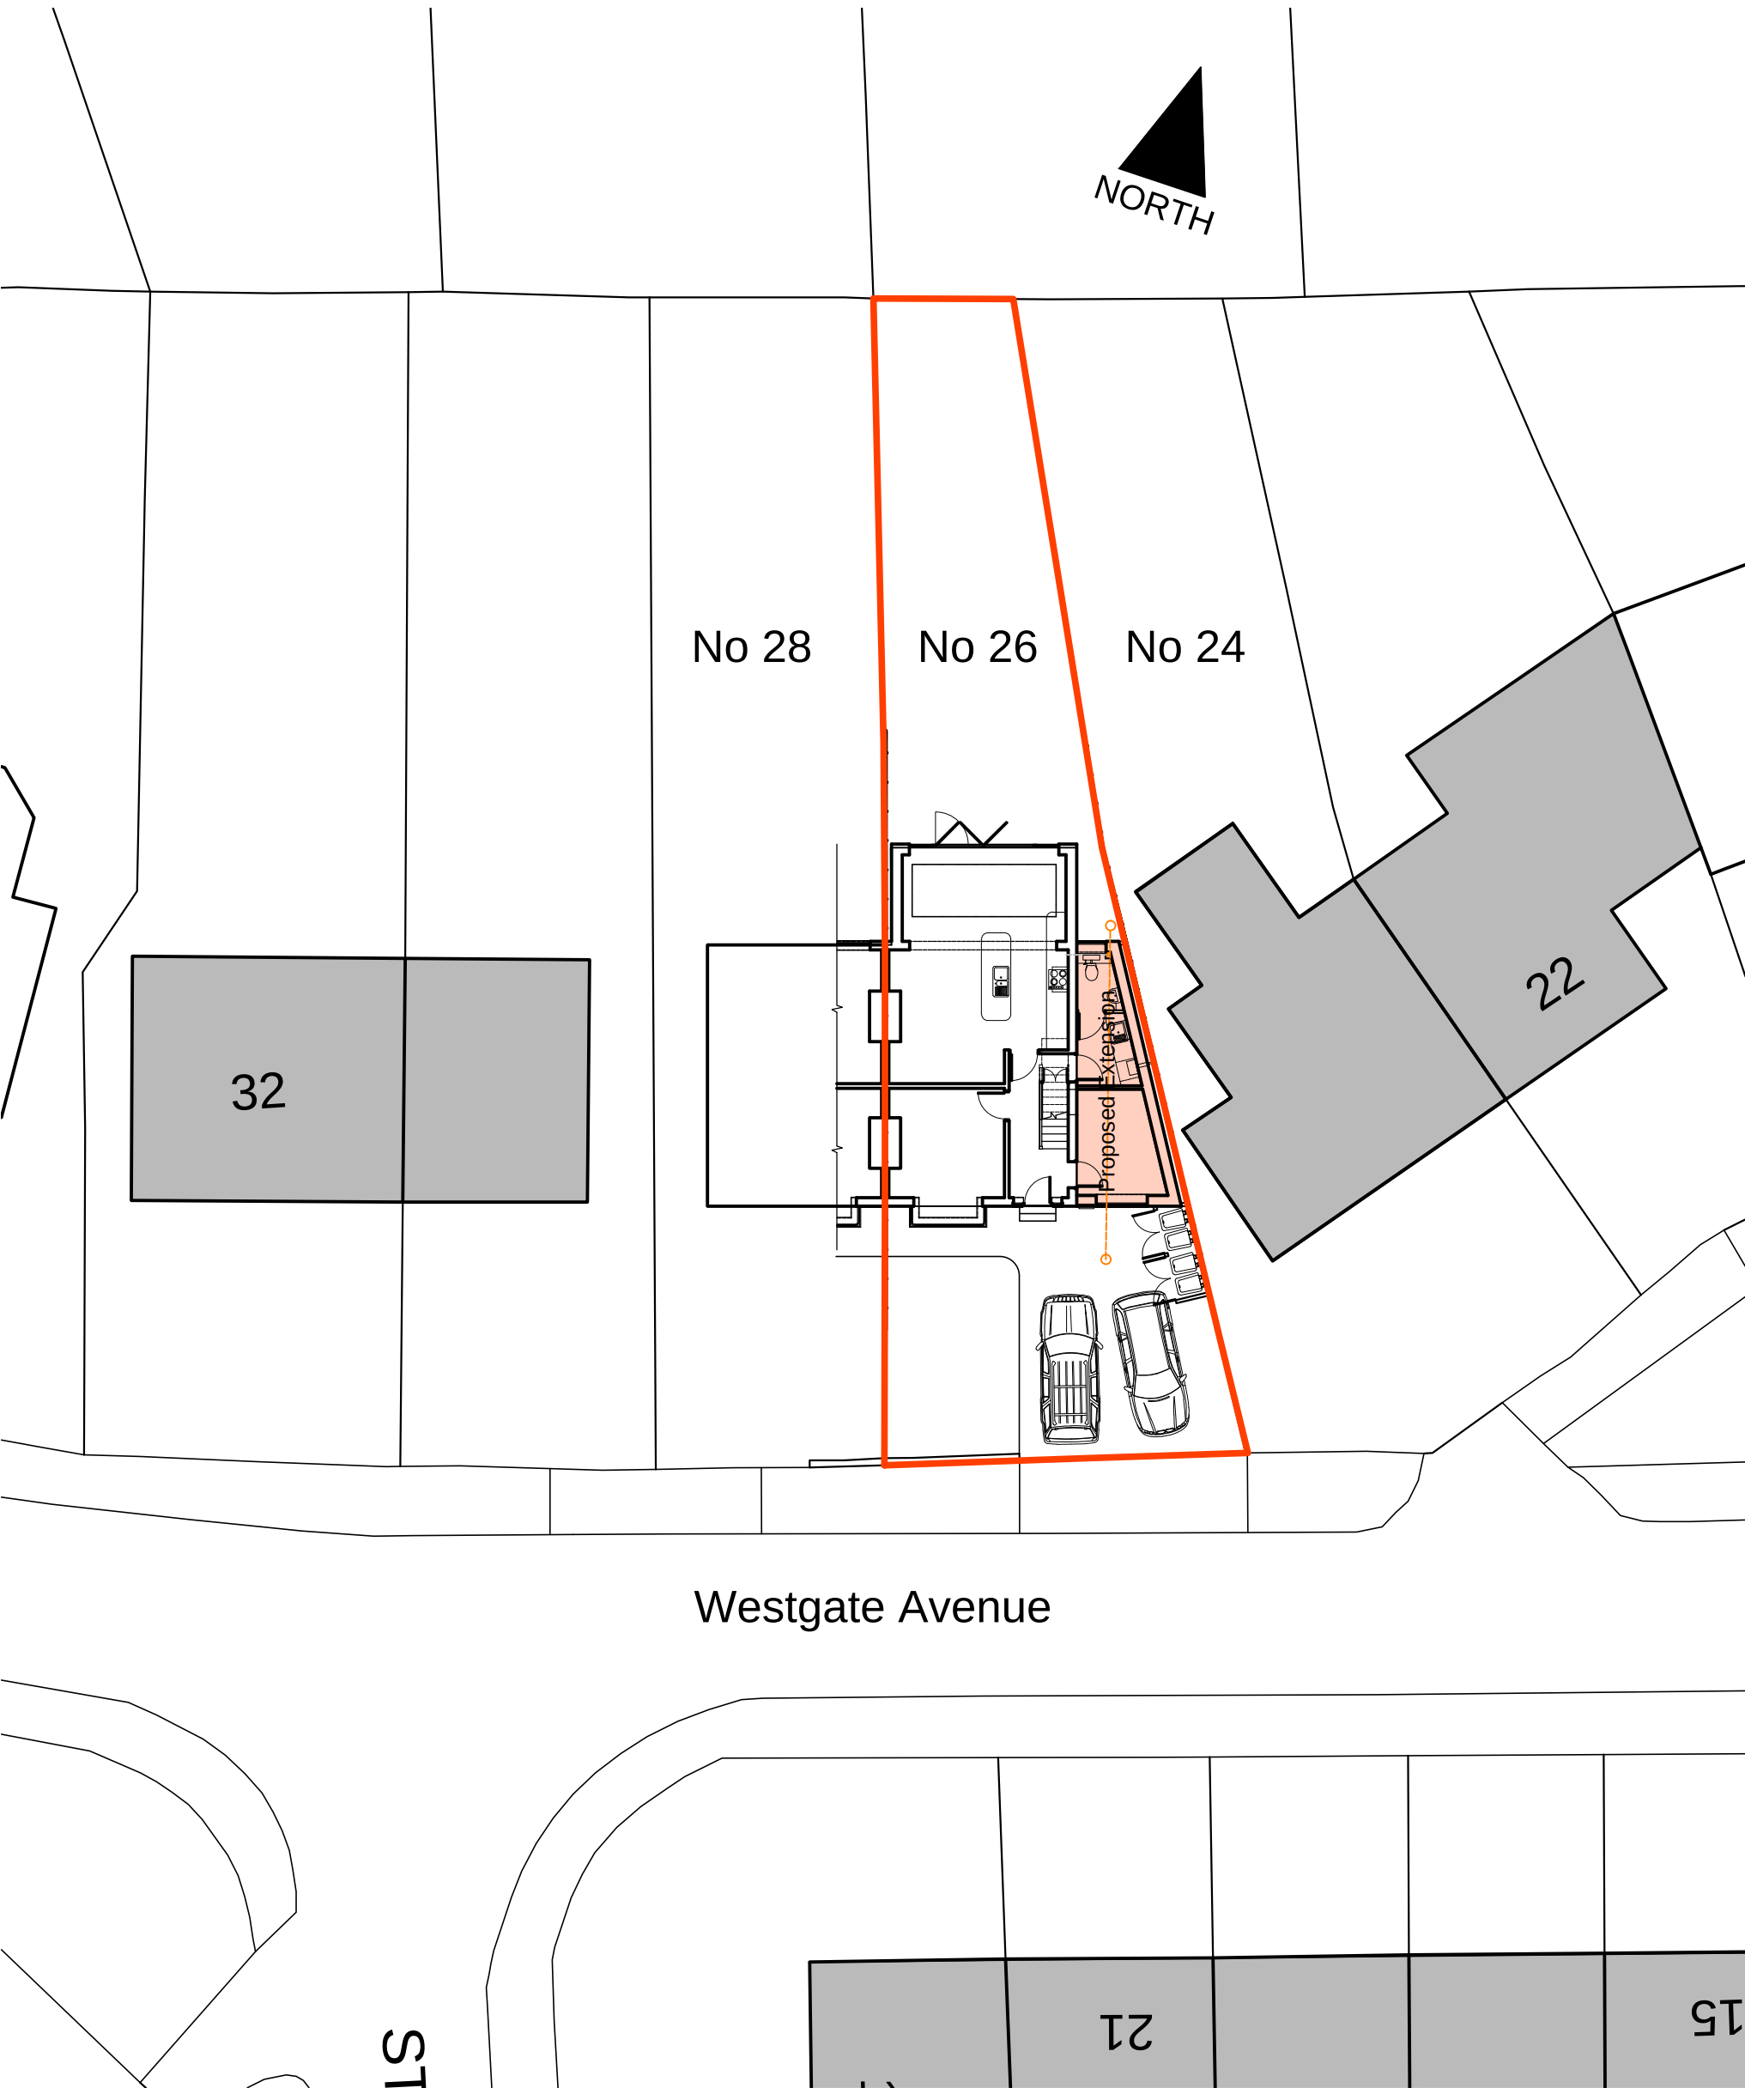

Proposed Block Plan @ 1:200 at A3

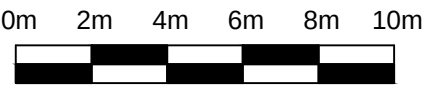

NOTES

- This drawing is copyright. No unauthorised copying of drawing without the express permission of the architect.
- Do not scale from prints. Use figure dimensions only.
- Contractors to check all dimensions on site prior to commencement of works.
- All works to be carried out in accordance with current statutory Health and Safety Regulations.
- This drawing is to be read in conjunction with all relevant consultants' and / or specialists' drawings / documents and any discrepancies or variations are to be notified to the architect before affected work commences.

| REV. | AMENDMENTS | DATE |
|------|------------|------|
|------|------------|------|

|           |                                                                                          |
|-----------|------------------------------------------------------------------------------------------|
| Project   | EXTENSION & ALTERATIONS TO: 26 WESTGATE AVENUE, HOLCOMBE BROOK, RAMSBOTTOM, BURY BL0 9SS |
| Drawing   | PROPOSED BLOCK PLAN                                                                      |
| Client    | MR J. BARROW                                                                             |
| Dwn. By   | NP                                                                                       |
| Scale     | 1:1:200 @ A3                                                                             |
| Drg. No.  | 23-02-07                                                                                 |
| Drg. Size | A3                                                                                       |
| Date      | APRIL 2023                                                                               |