


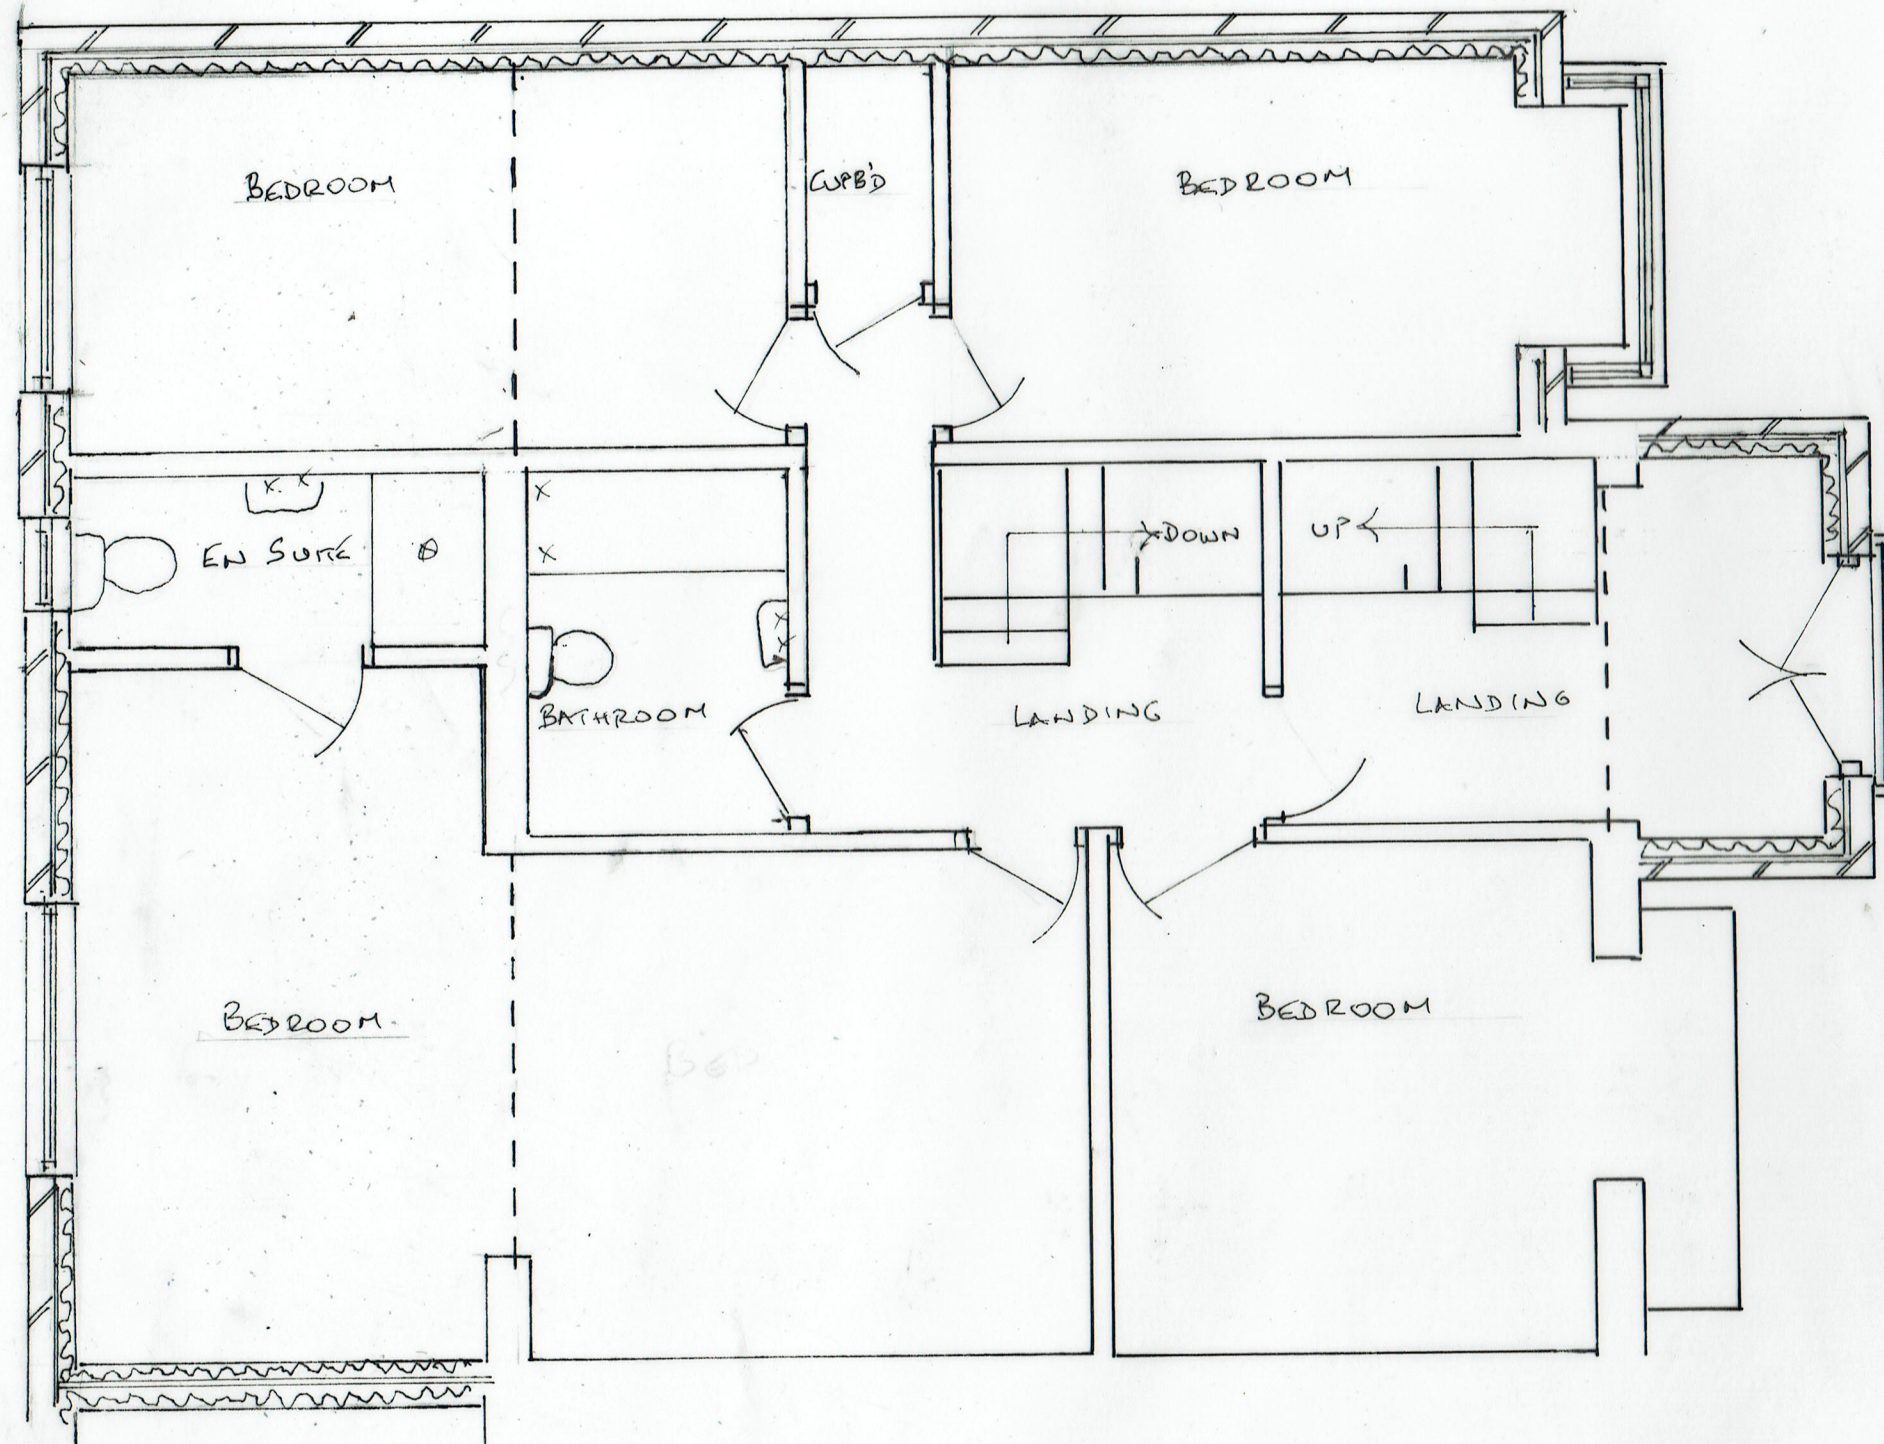

4B PROPOSED FIRST FLOOR
PLAN

0 METRES 5
SCALE 1:50 @ A3

14/06/2022

21/673/04B

TWO STOREY & DORMER EXTENSION

3 BROCKLEHURST AVENUE, BURY BL9 9AQ