


RED LINE DENOTES APPLICATION SITE BOUNDARY

Client				
Fintek Finishing Specialists				
Project				
Fintek, Holcombe Brook Bury, BL0 9SA				
Drawing Title				
Site Location Plan				
Drawn	Checked	Paper Size	Scale	Date
PL	PL	A3	1:1250	October 2019
Project No.		Drawing No.		Revision
19 - 335		00-01		-

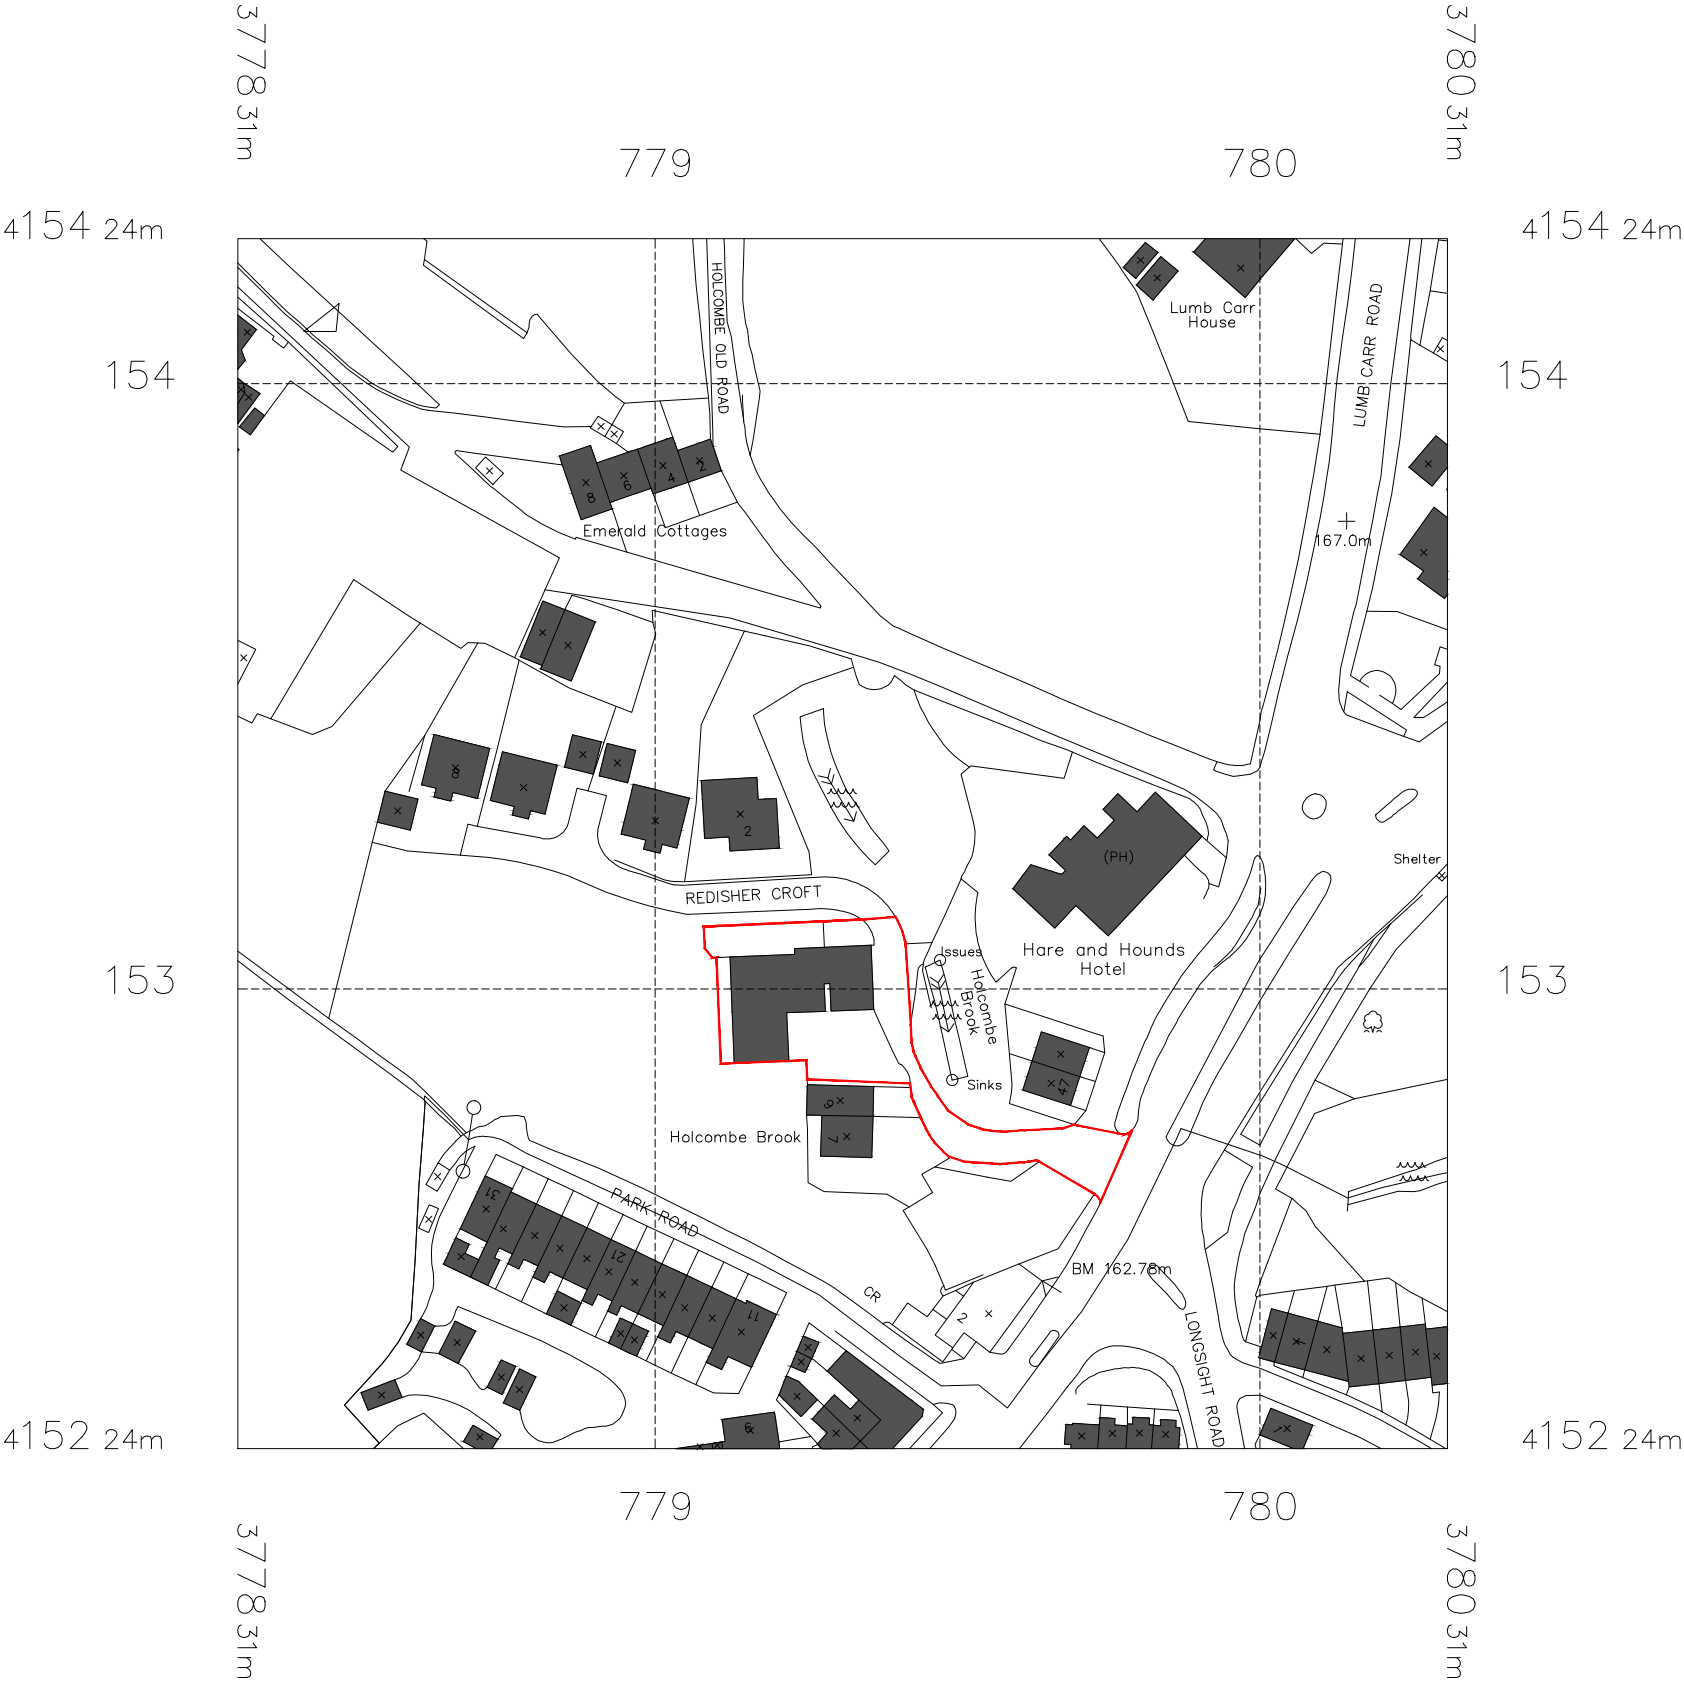