




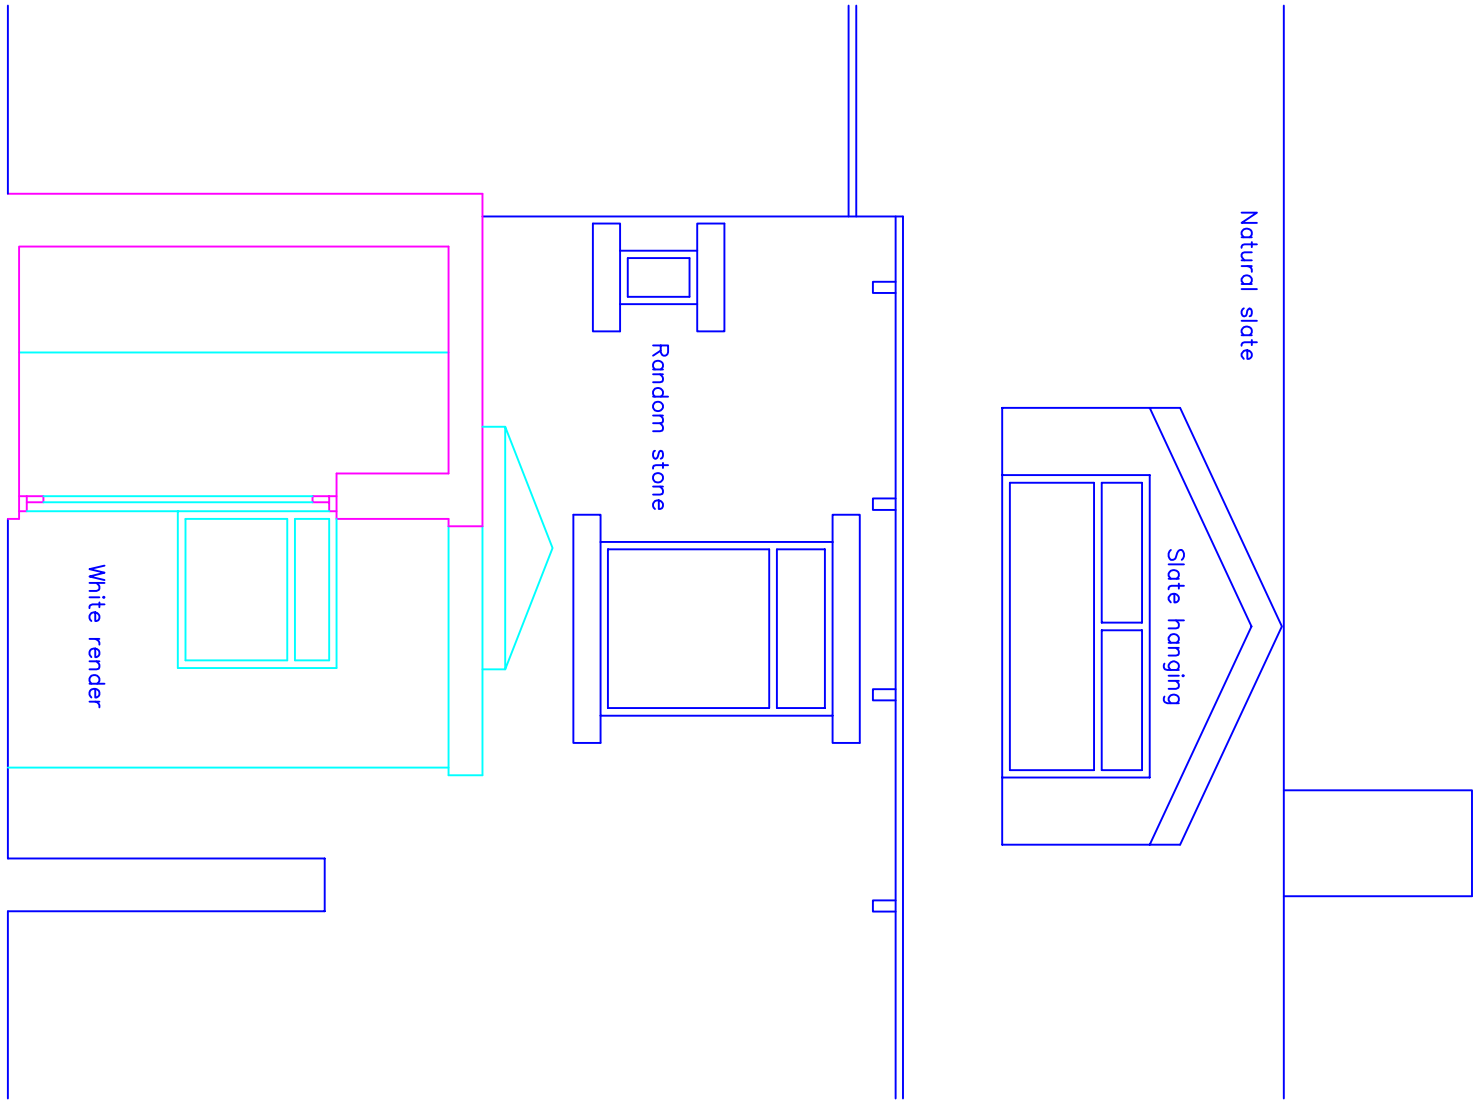


Proposed Rear Elevation

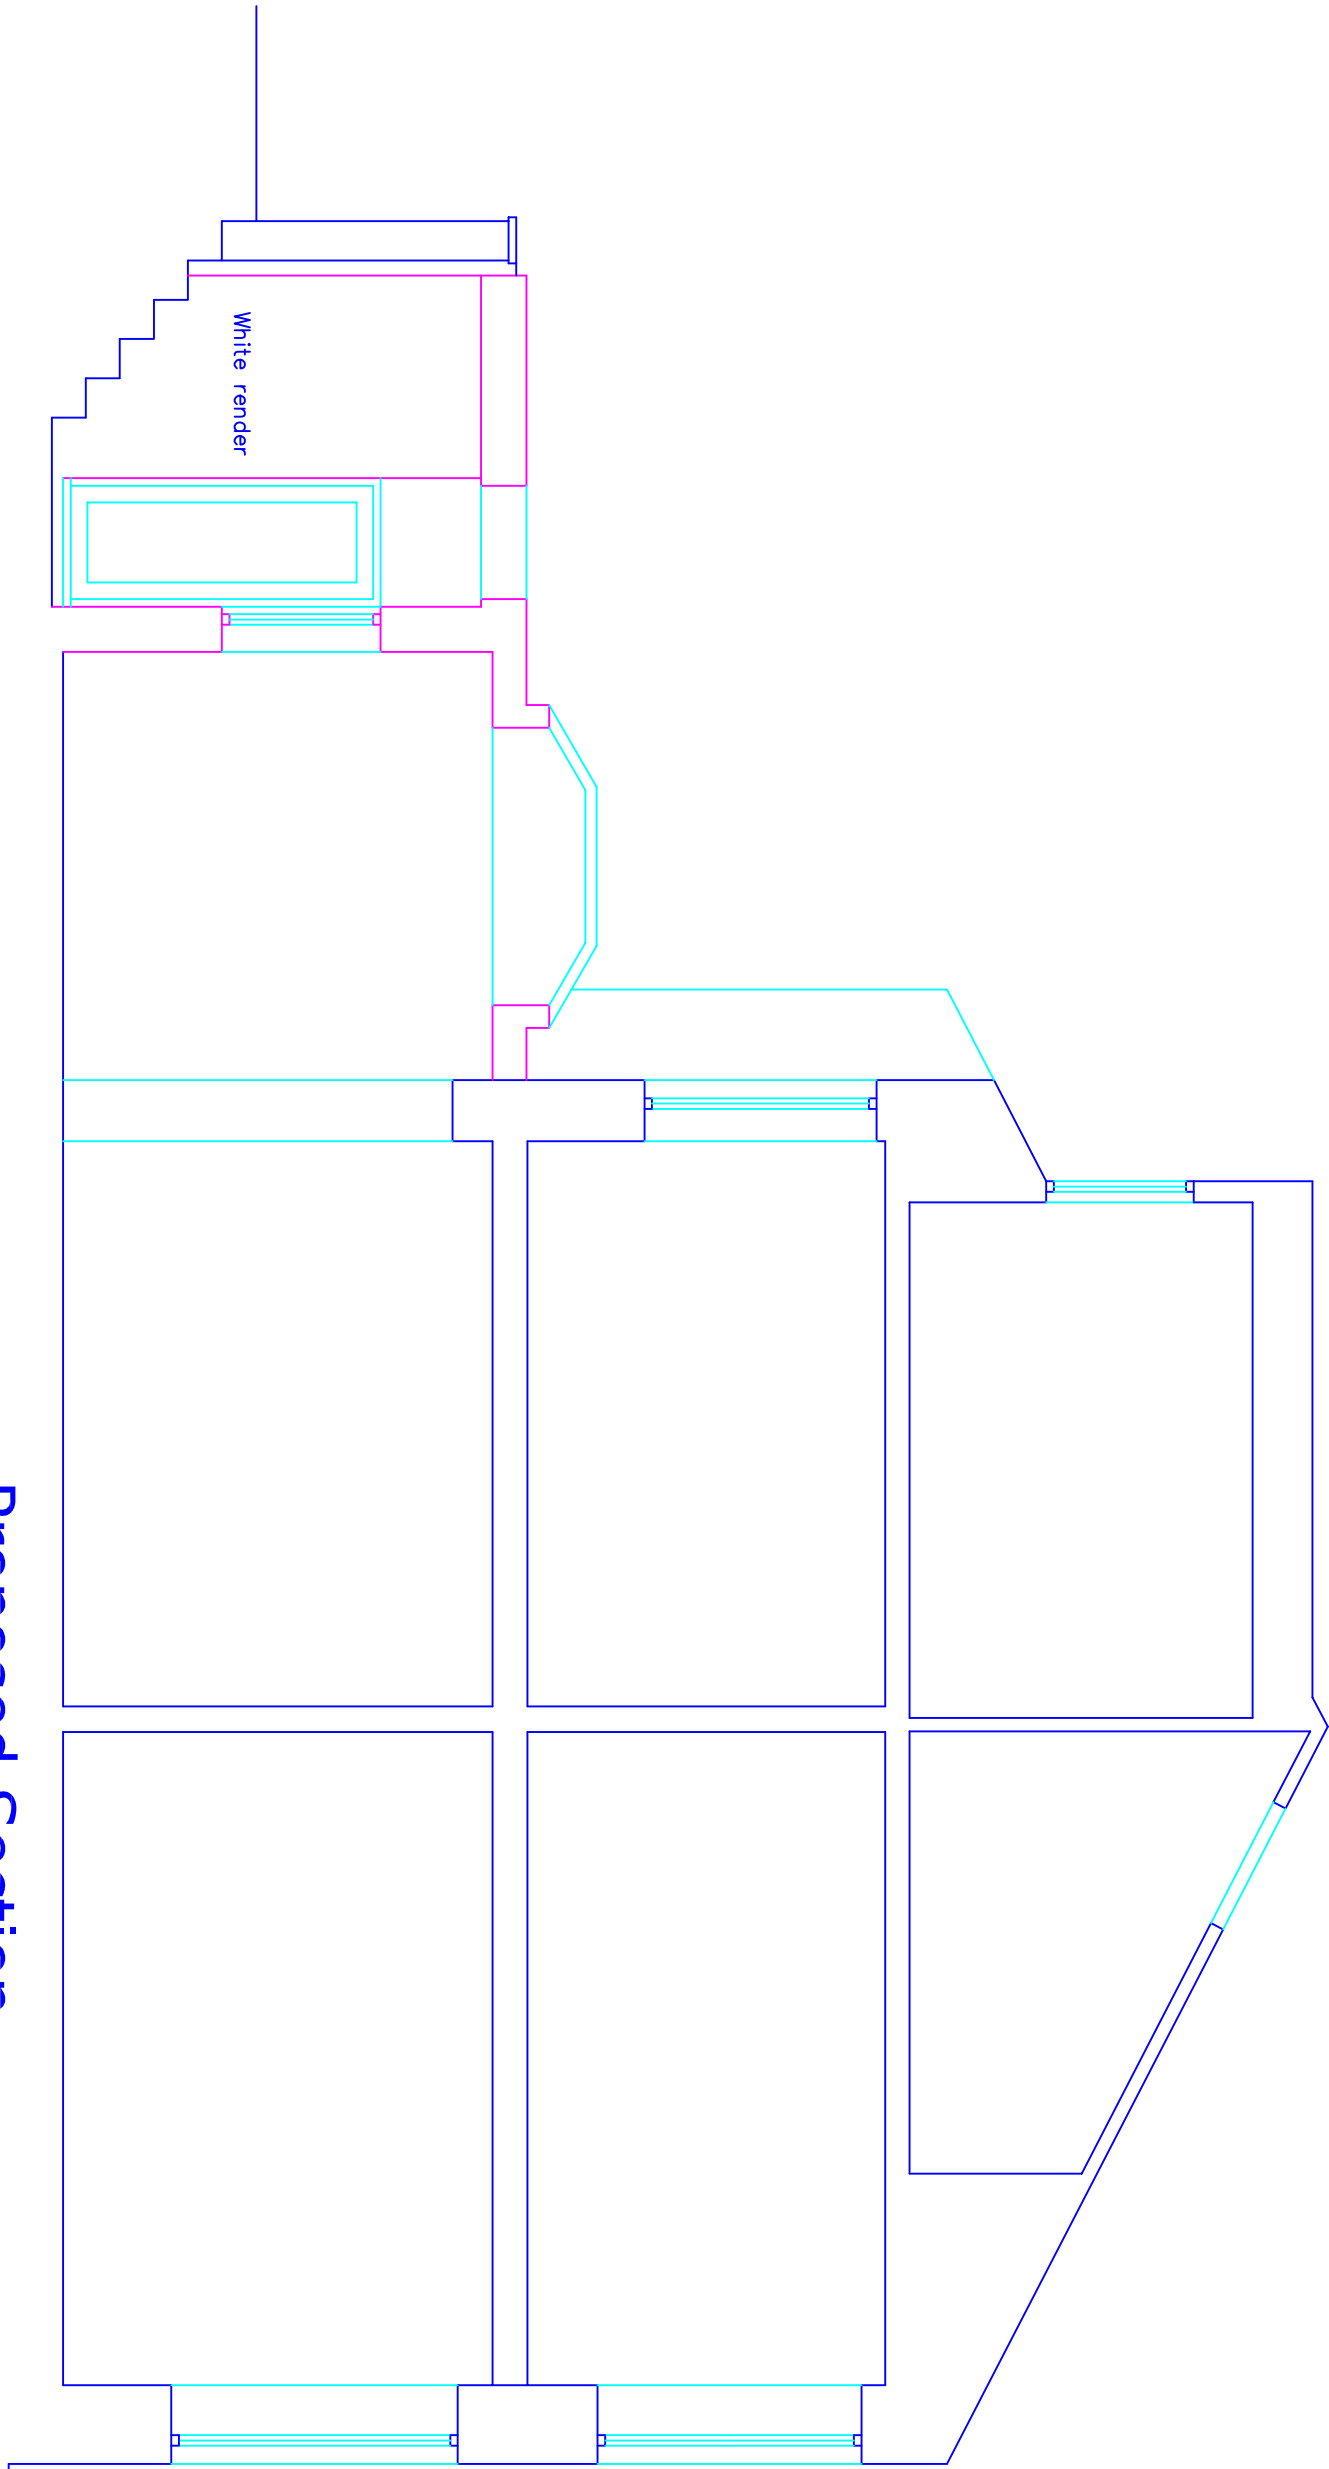


Proposed Section

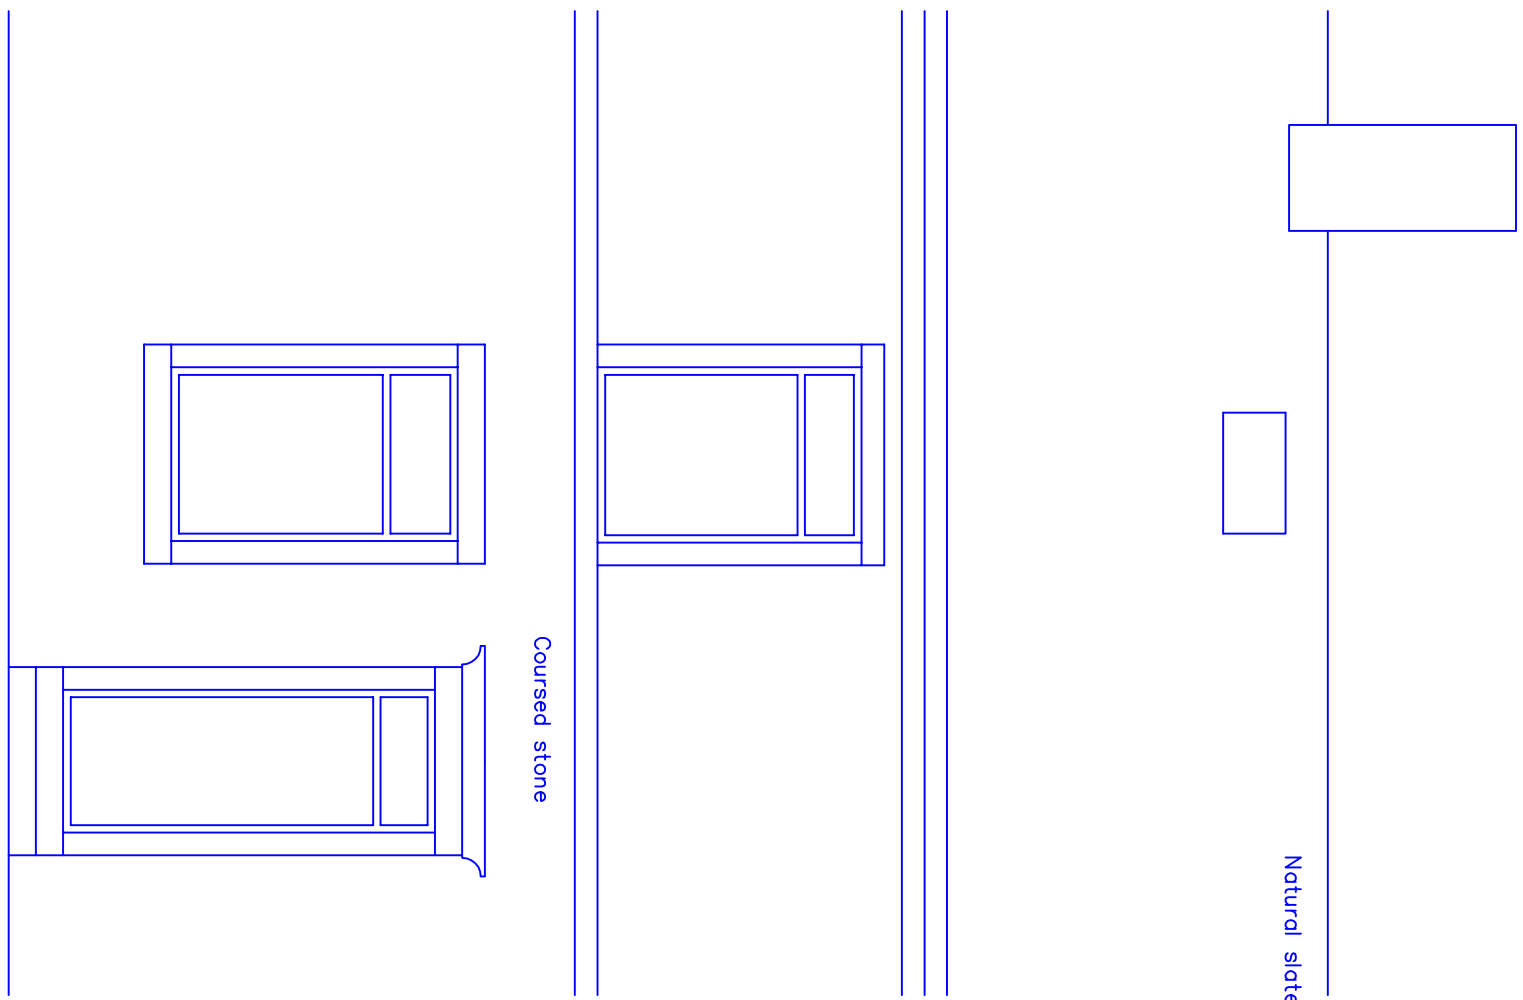


Proposed Front Elevation  
No change

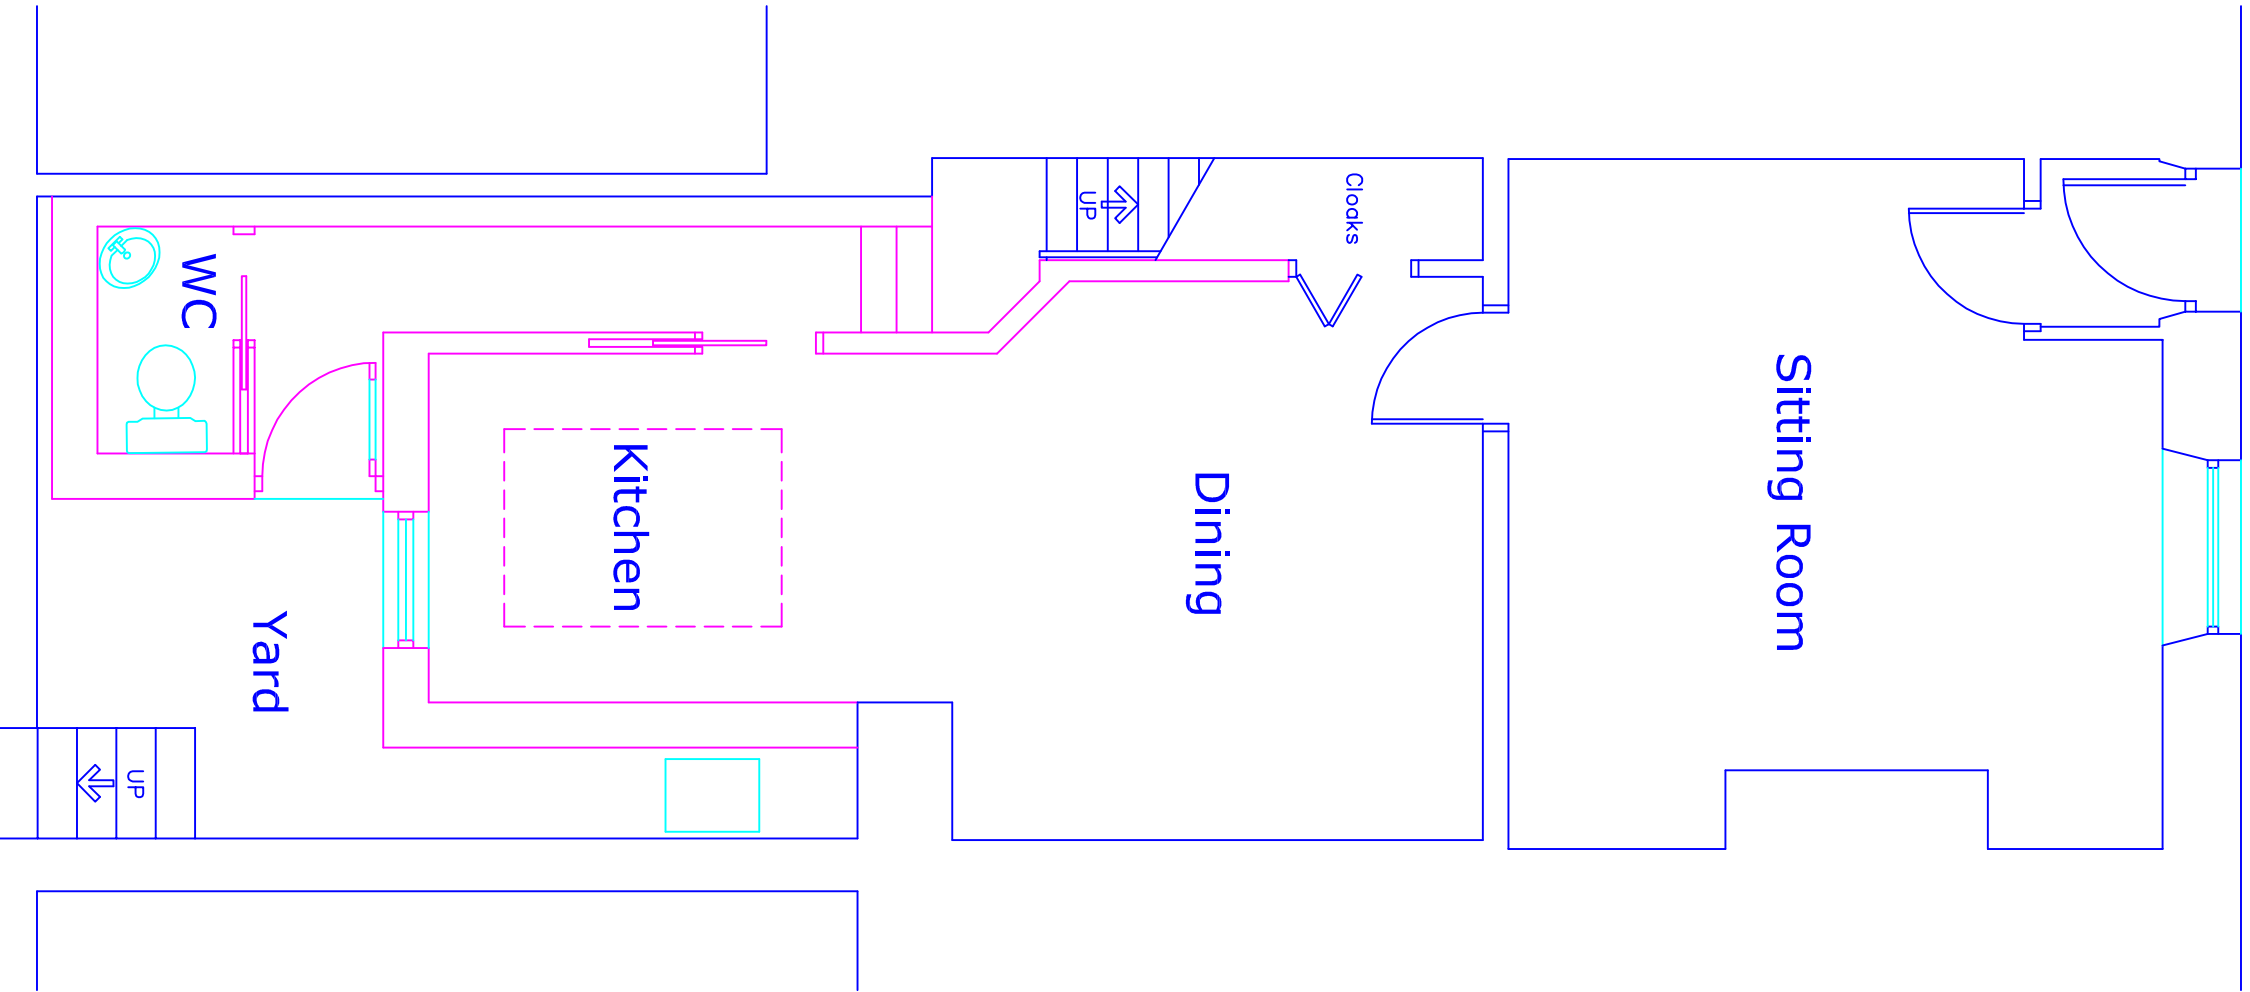

Proposed Plan  
Ground Floor

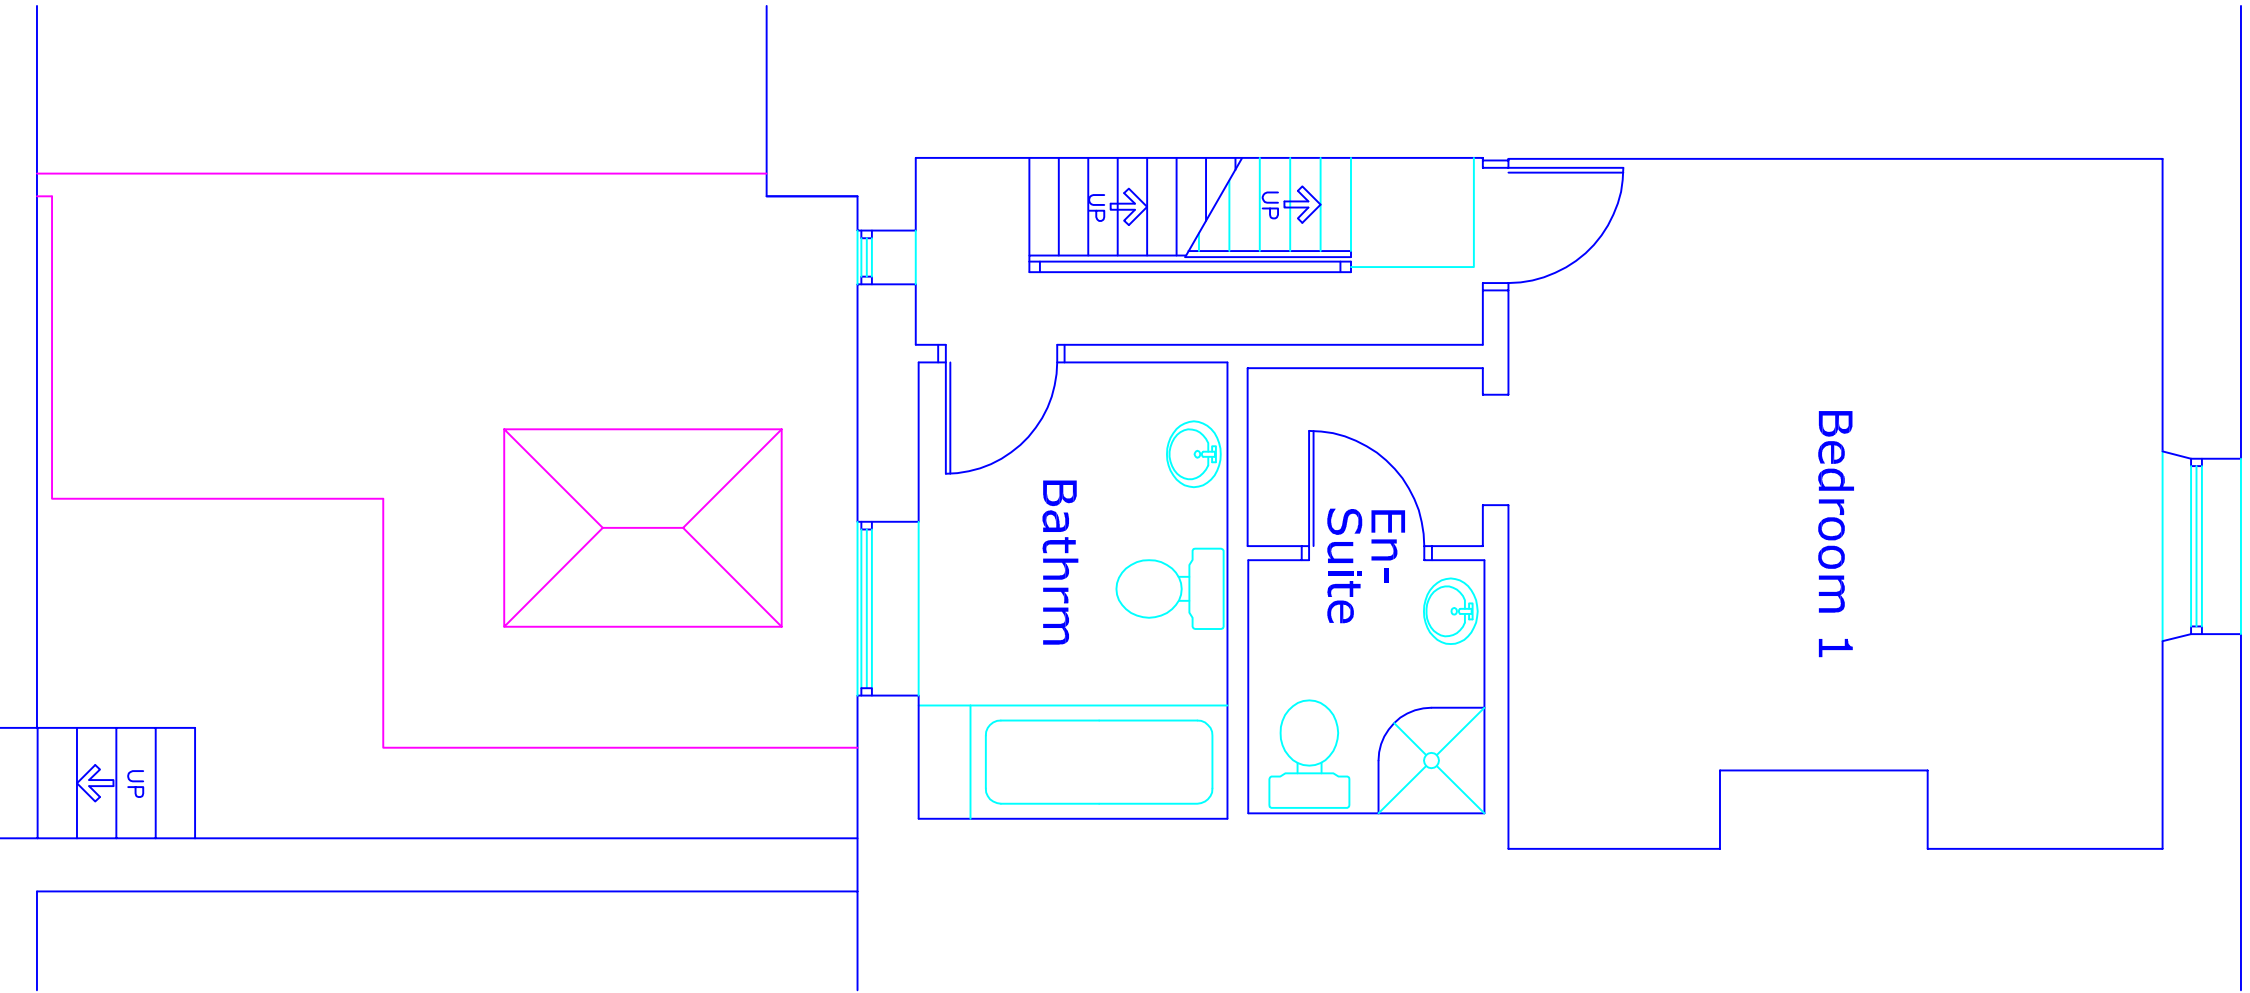

Proposed Plan  
First Floor

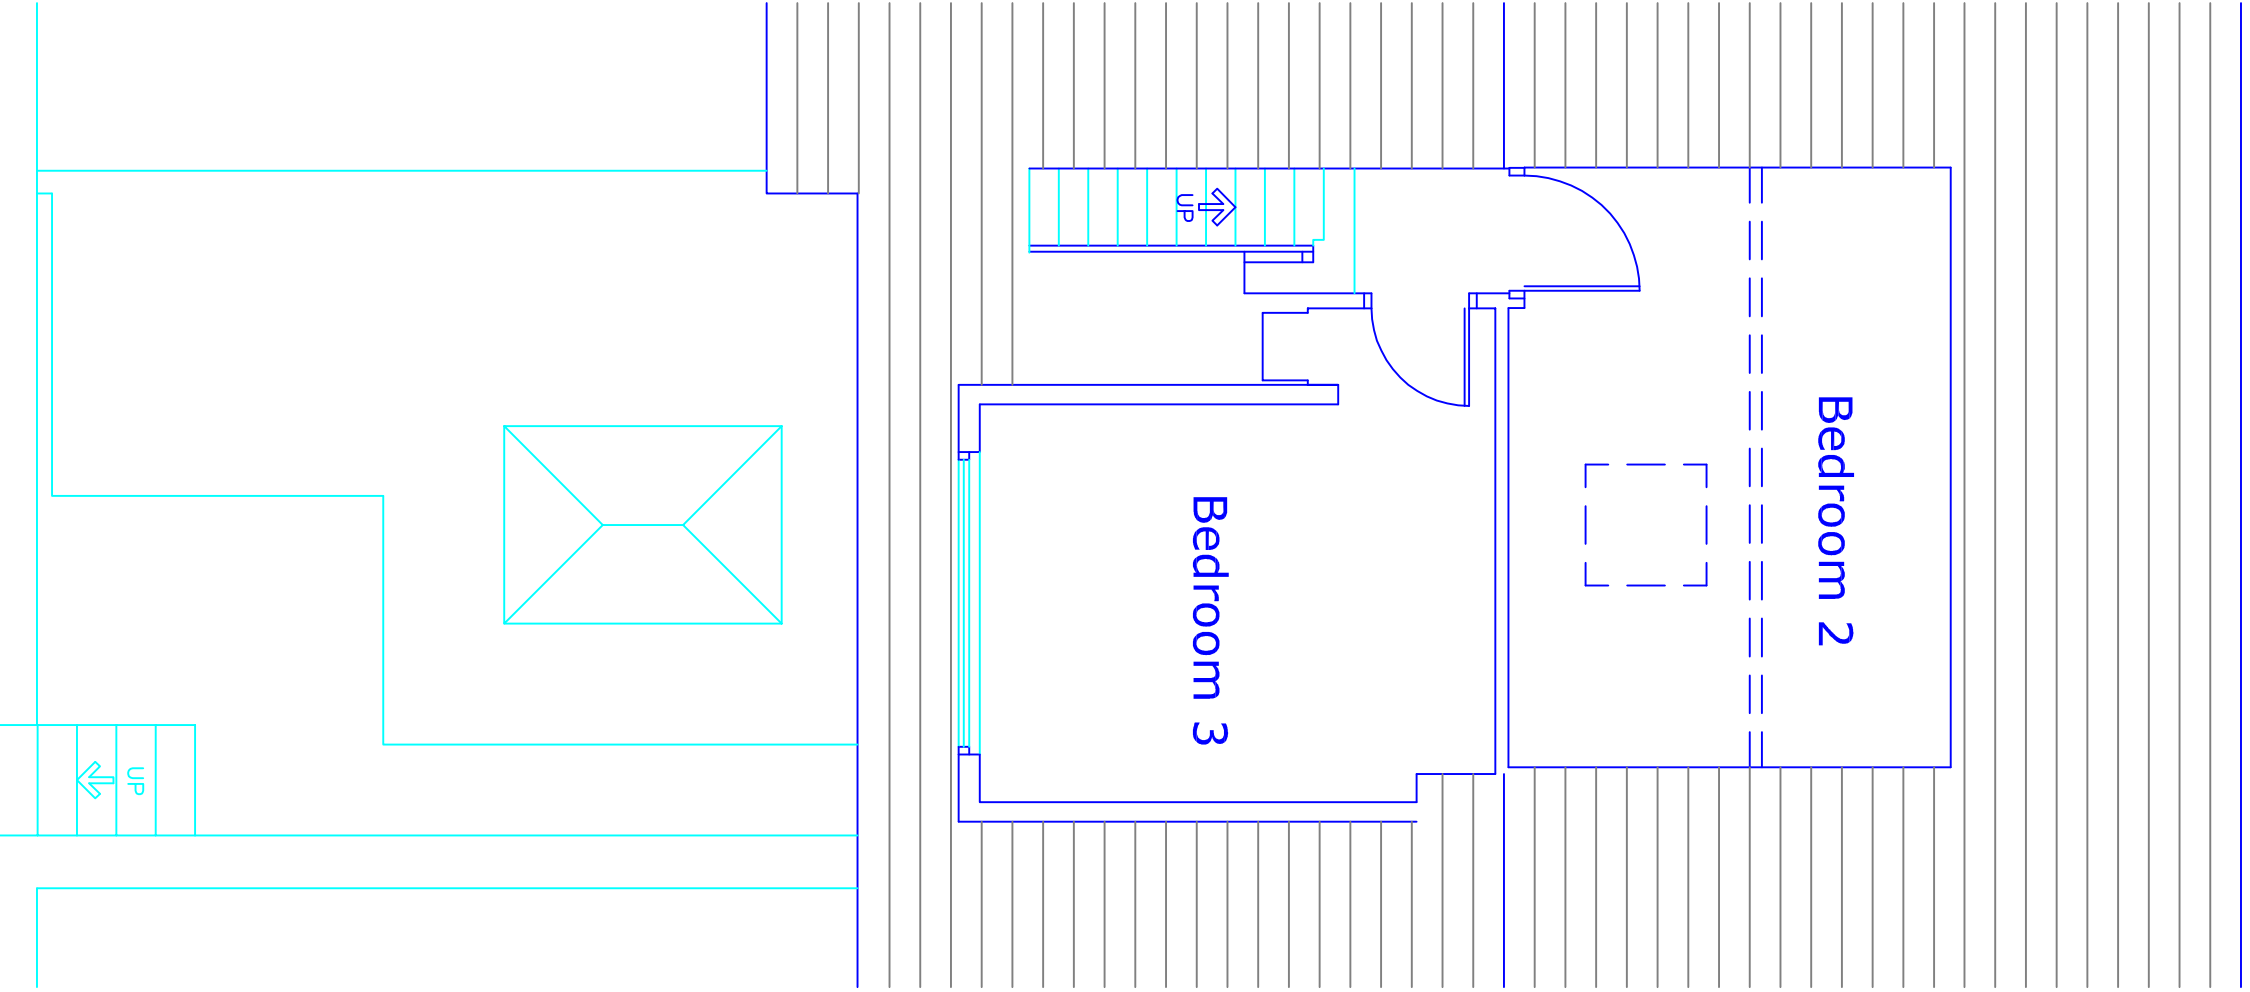

Proposed Plan  
Second Floor

This drawing and design concept is the property of PPV design. It should not be reproduced without written permission

2 Helmsford Road, Holcombe Village  
Ramsbottom, Lancashire BL8 4PA  
Gary Peardon (3K homes) Dipharch RL3A  
garn@ppv-design.co.uk www.ppv-design.co.uk  
T: 0706 822751 M: 07712 669482