




1 Front - Proposed
1 : 100




2 Left Side - Proposed
1 : 100




3 Rear - Proposed
1 : 100

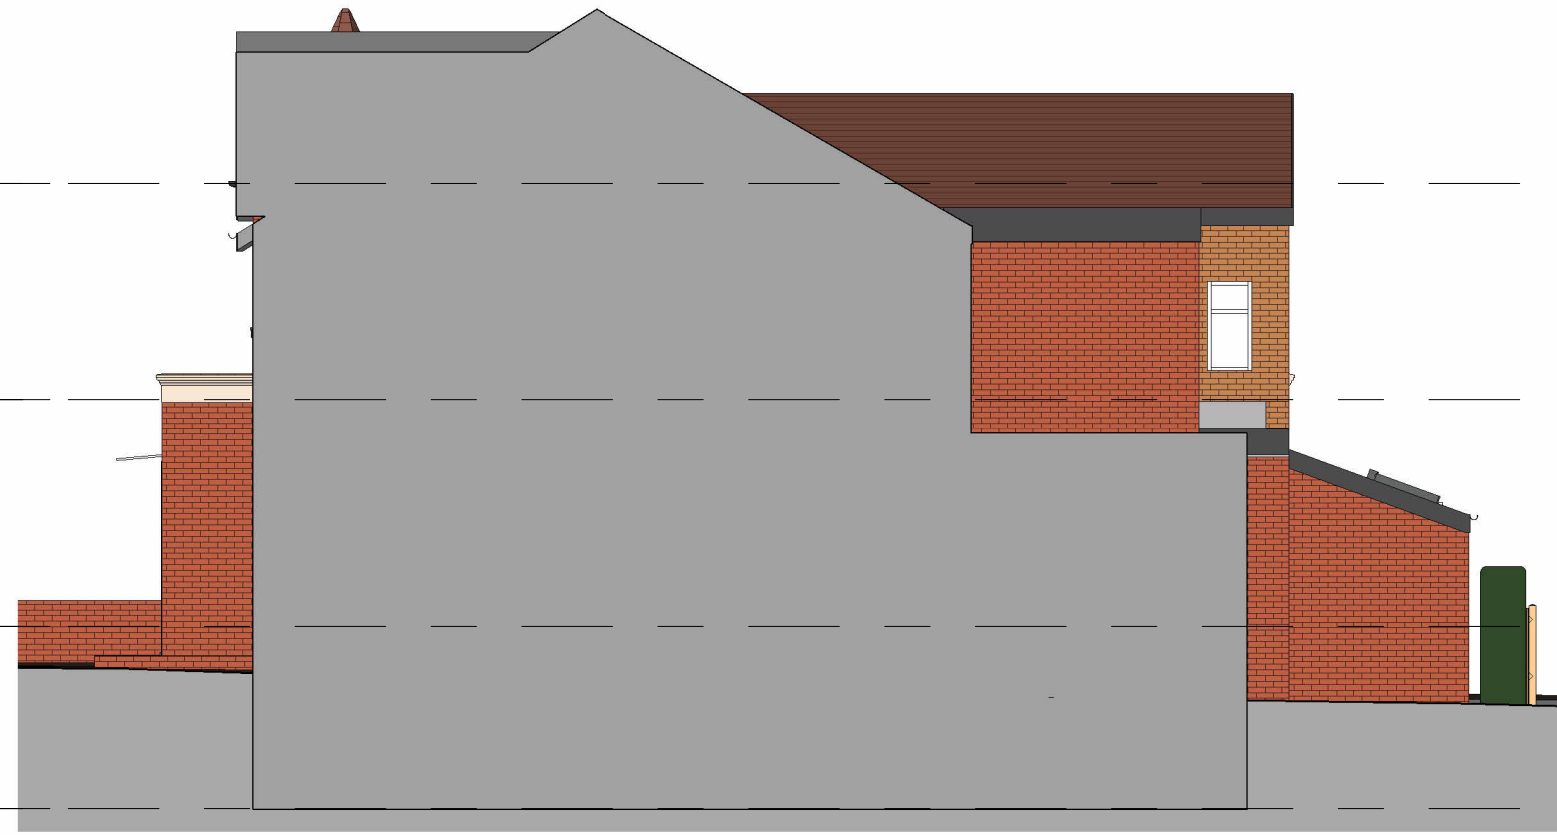


4 Right Side - Proposed
1 : 100

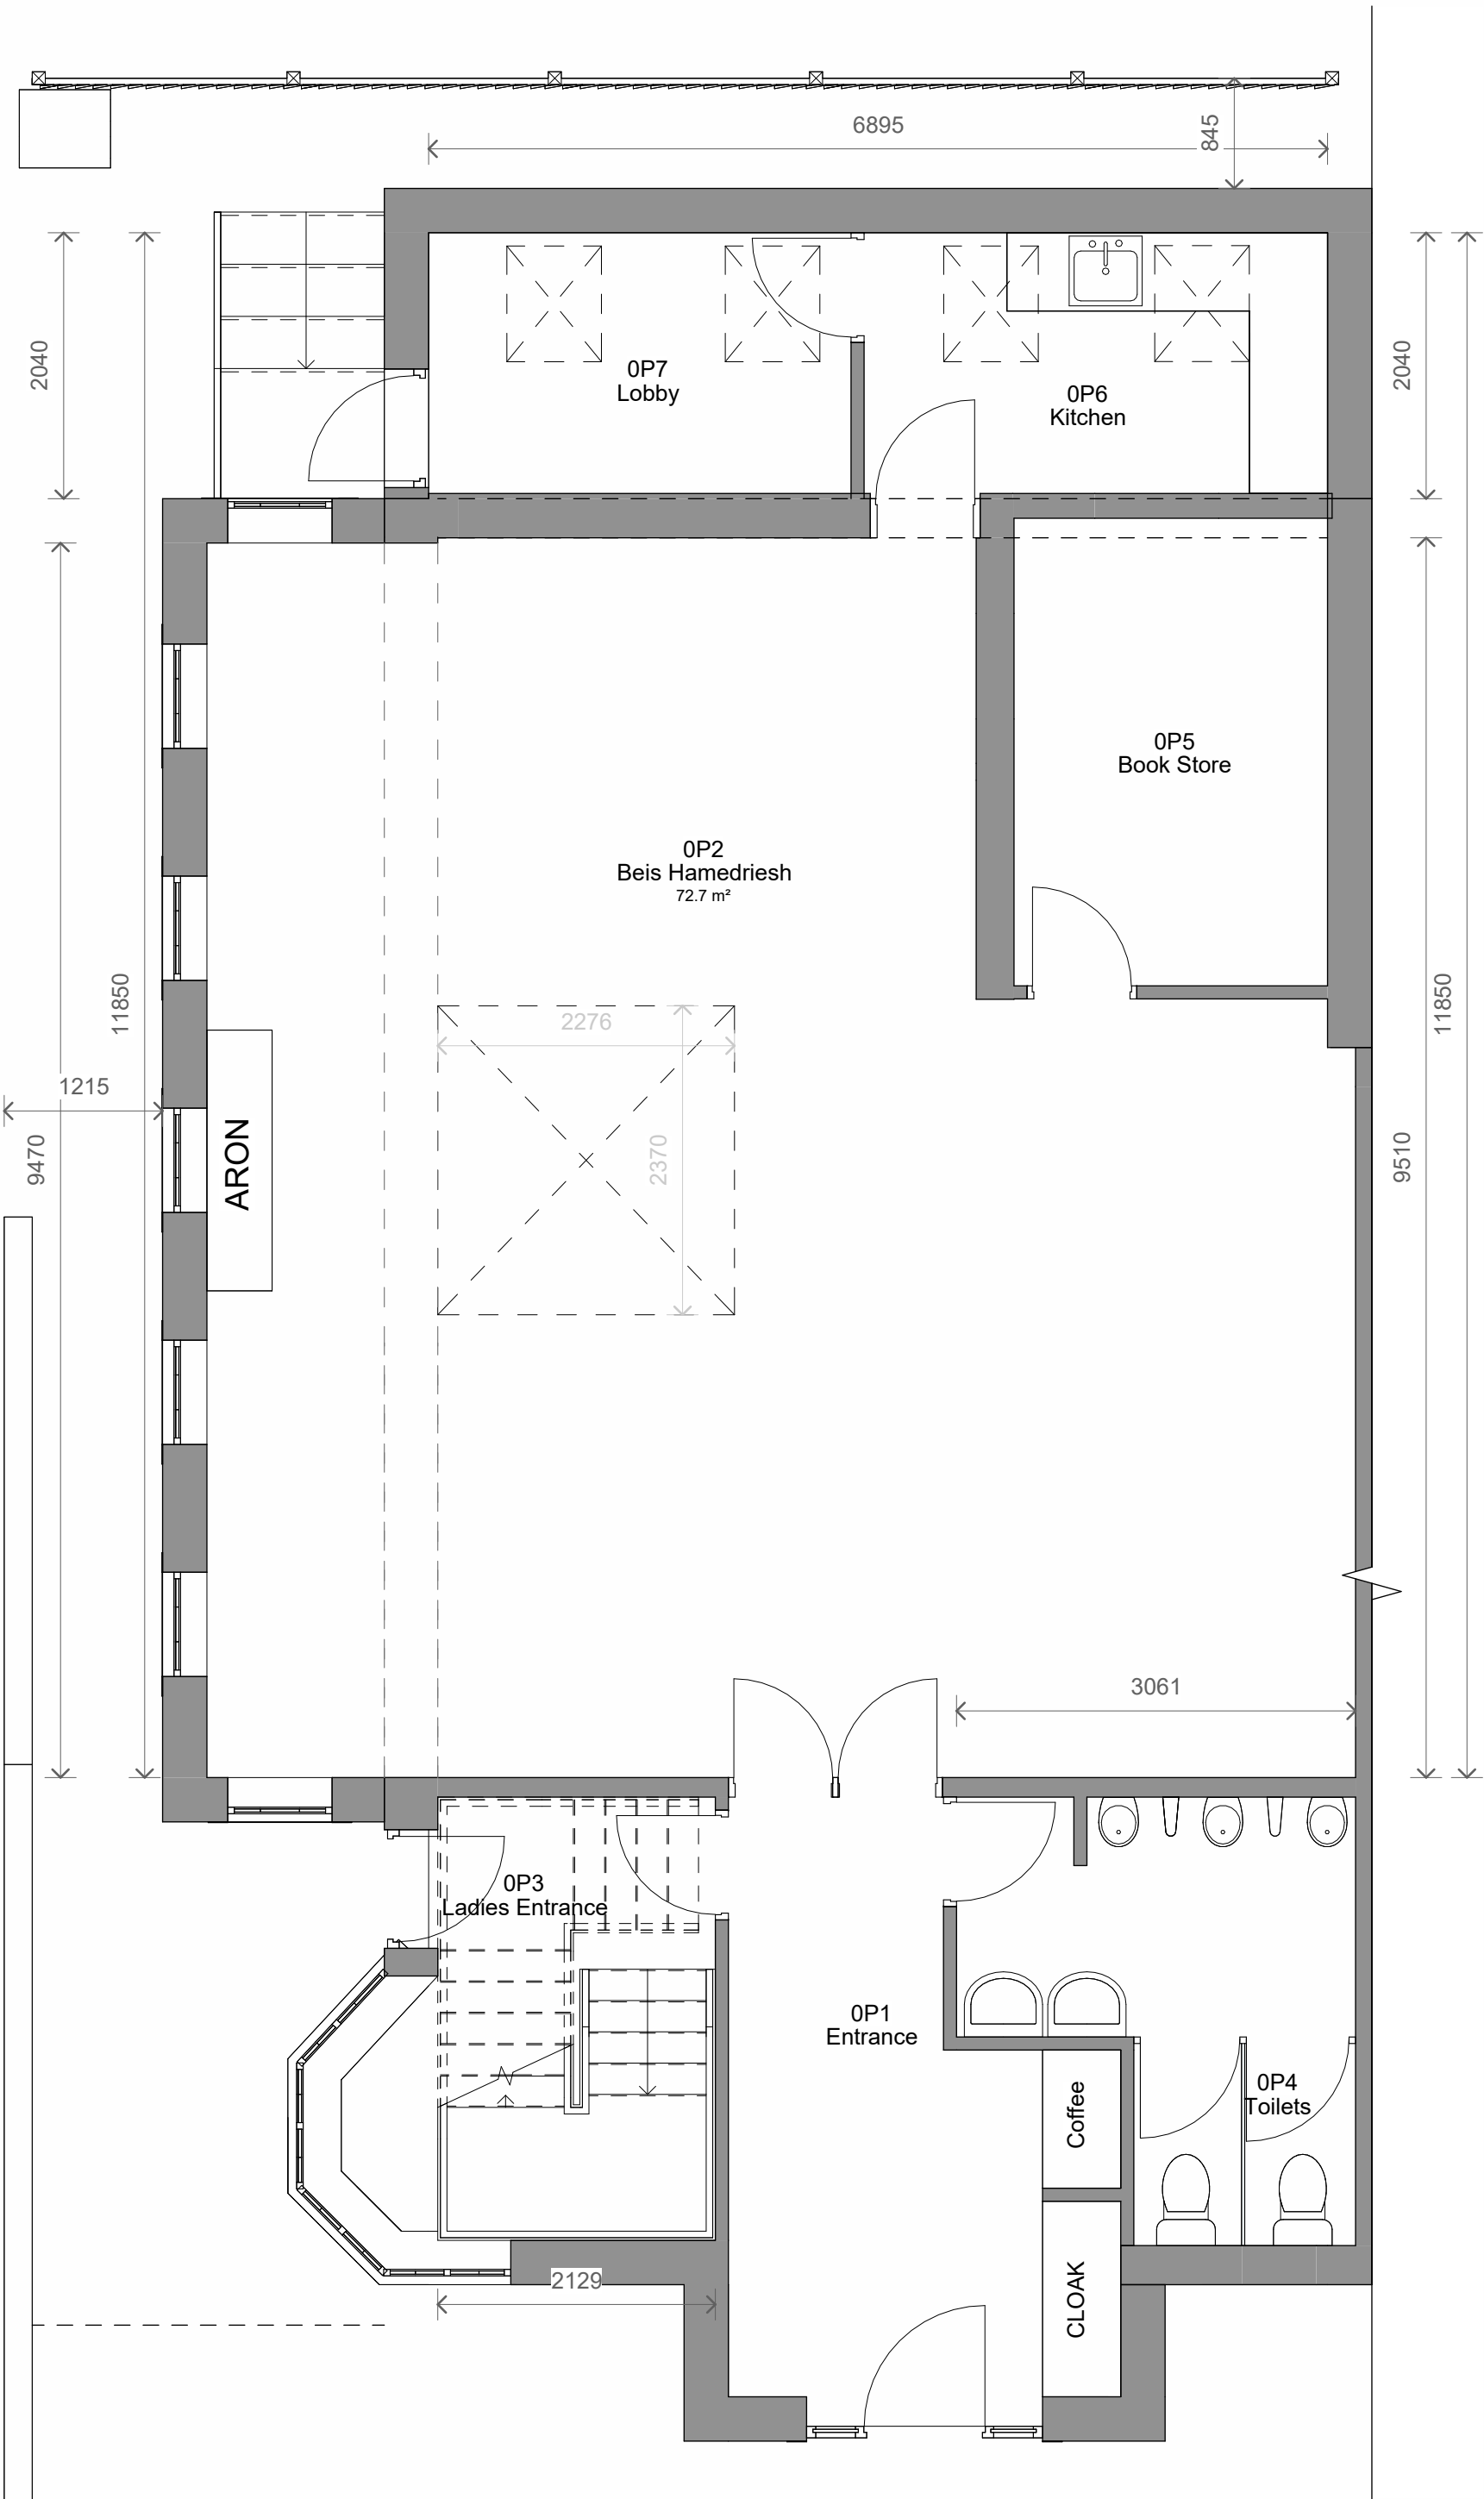

5 Level 0 New - Proposed
1 : 50

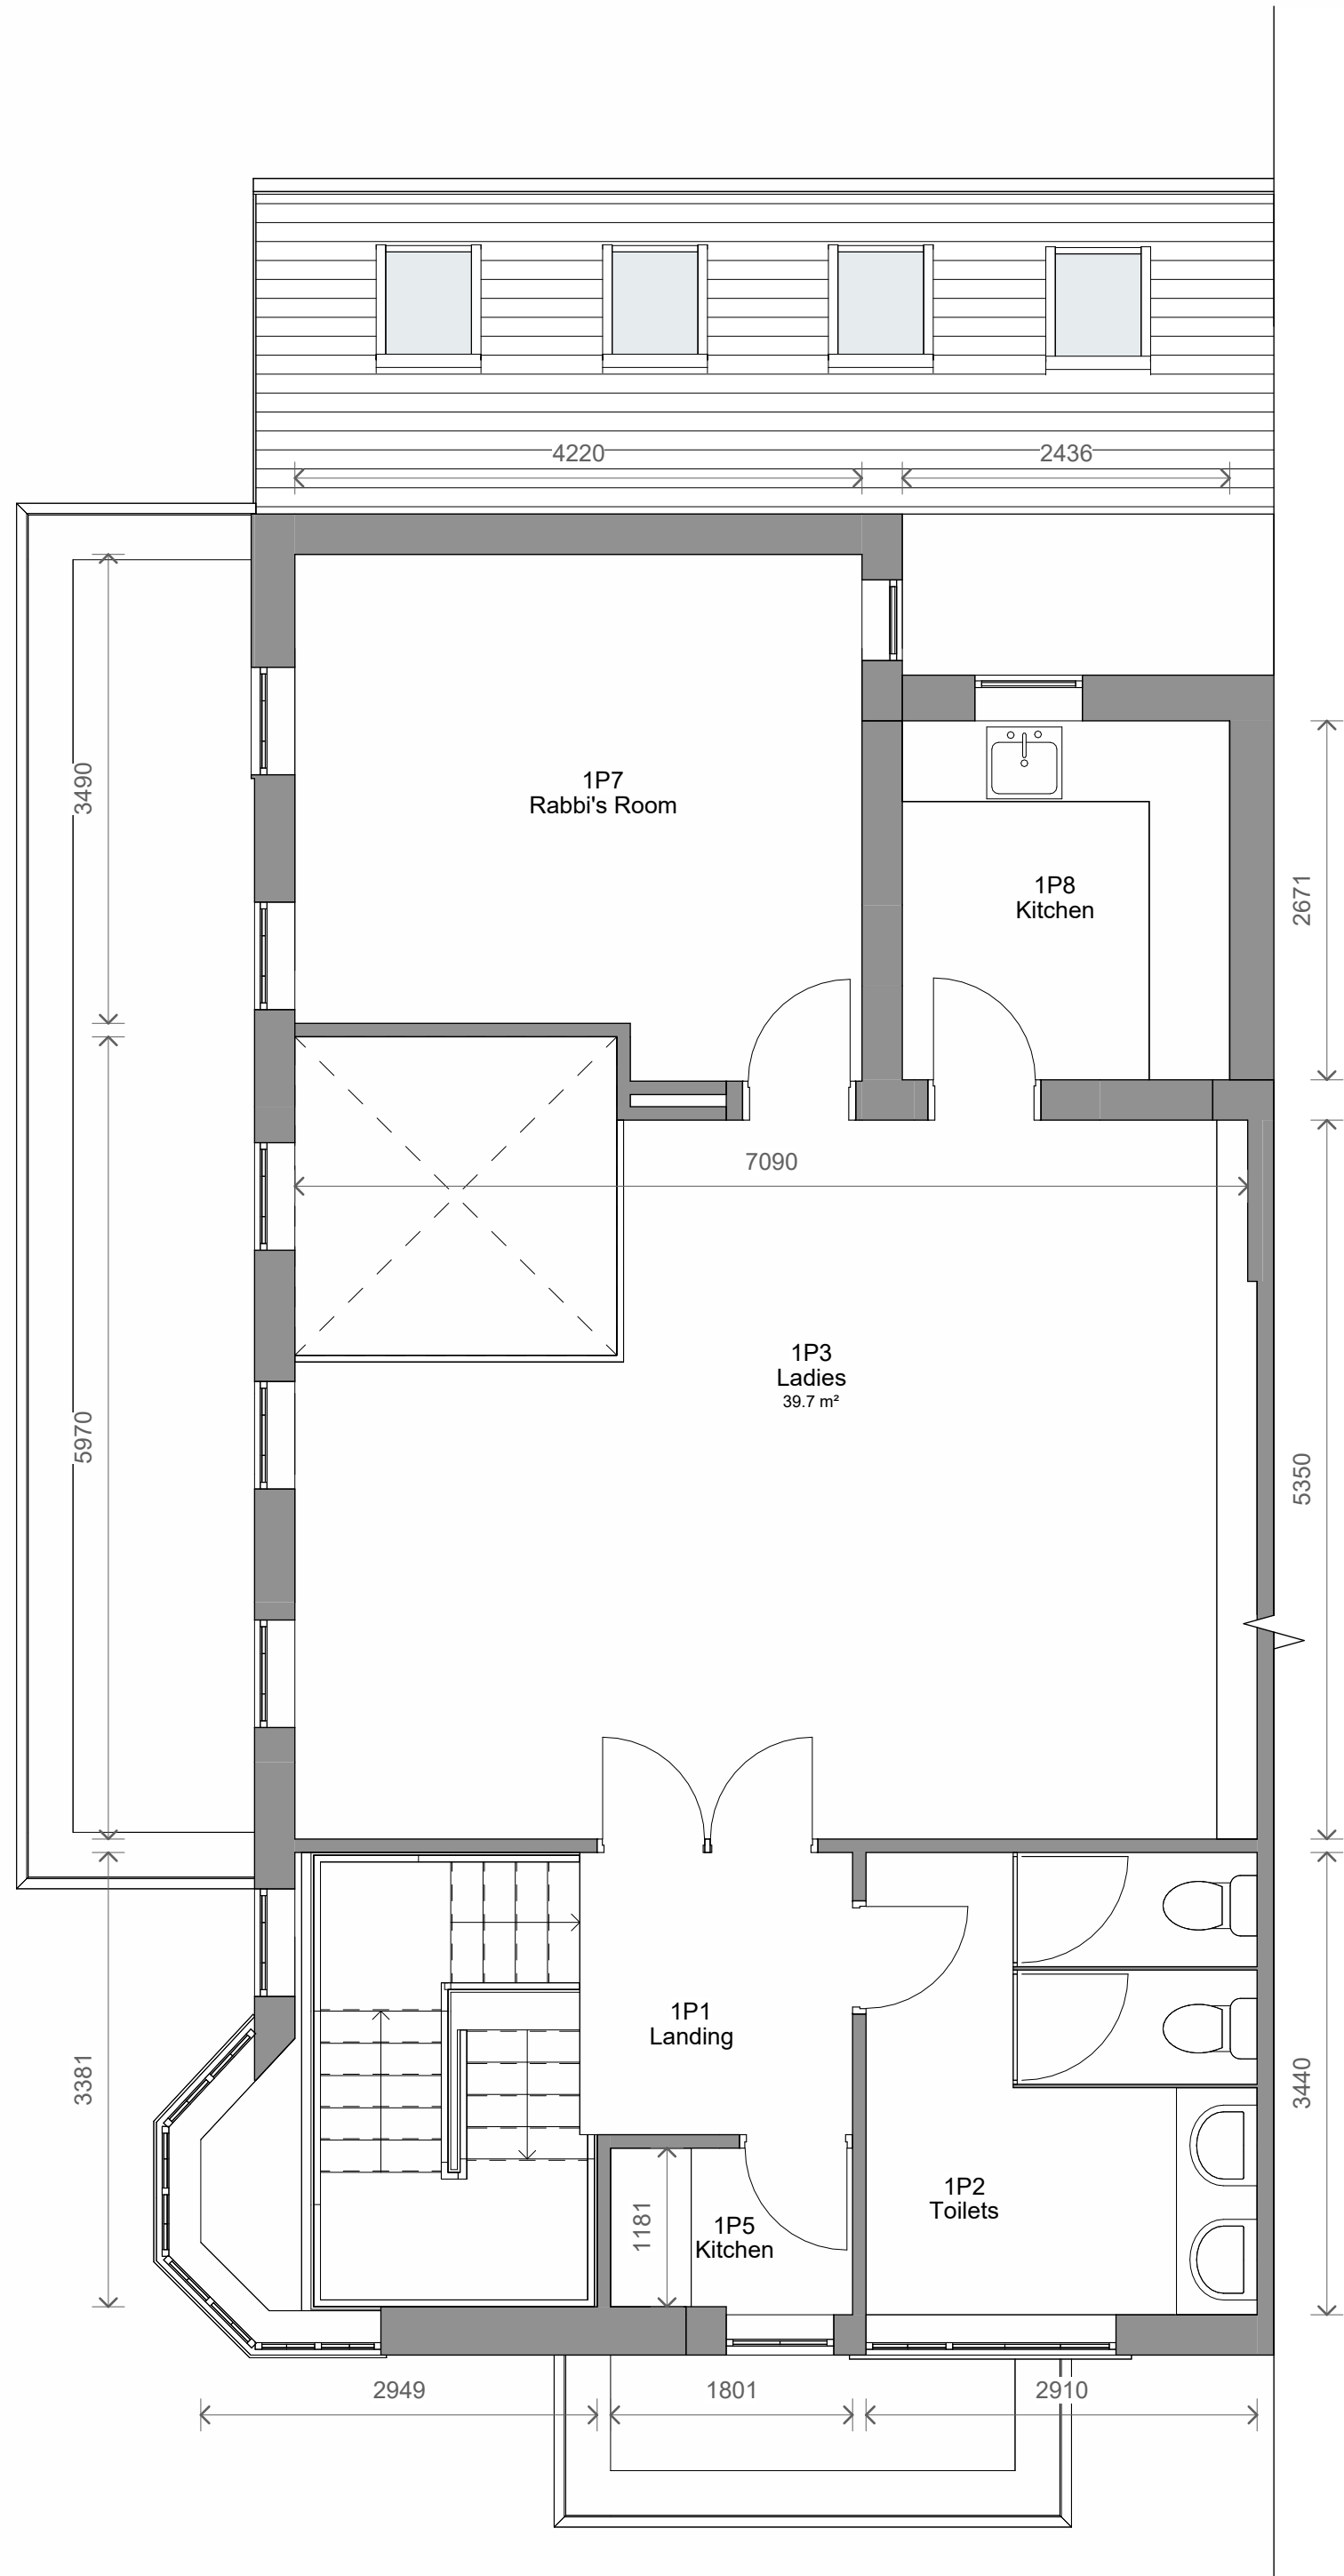

6 Level 1 - Proposed
1 : 50

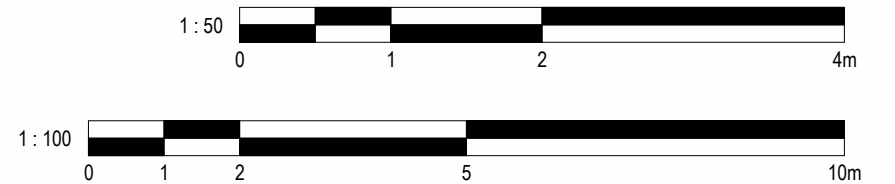

1	Planning - comments	11/08/2025	TP
No.	Description	Date	Initial

PROJECT			106 Kings Road		
TITLE			Proposed Plans and Elevations		
STATUS			DESIGN		
DRAWN BY	DATE	SCALE (@ A1)			
TP	10/11/2023	As indicated			
PROJECT NUMBER		DRAWING NUMBER		REV	
GSS23135.9		003		1	
GOLD SKETCH S T U D I O S www.goldsketch.co.ukinfo@goldsketch.co.uk0161 792 9595					
NOTES © COPYRIGHT - ALL RIGHTS RESERVED THIS DRAWING IS NOT TO BE REPRODUCED WITHOUT PRIOR WRITTEN CONSENT DRAWING TO BE USED FOR THE STATUS INDICATED ONLY ALL DIMENSIONS AND SETTING OUT SHALL BE CHECKED AND CONFIRMED ON SITE. ANY DISCREPANCIES TO BE REPORTED TO THE ARCHITECT IMMEDIATELY THIS DRAWING IS THE PROPERTY OF GOLD SKETCH. IT IS TO BE USED IN ACCORDANCE WITH CURRENT BUILDING REGULATIONS, RELEVANT CODES OF PRACTICE AND BRITISH STANDARDS. ALL DIMENSIONS ON THIS DRAWING ARE IN MILLIMETRES UNLESS OTHERWISE STATED					