

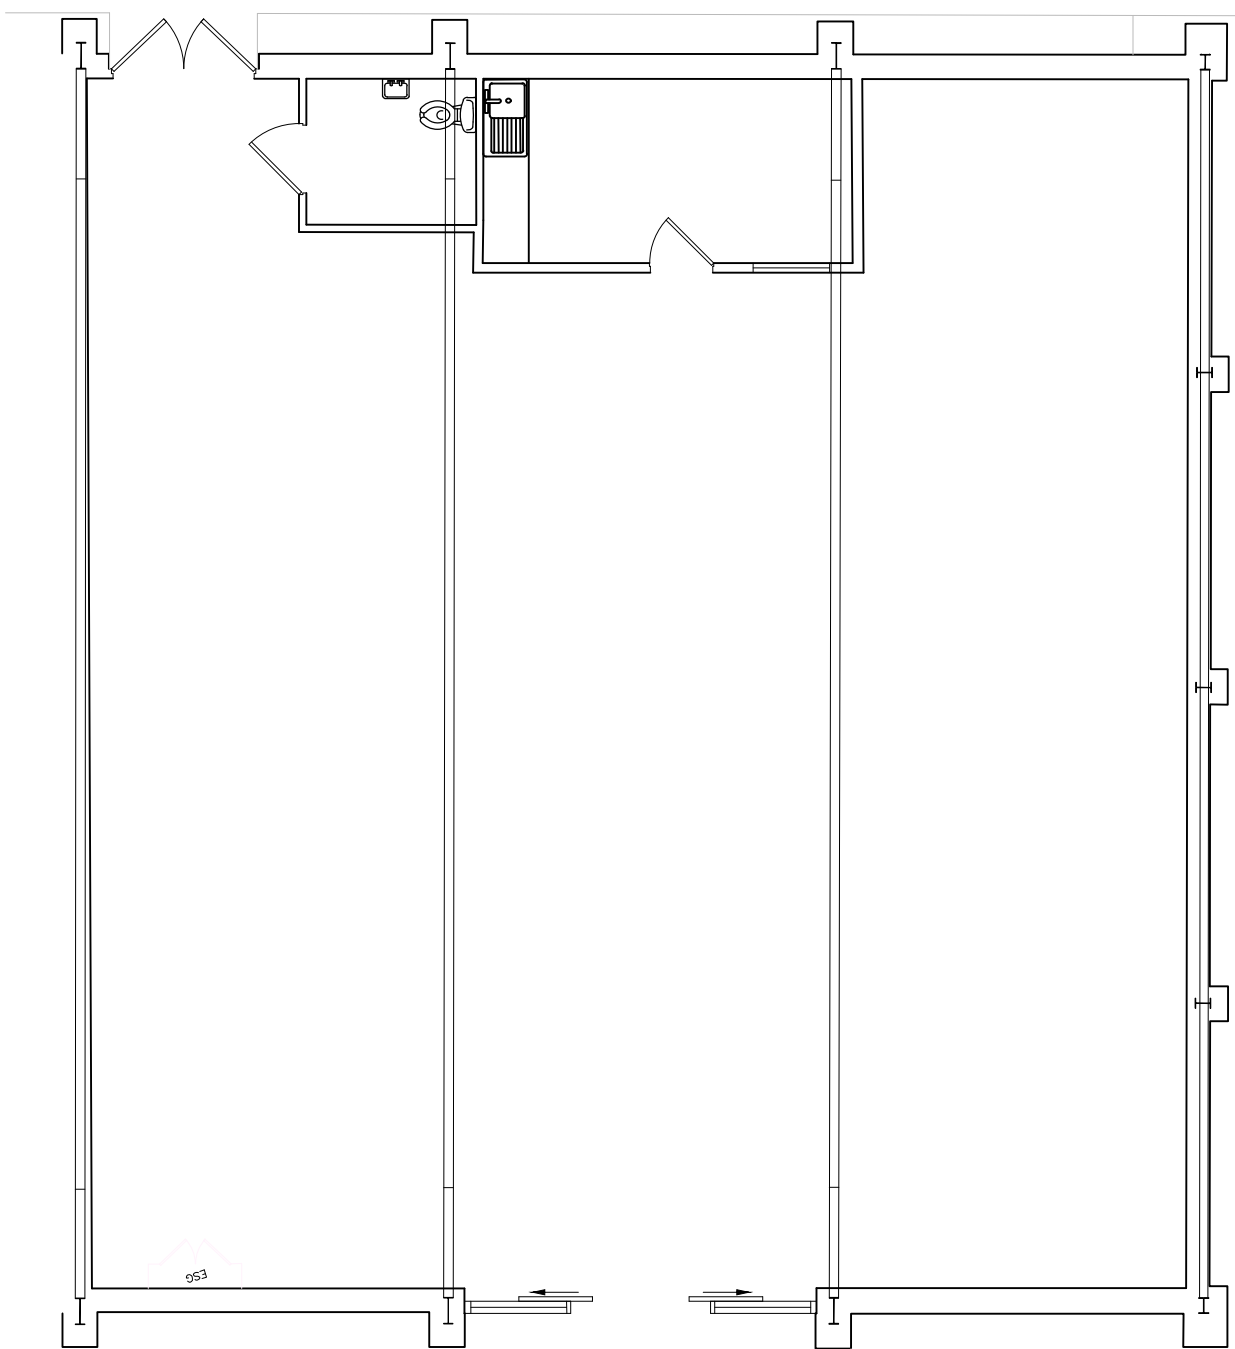
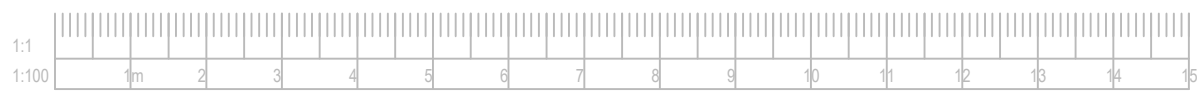
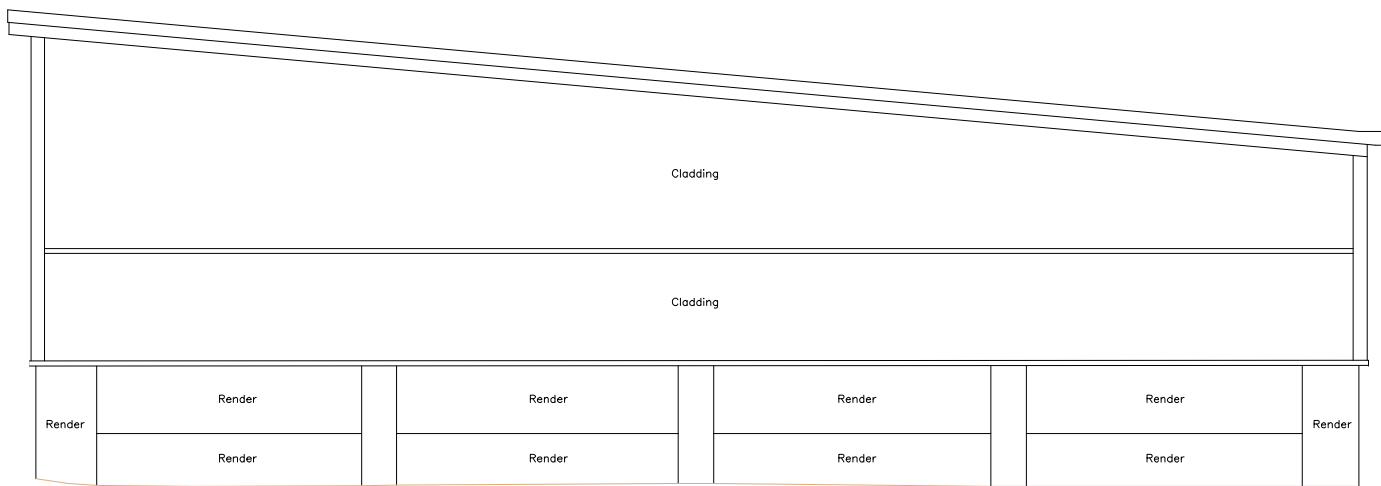


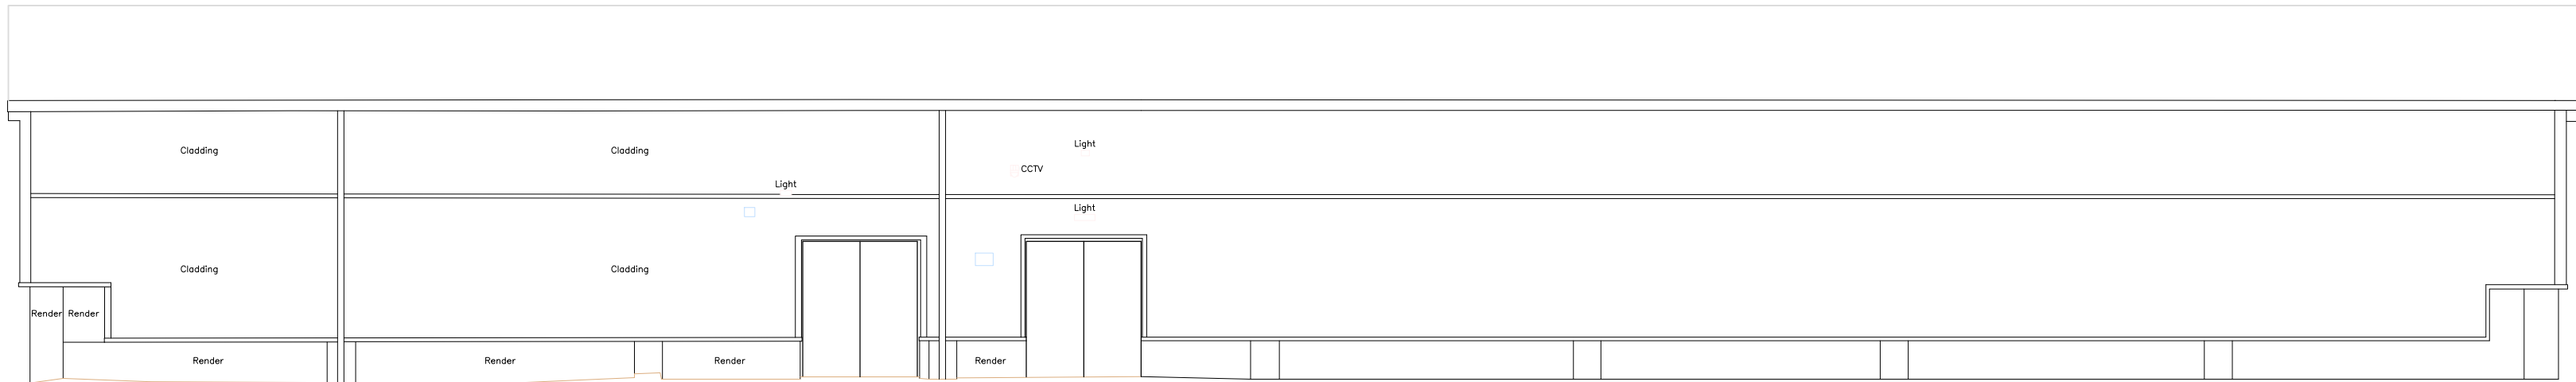

EXISTING BUILDING PLAN

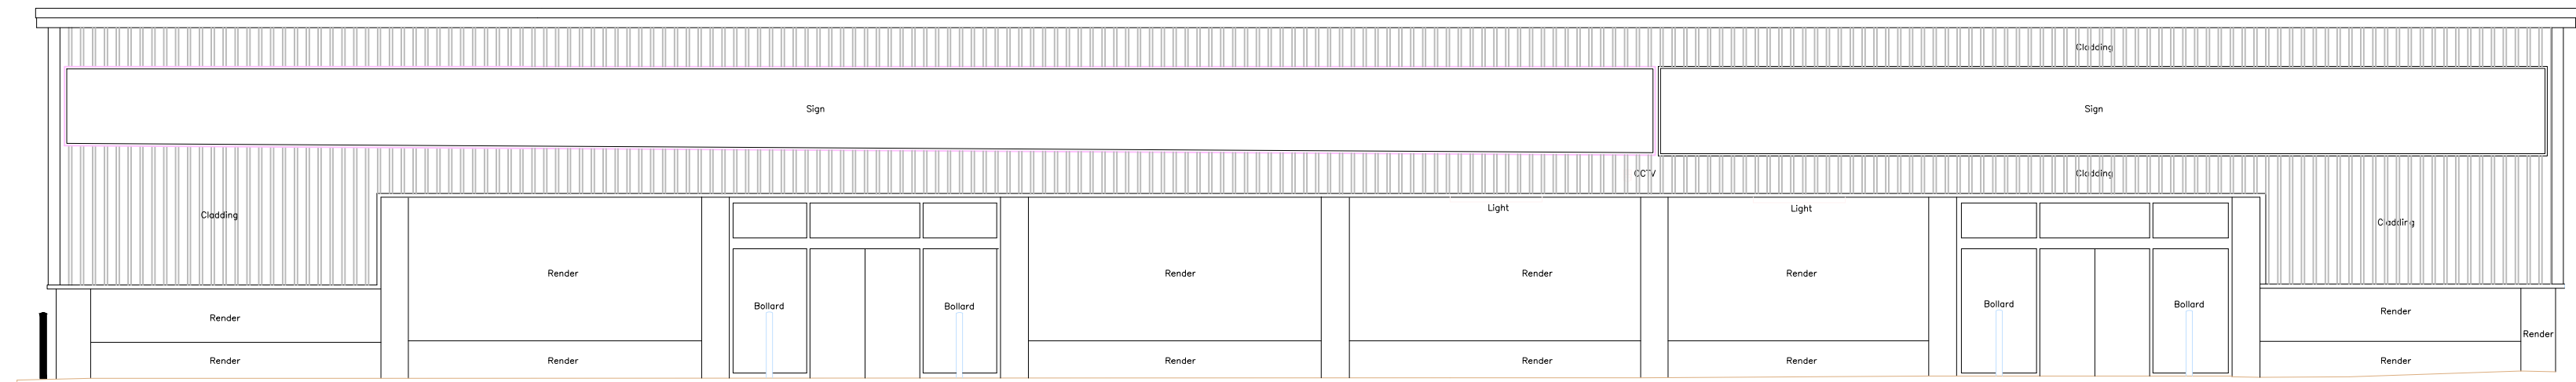

LION SHARE PROPERTIES LTD
CLIENT

UNIT 2 VICTORIA RETAIL PARK
BURY
PROJECT

EXISTING PLANS & ELEVATIONS
TITLE

2418.P.102.A
DRAWING NO.

1:100
SCALE@A1
SW
DRAWN