





3 Front - Proposed
1 : 100

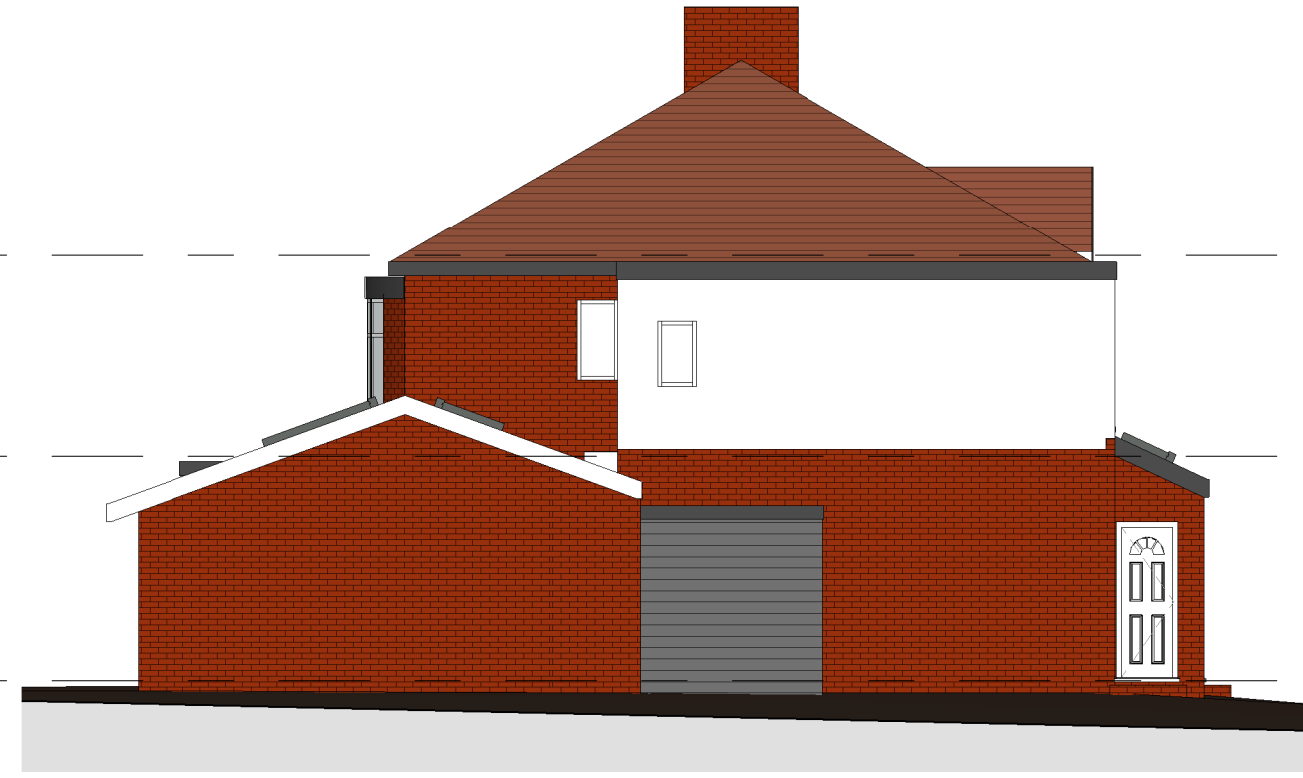


4 Left Side - Proposed
1 : 100




5 Rear - Proposed
1 : 100

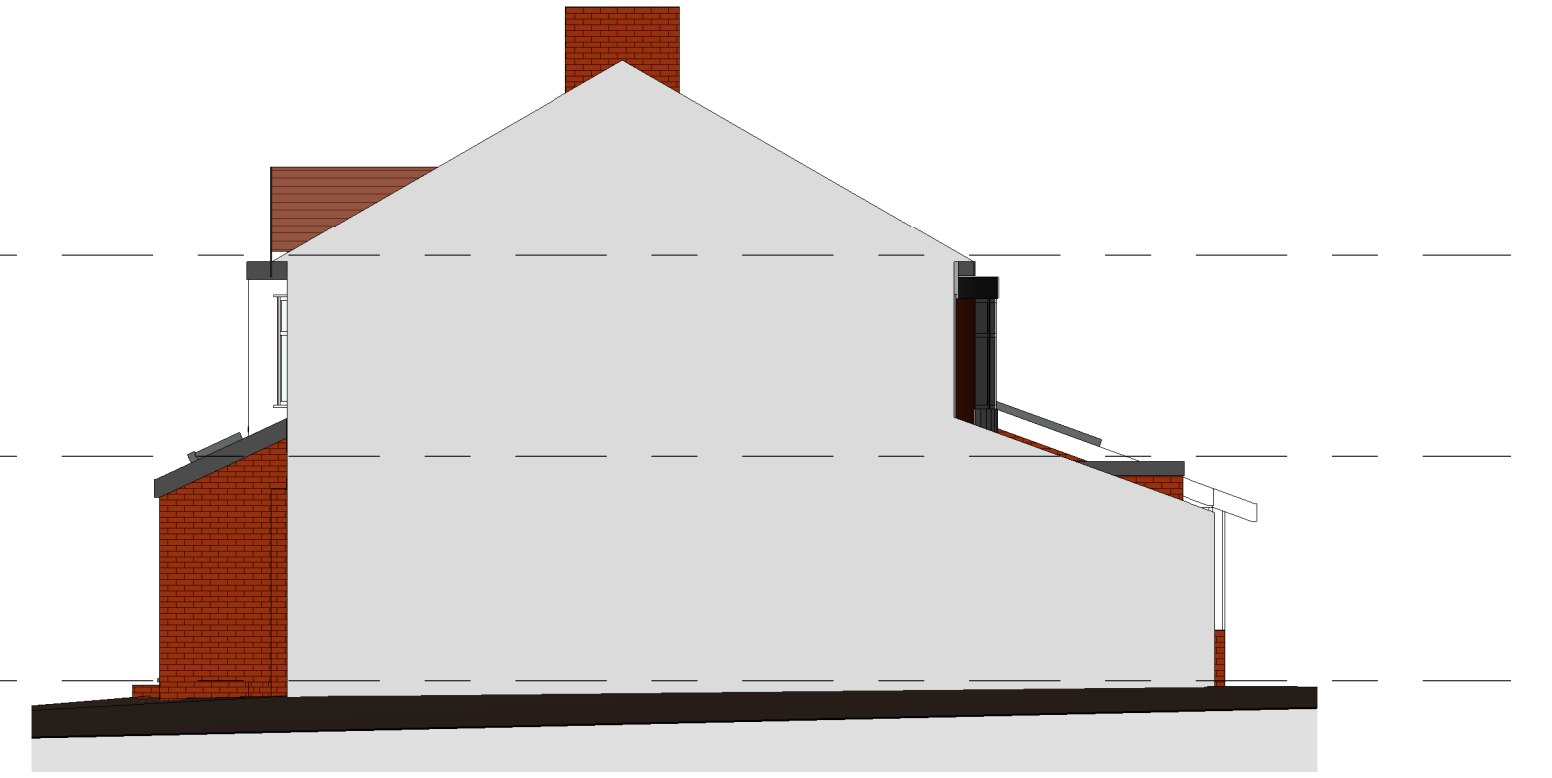


6 Right Side - Proposed
1 : 100

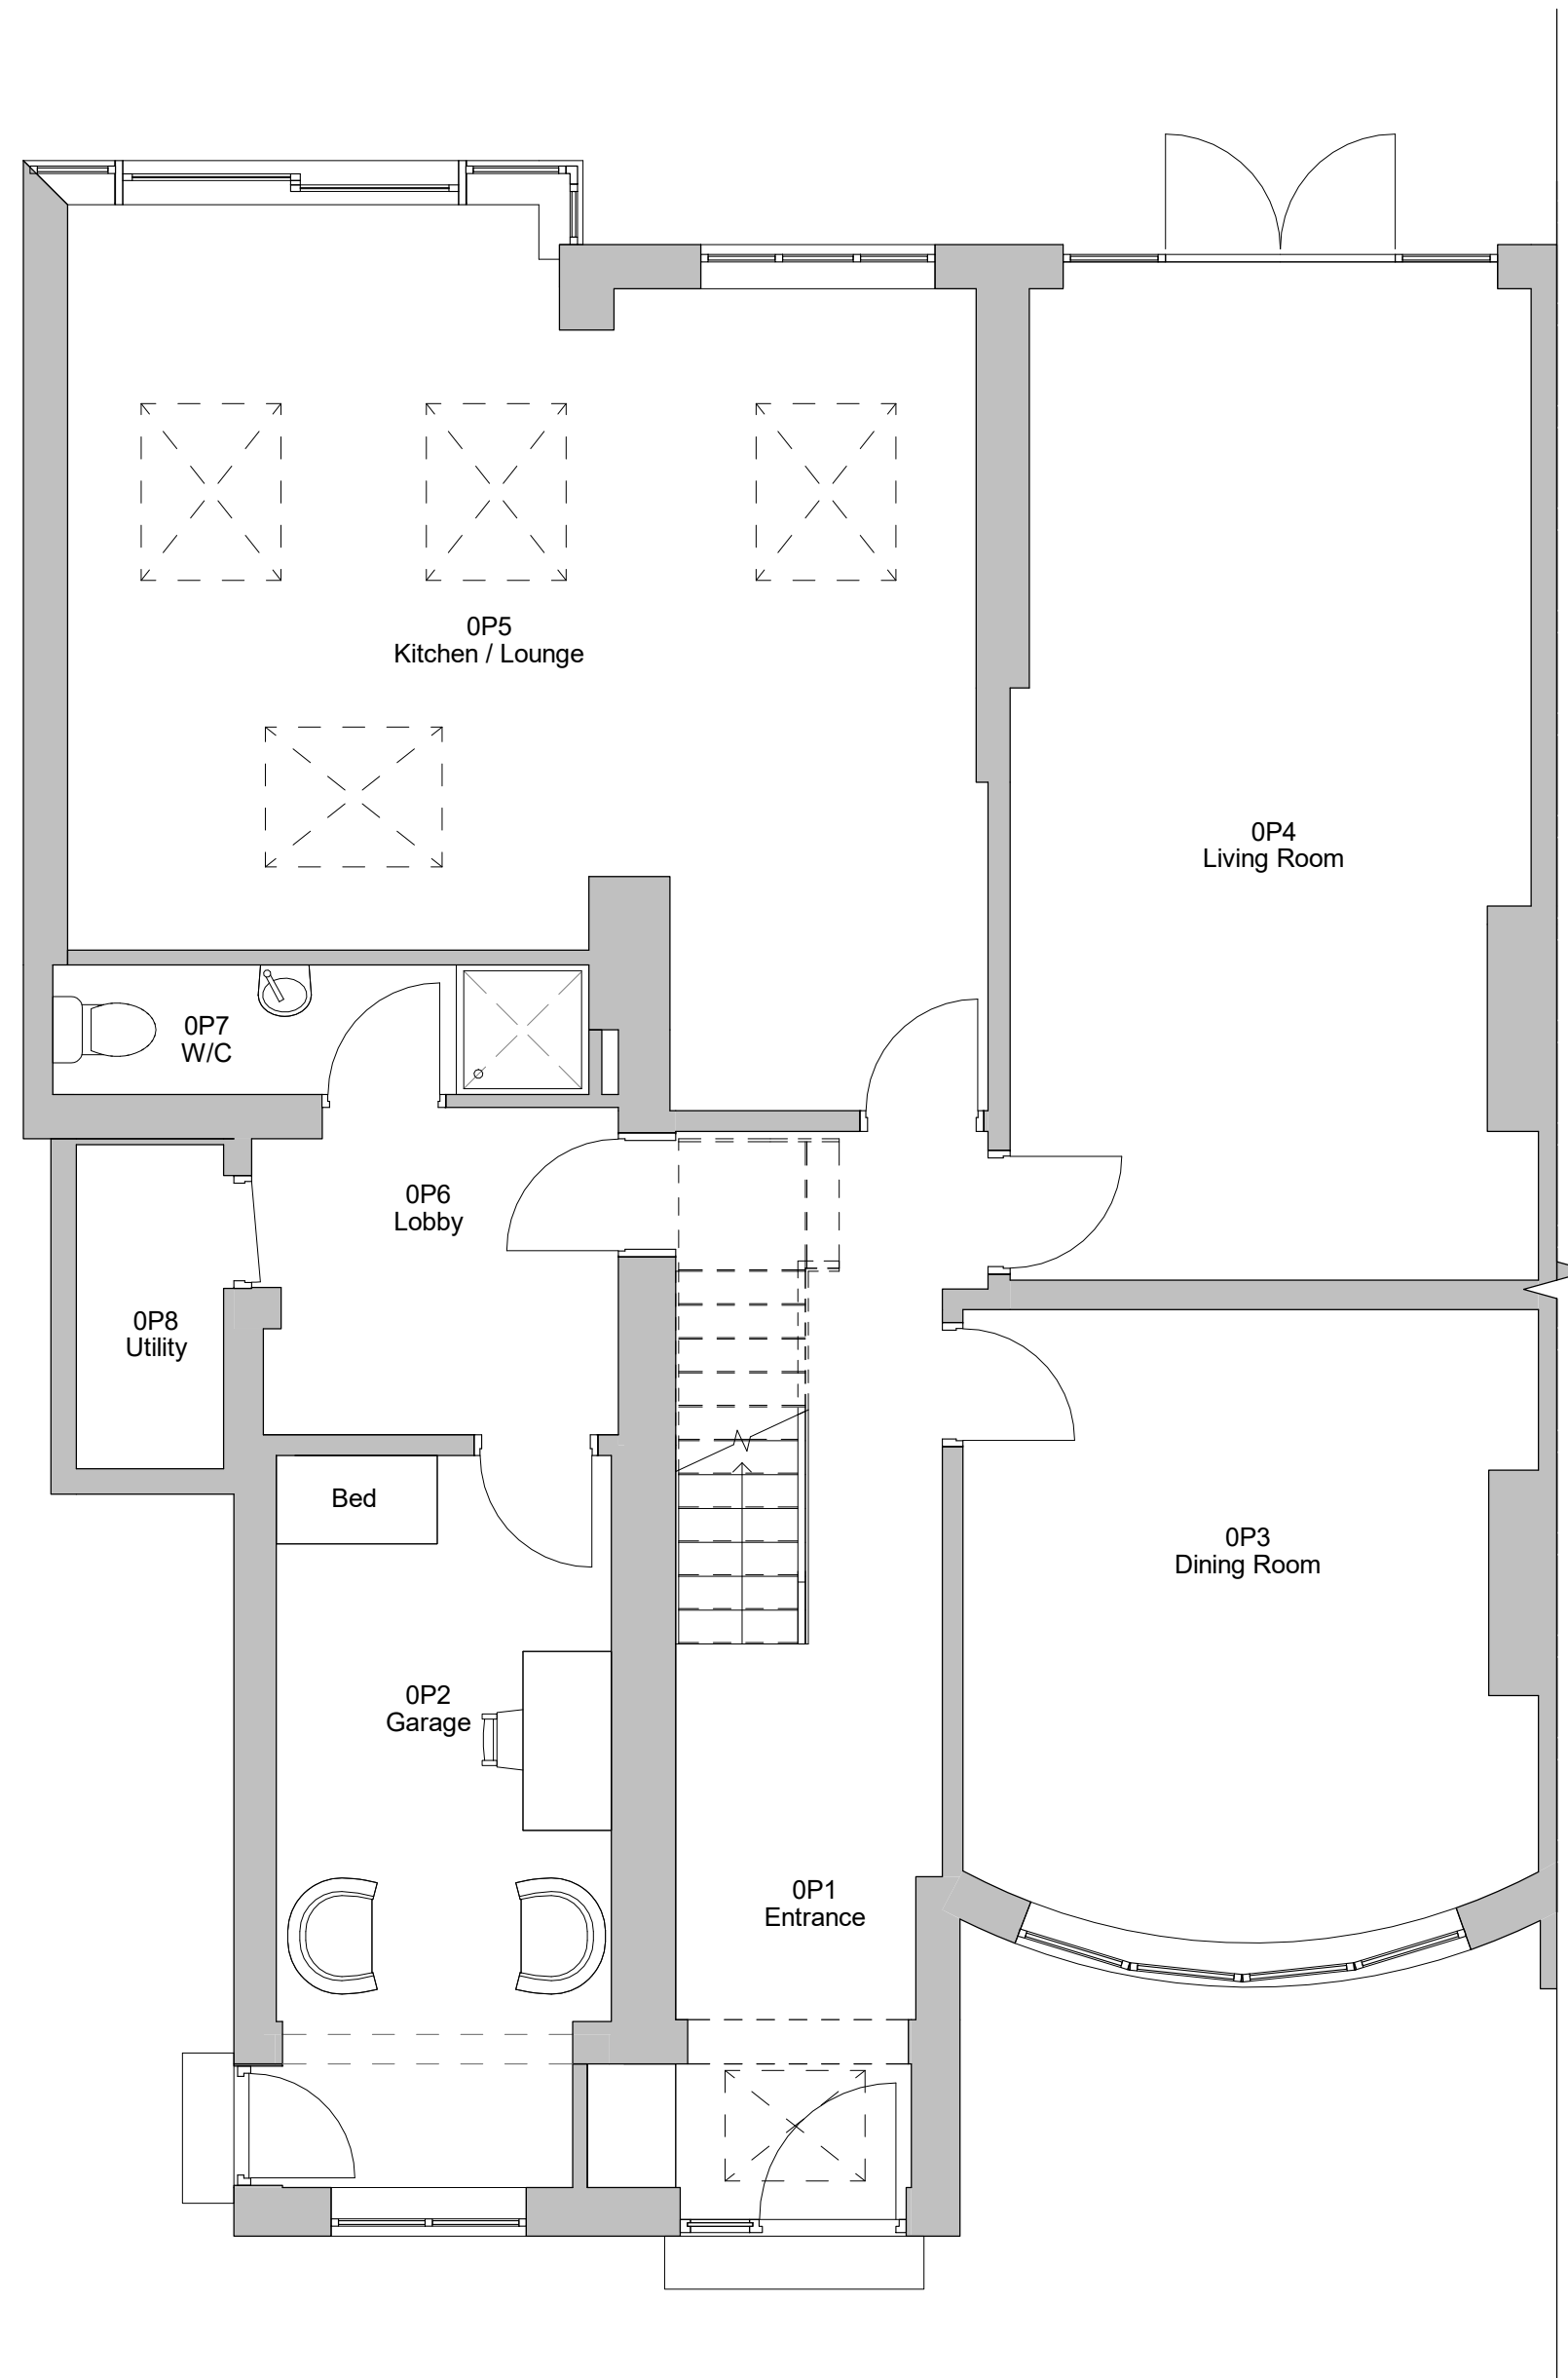

1 Level 0 - Proposed
1 : 50

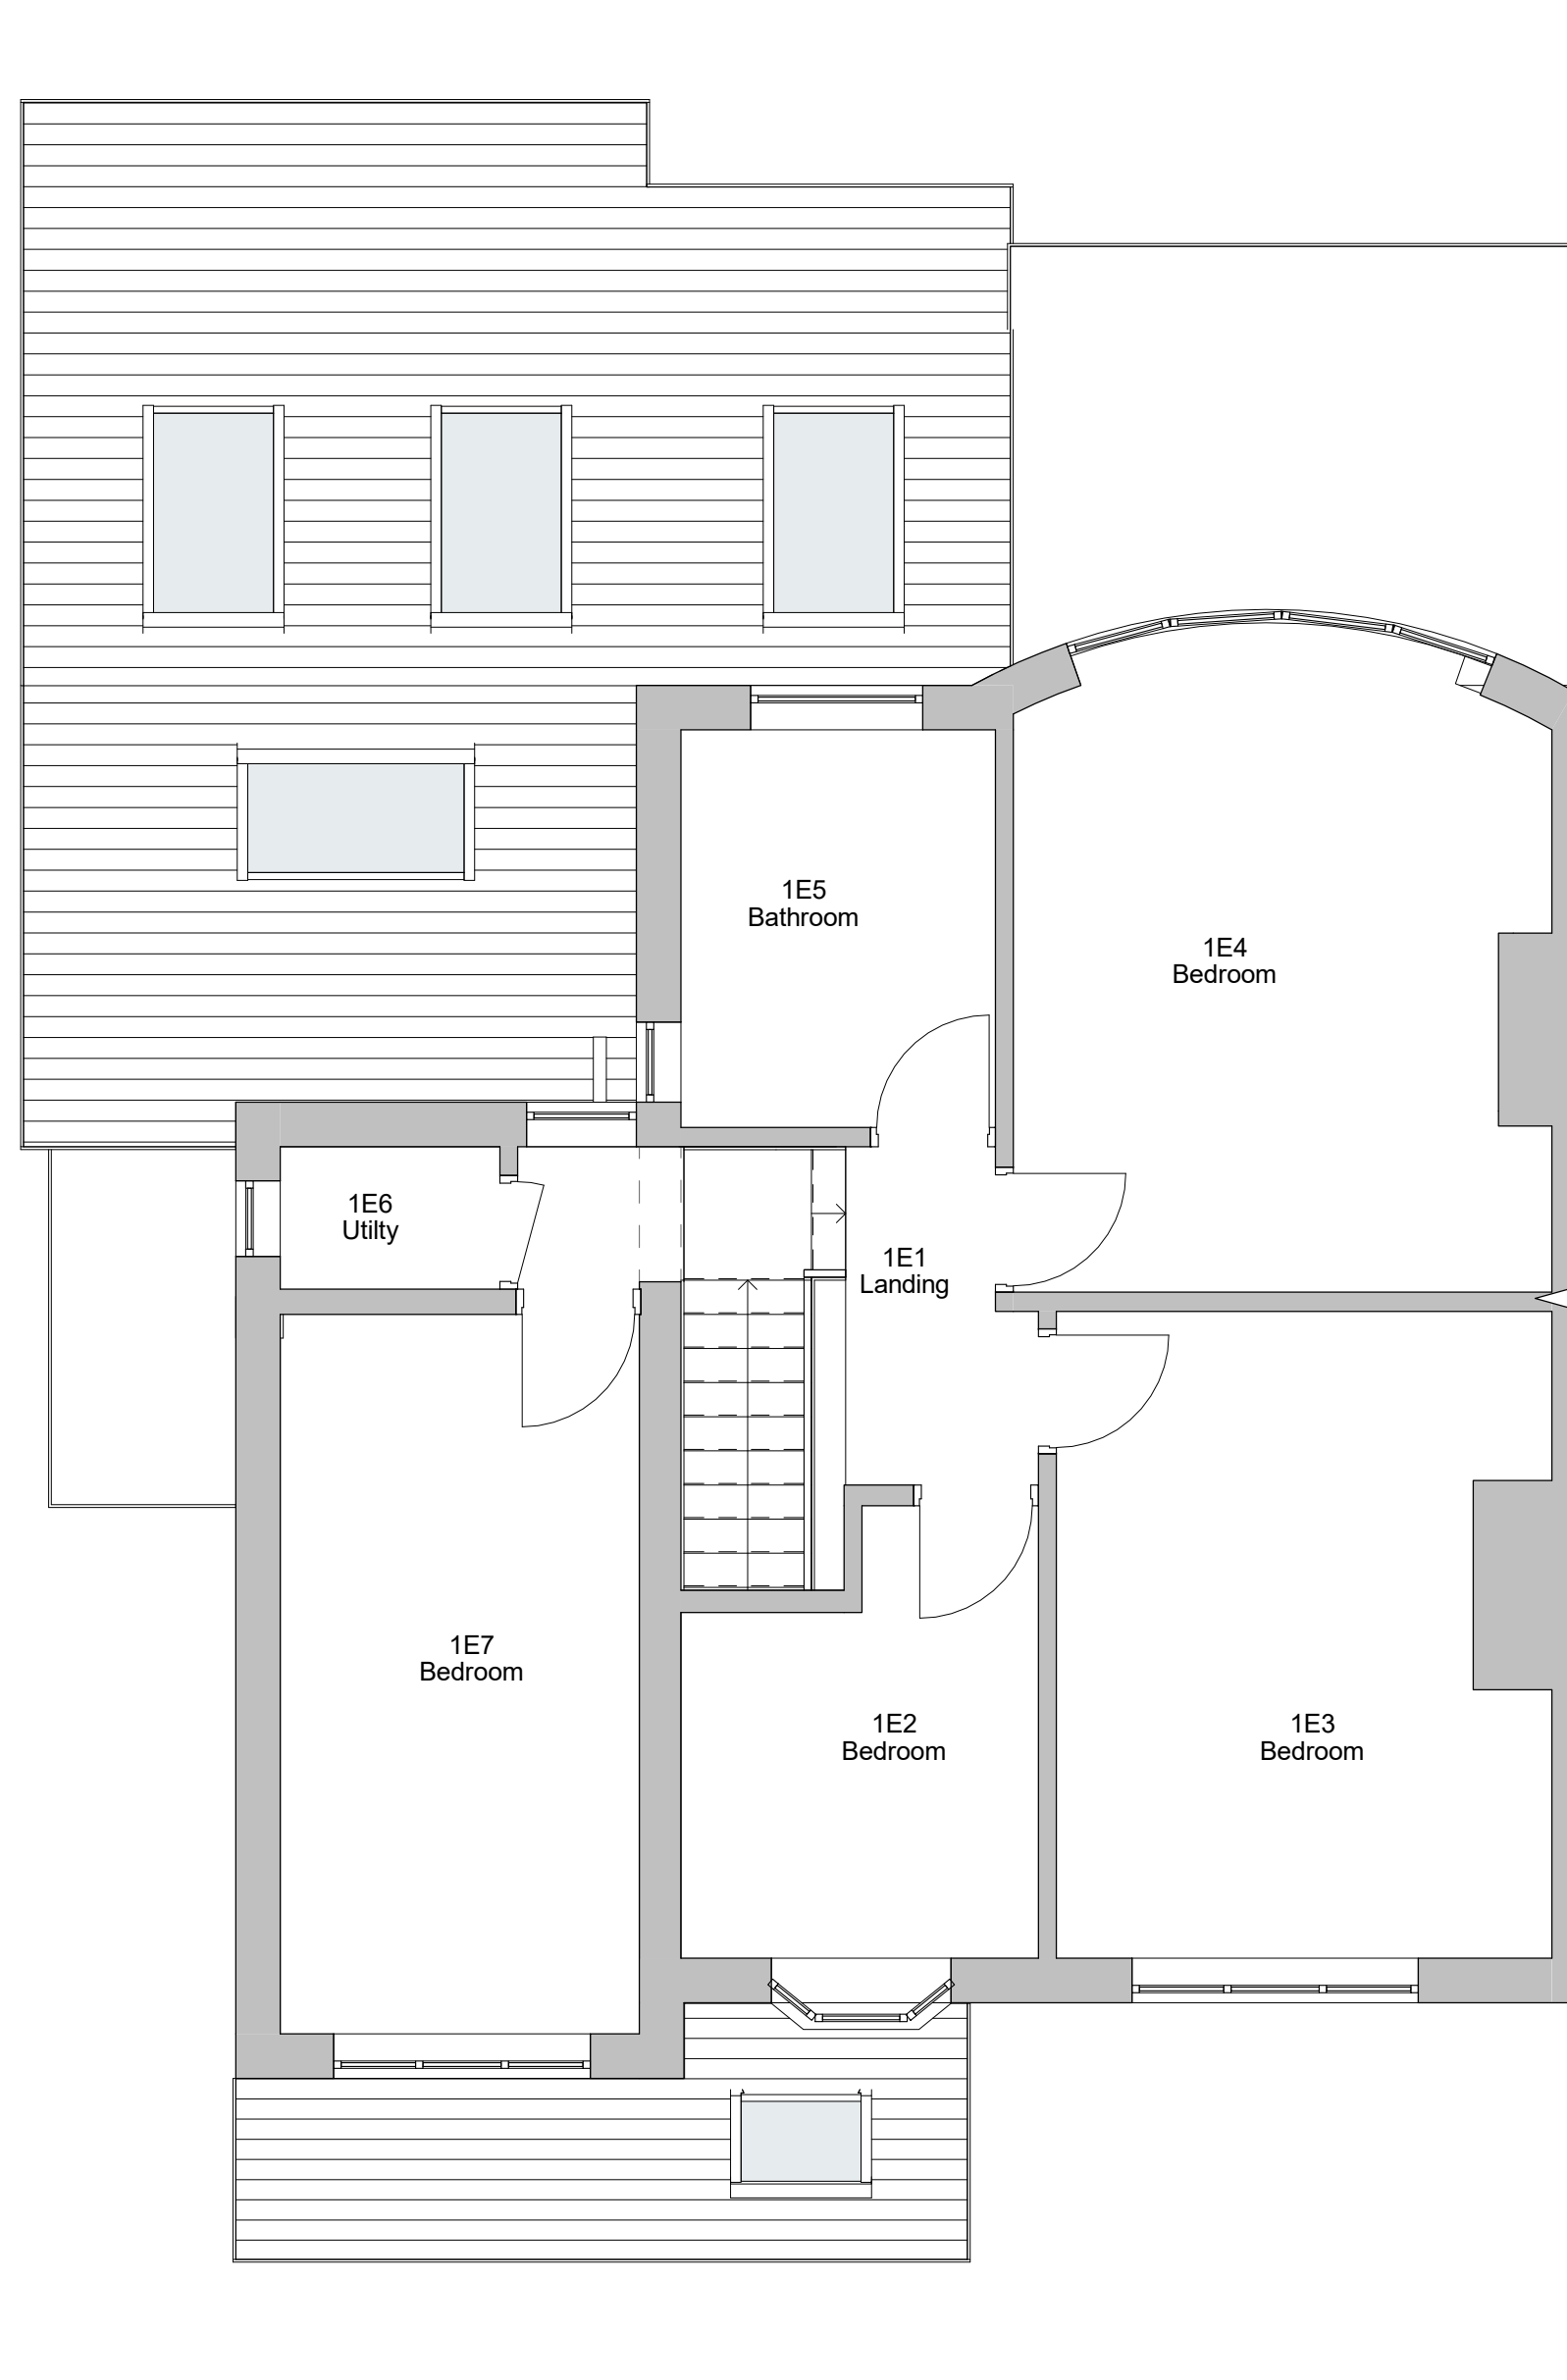

2 Level 1 - Proposed
1 : 50

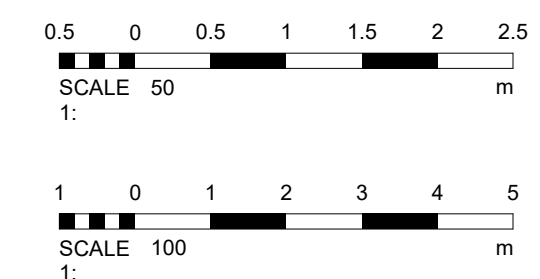

2	PLANNING	08/03/2022
1	Revised Design	28/02/2022
No.	Description	Date

PROJECT		4 Sheepfoot Lane	
TITLE			
Proposed Plans and Elevations			
CLIENT			
Banay			
STATUS			
PLANNING			
DRAWN BY		DATE	SCALE (@ A1)
TP		17/02/2022	As indicated
PROJECT NUMBER		DRAWING NUMBER	REV
GSS21129		003	2
GOLD SKETCH			
S T U D I O S		www.goldsketch.co.uk info@goldsketch.co.uk 0161 792 9595	
NOTES			
© COPYRIGHT. ALL RIGHTS RESERVED.			
THIS DRAWING MUST NOT BE REPRODUCED WITHOUT PRIOR WRITTEN CONSENT.			
DRAWING TO BE USED FOR THE SITE AS INDICATED ONLY.			
ALL DIMENSIONS AND SETTING OUT DATA ARE INDICATED AND CO-ORDINATES ON SITE. ANY DISCREPANCIES TO BE REPORTED TO THE			
DESIGNER PRIOR TO THE COMMENCEMENT OF ANY WORK. ALL WORK AND MATERIALS TO BE IN ACCORDANCE WITH CURRENT BUILDING			
REGULATIONS, BUILDING CODES OF PRACTICE AND BRITISH STANDARDS. ALL DIMENSIONS ON THIS DRAWING ARE UNLESS OTHERWISE SPECIFIED.			