



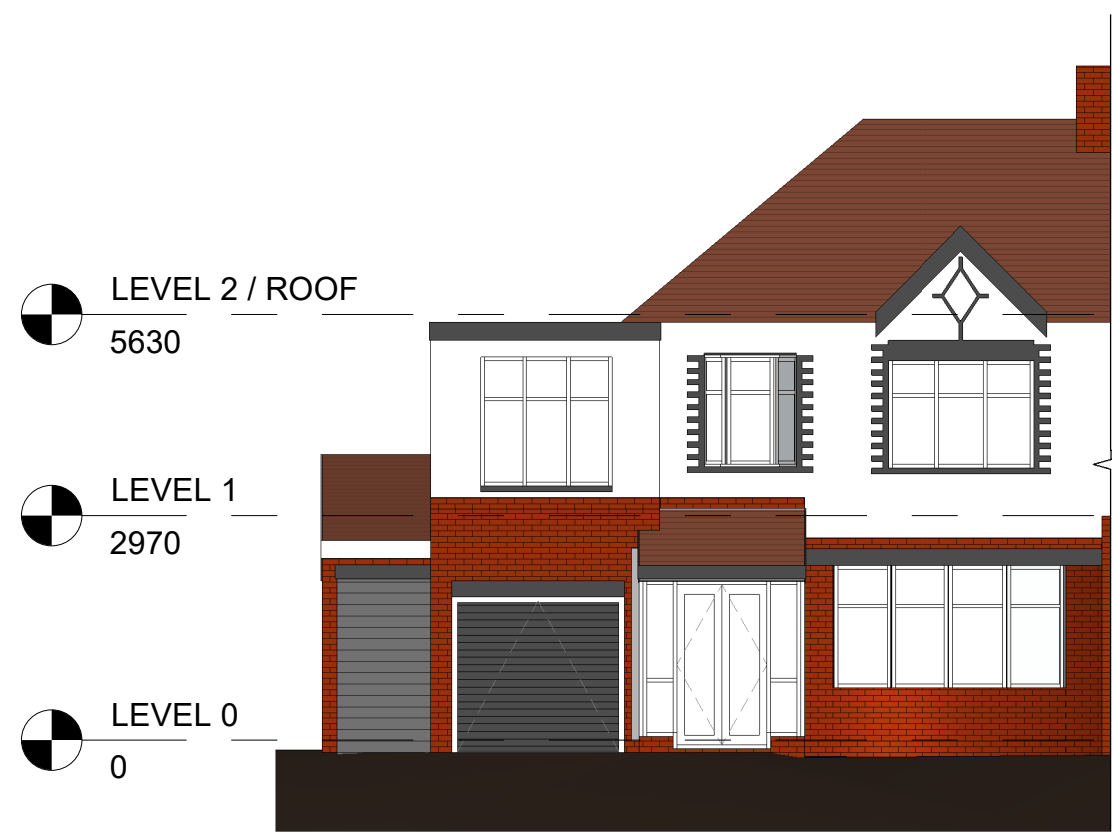


3 Front - Existing
1 : 100

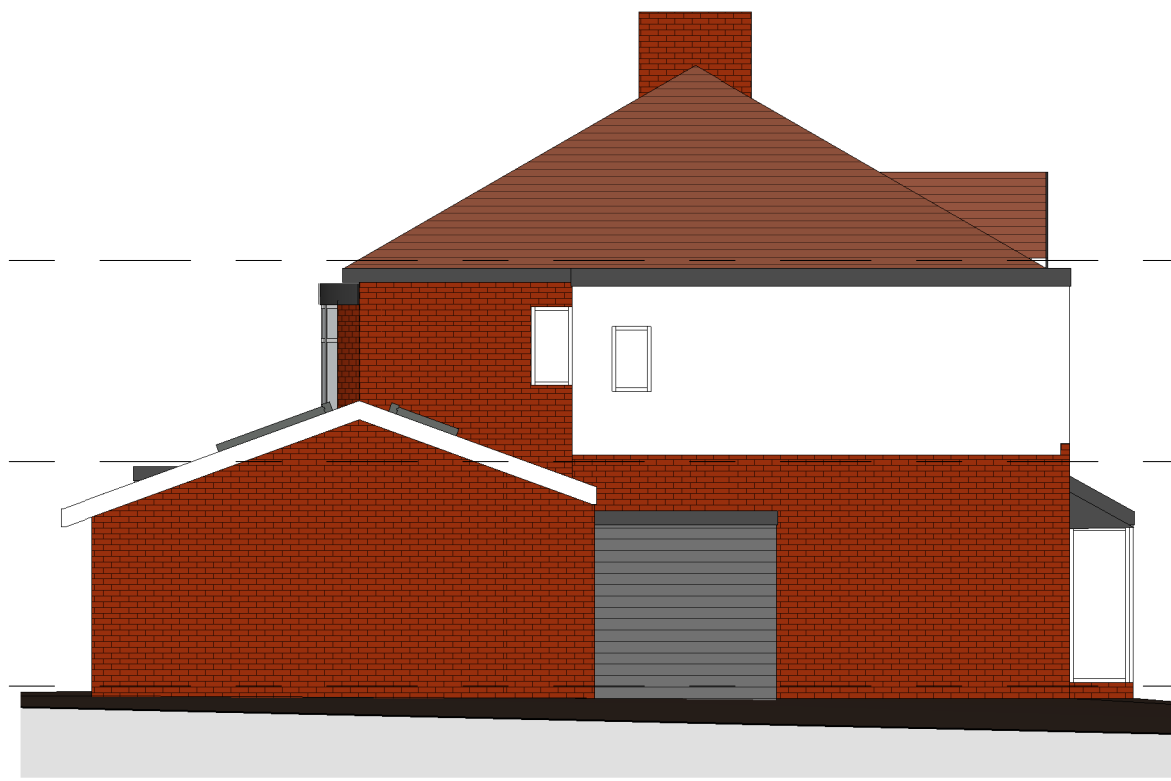


4 Left Side - Existing
1 : 100




5 Rear - Existing
1 : 100

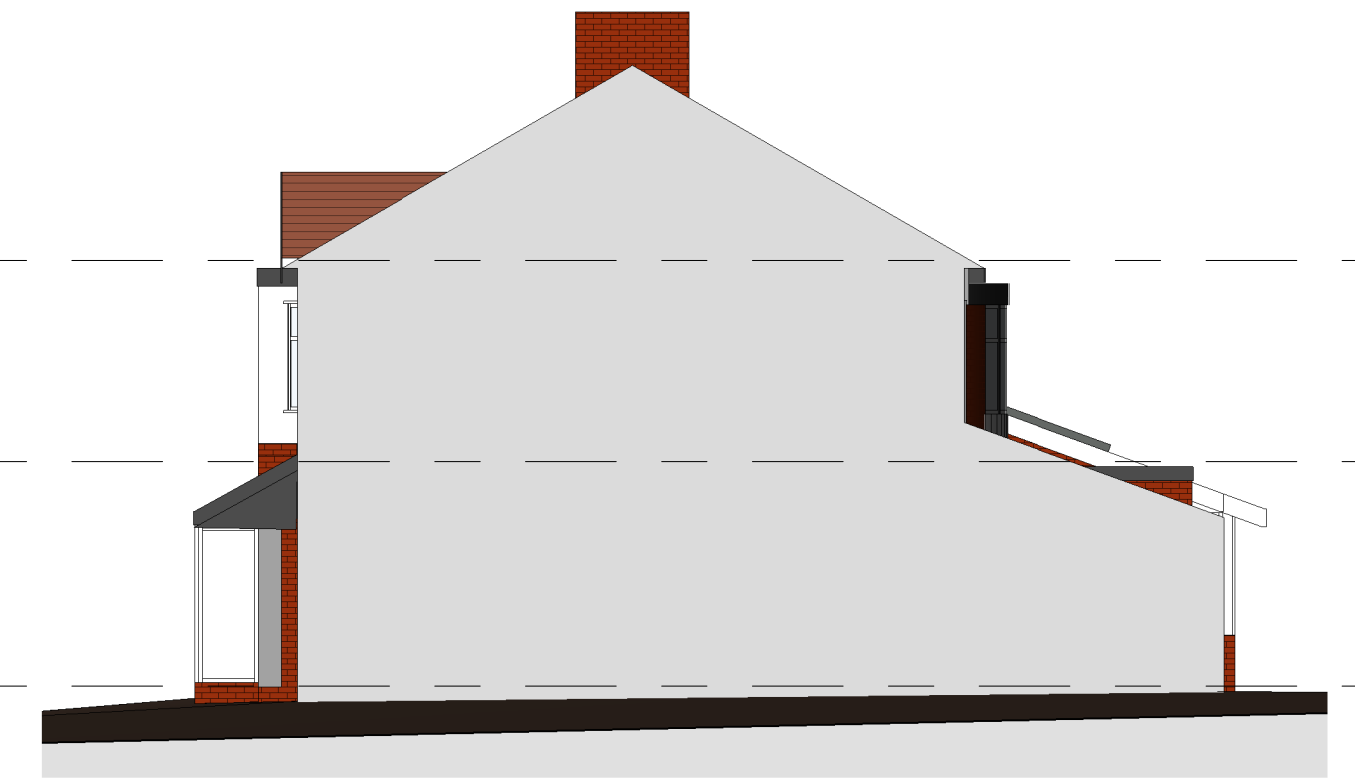


6 Right Side - Existing
1 : 100

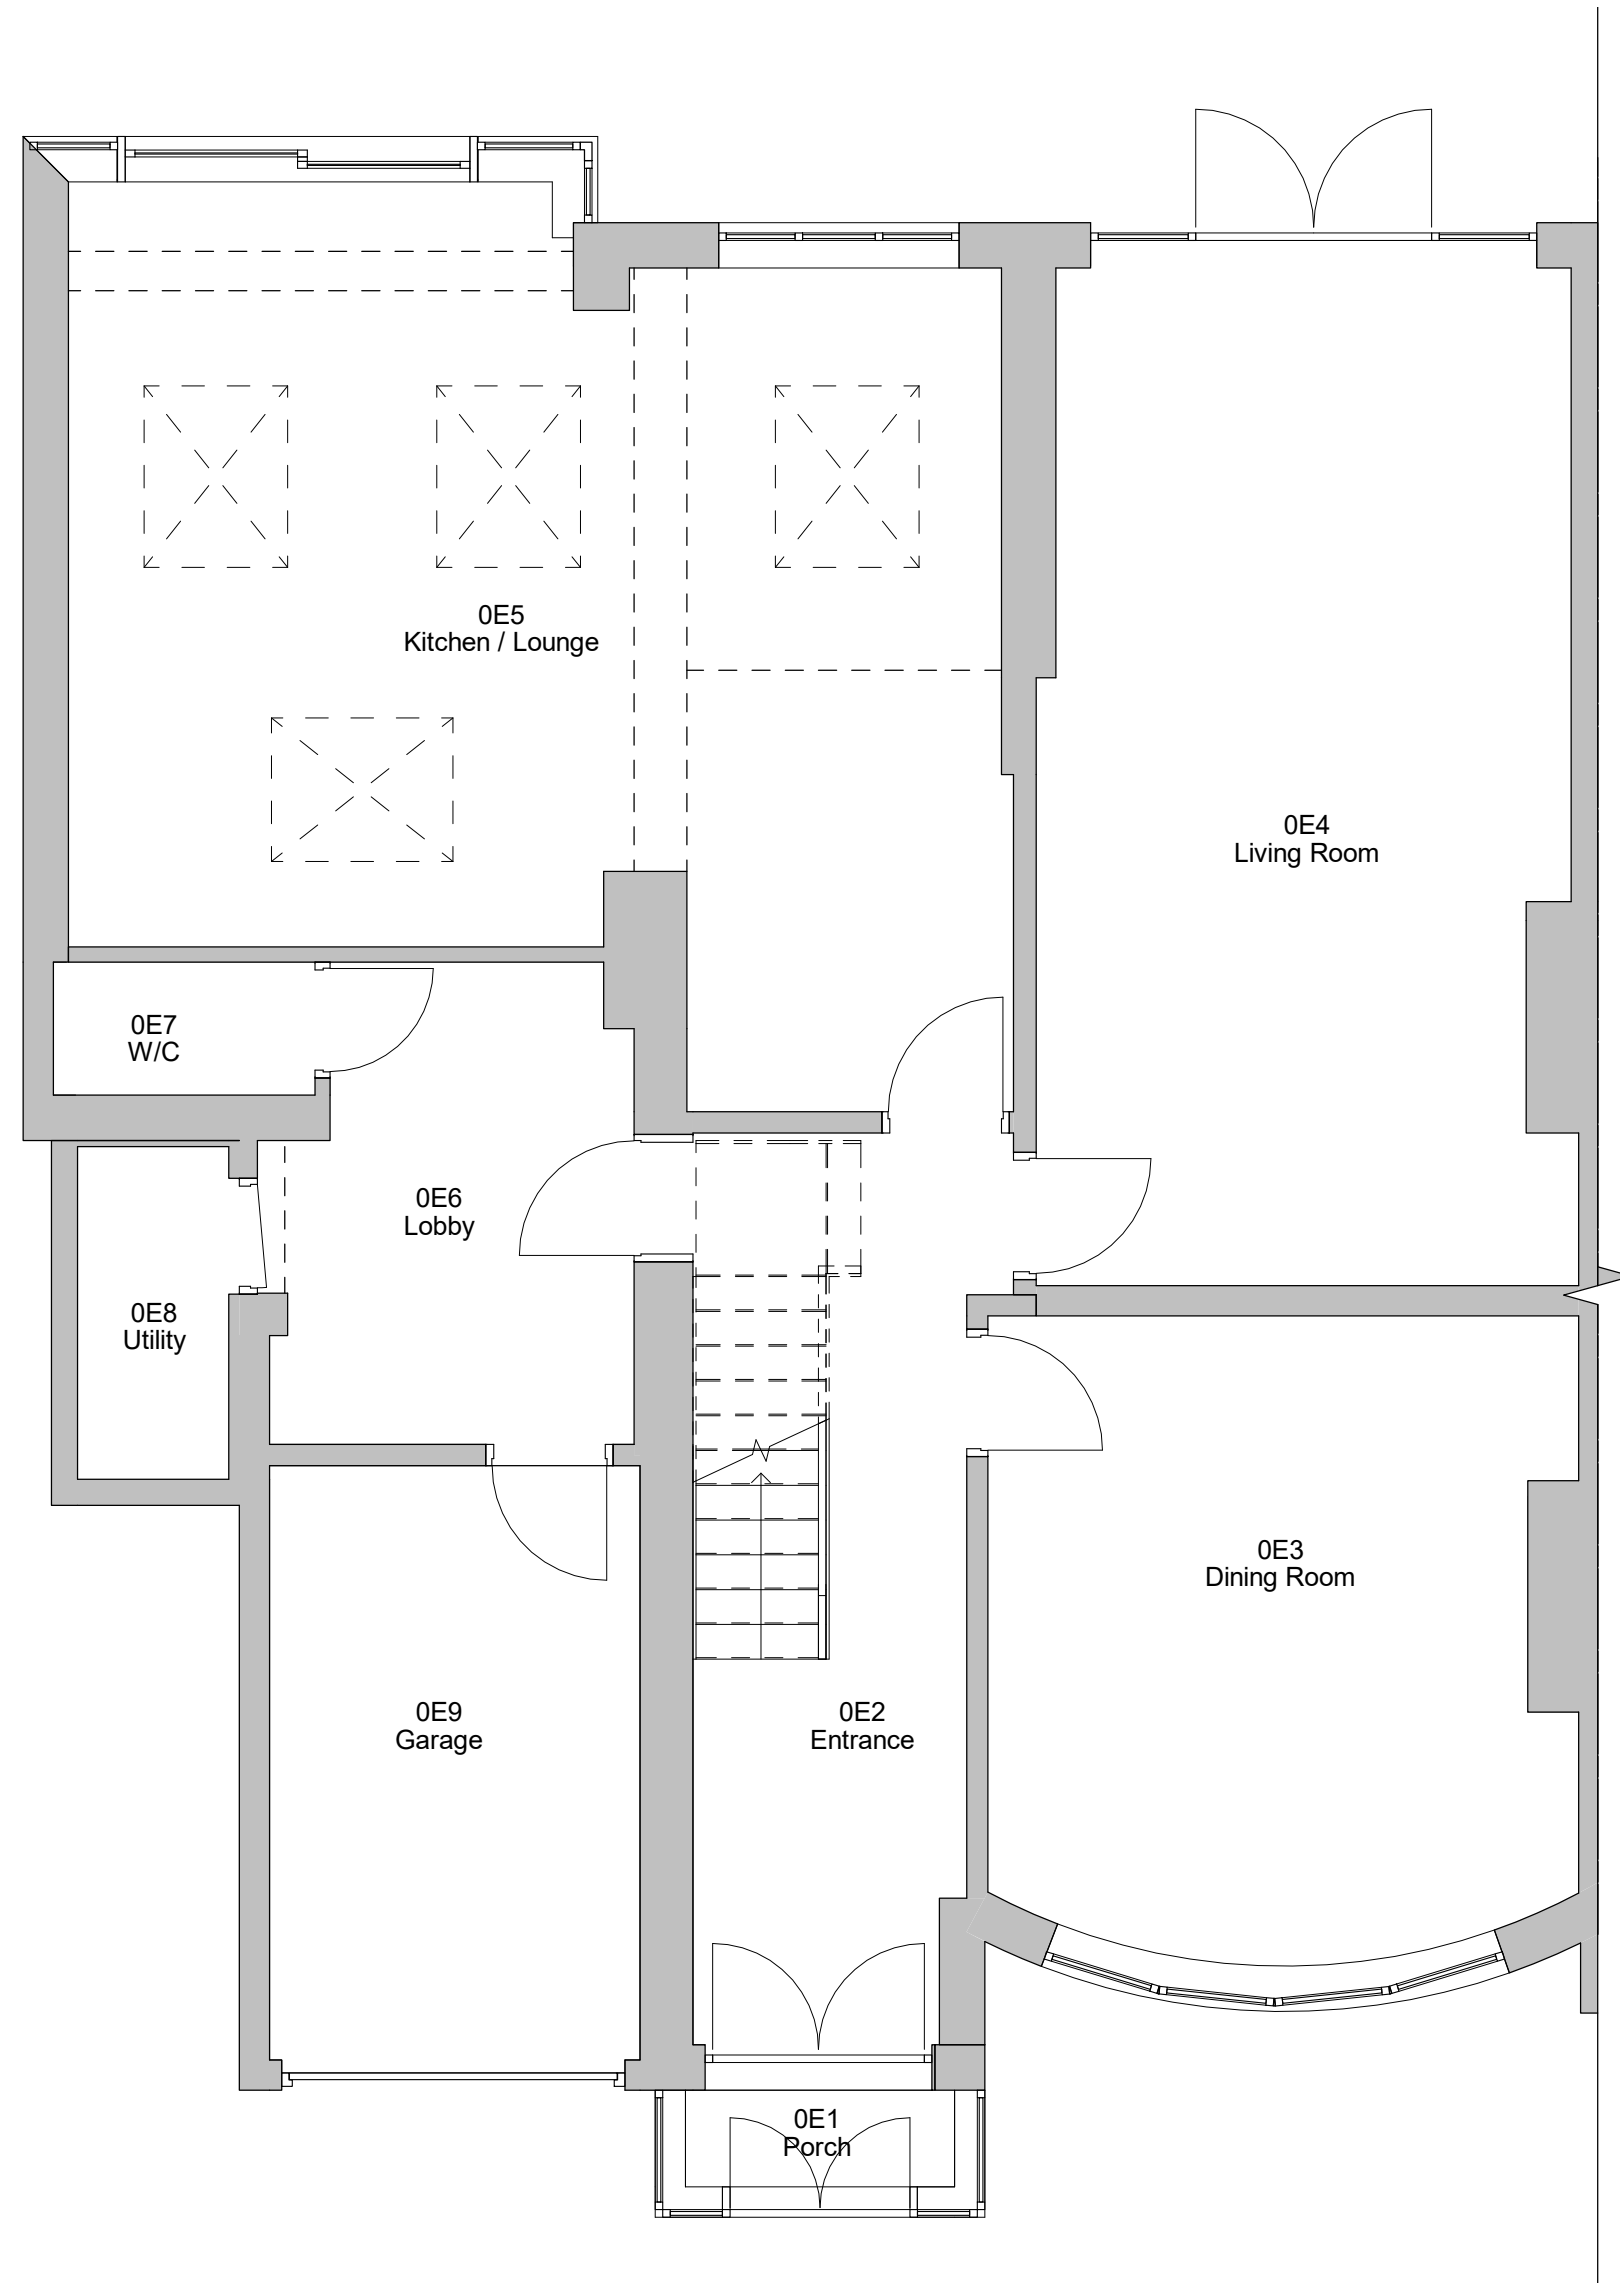

1 Level 0 - Existing
1 : 50

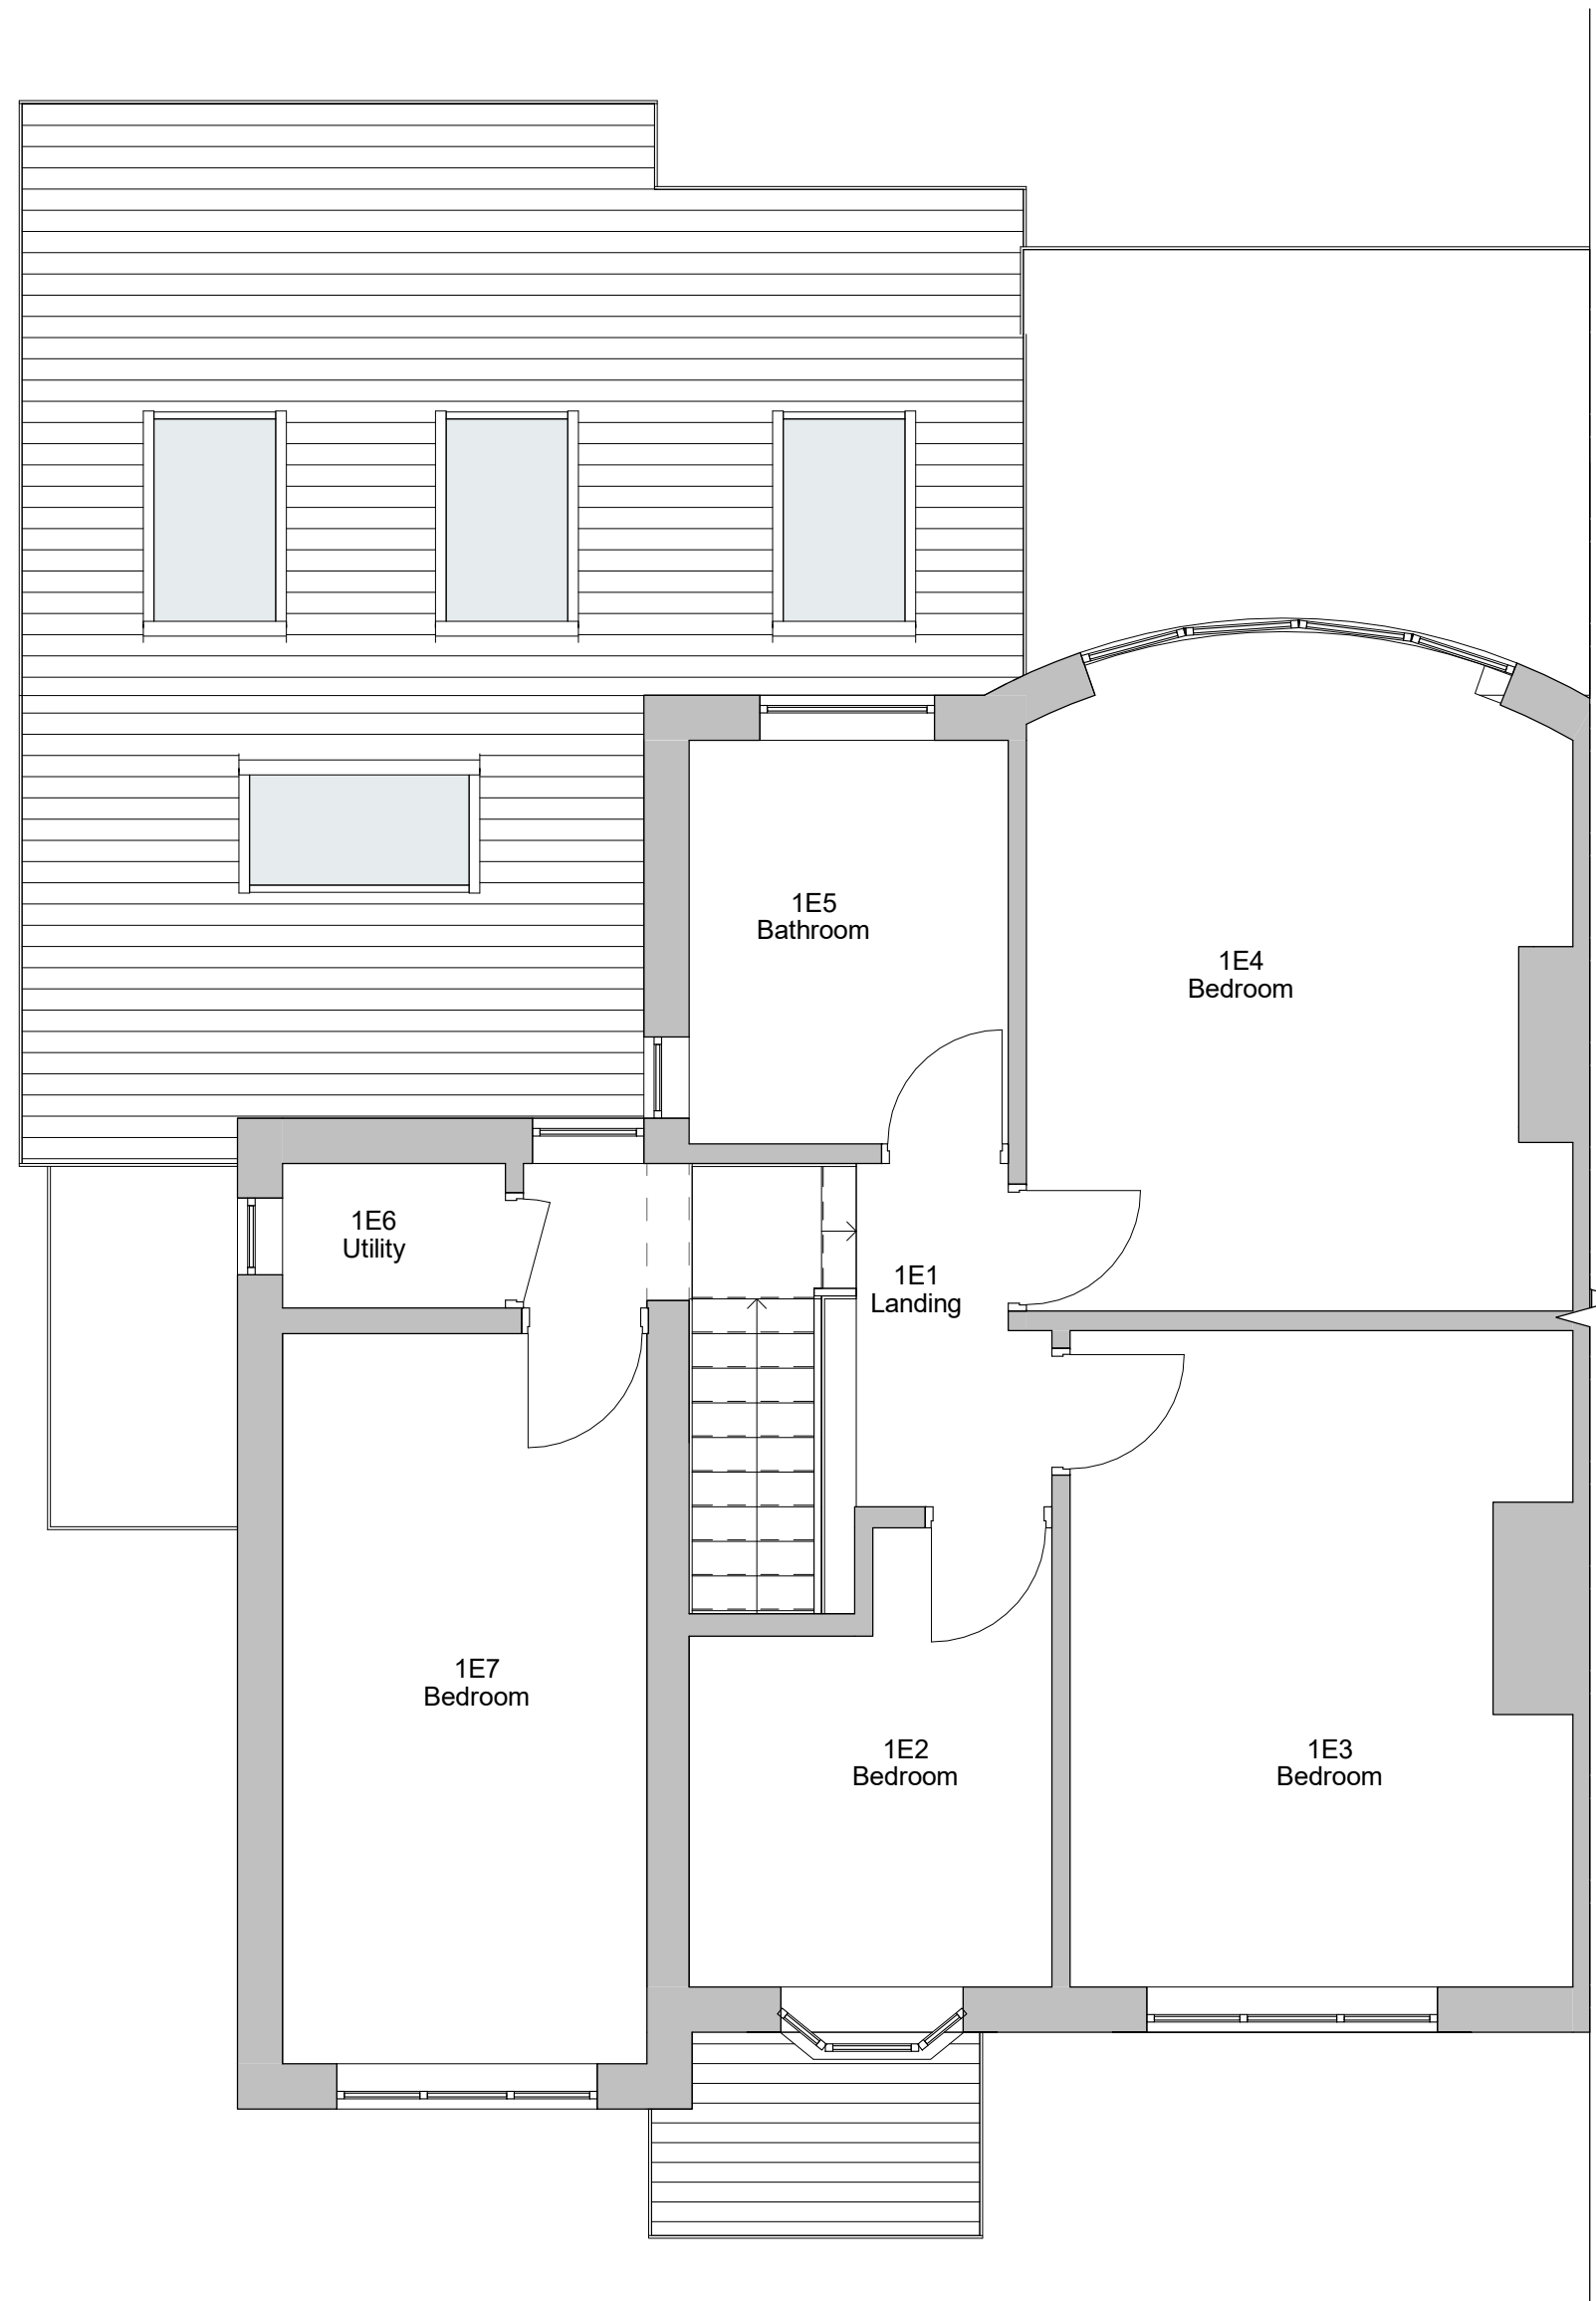

2 Level 1 - Existing
1 : 50

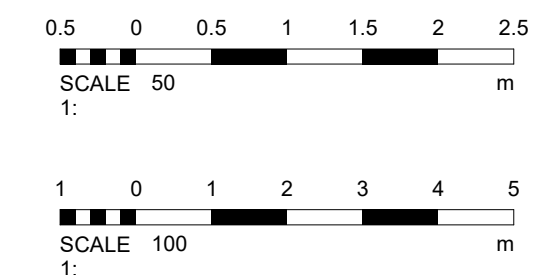

1	PLANNING	08/03/2022
No.	Description	Date
PROJECT		
4 Sheepfoot Lane		
TITLE		
Existing Plans and Elevations		
CLIENT		
Banay		
STATUS		
PLANNING		
DRAWN BY	DATE	SCALE (@ A1)
TP	10/02/2022	As indicated
PROJECT NUMBER	DRAWING NUMBER	REV
GSS21129	002	1
GOLD SKETCH		
www.goldsketch.co.uk info@goldsketch.co.uk 0161 792 9595		
NOTES		
© COPYRIGHT ALL RIGHTS RESERVED. NOT BE REPRODUCED WITHOUT WRITTEN CONSENT. DRAWING TO BE USED FOR THE SITE AS INDICATED ONLY. ALL DIMENSIONS AND SETTING OUT SHALL BE CONFIRMED ON SITE. ANY DISCREPANCIES TO BE REPORTED TO THE CLIENT PRIOR TO THE COMMENCEMENT OF ANY WORK. ALL WORK AND MATERIALS TO BE IN ACCORDANCE WITH CURRENT BUILDING REGULATION AND LOCAL CODES OF PRACTICE AND BRITISH STANDARDS. ALL DIMENSIONS ON THIS DRAWING ARE IN METERS (UNLESS OTHERWISE STATED).		