


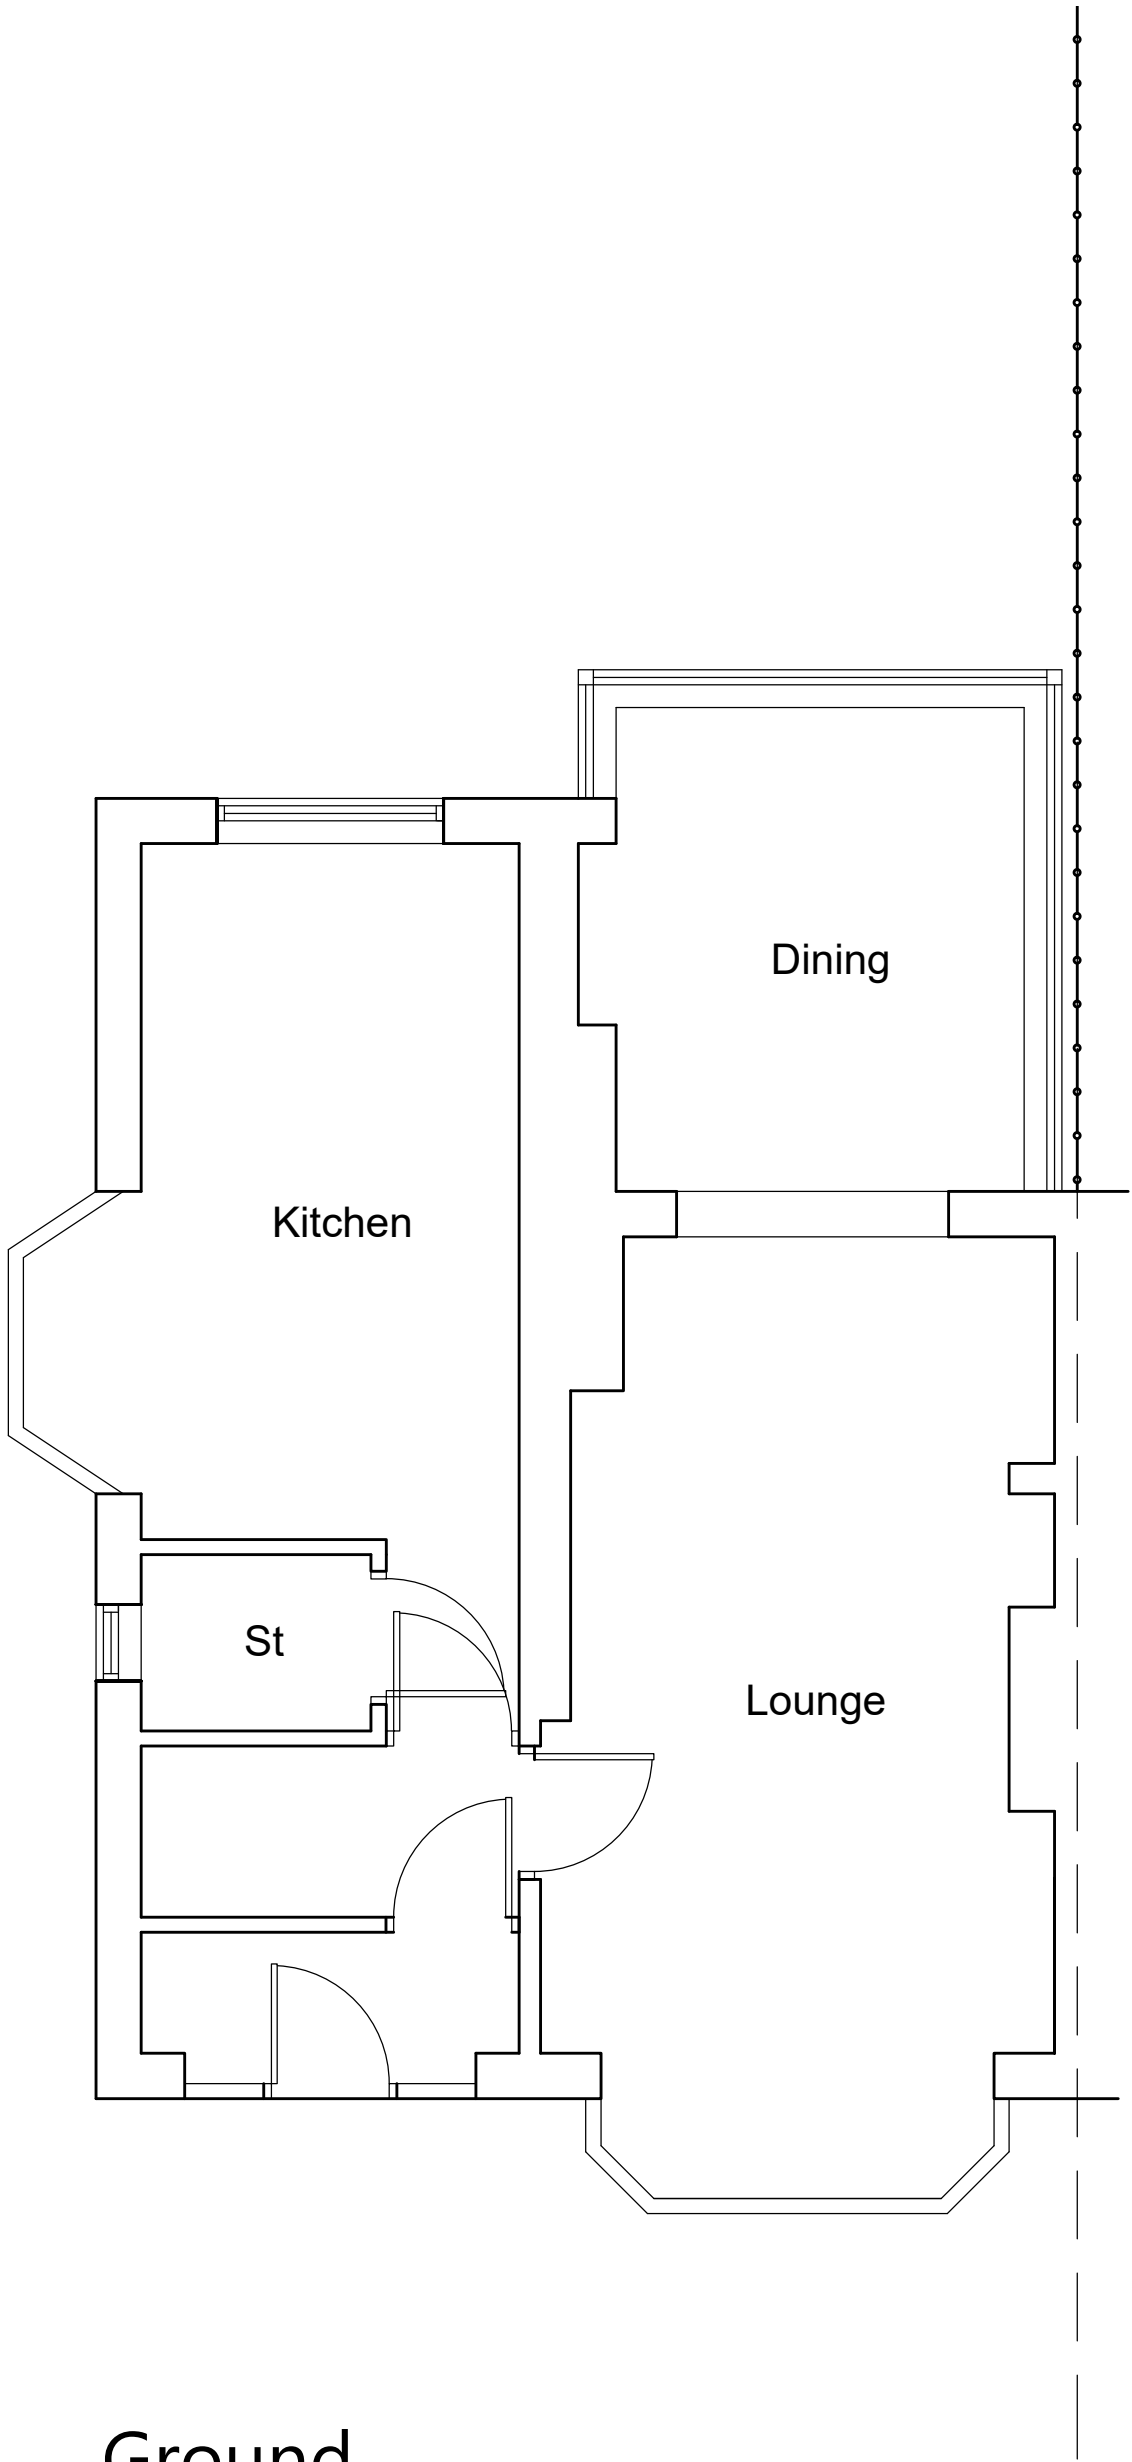

Ground





Rear

Side



NORTH POINT

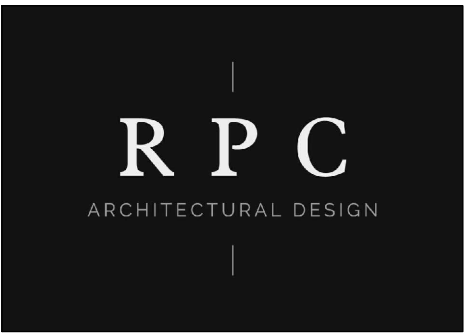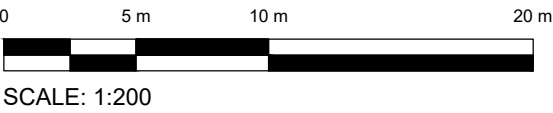

T: 07909119580 E: contact@rpcad.co.uk W: www.rpcad.co.uk
Company No. 9296515 CIAT Registered Practice No. 021507

Client:
Mr J Eady

Project/Details:
21 Craig Avenue, Bury. BL8 2PG

Title:
Existing Plans

Scale/Sheet: 1:50 @ A1	Dwg ref: 201117/01 Drwn: RC	Project Stage: Planning Purpose of Issue: Planning	Rev:
------------------------------	--------------------------------------	---	------

© The Copyright of this drawing is vested with RPC Architectural Design Ltd. All use is subject to the company granting a license to the Client for use during their project only.
Do not scale from the drawing, use only figured dimensions. All dimensions to be checked on site. All discrepancies are to be reported immediately to RPC Architectural Design Ltd.