


FOR GUIDANCE PURPOSES ONLY

- Approximate Site Boundary
- 400 Groundwater Testing Total BTEX Compounds (µg/l)
- 400 Groundwater Testing Total VOCs (µg/l)
- 400 Groundwater Testing Total TPH (µg/l)
- Historical Reservoir (1890-1956)

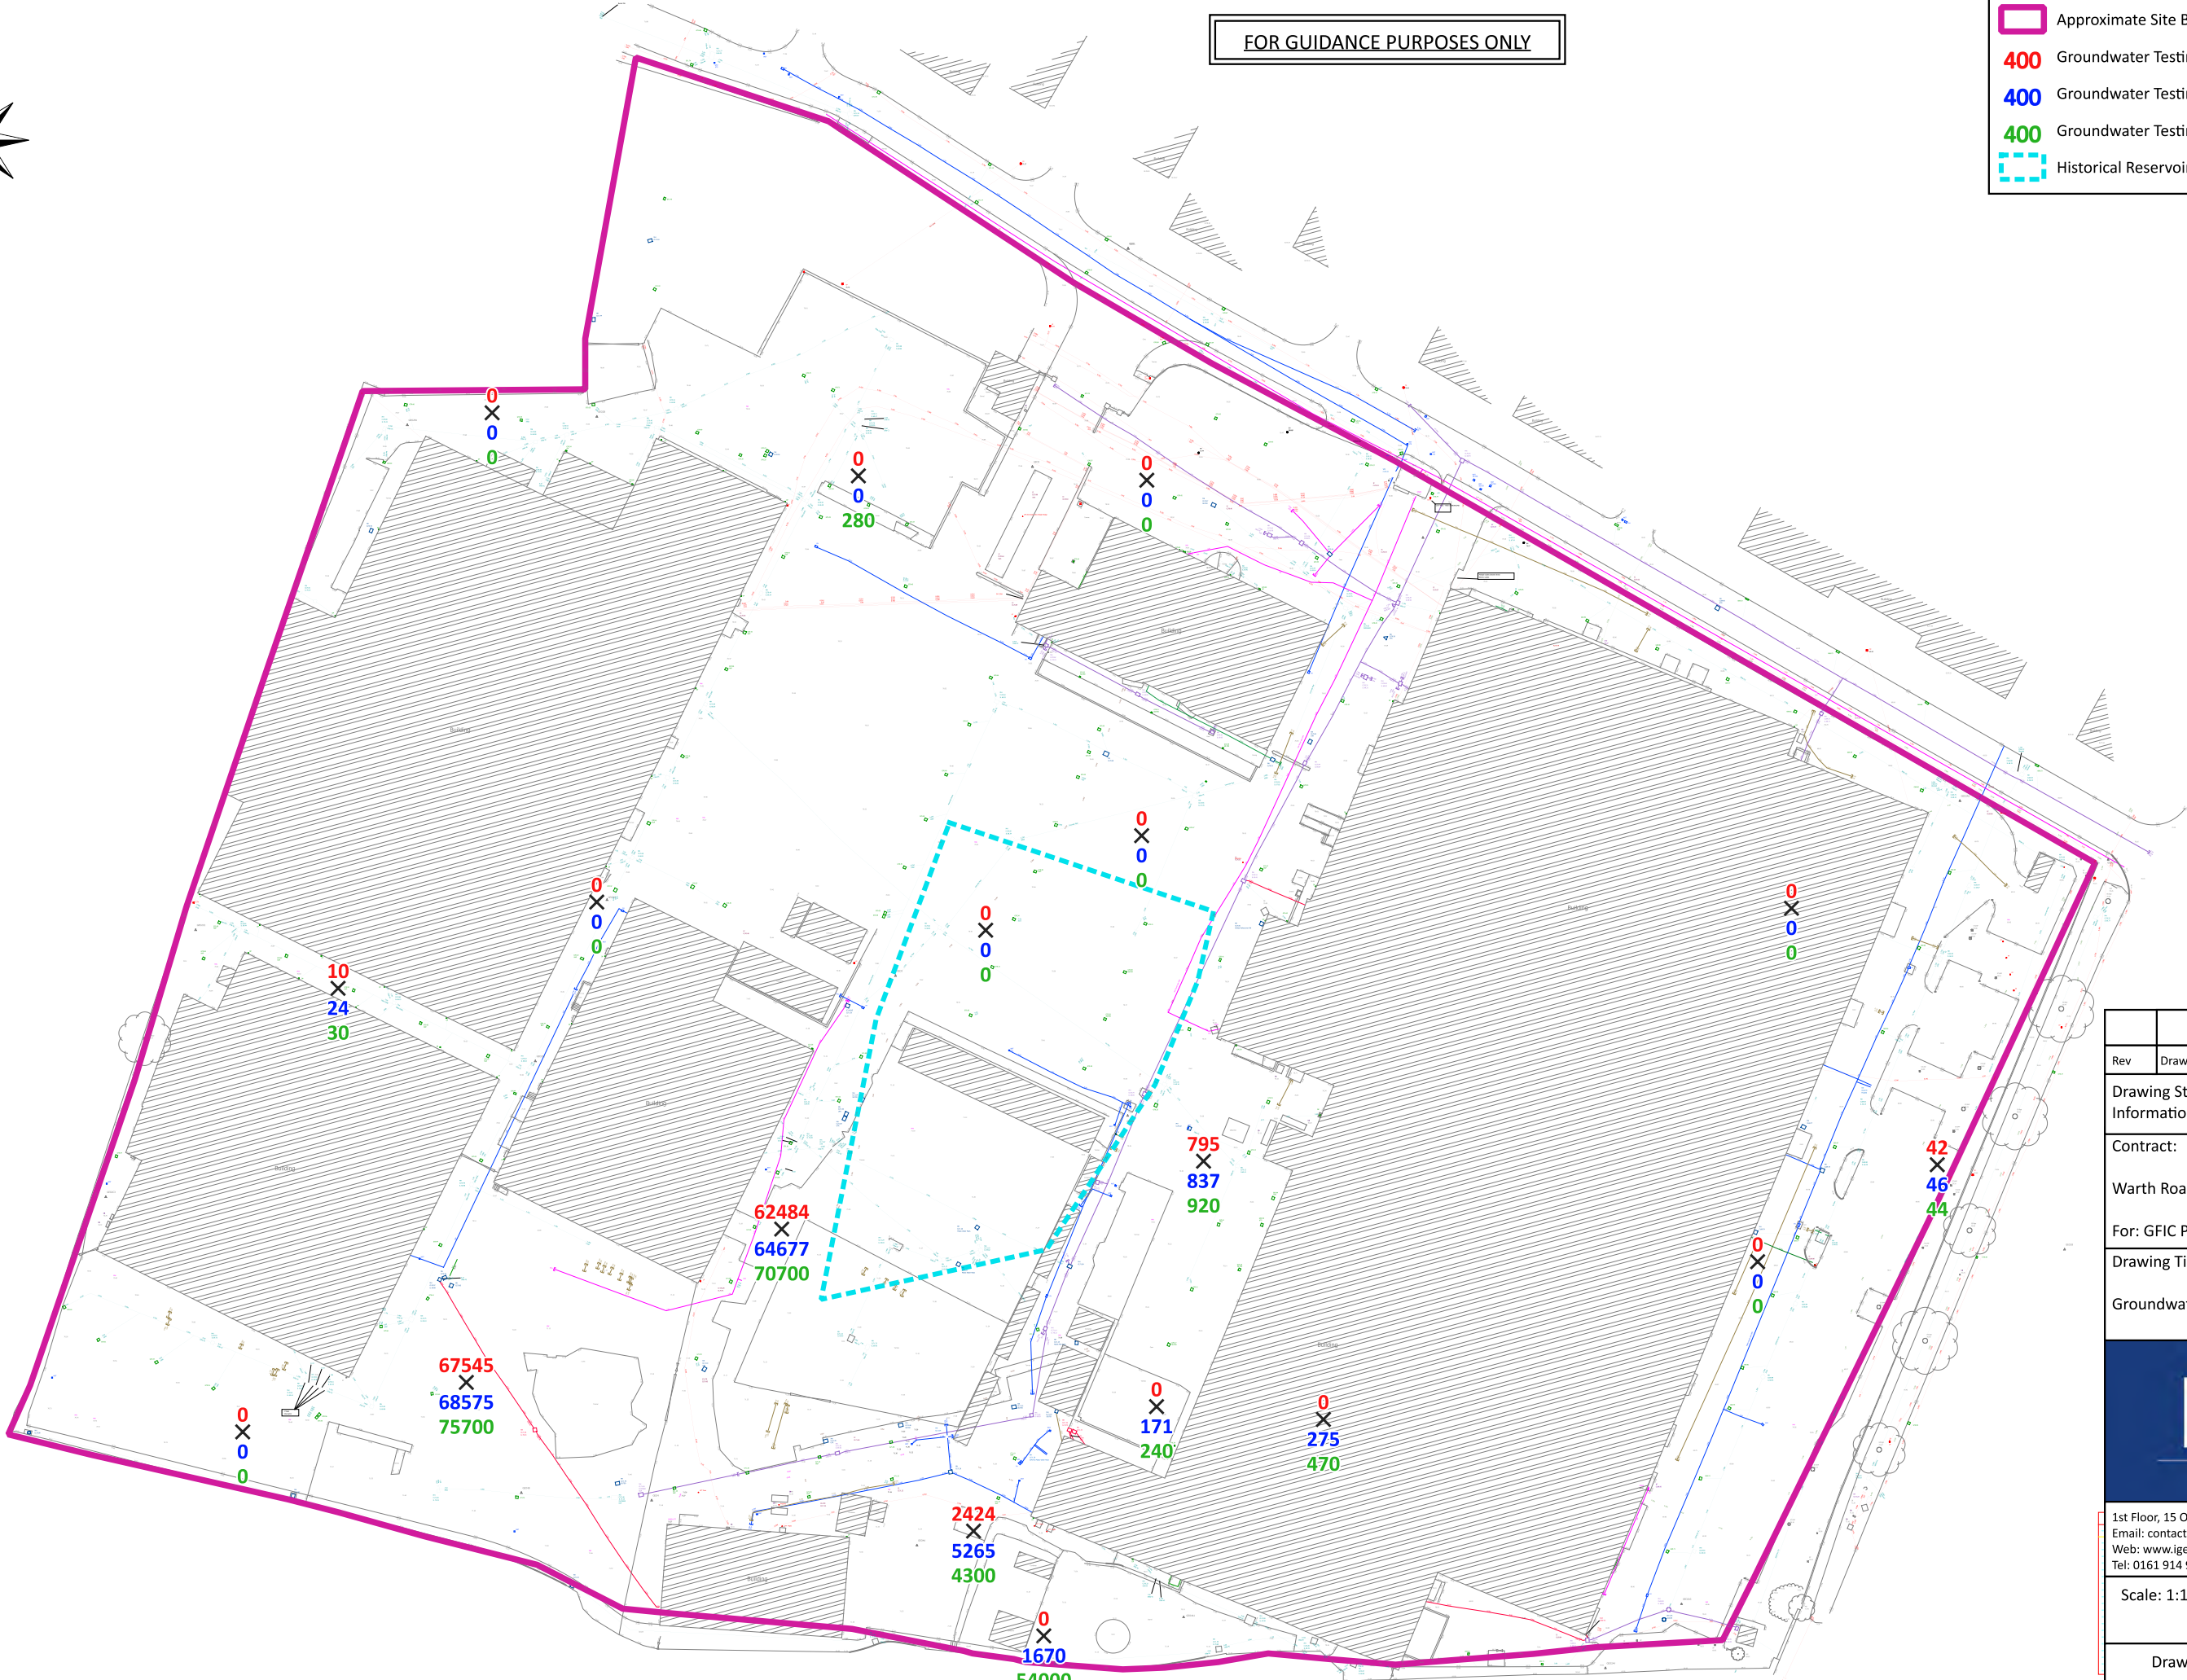

Rev	Drawn	Date	Description
Drawing Status: Information			
Contract: Warth Road, Bury			
For: GFIC Properties Ltd			
Drawing Title: Groundwater Testing Results Plan			
			
1st Floor, 15 Oxford Court, Manchester, M2 3WQ Email: contact@igeconsulting.co.uk Web: www.igeconsulting.co.uk Tel: 0161 914 9170			
Scale: 1:1000 @A3		Date: Sept 2023	
Drawn: JH		Checked: AE	
Contract No. 3972		Drawing No. SI-09	P1