



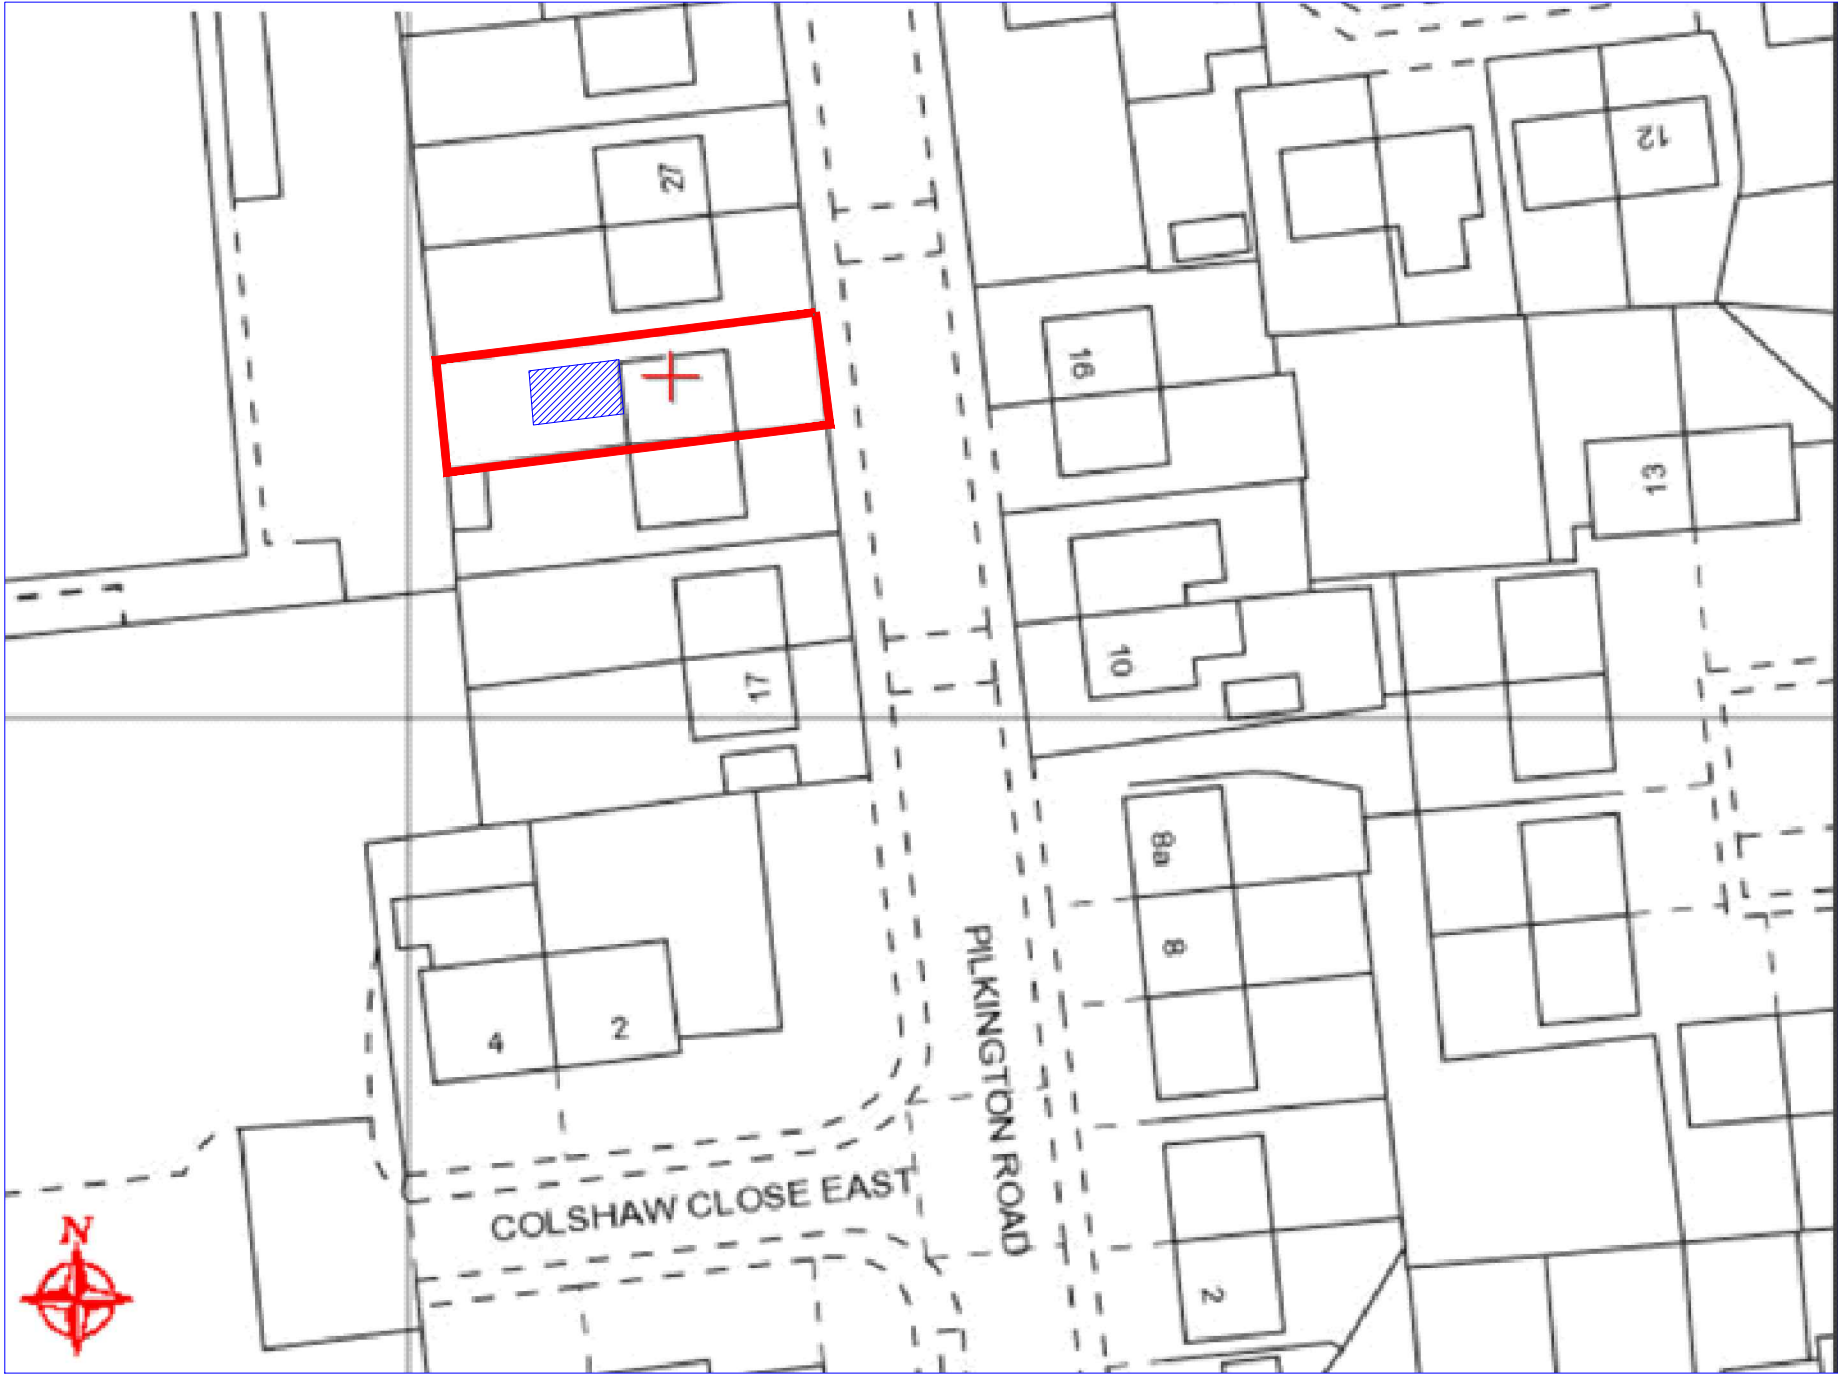

OS Map  
Scale 1:500

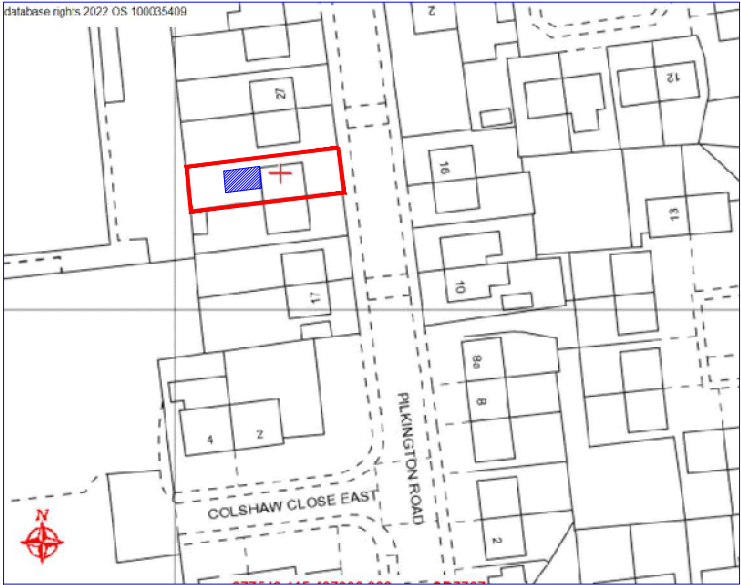

OS Map  
Scale 1:1250

| Rev                                                                                               | Date     | Description |
|---------------------------------------------------------------------------------------------------|----------|-------------|
| Issued For : INFORMATION PURPOSES ONLY                                                            |          |             |
| Client                                                                                            |          |             |
| Mr. Chris Rybczynski                                                                              |          |             |
| Project                                                                                           |          |             |
| 23 Pilkington Rd, Radcliffe M26 3PF<br>Proposed DDA single storey rear extension.                 |          |             |
| Scheme - Drawing Title                                                                            |          |             |
| OS Map                                                                                            |          |             |
| 04                                                                                                | Date     | 09.02.22    |
| Drawing No.                                                                                       | Revision | Scale       |
|                                                                                                   |          | Various @A3 |
|              |          |             |
| JK Technical Services (NW) Ltd<br>Tel: 0161 728 5730<br>Mob: 07741175755<br>www.jktechservs.co.uk |          |             |