




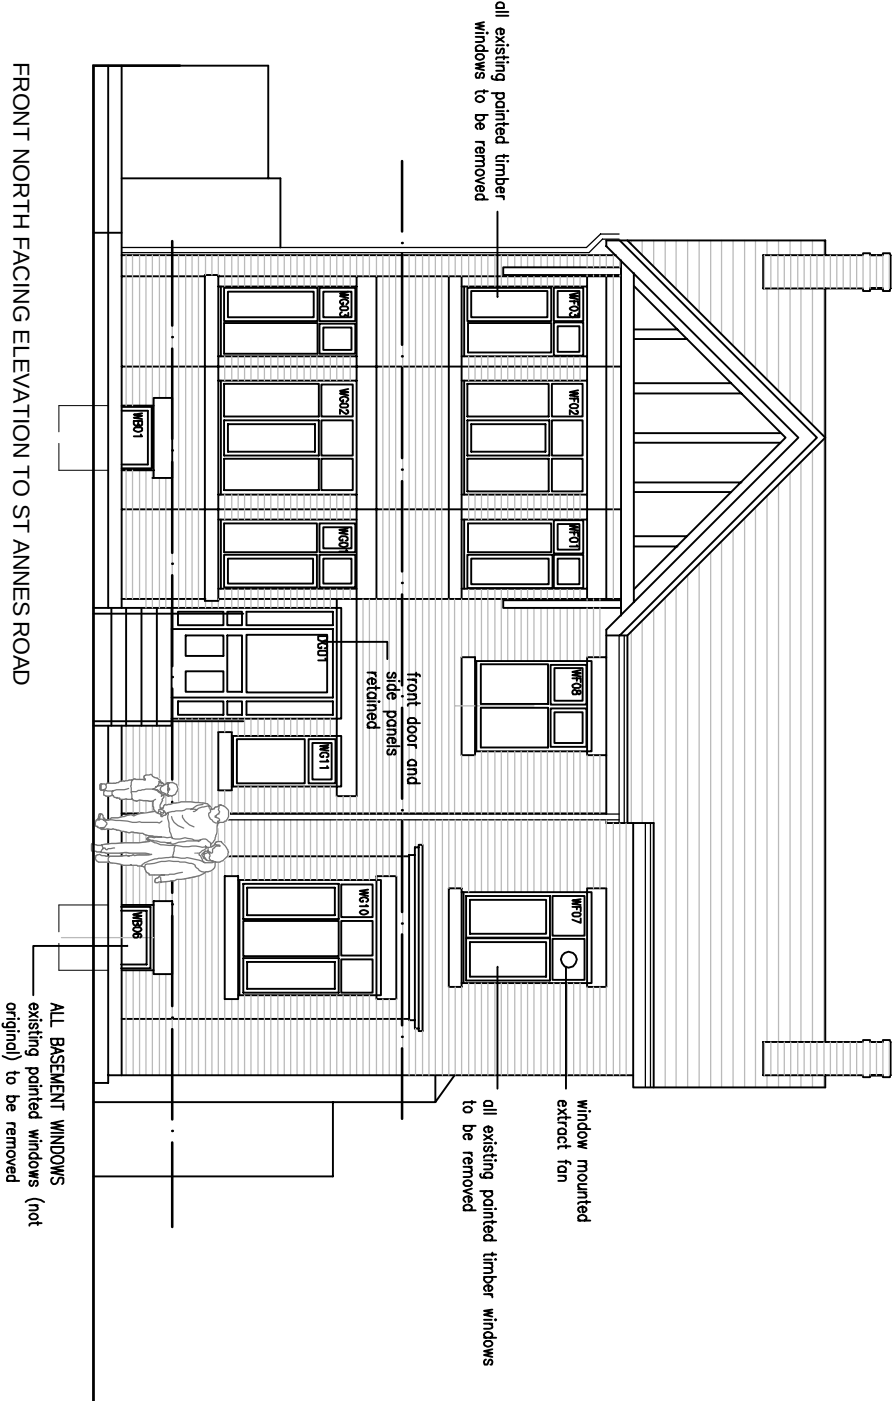


FRONT NORTH FACING ELEVATION TO ST ANNES ROAD

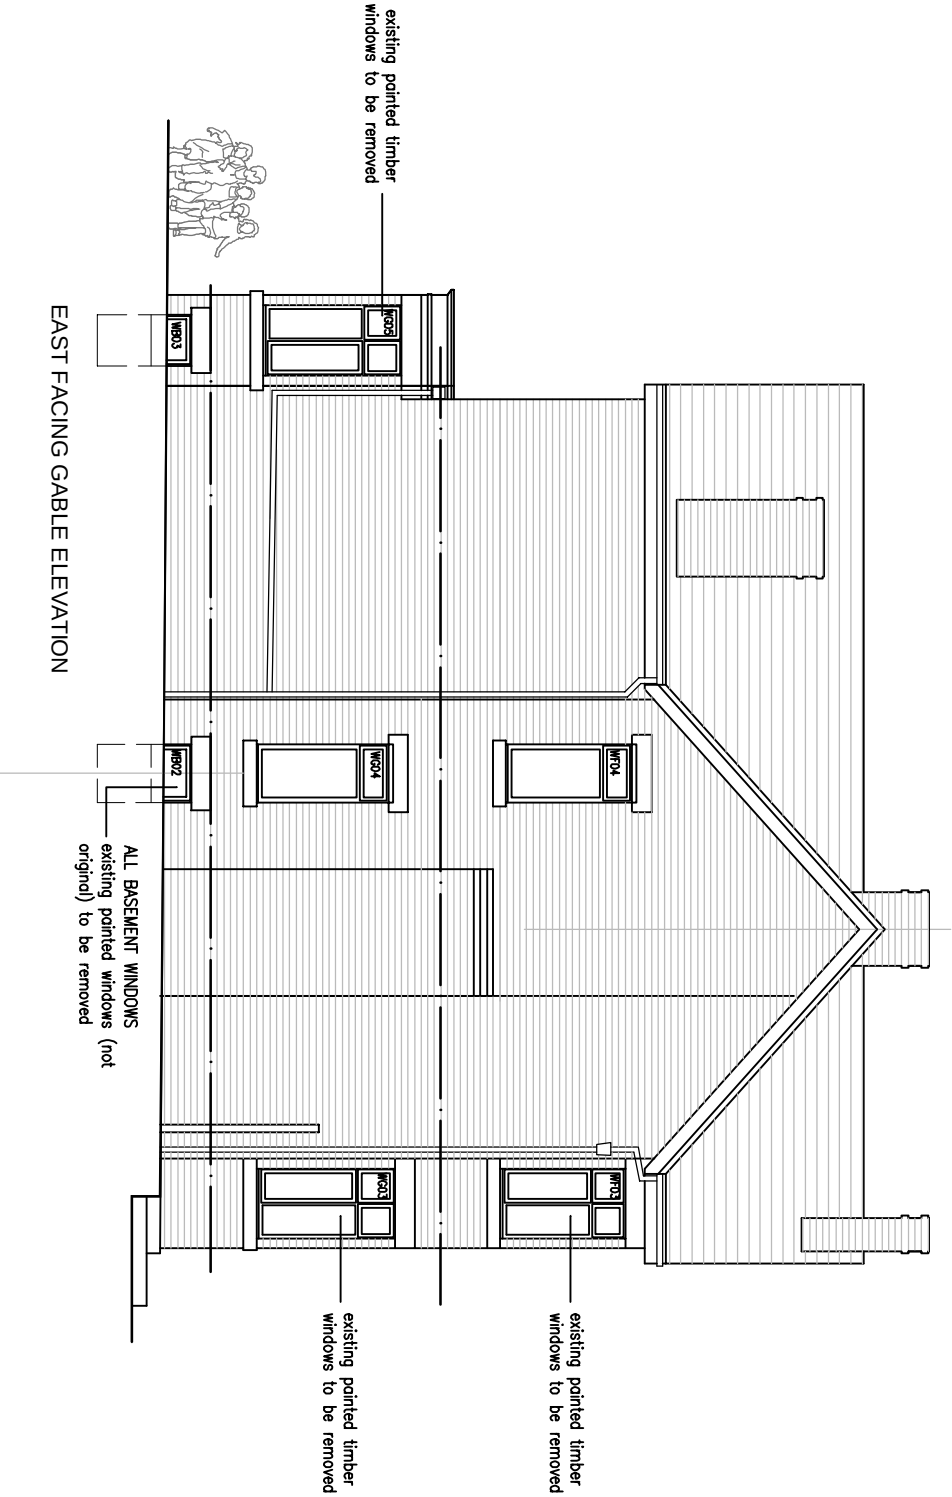

EAST FACING GABLE ELEVATION

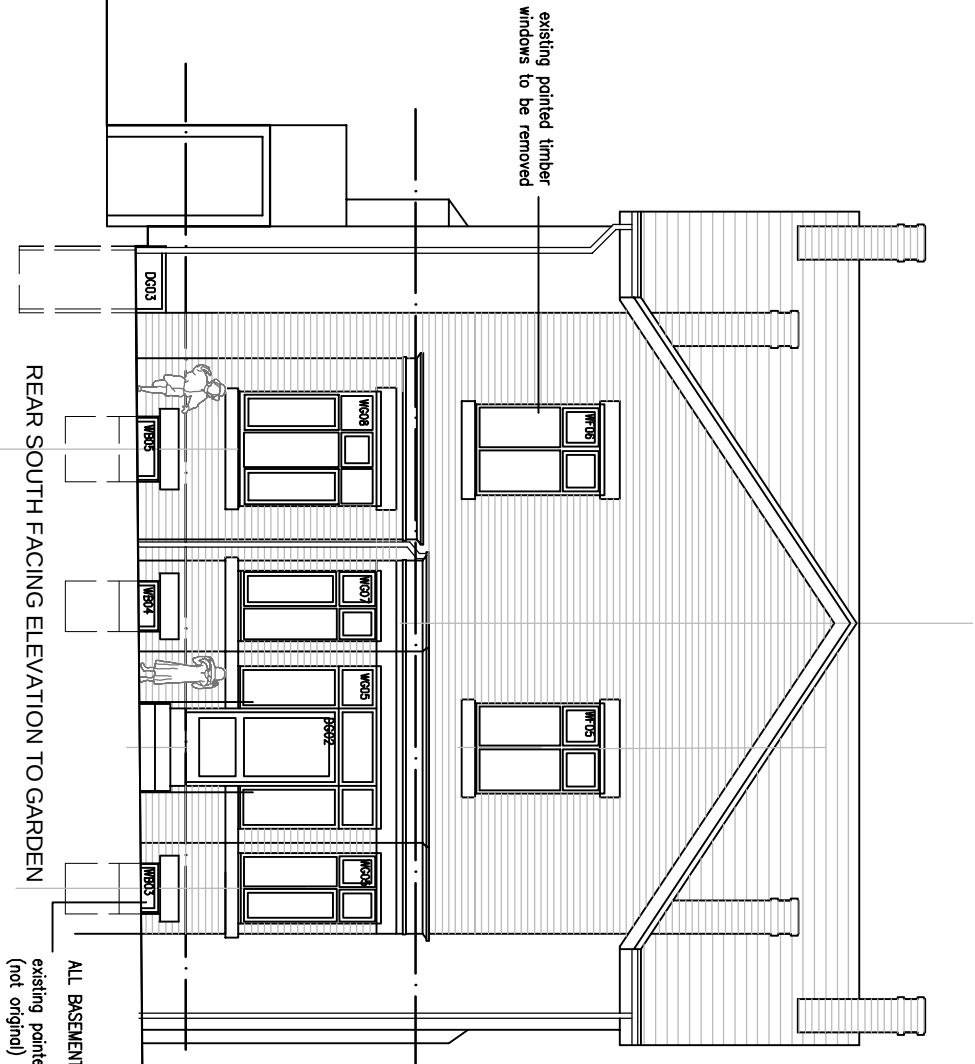

REAR SOUTH FACING ELEVATION TO GARDEN

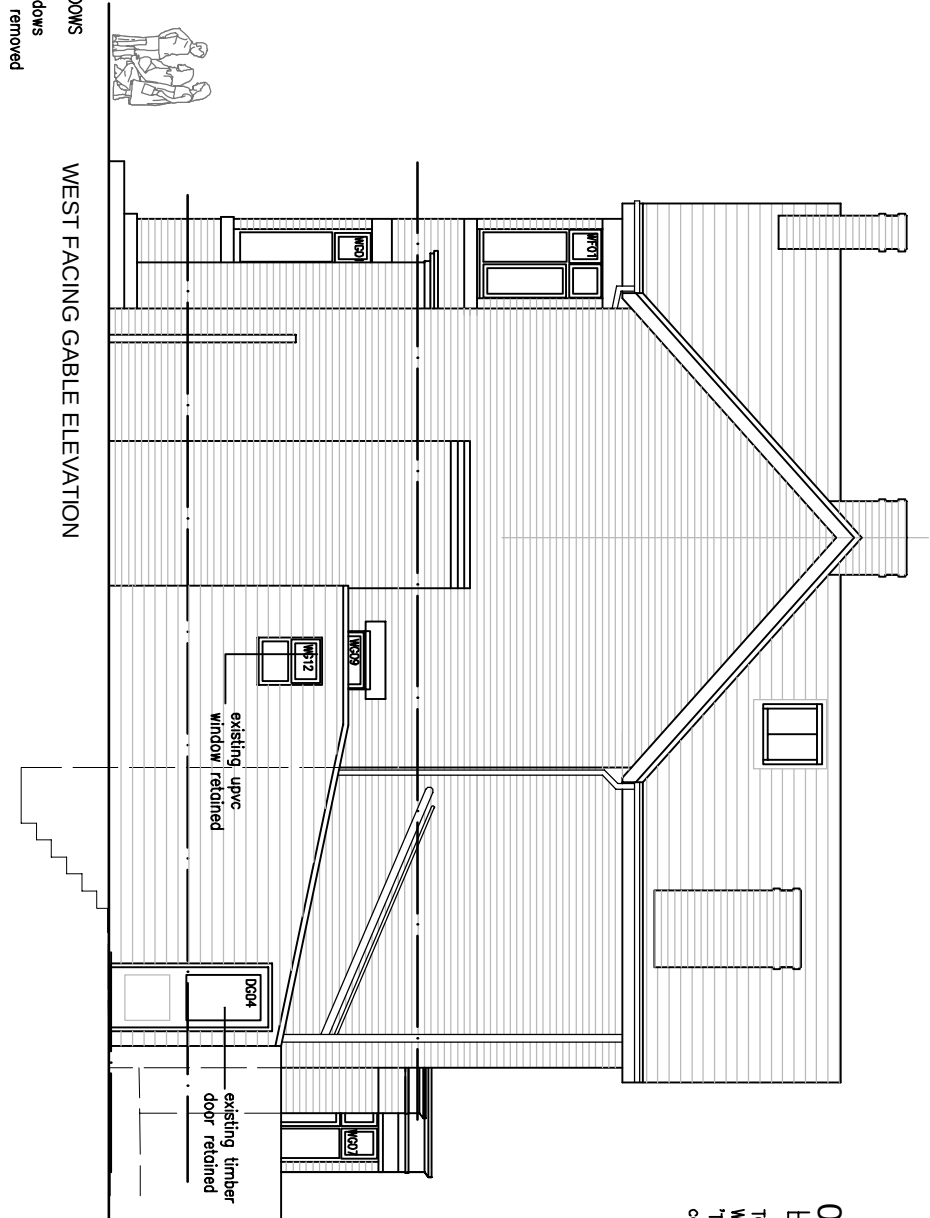

WEST FACING GABLE ELEVATION

0 5m

TO BE READ IN CONJUNCTION WITH DESIGN STATEMENT
Windows generally to be replaced with heritage style
'timberlook' upvc double glazed windows with flush
casements in same arrangement of transoms and mullions

B. EXISTING ELEVATIONS ONLY		11.04.23
A. ANNOTATION ADDED		26.03.23
revisions		
proposed elevations		
beeches nursery		
st anns road prestwich		
date: march 2023	scale 1:100 @a3	
status: preliminary	dwg. d458/02 rev B	
DO NOT SCALE - IF DIMENSIONS ARE NOT GIVEN PLEASE ASK		

architectural designworks limited

designworks

BUILDINGS	SPACES	PLACES
-----------	--------	--------