


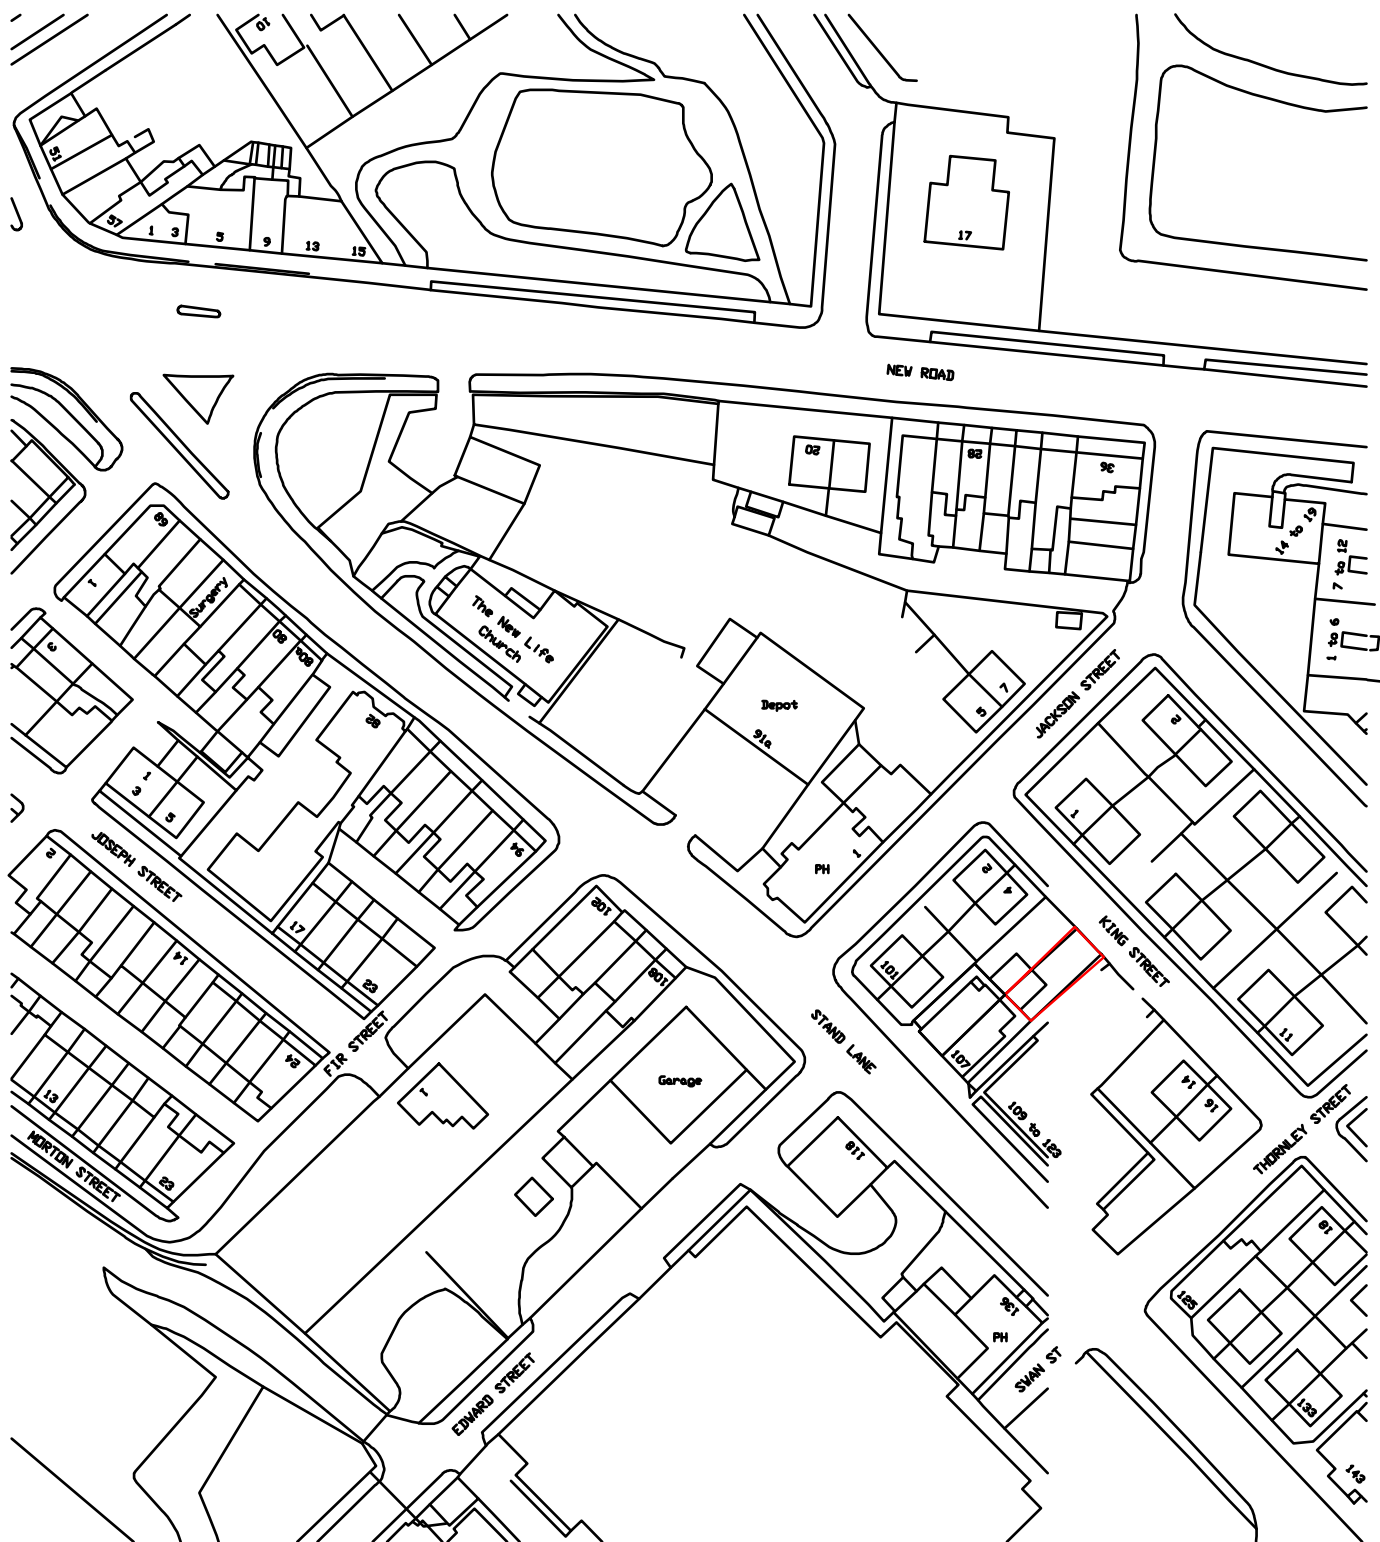

LOCATION PLAN Scale 1:1250