





3. Front - Proposed
1 : 100

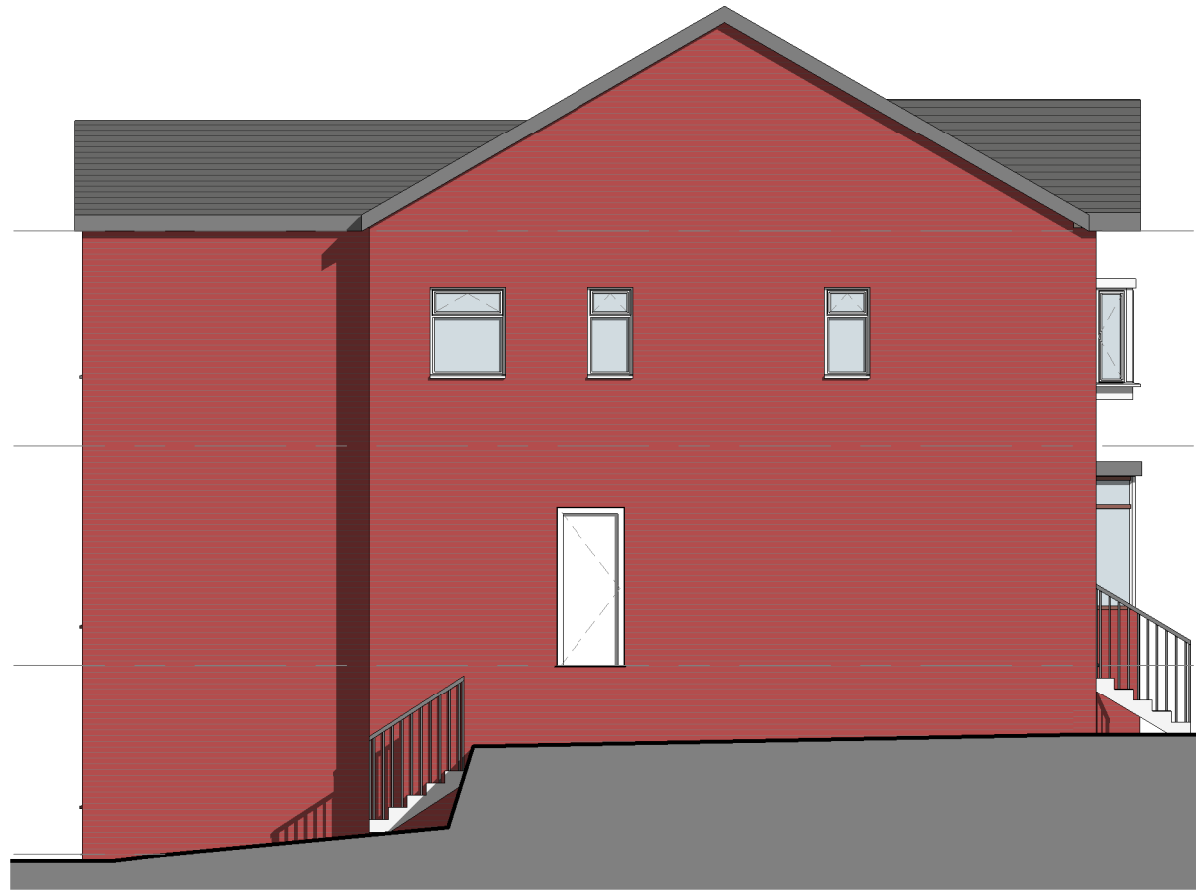


4. Left Side - Proposed
1 : 100




5. Rear - Proposed
1 : 100

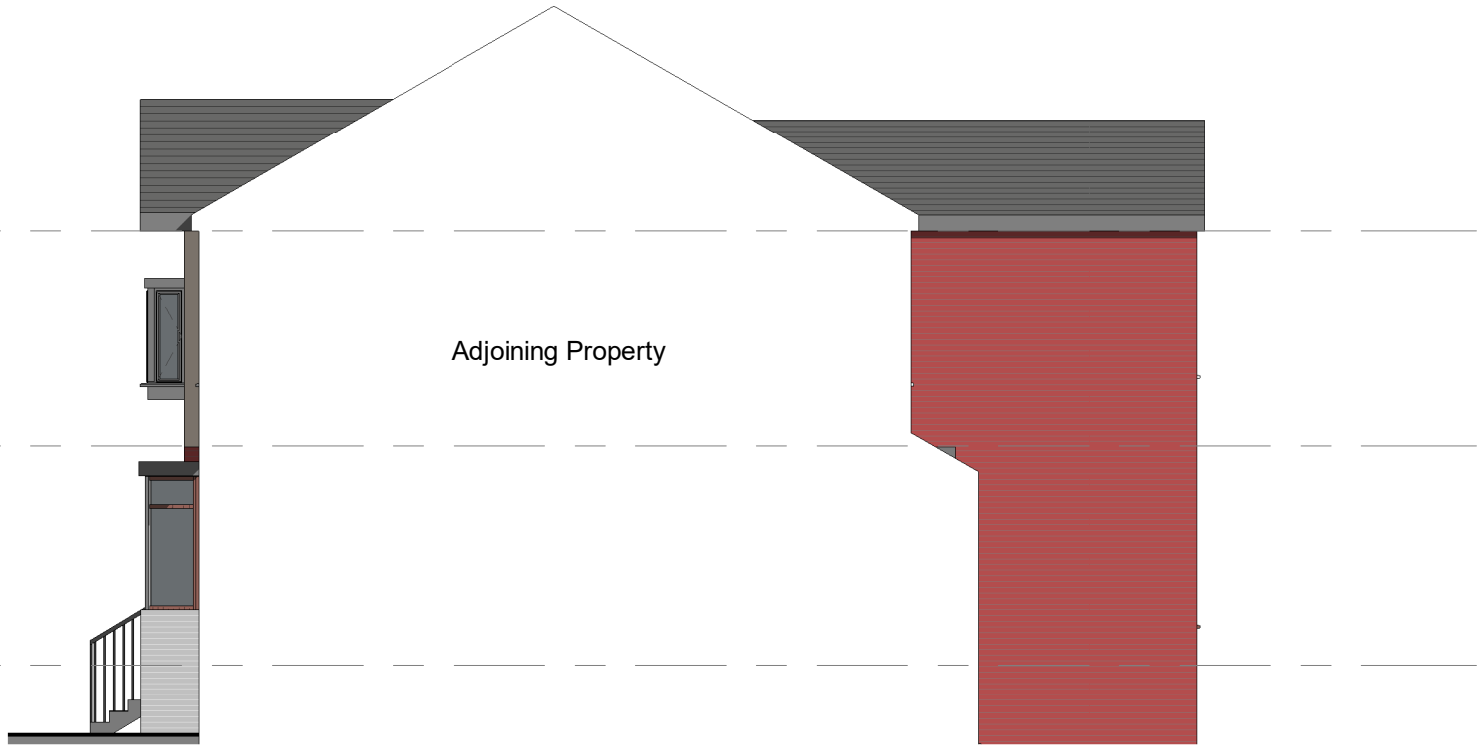


6. Right Side - Proposed
1 : 100

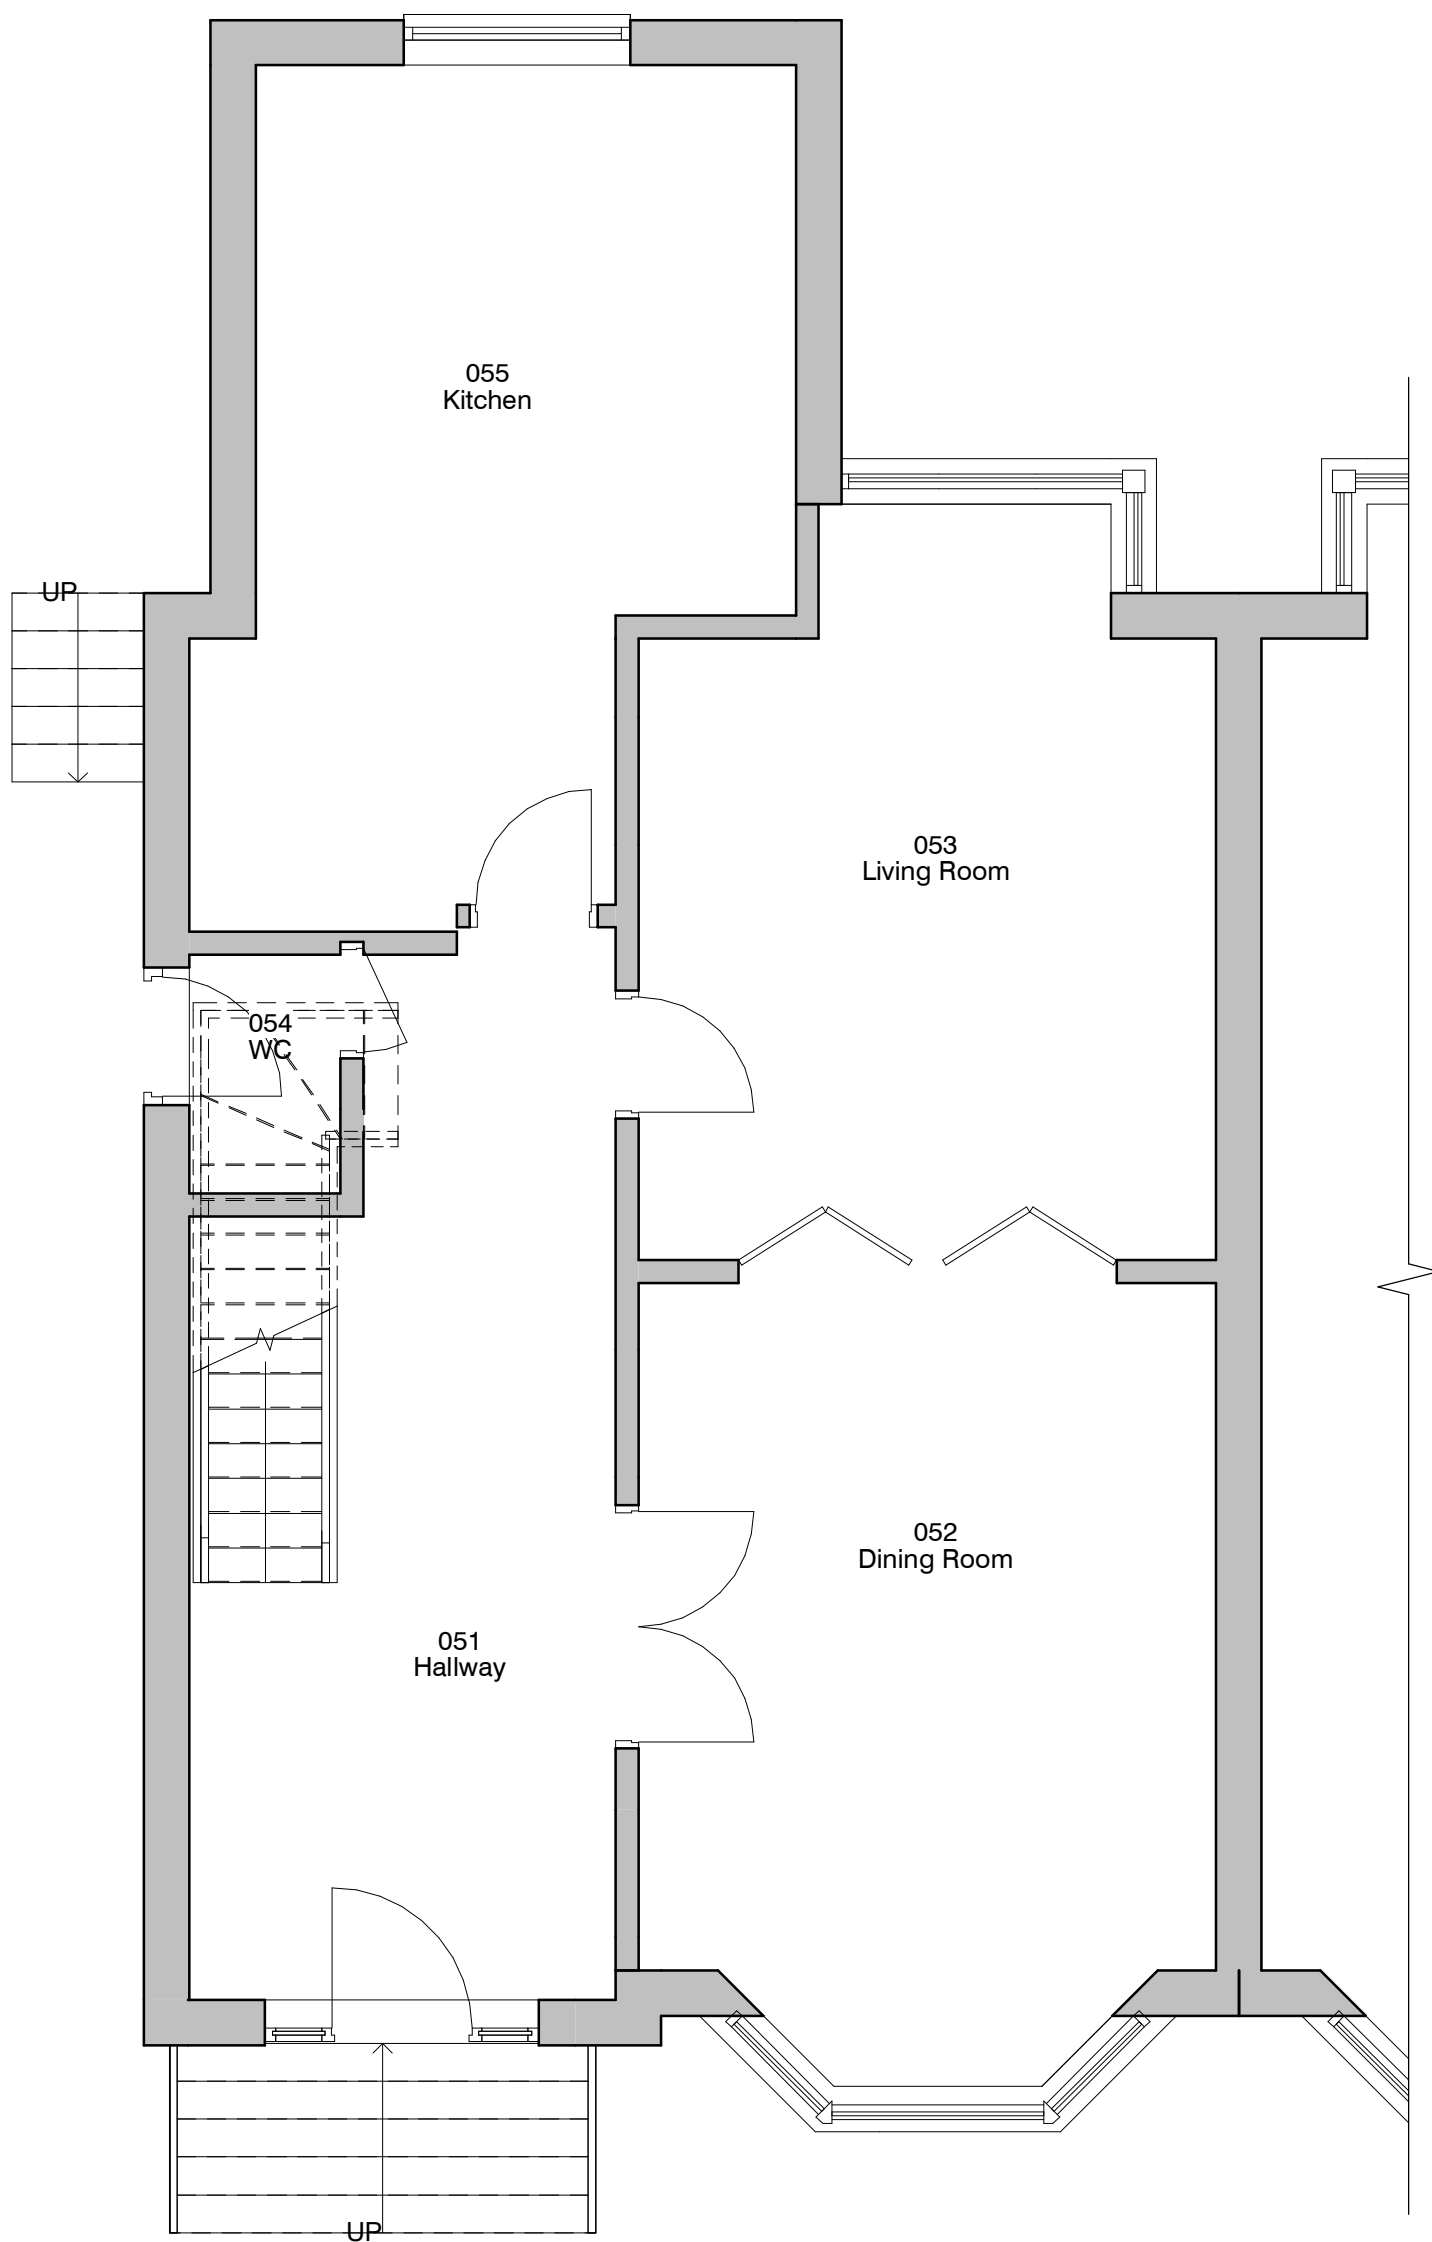

1. Level 0 - GA Proposed
1 : 50

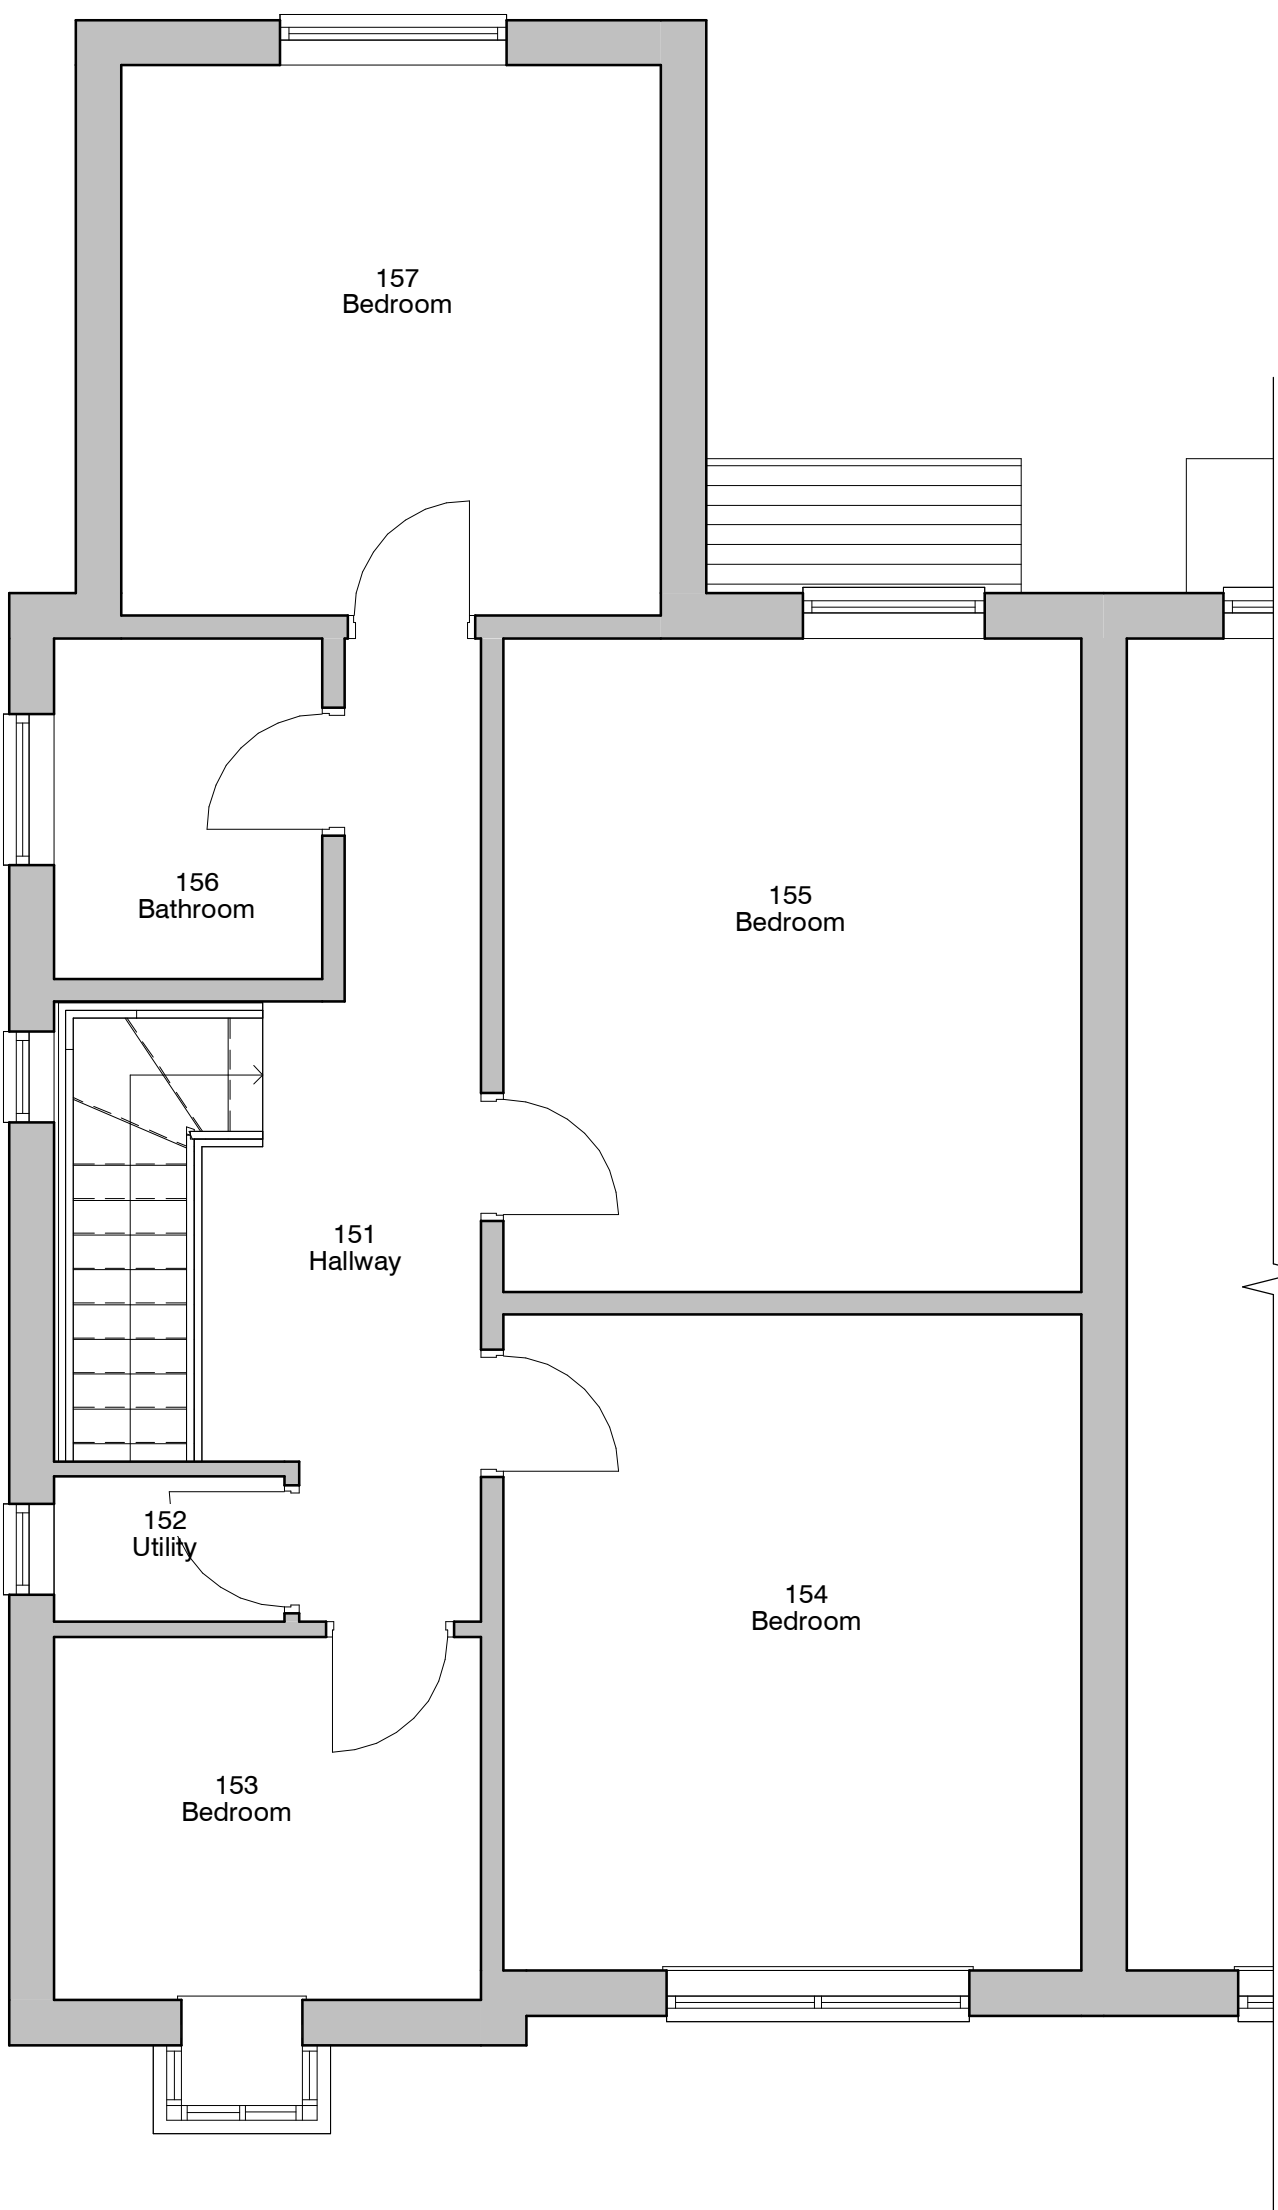

2. Level 1 - GA Proposed
1 : 50

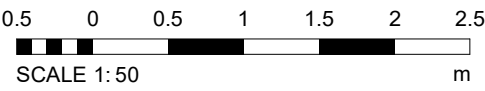

PROJECT		128 Albert Avenue	SCALE & A1	DATE	16 JUN 2022	DROWN BY	ER
CLIENT		Owner	STATUS		PLANNING		
TITLE		Proposed GA Plans and Elevations	PROJECT NO.	DA22051.	DRAWING NO.	003.	REV.
							1
		NOTES					
		THIS DRAWING MUST NOT BE REPRODUCED WITHOUT WRITTEN CONSENT. ALL OWNERSHIP AND INTELLECTUAL RIGHTS ARE RESERVED. ALL DIMENSIONS AND MATERIALS SHALL BE CHECKED AND CONFIRMED IN THE FIELD AND CORRECTED TO BE IN ACCORDANCE WITH THE DRAWING. THE DRAWING SHALL BE IN ACCORDANCE WITH CURRENT STATUTORY LEGISLATION, RELEVANT CODES OF PRACTICE AND PREVIOUS AGREEMENTS. ALL DIMENSIONS ON THIS DRAWING ARE IN MILLIMETRES UNLESS OTHERWISE STATED.					