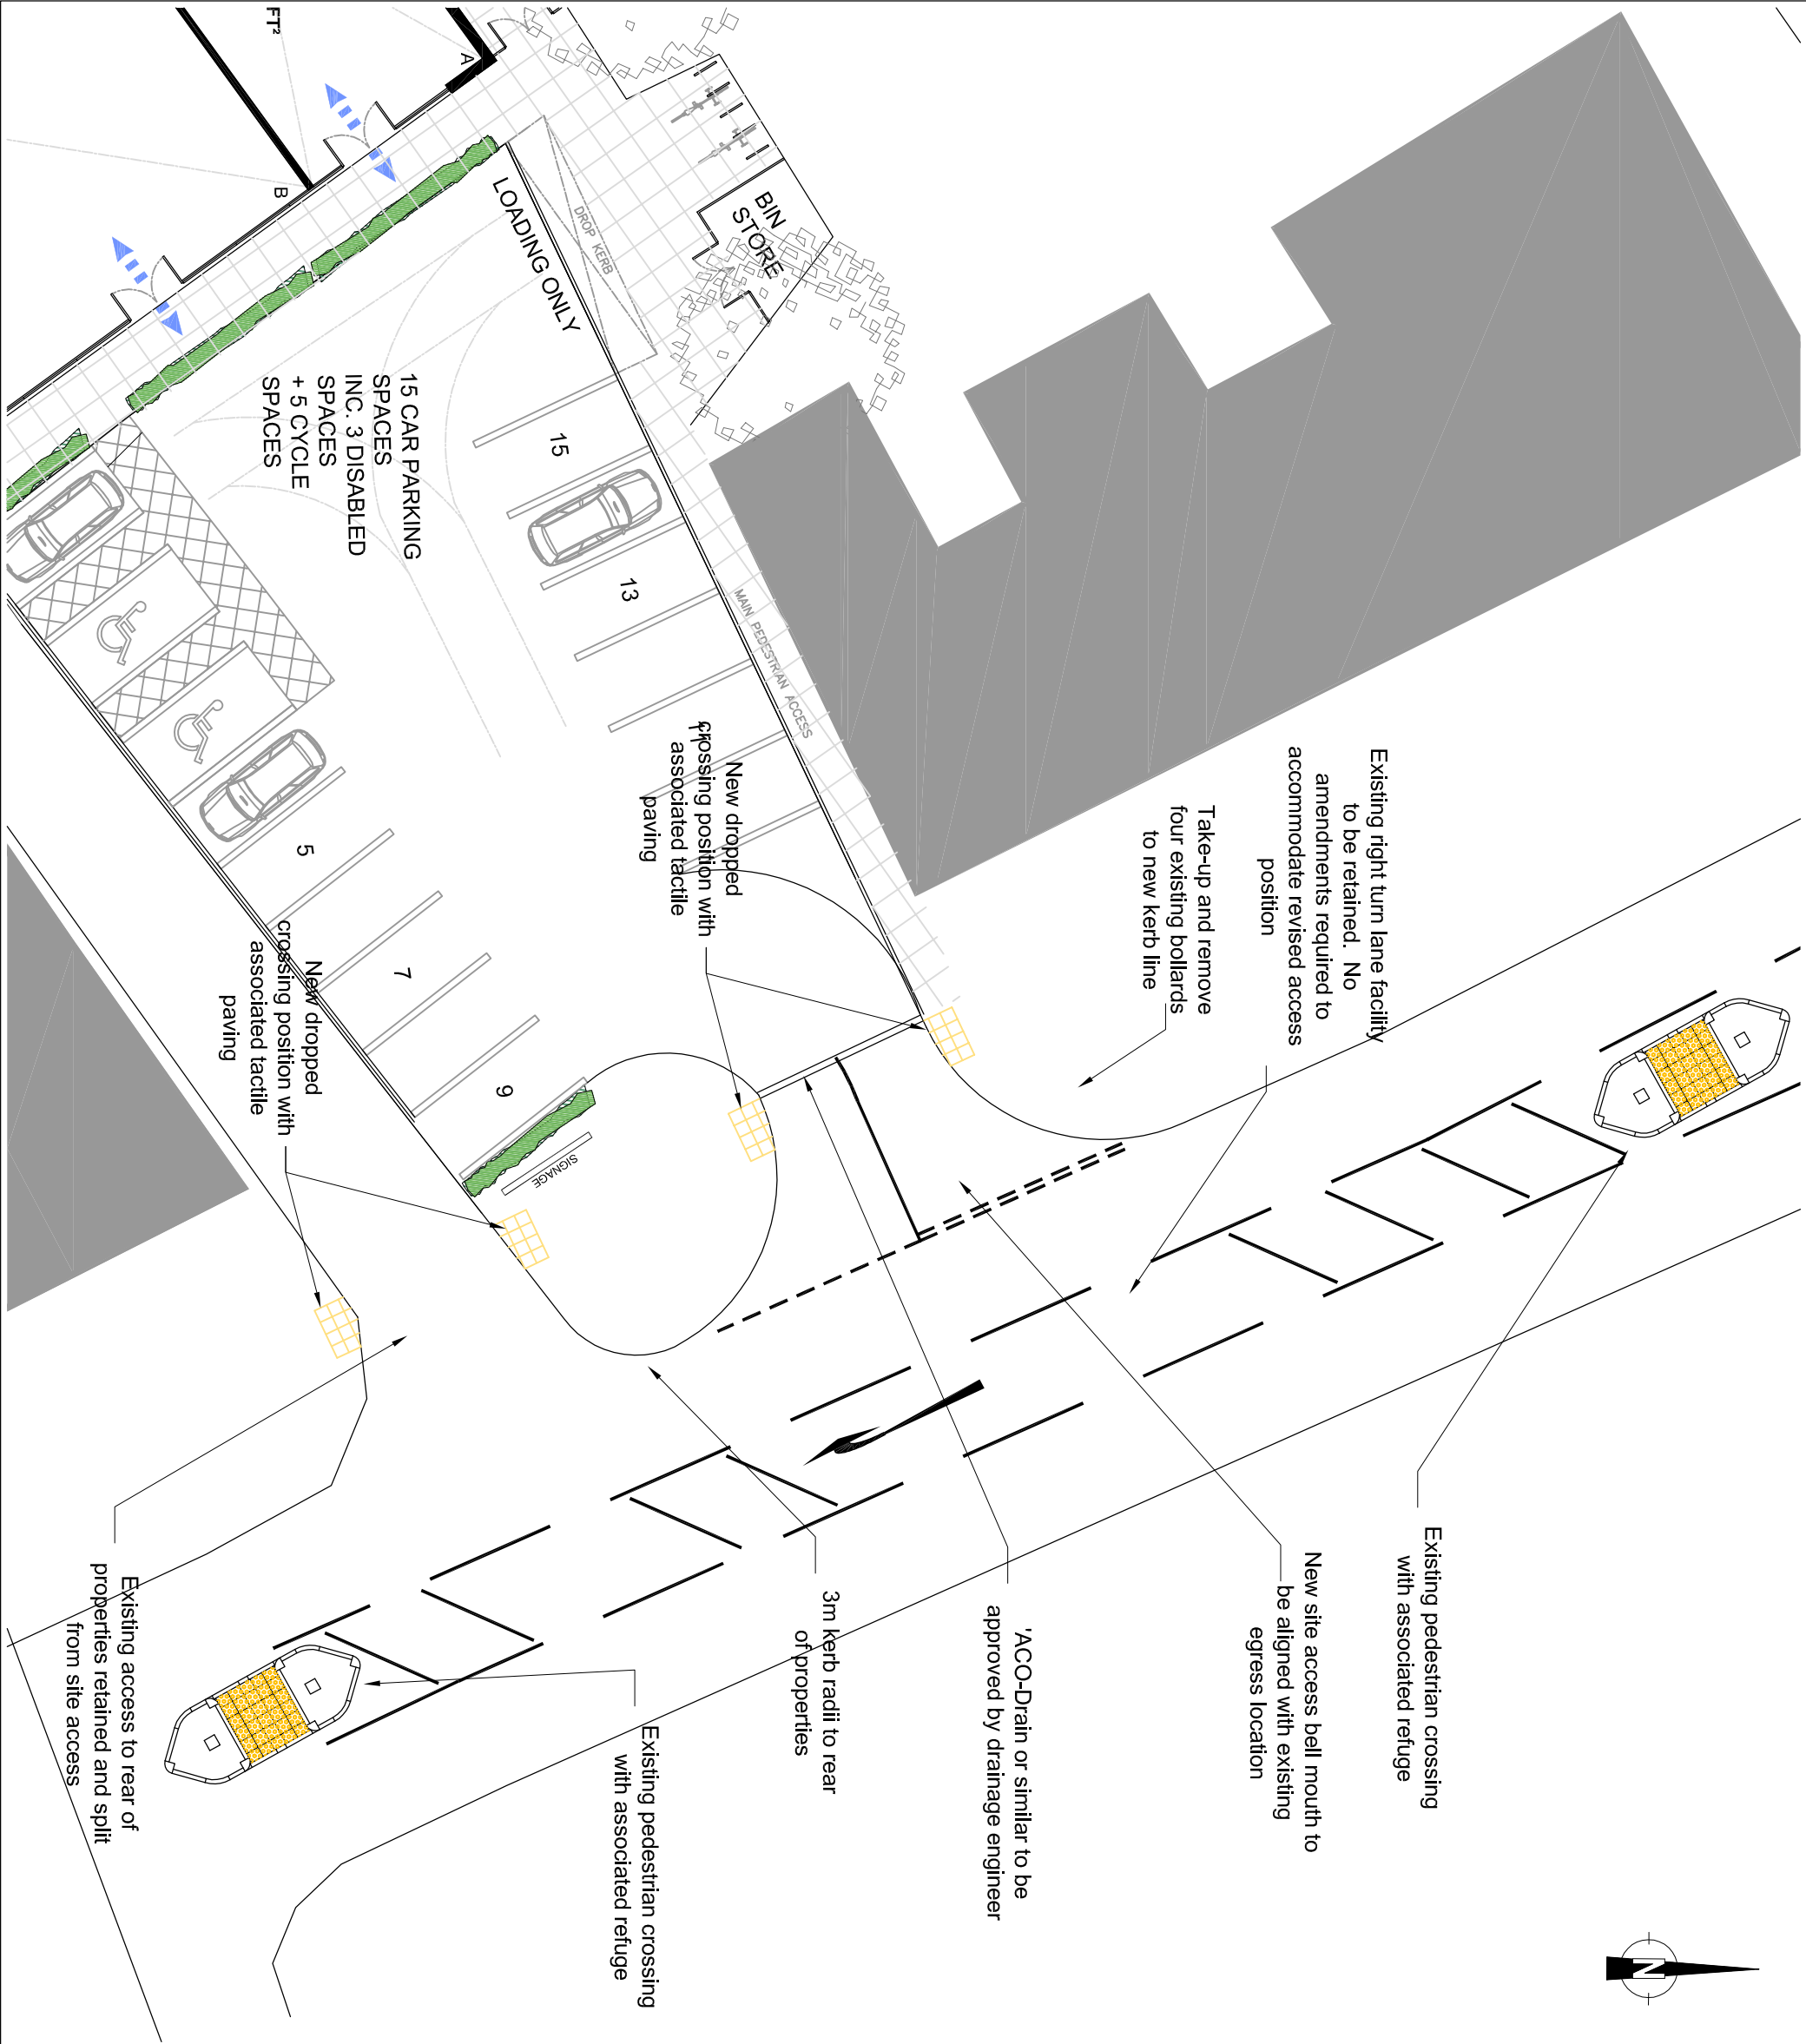


This drawing is the copyright of Cameron Rose Limited and may not be loaned, copied or reproduced in any way, or used for any offer, quote, tender or construction purposes without written consent of the company to do so.

Follow any figured dimensions - do not scale. IF IN DOUBT ASK.

This drawing has been prepared for feasibility purposes and does not represent a construction plan. All design aspects to be confirmed at the appropriate detailed design stage.

● Revision History		● Date	
A	Revised access arrangement	05/07/13	
B	LHA amendments included	17/07/13	
C	desc	date c	
D	desc	date d	
E	desc	date e	
F	desc	date f	
G	desc	date g	
H	desc	date h	
I	desc	date i	
J	desc	date j	

Winster House 5a King Street Newcastle-under-Lyme Staffordshire ST18 0JL 01752 527029 www.cameron-rose.co.uk		 CAMERON ROSE ASSOCIATES	
client: Synergie Properties North West Limited			
project: Bury Old Road, Prestwich Retail Units			
drawing title: Site Access Arrangement			
scale(s): 1/200	date: 29/04/13	drawn by: LJM	checked:
drawing number: 099-01/GA-01	status: Information		
xrefs:		rev: B	
DATE PRINTED:			