


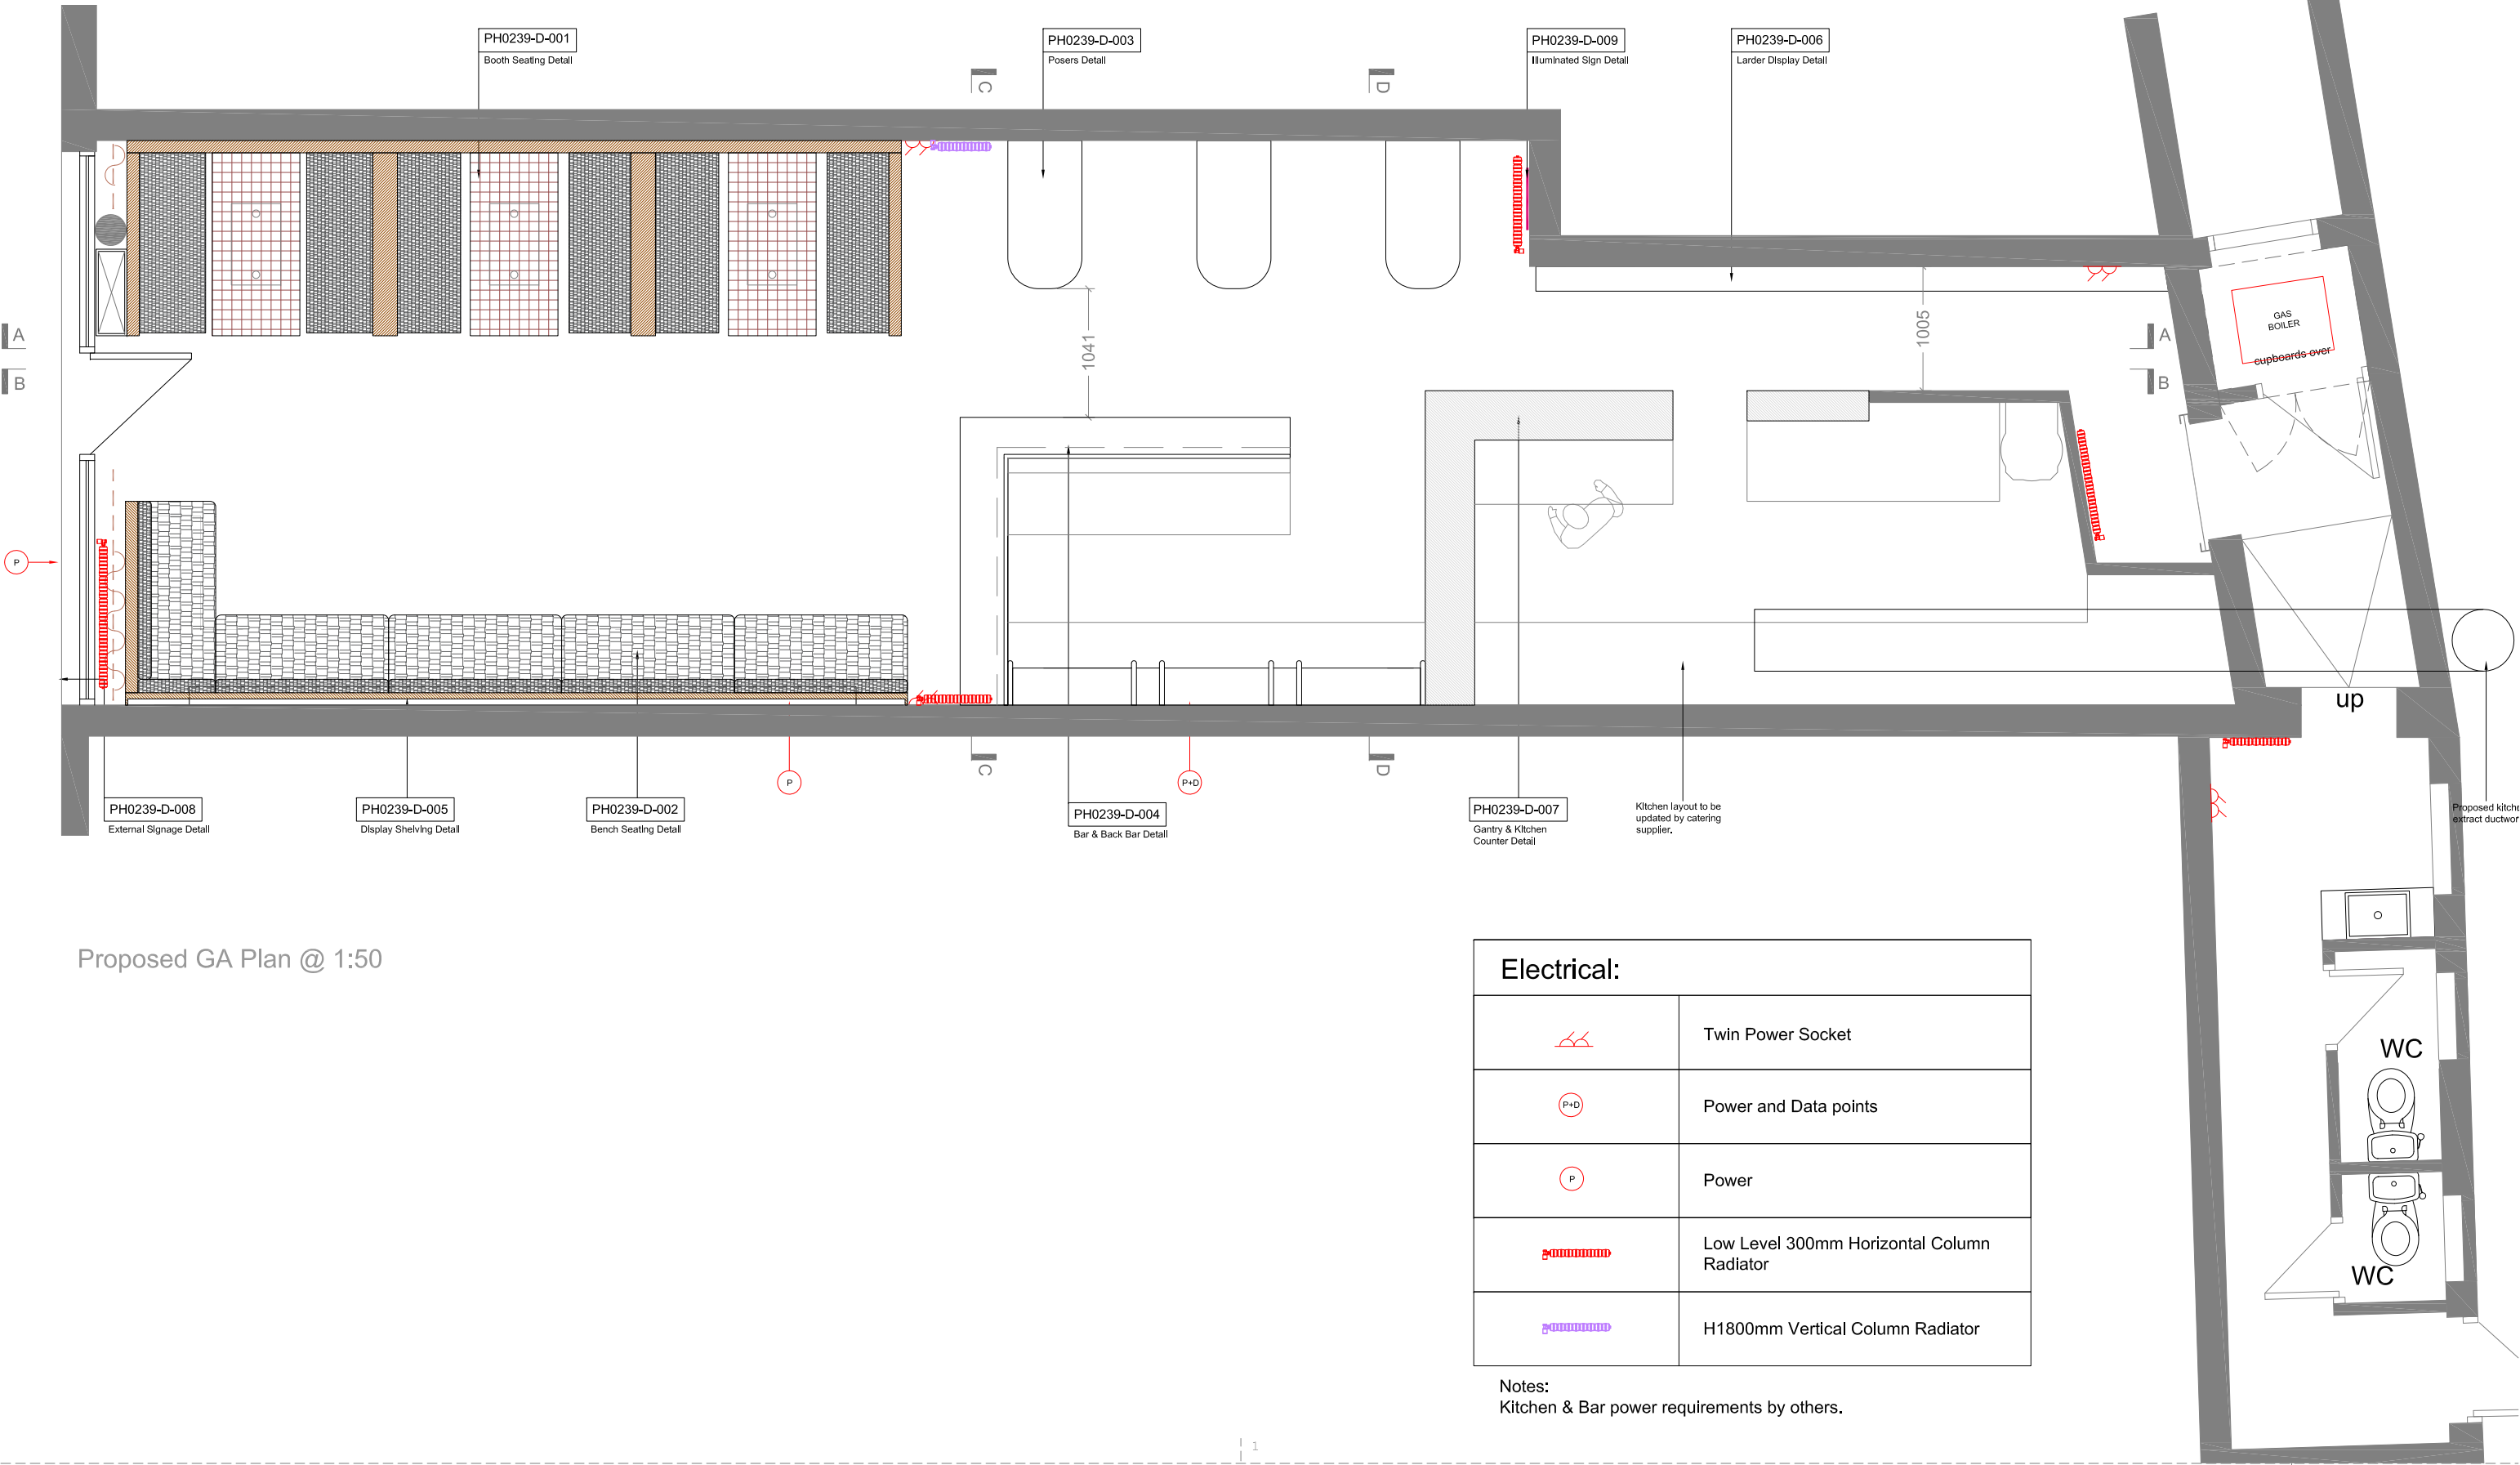

PHAUS:

nudge@phaus.co.uk
0161 222 5141

22 Lever Street
Manchester M1 1EA
phaus.co.uk

DRAWING NUMBER: PH0239-002.2
CLIENT: DOKES PIZZERIA
PROJECT NAME: DOKES PRESTWICH
DRAWING TITLE: PROPOSED GA
SCALE: 1:50 @ A3
DATE: 10.2021
DRAWN BY: CN
CHECKED BY: HA

STATUS: FOR COSTING

REV: A



REV: DATE: NOTE: BY:
A 130122 KITCHEN DUCTWORK PS
ADDED

NOTE:
This drawing has been produced from a PHAUS site survey and is for design intent purposes only. Check survey to be carried out by main contractor and discrepancies forwarded to PHAUS.

Please note that this drawing is still subject to Building Regulations and Landlord approval. External signage is subject to Advertisement Consent.

DRAWING TO BE READ IN CONJUNCTION WITH OTHER CONSULTANTS DRAWINGS & SPECIFICATIONS.

NOTES

1. DO NOT SCALE FROM THIS DRAWING.
2. IF ANY DISCREPANCIES ARE FOUND, NOTIFY PHAUS.
3. THIS DRAWING IS THE PROPERTY OF PHAUS AND IS NOT TO BE REPRODUCED WITHOUT OUR CONSENT.
4. CONTRACTORS TO PERFORM THEIR OWN DIMENSION CHECK ON SITE.

© Phaus, 2013. All Rights Reserved.