


NEW HALL ROAD

TARMAC FOOTWAY TO BE RECONSTRUCTED TO FORM DRIVE CROSSING INACCORDANCE WITH BURY'S HIGHWAY SPECIFIATION AND TO THE SATISFACTION OF THE HIGHWAY AUTHORITY

DROPPED KERBS TO BE EXTENDED

ACO DRAIN TO EXTG. SW GULLY WITHIN PROPERTY No.13

ALL HIGHWAY WORKS TO BE UNDERTAKEN BY APPROVED CONTRACTOR AND AS PER BURY HIGHWAY'S S278 SPECIFICATION

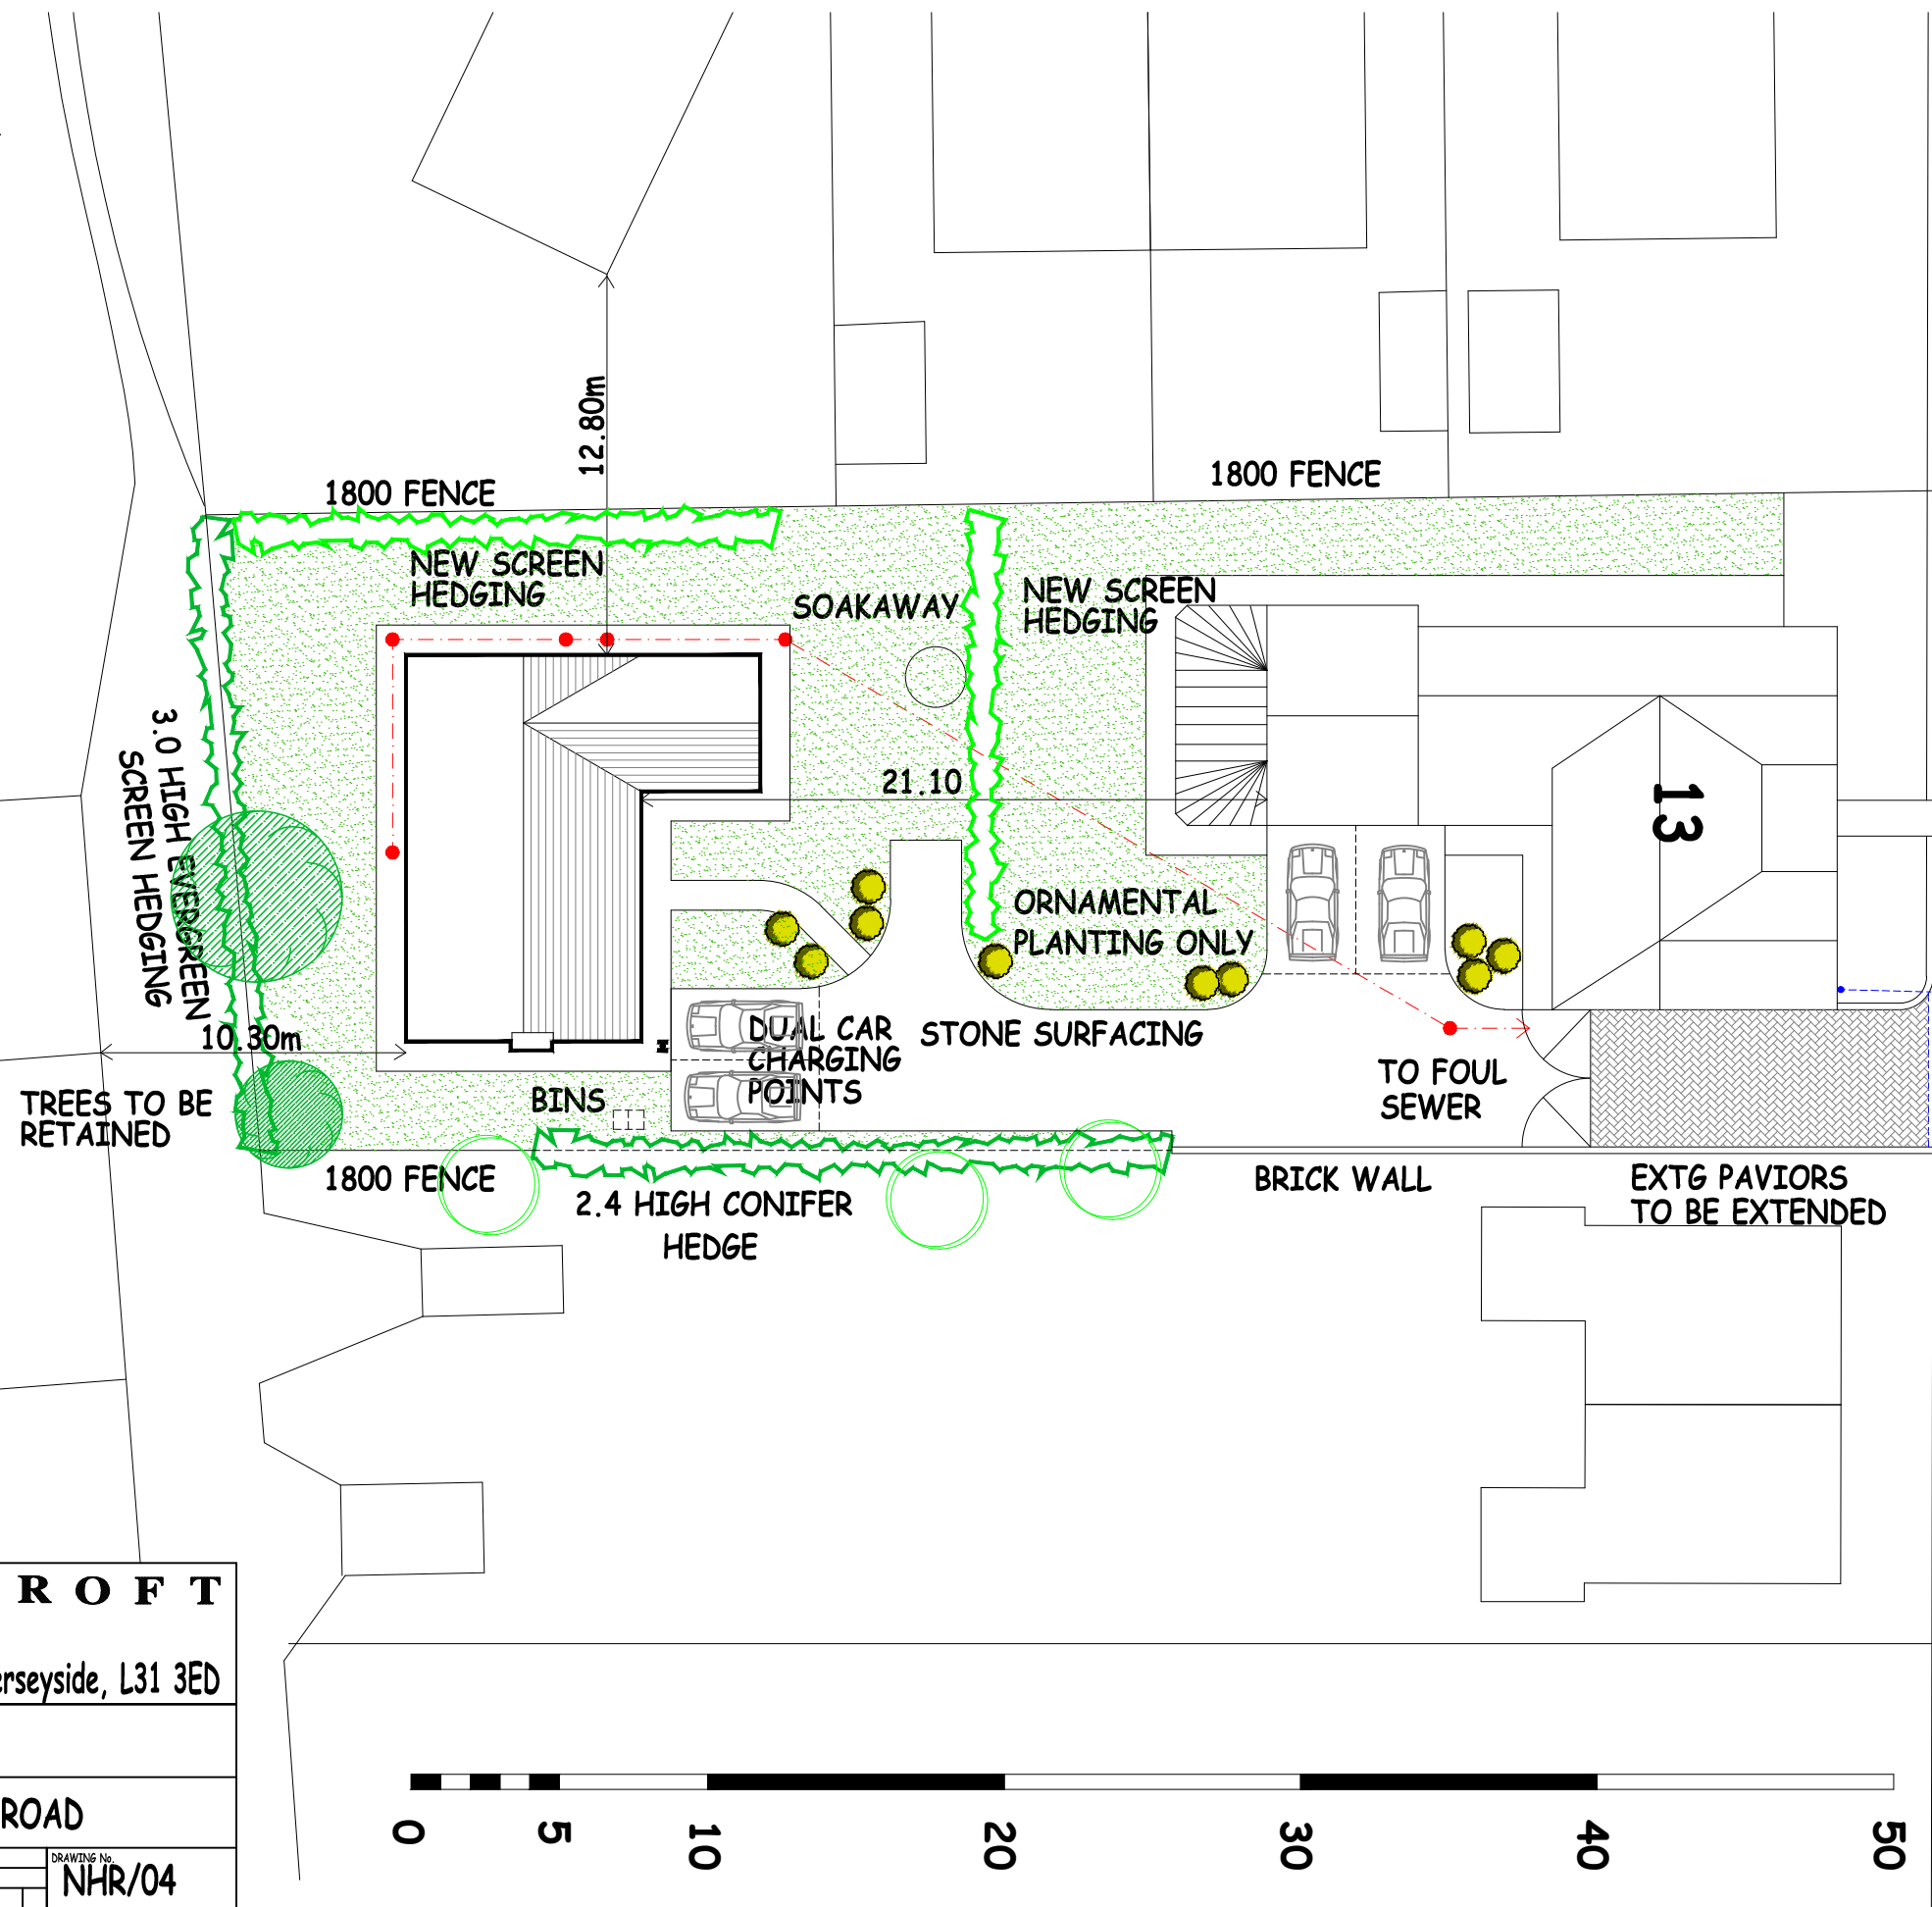

TREES TO BE RETAINED

Paper A3

BRIARCROFT
Projects
81 Hall Lane, Maghull, Merseyside, L31 3ED

DRAWING
SITE LAYOUT

PROJECT
13 NEW HALL ROAD

SCALE	1/250	DRAWING No.	NHR/04
DATE	AUGUST 2022	REV.	A B C D
DRAWN			