


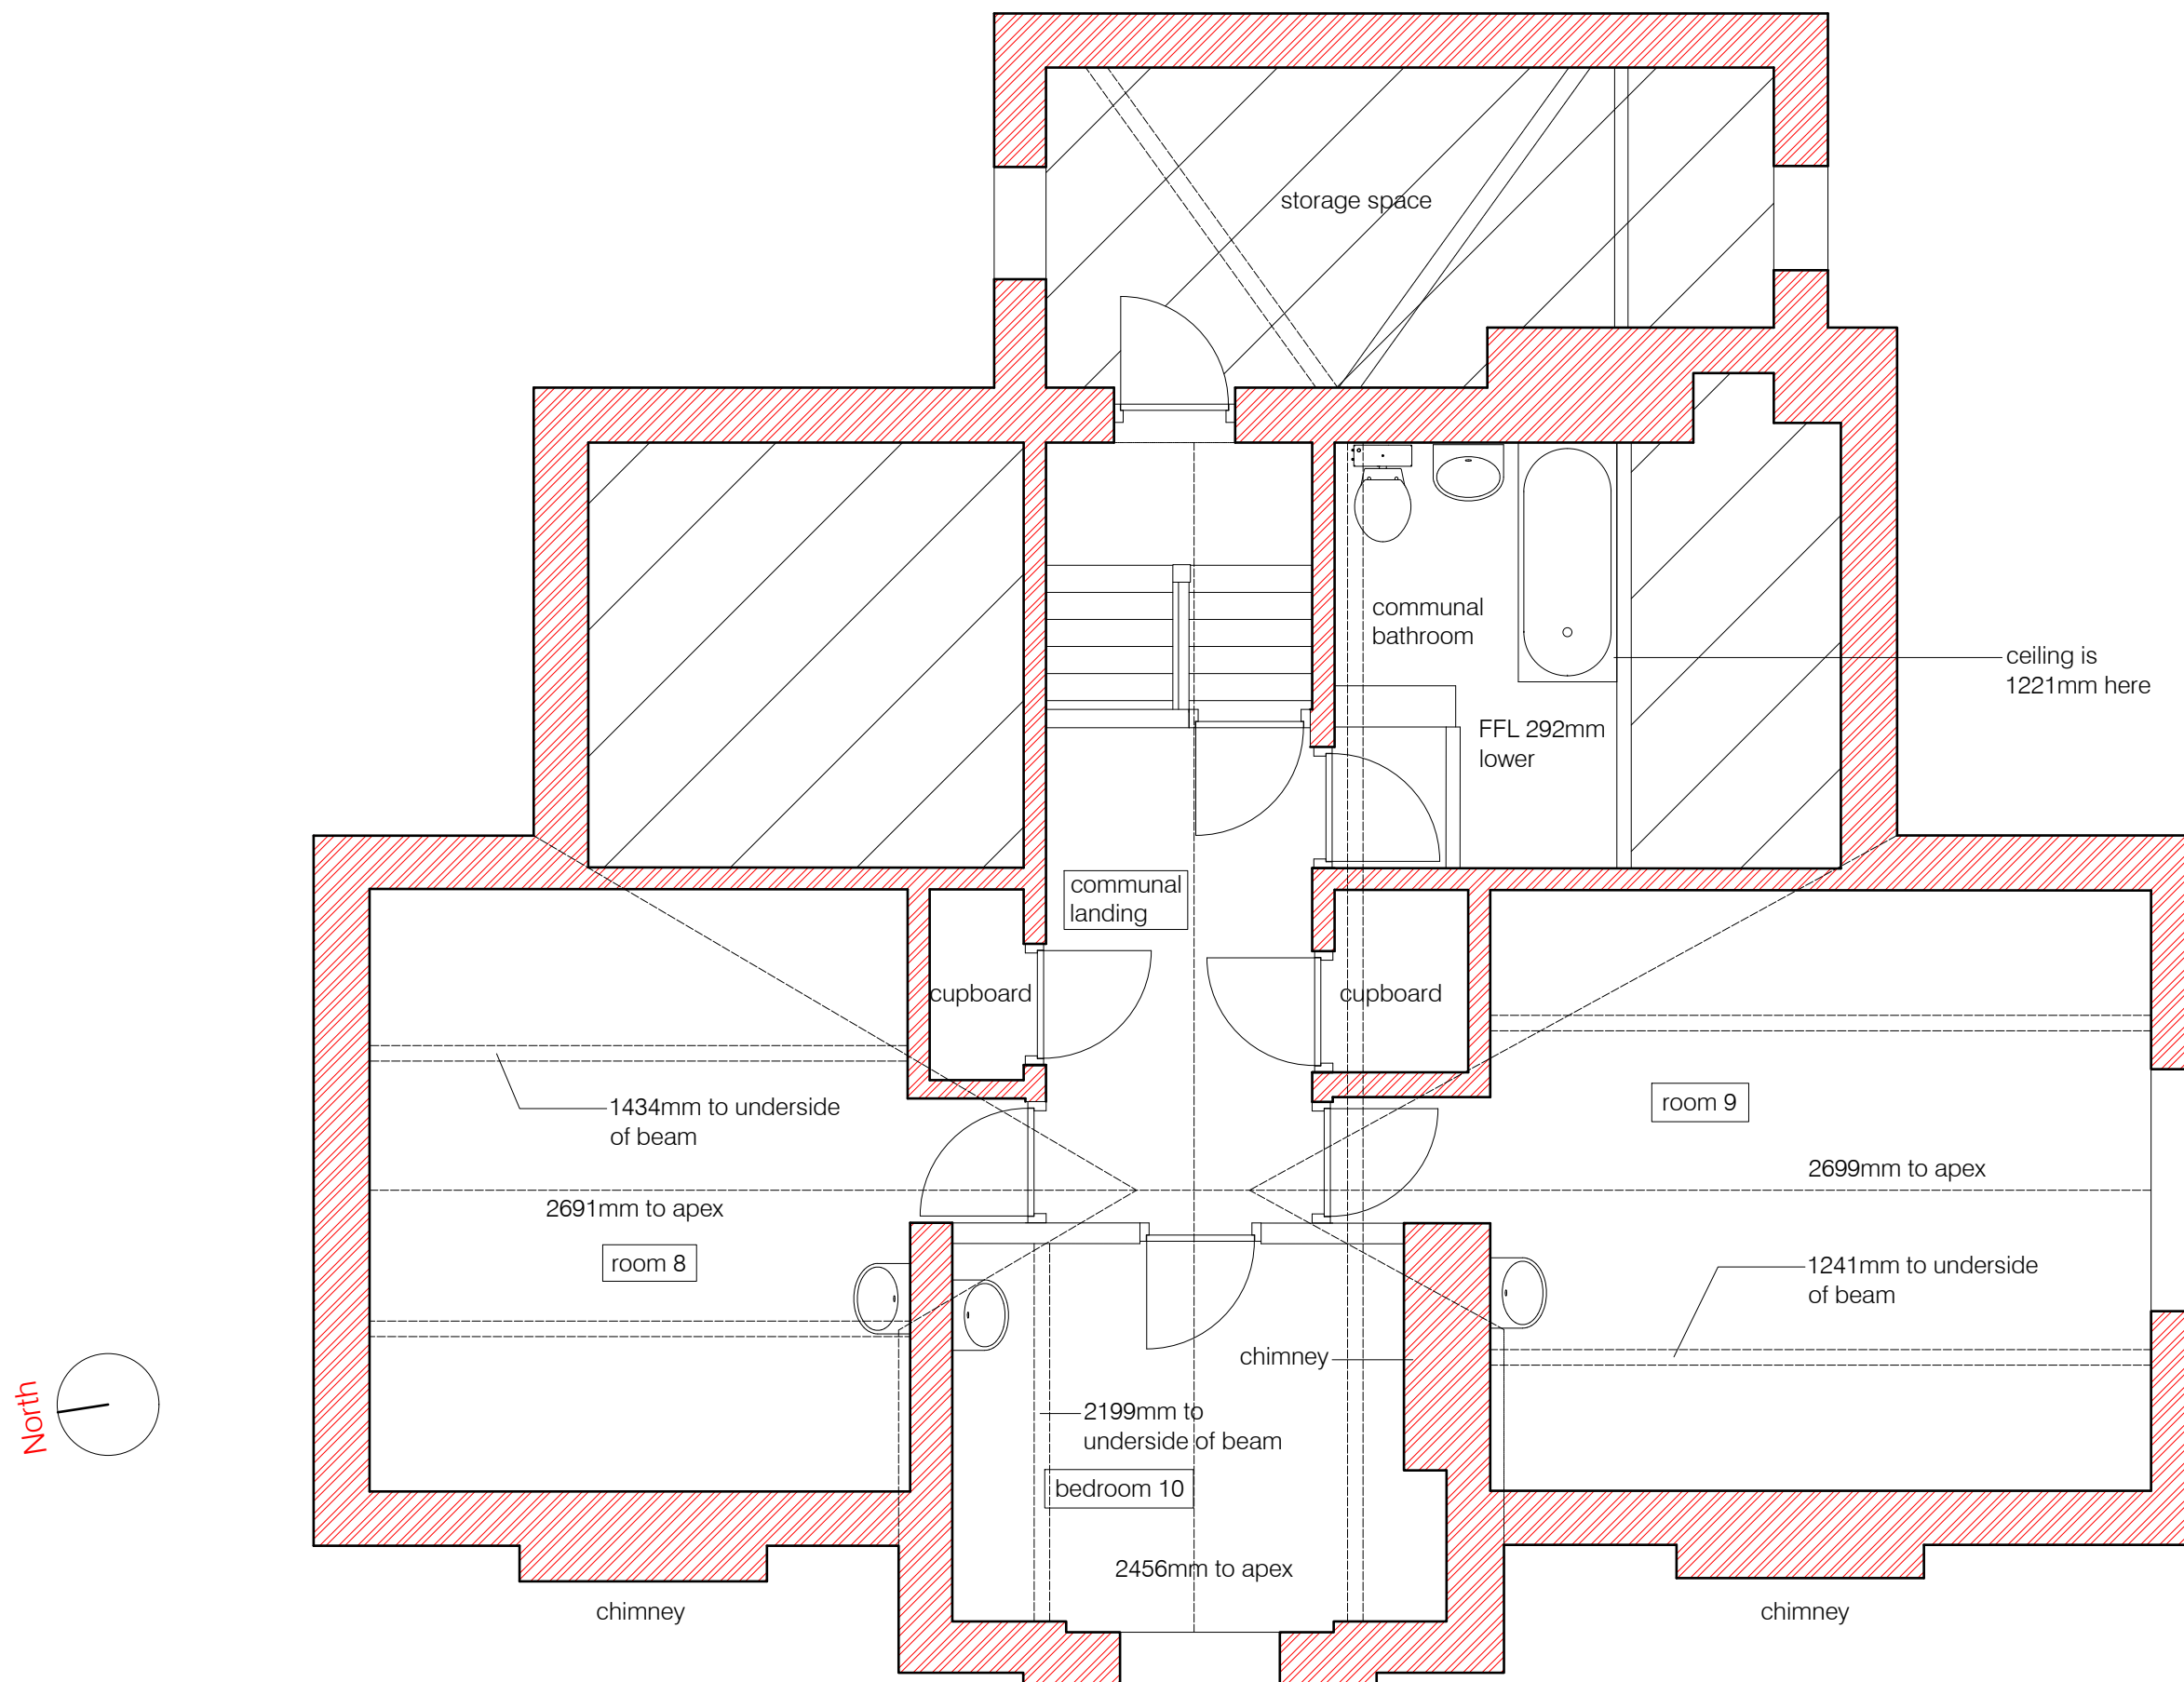

Existing Second Floor Plan 1:50 @ A3 - Gross Internal Area = 68.6m<sup>2</sup>



005

4 Glebelands Road  
Existing Second Floor Plan  
Scale - 1:50 @ A3  
Status - Planning  
18 November 2025