

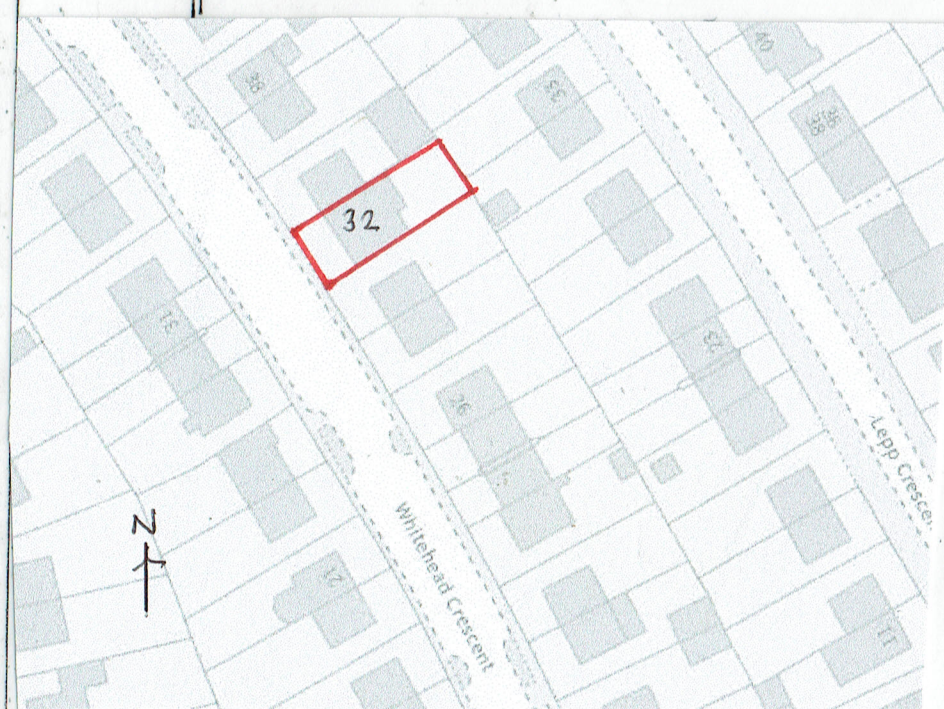
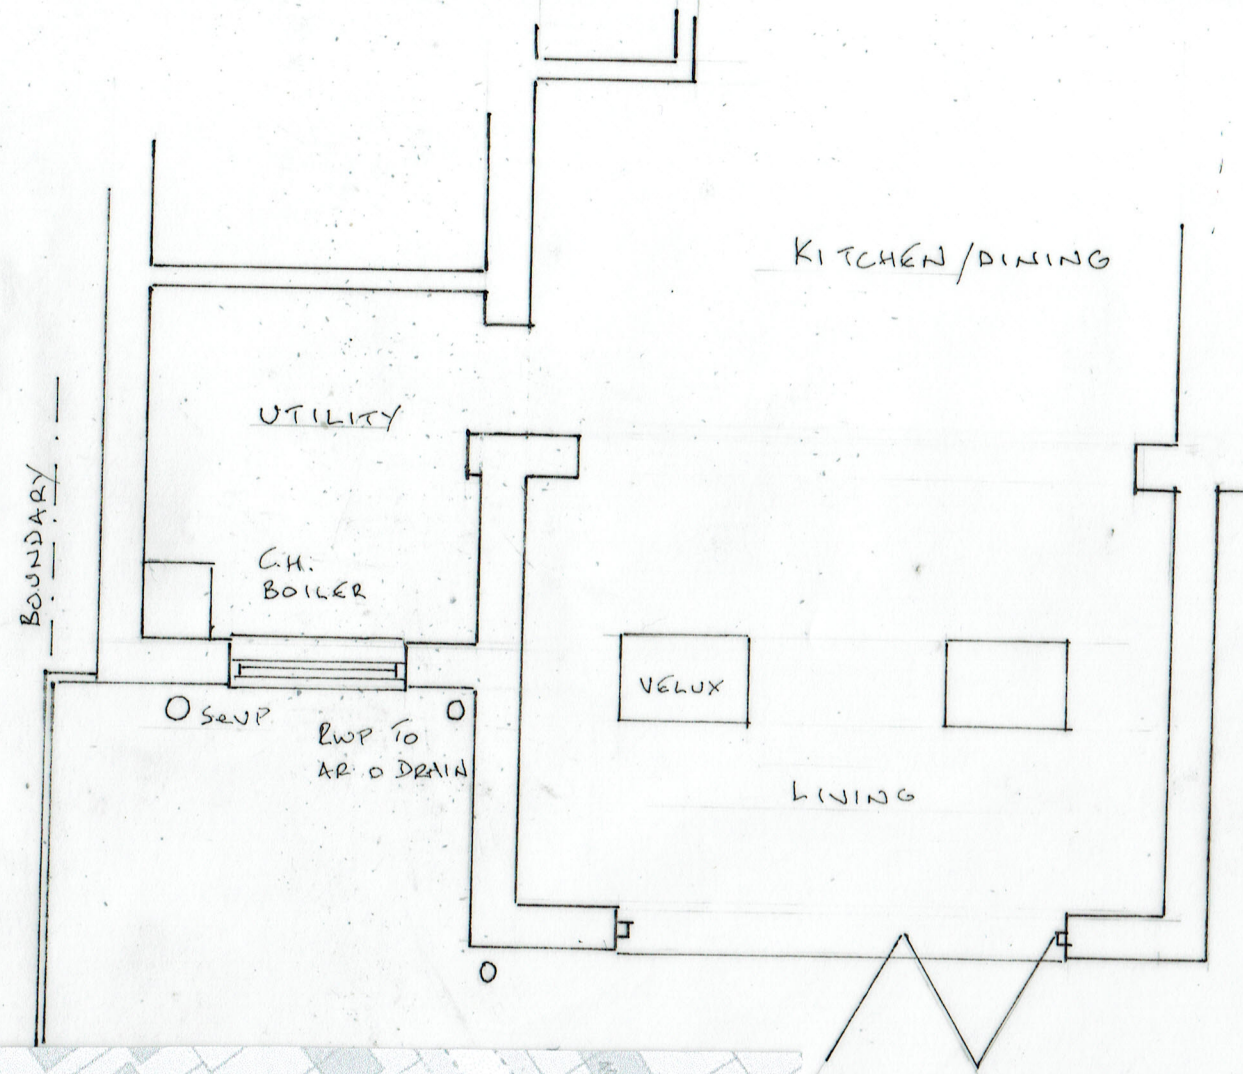
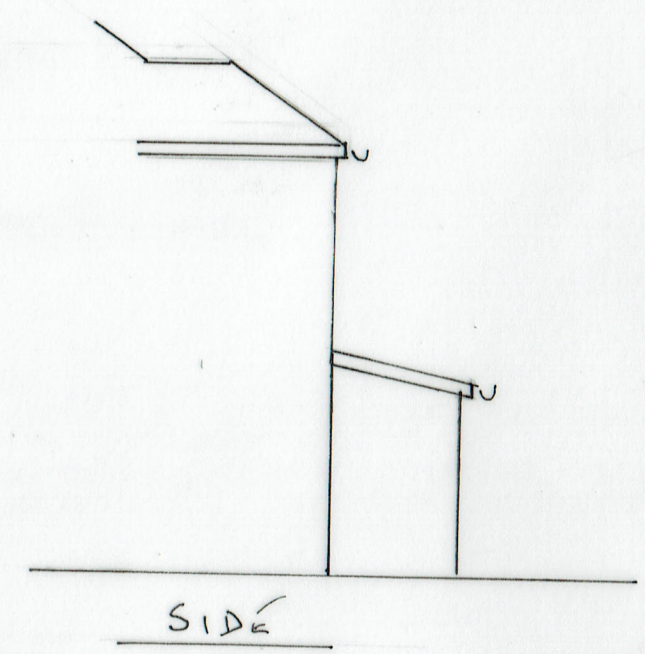


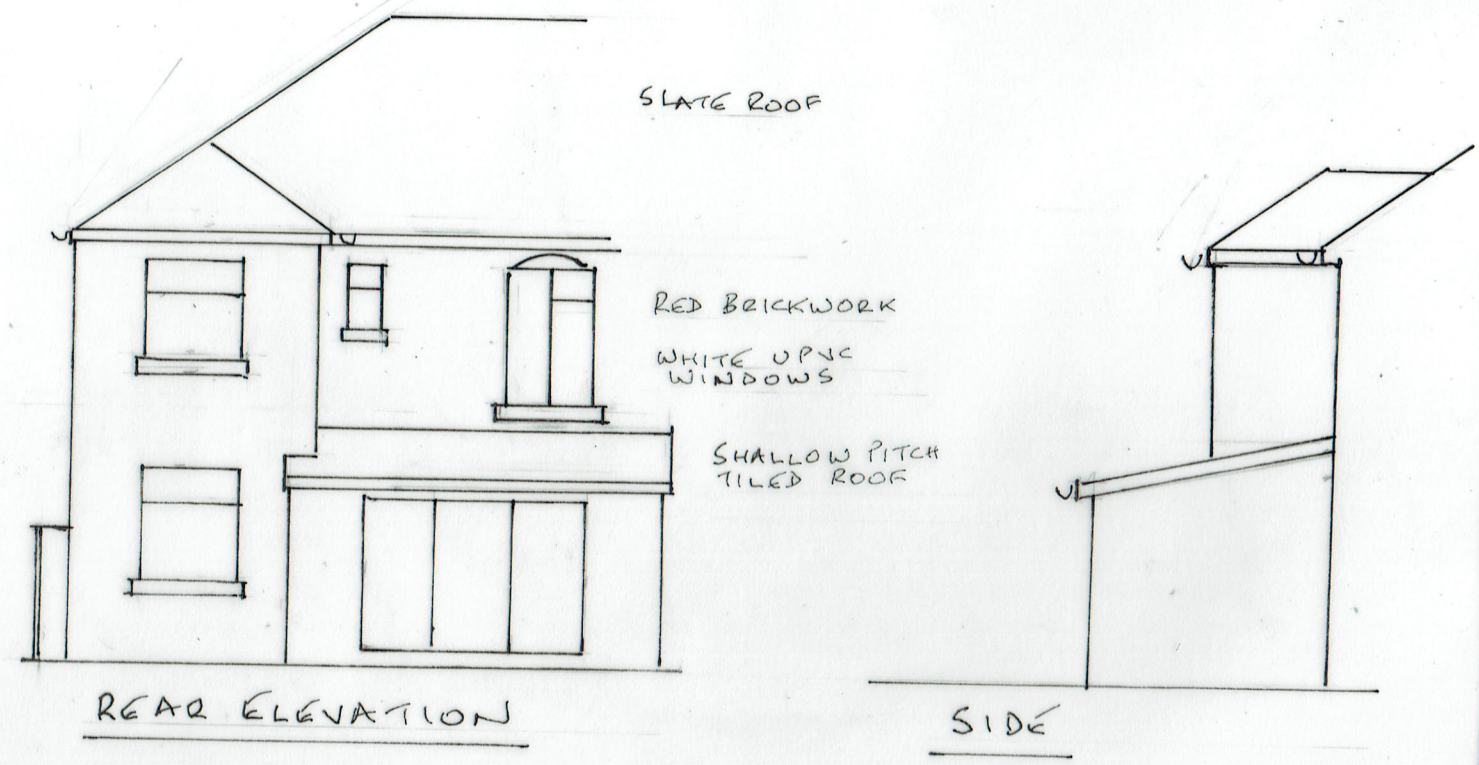

LOCATION PLAN

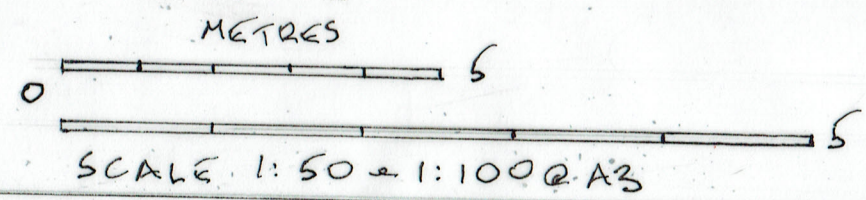

EXISTING PLAN

31/08/2024

24/785/01

SINGLE STOREY REAR EXTENSION

32 WHITEHEAD CRESCENT, BURY BLB 1HU