



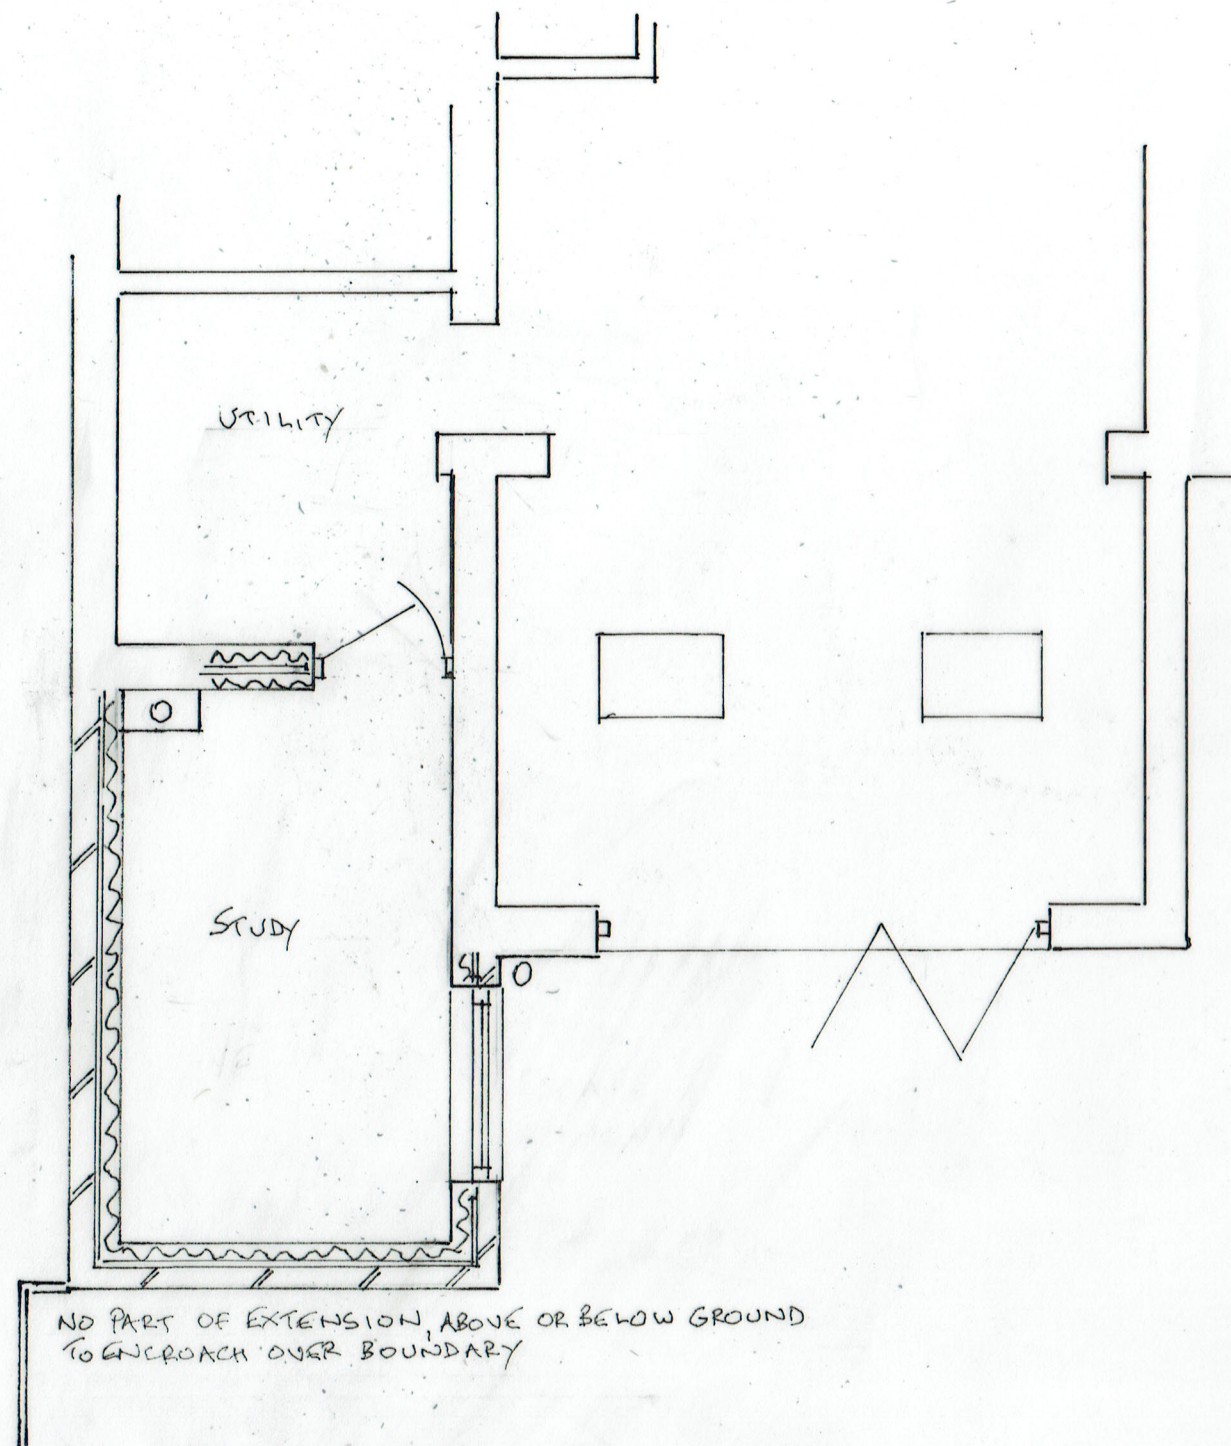


REAR ELEVATION

12.5° ROOF TO MATCH EXISTING
RED BRICKWORK TO MATCH EXISTING

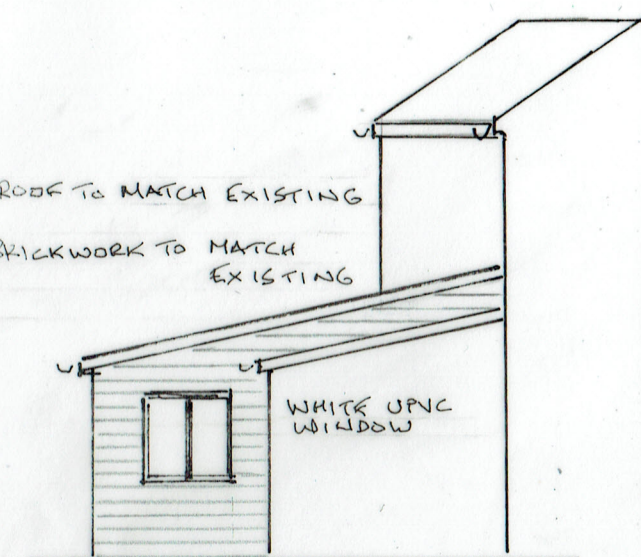


SIDE

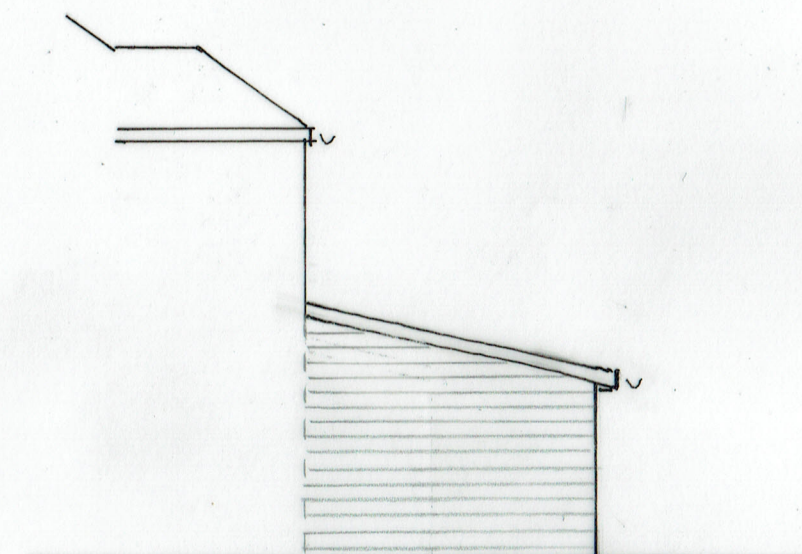

SIDE

2/ PROPOSED PLAN

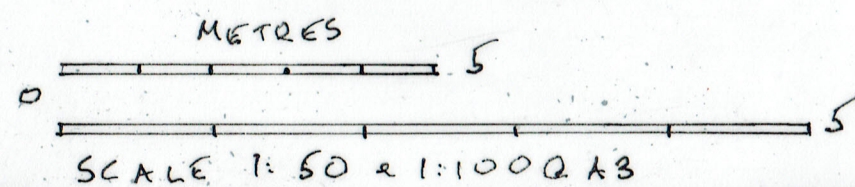

31/08/2024

24/785/02

SINGLE STOREY REAR EXTENSION

32 WHITEHEAD CRESCENT, BURY BLB IHU