



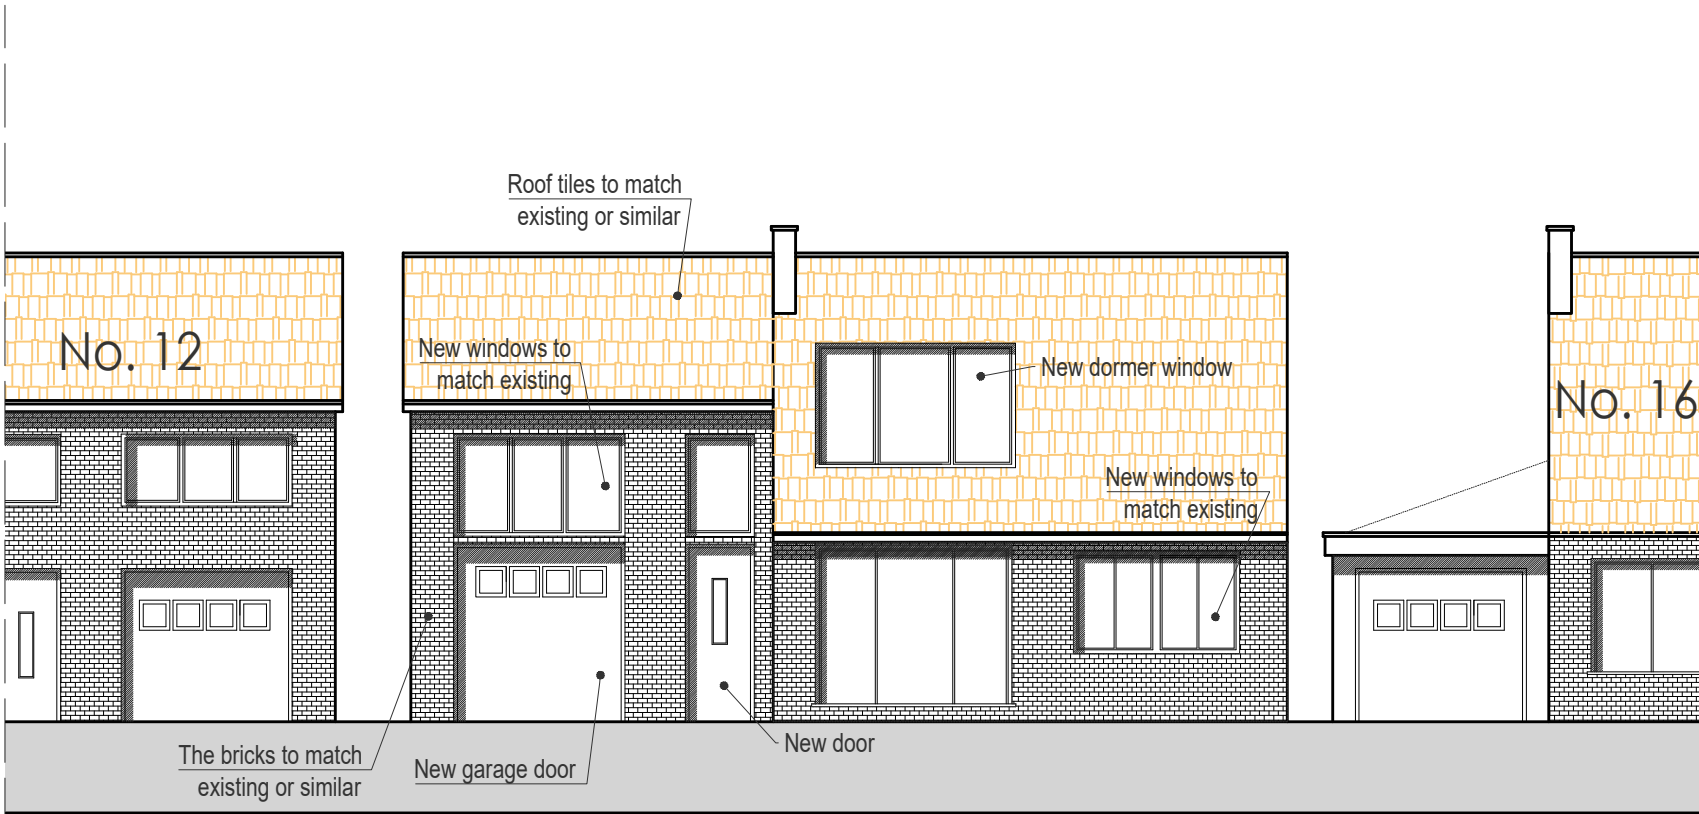

North East Elevation

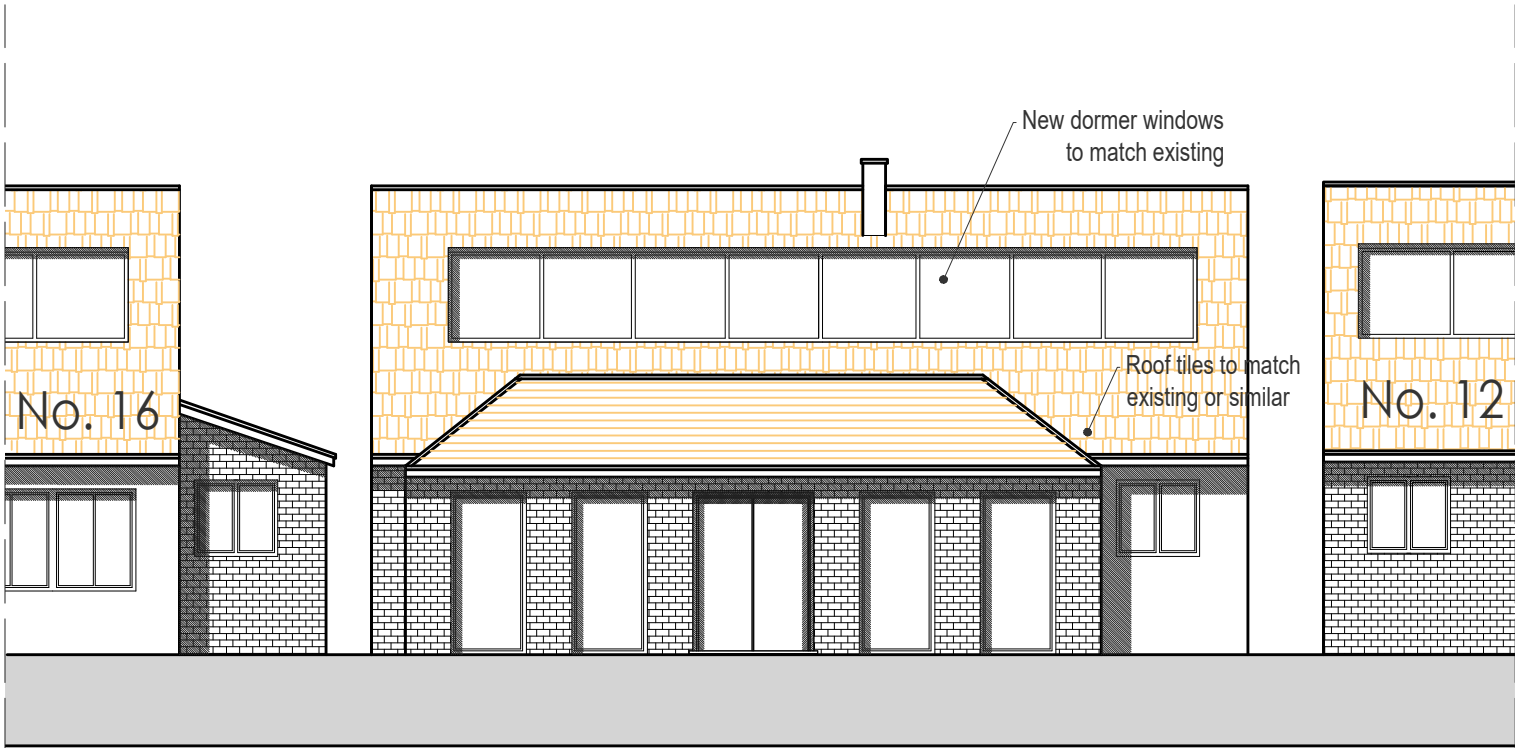

South West Elevation

Planning stage