



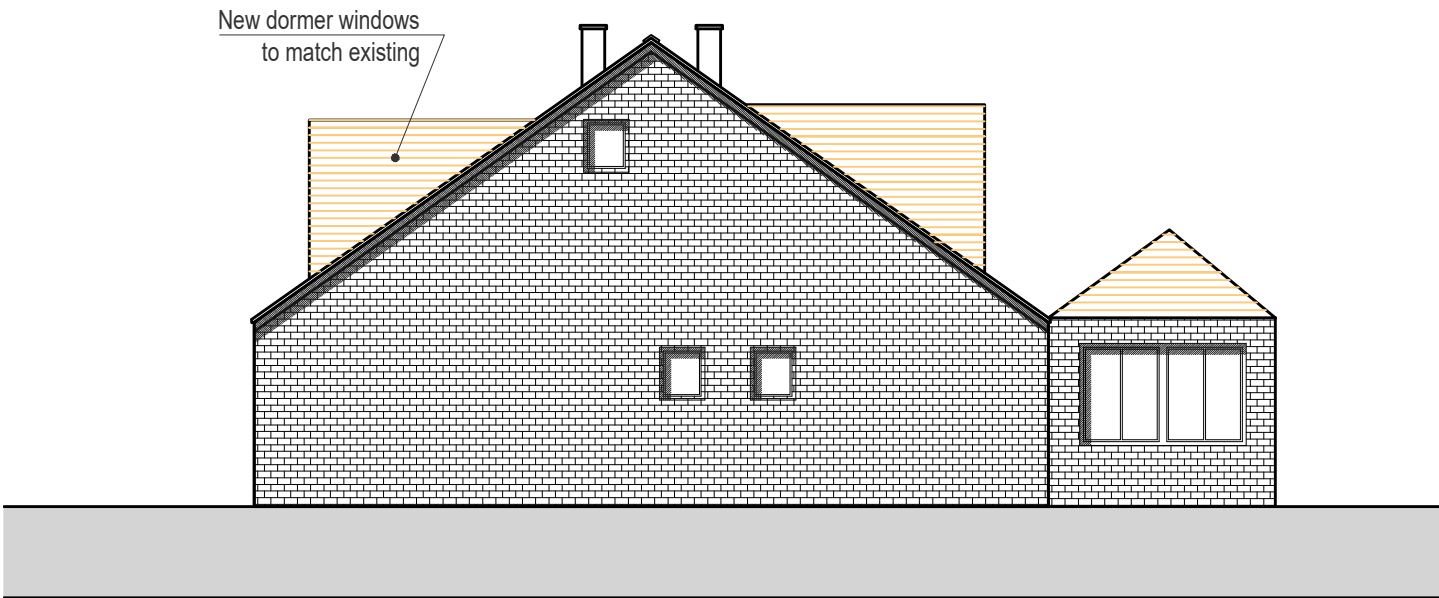

North West Elevation

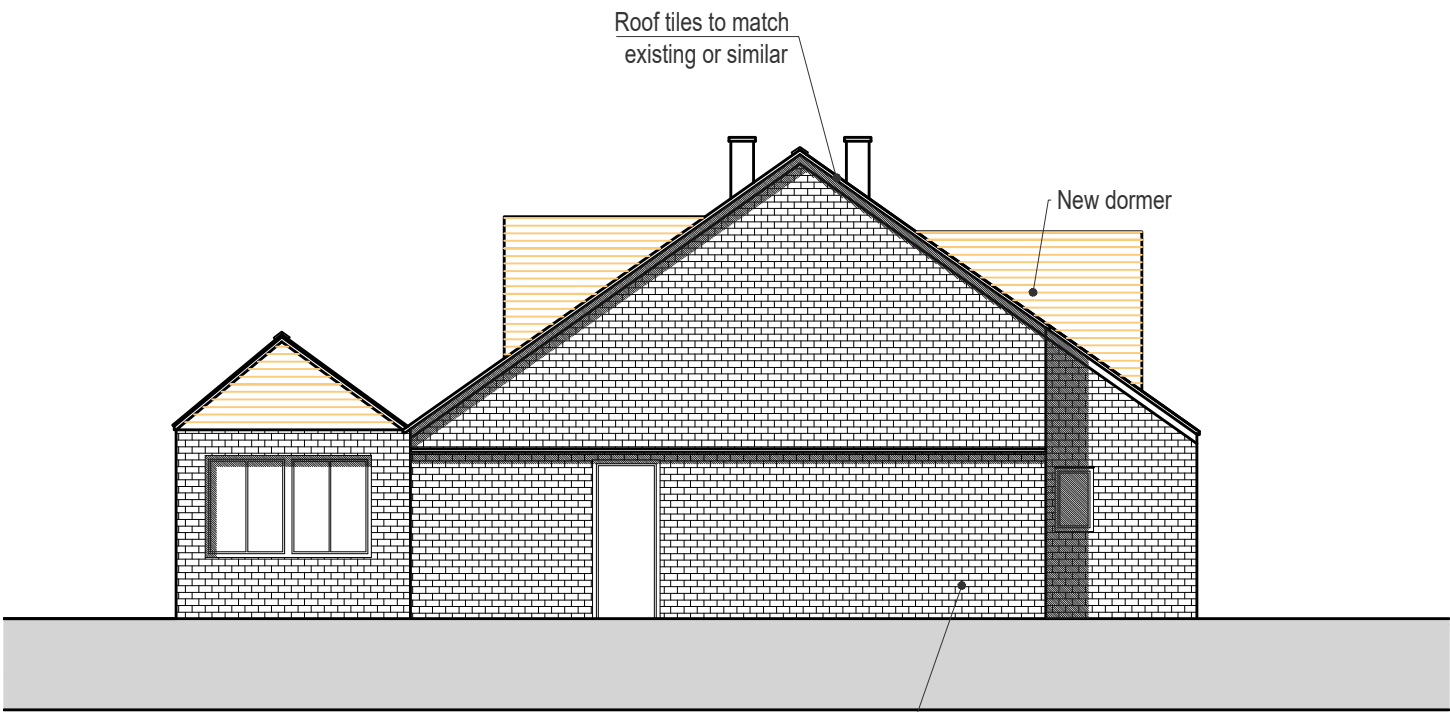

South East Elevation

Planning stage