



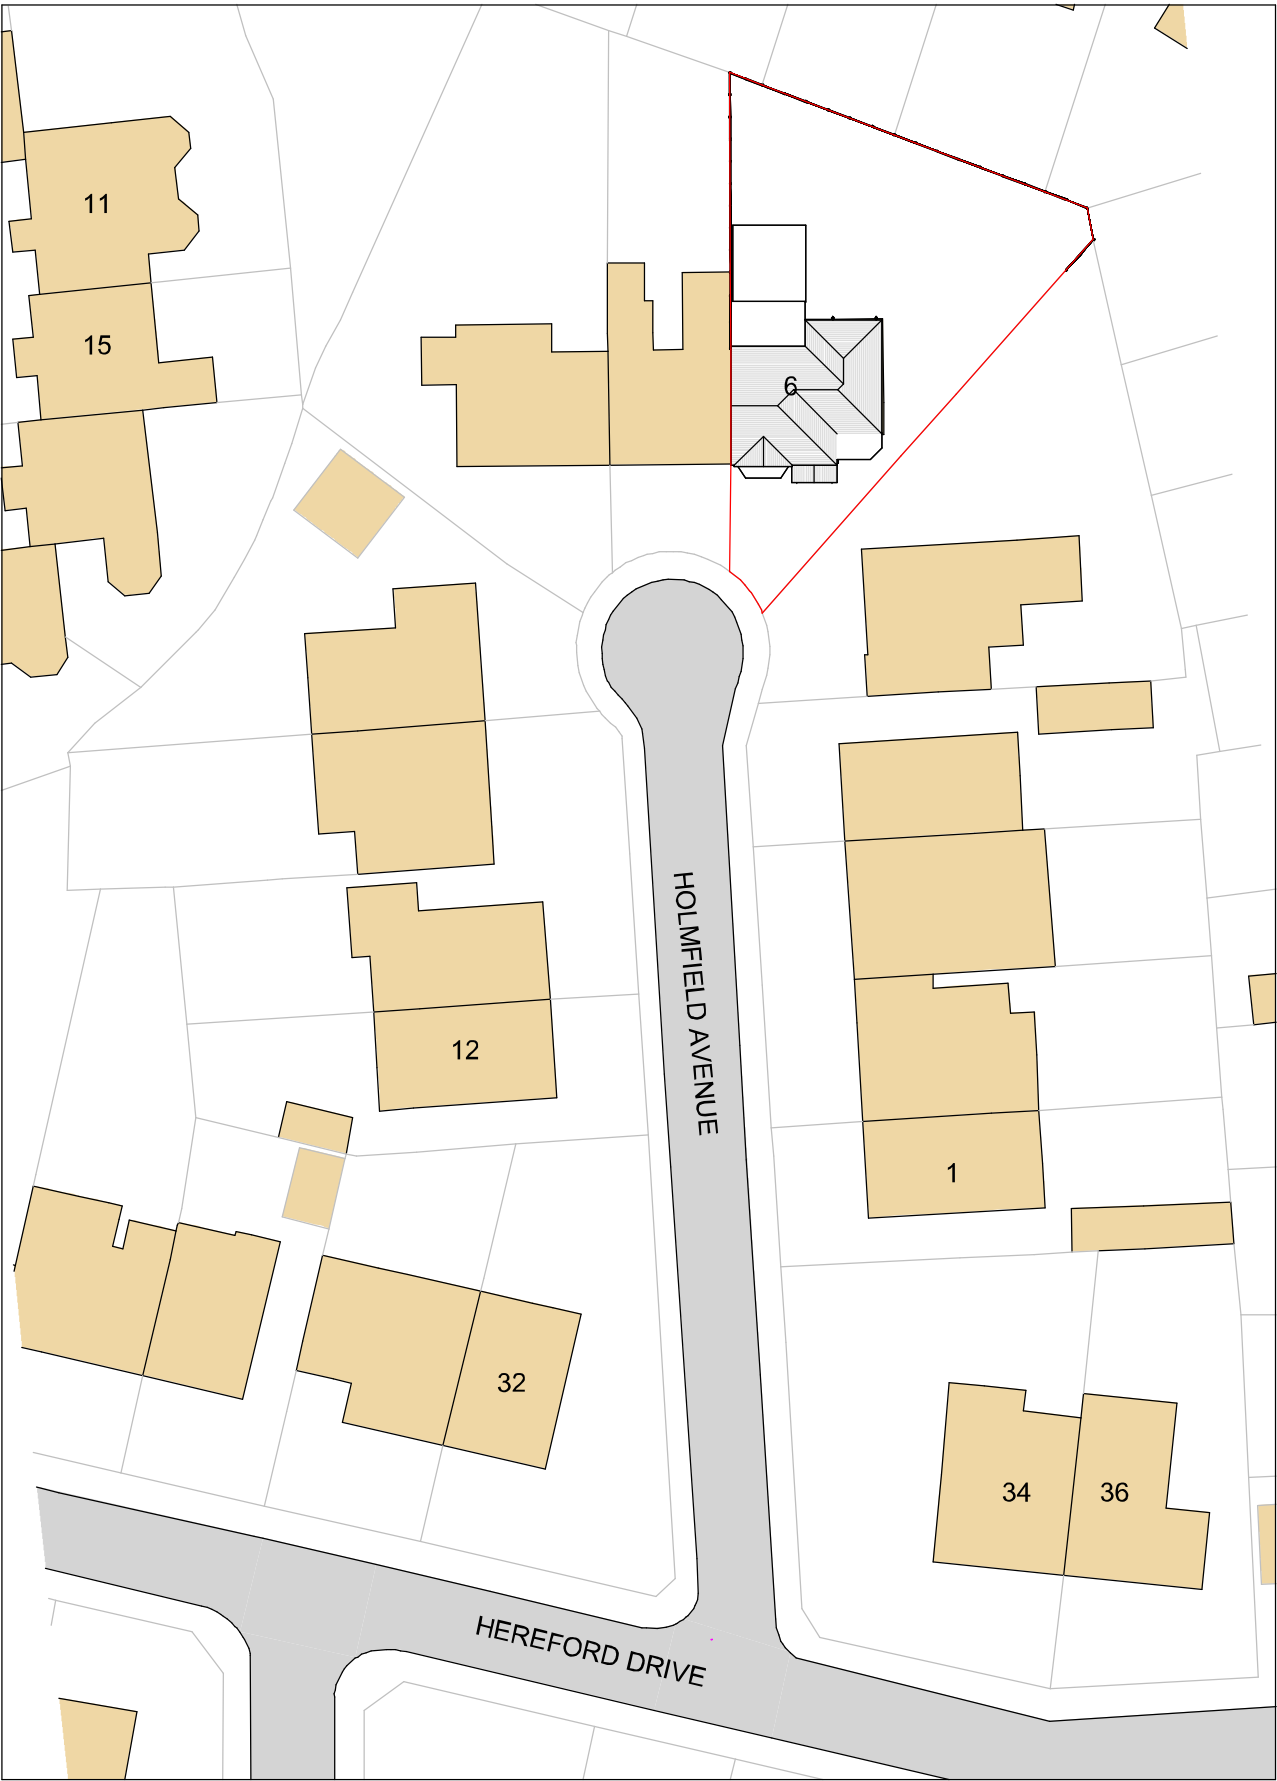

1. Site - Block Plan
1 : 500

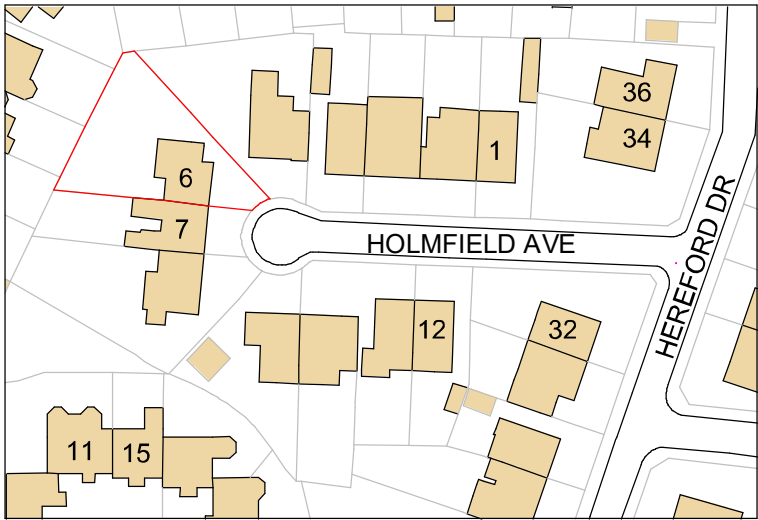

2. Site - Location Plan

Legend - Boundaries

— Site Boundary

Notes - Boundaries

A Application site boundary determined using OS Data.

3	Extend first floor	ER	09-06-25
2	Flat roof amendment	ER	22-05-25
1	Plan amendments	ER	24-09-24
REV	DESCRIPTION	BY	DATE

R RADNOR ARCHITECTURE PLANNING & DESIGN office@radnorarchitecture.co.uk	
PROJECT 6 Holmfield Avenue	
PROJECT NO. RA24016.	
CLIENT M Hibbert	
DATE 29 NOV 2023	
DRAWN BY ER	
SHEET NO. 001.	REV. 3
SCALE @ A3 As indicated	
NOTES © COPYRIGHT : ALL RIGHTS RESERVED. NO PART OF THIS PUBLICATION MAY BE REPRODUCED, IN ANY FORM OR BY ANY MEANS WITHOUT PRIOR WRITTEN PERMISSION FROM THE DESIGNER. ALL DIMENSIONS AND SETTING OUT ARE TO BE CHECKED AND CONFIRMED ON SITE BEFORE COMMENCEMENT OF WORK. ANY VARIATION IS TO BE REPORTED TO THE DESIGNER PRIOR TO THE COMMENCEMENT OF ANY WORK. ALL WORK AND MATERIALS TO BE IN ACCORDANCE WITH CURRENT STATUTORY LEGISLATION, RELEVANT CODES OF PRACTICE AND BRITISH STANDARDS. ALL DIMENSIONS ON THIS DRAWING ARE IN MILLIMETRES UNLESS STATED OTHERWISE.	