
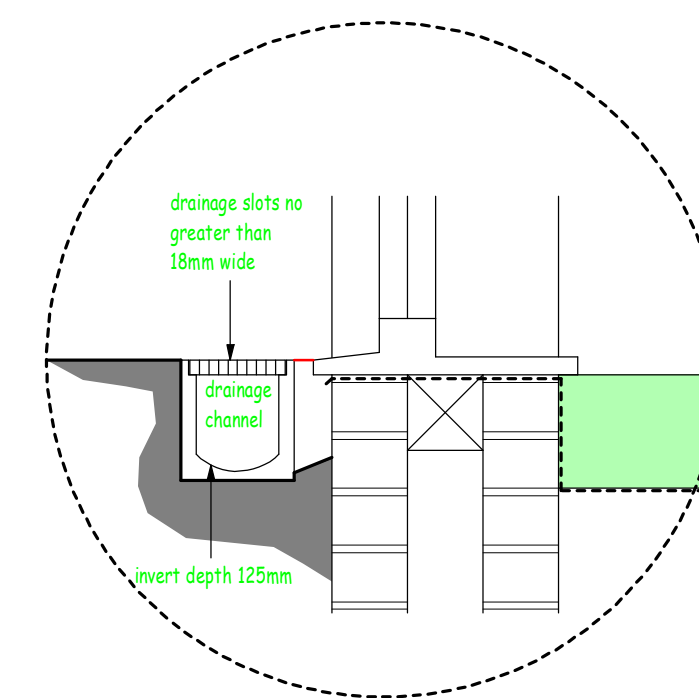
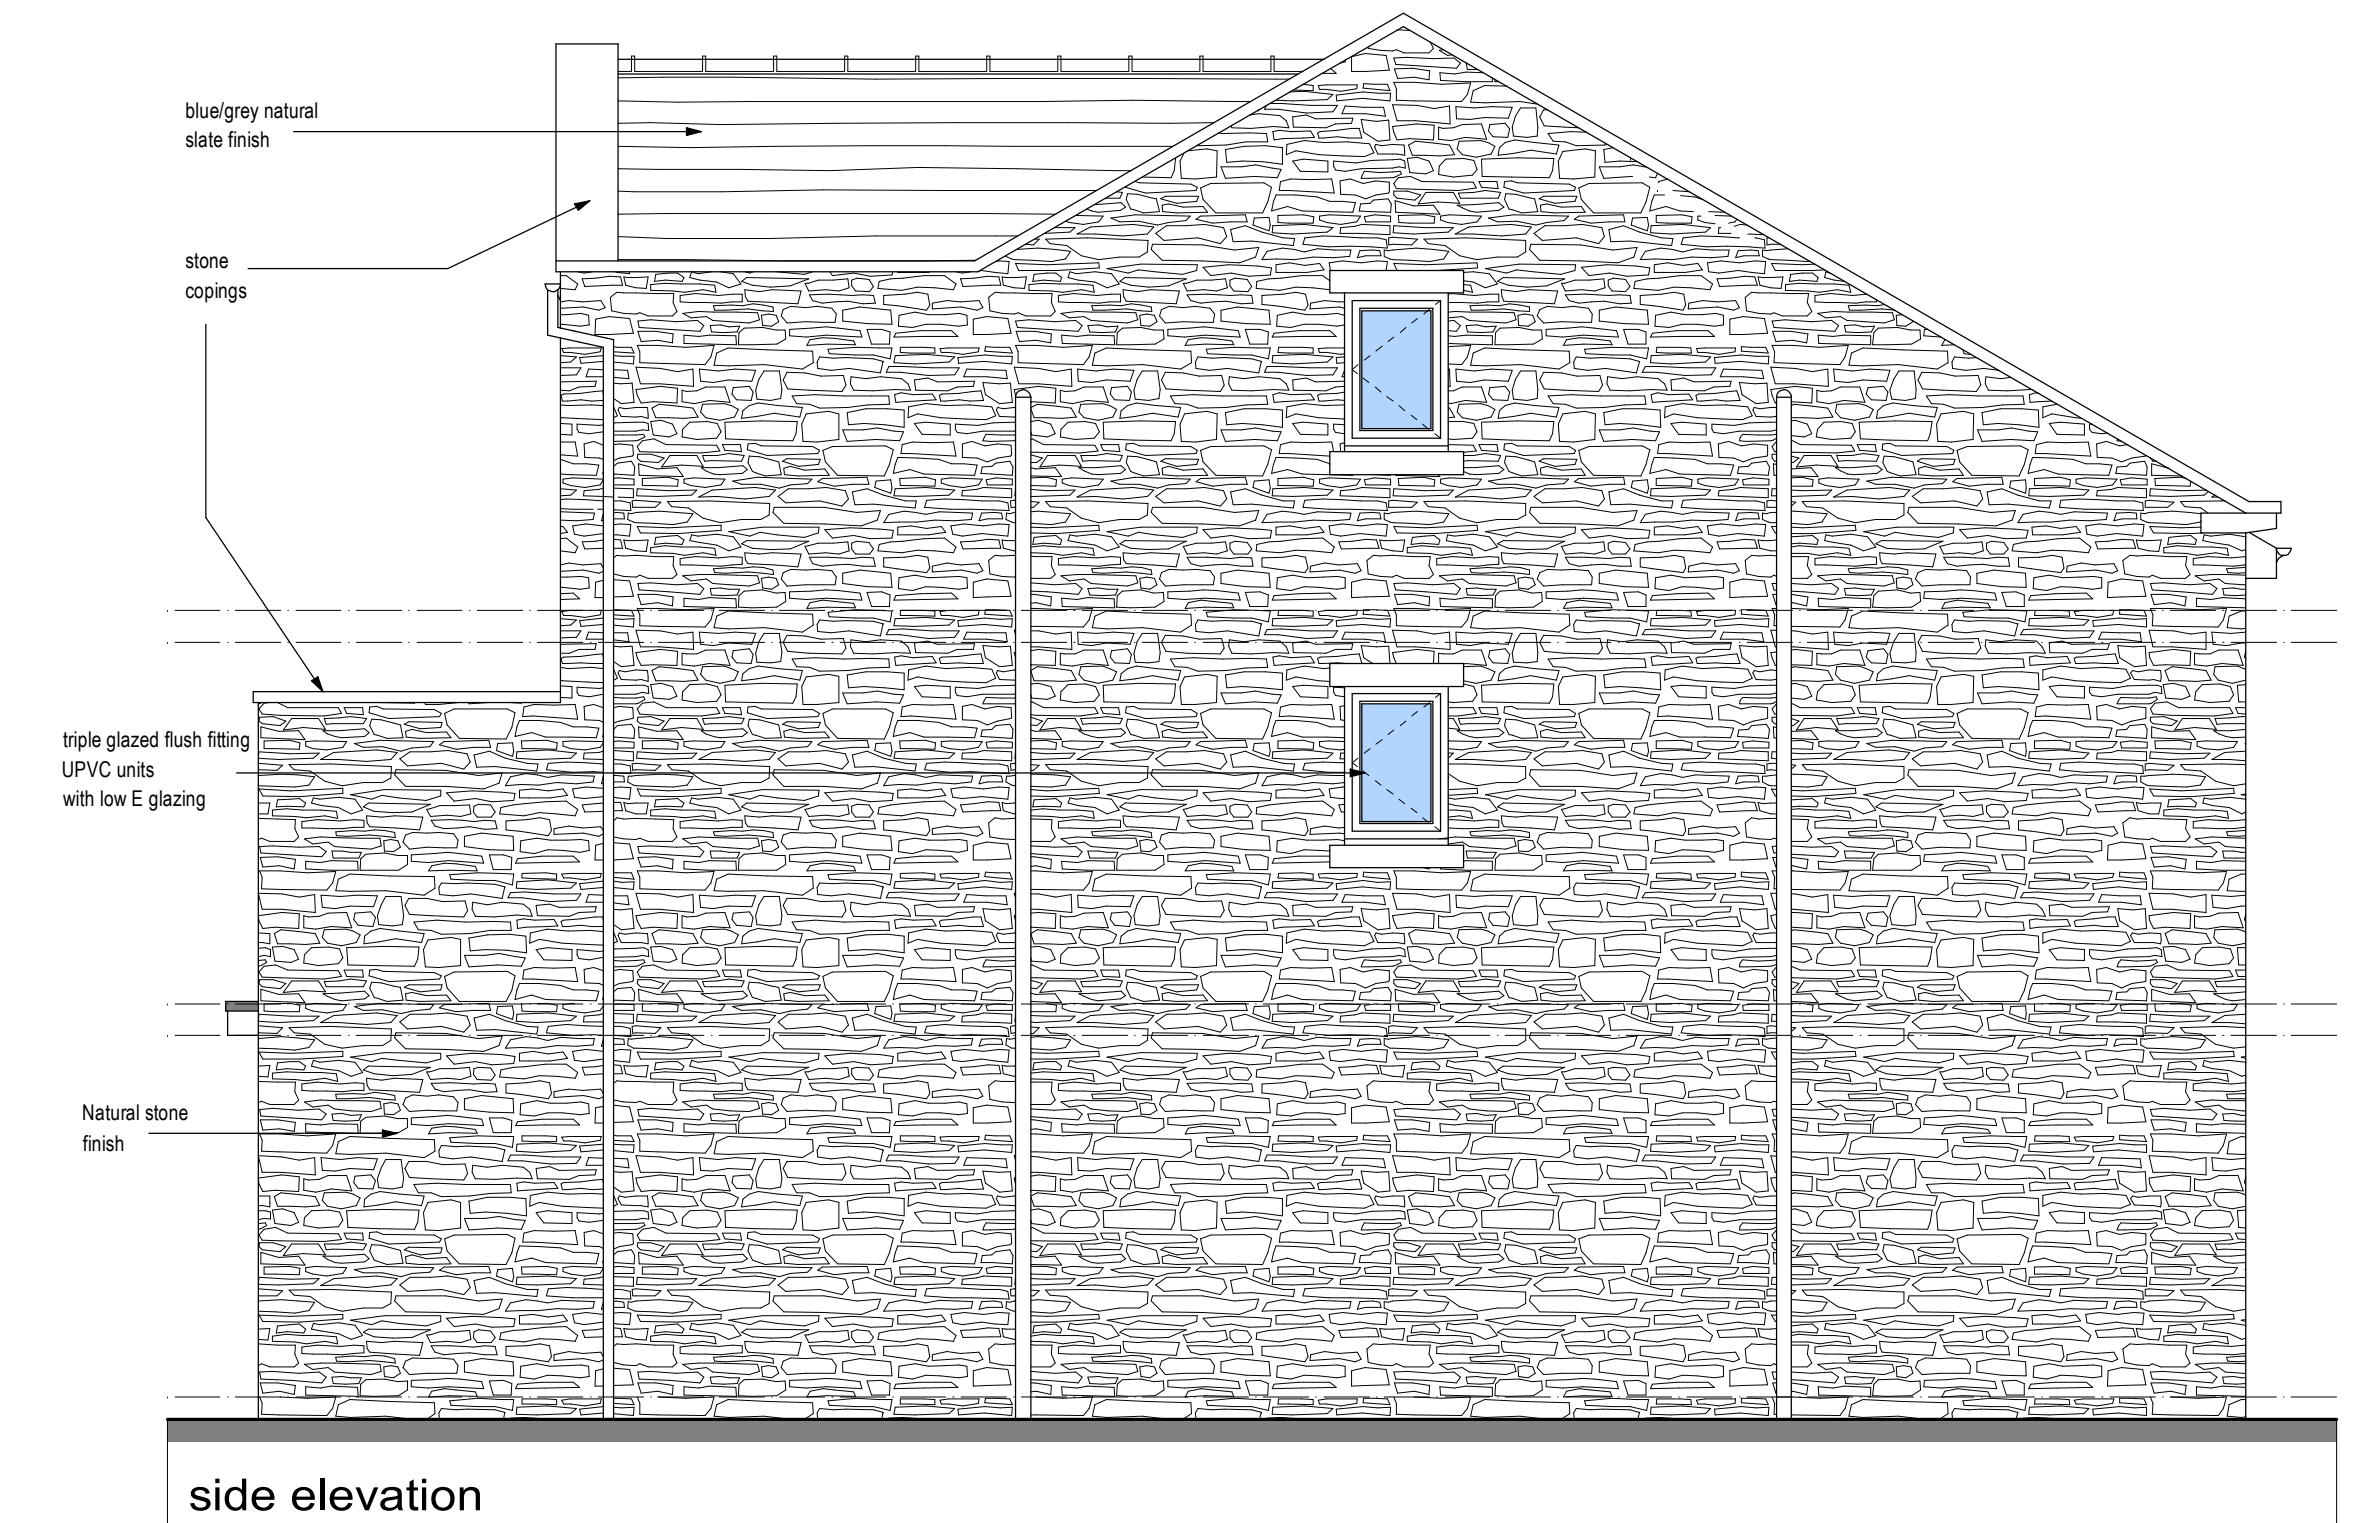
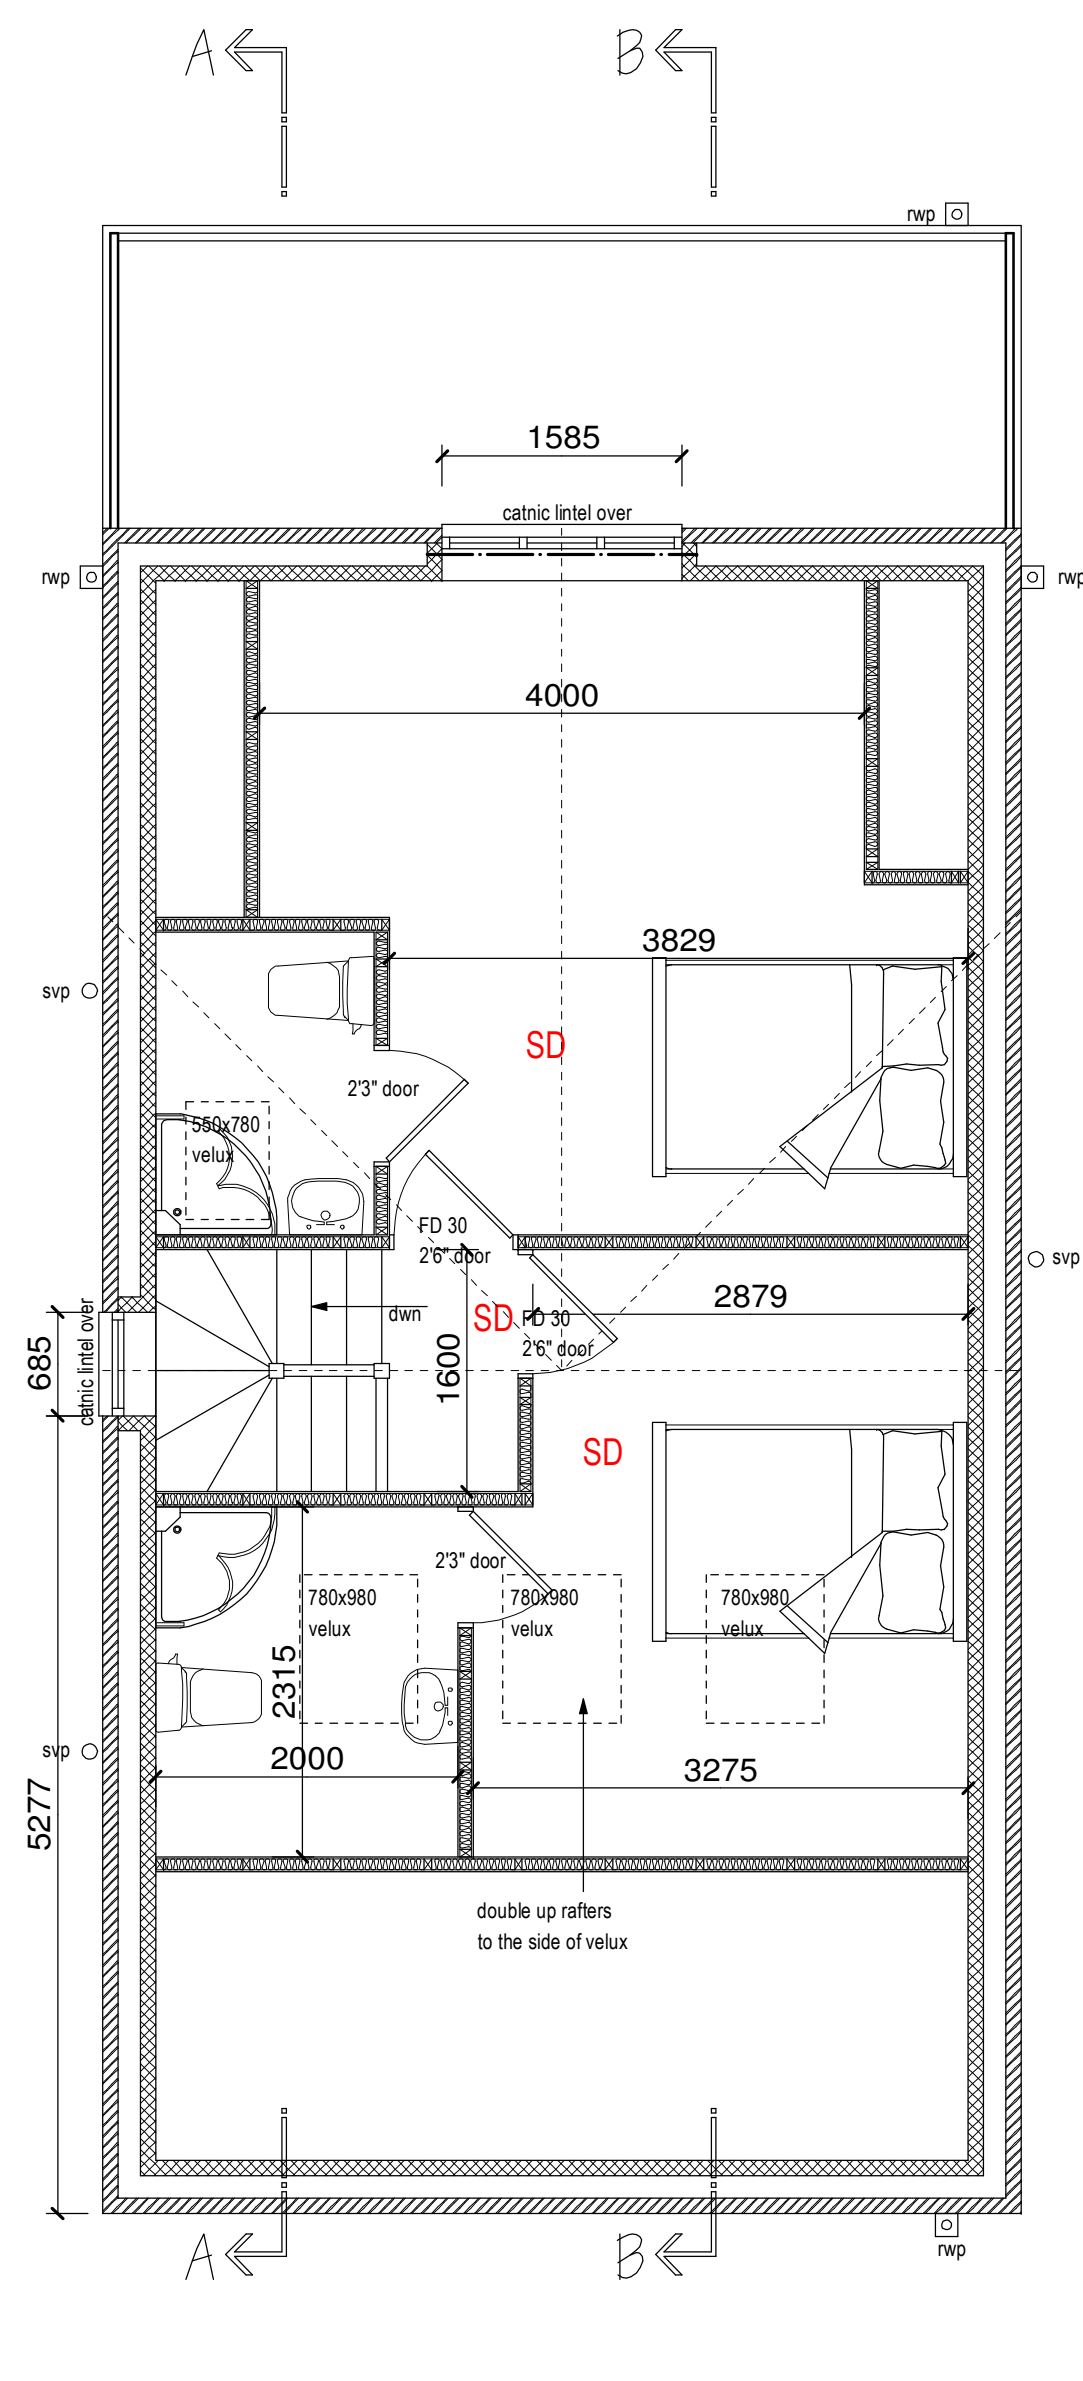
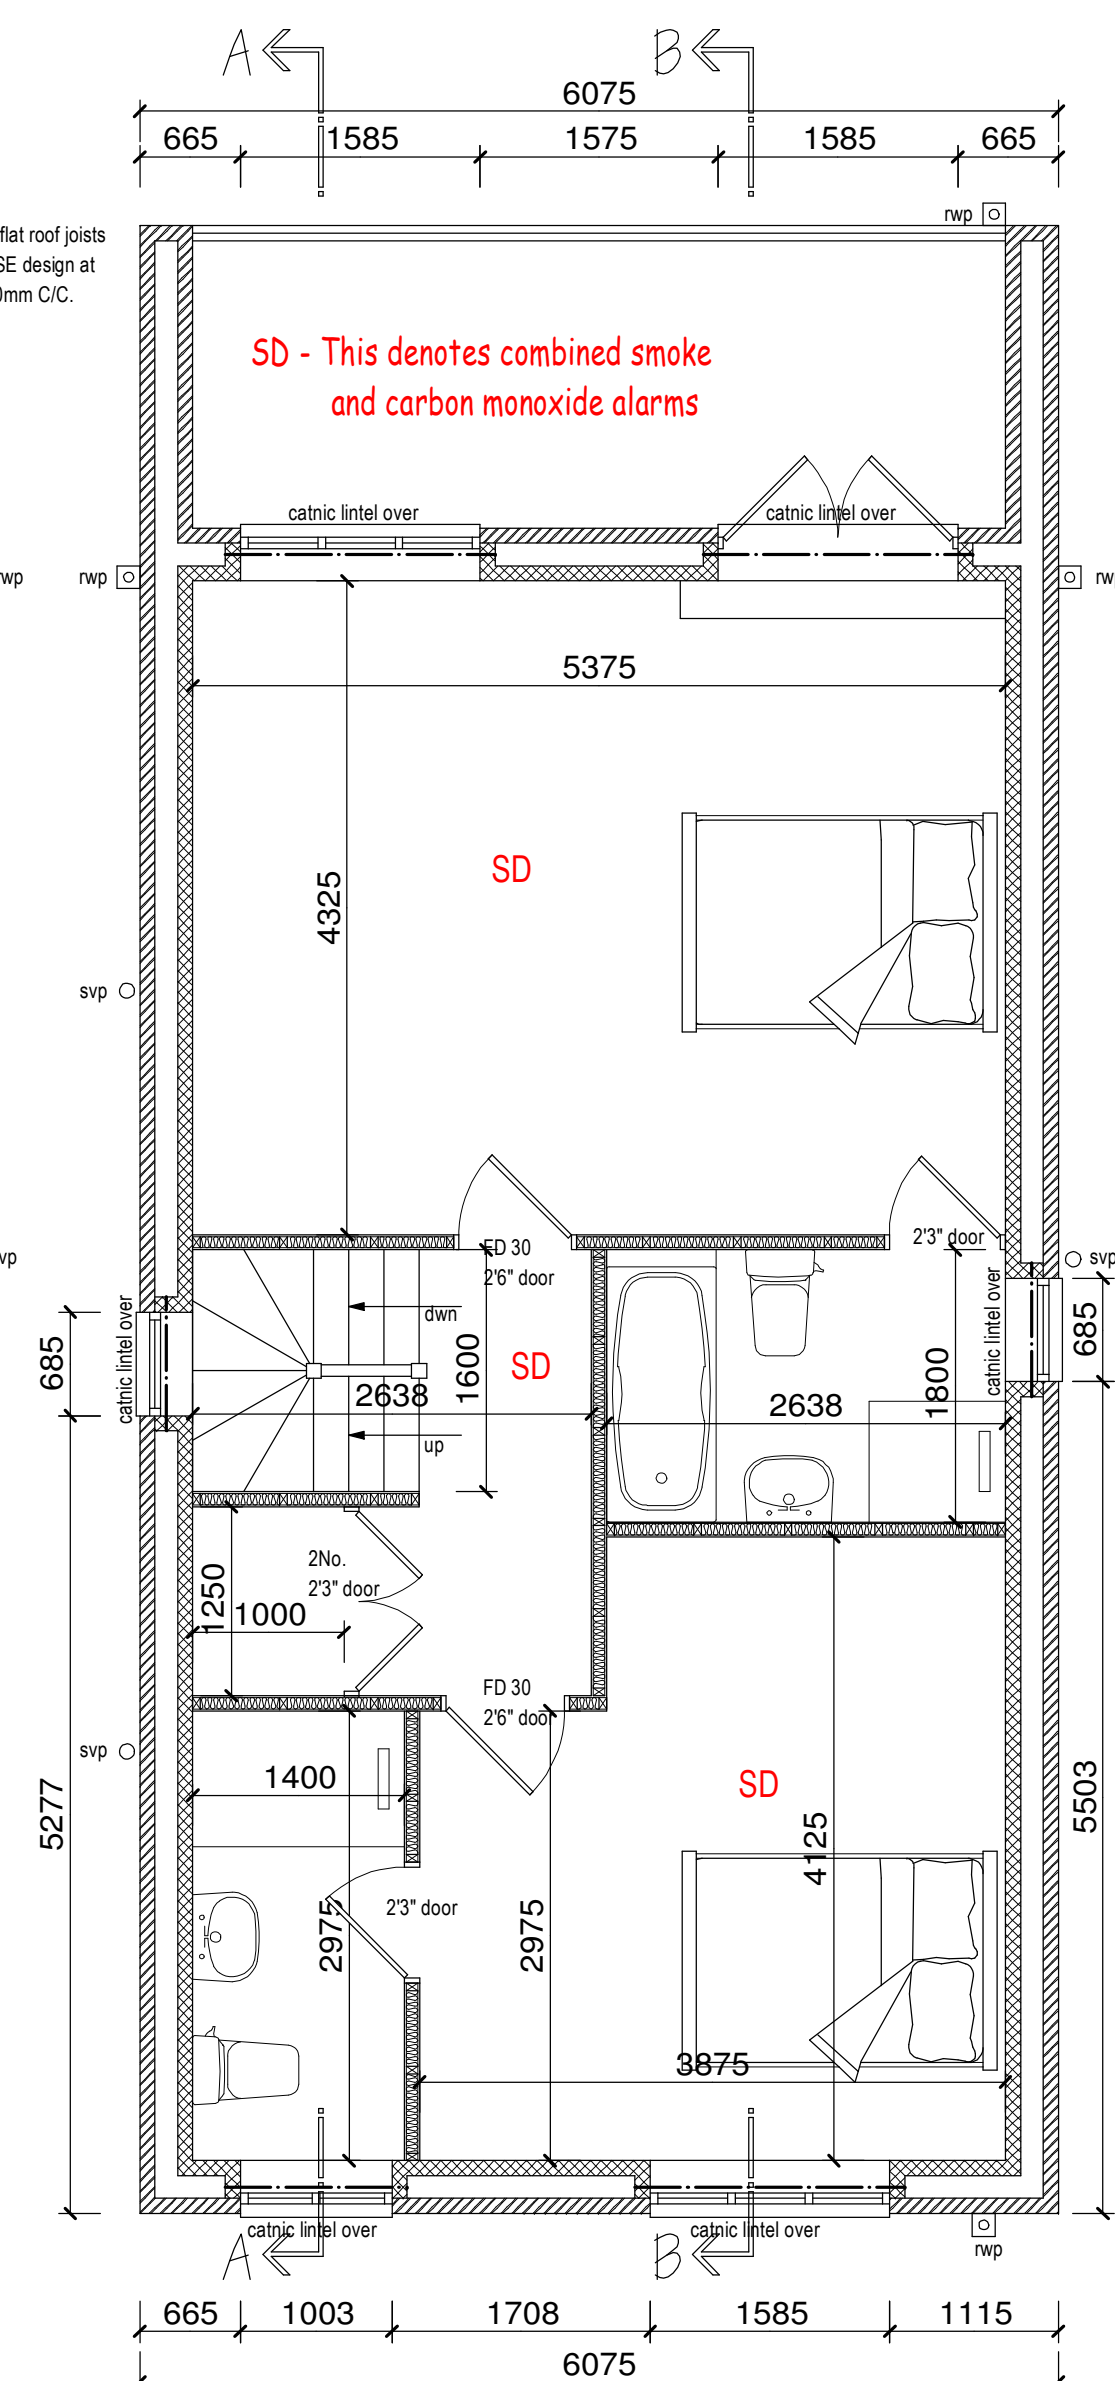
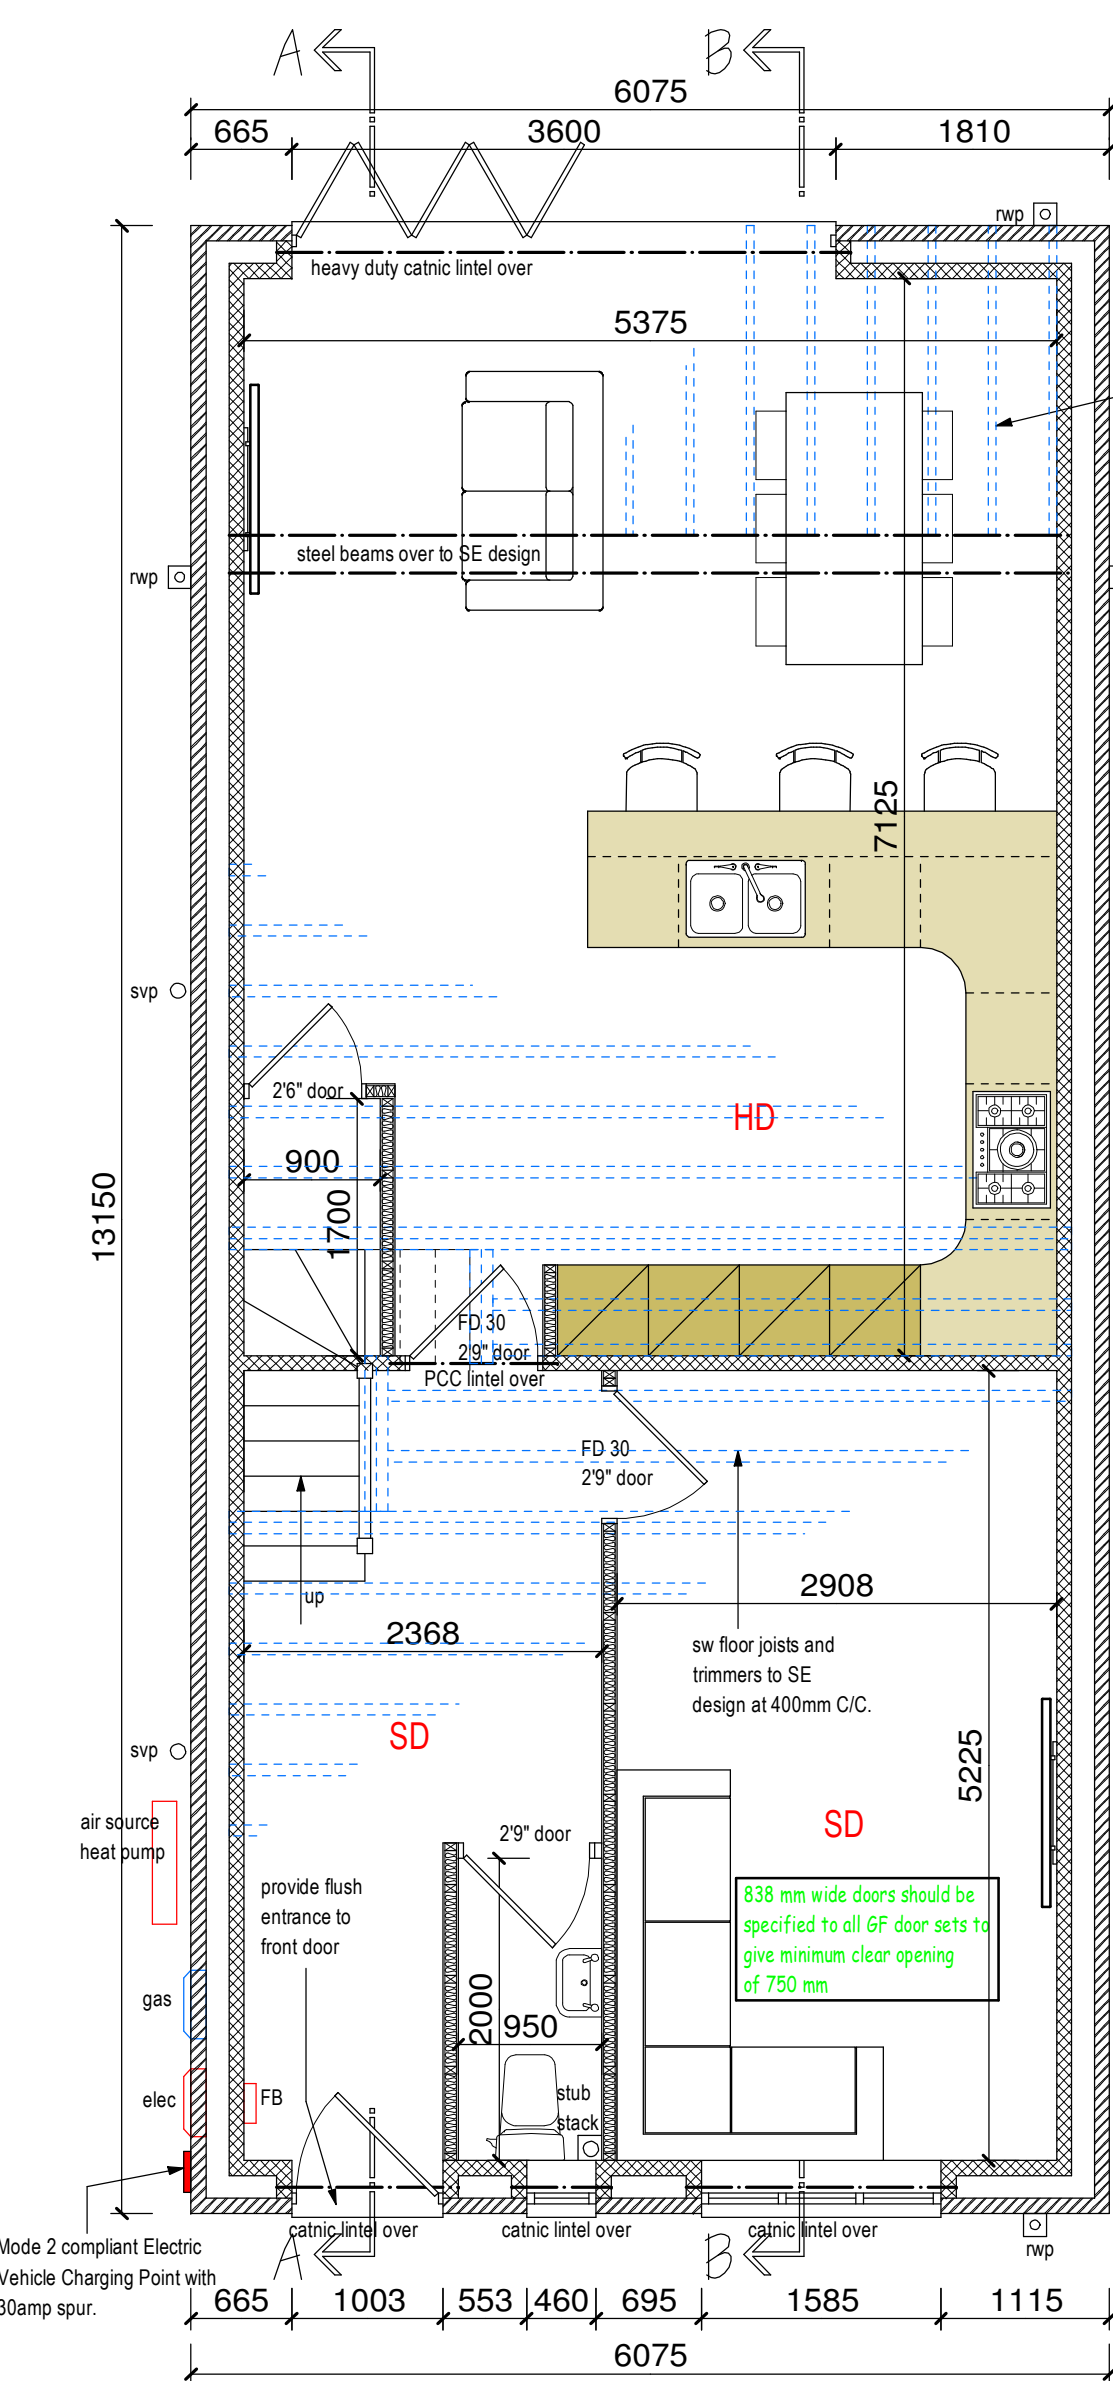
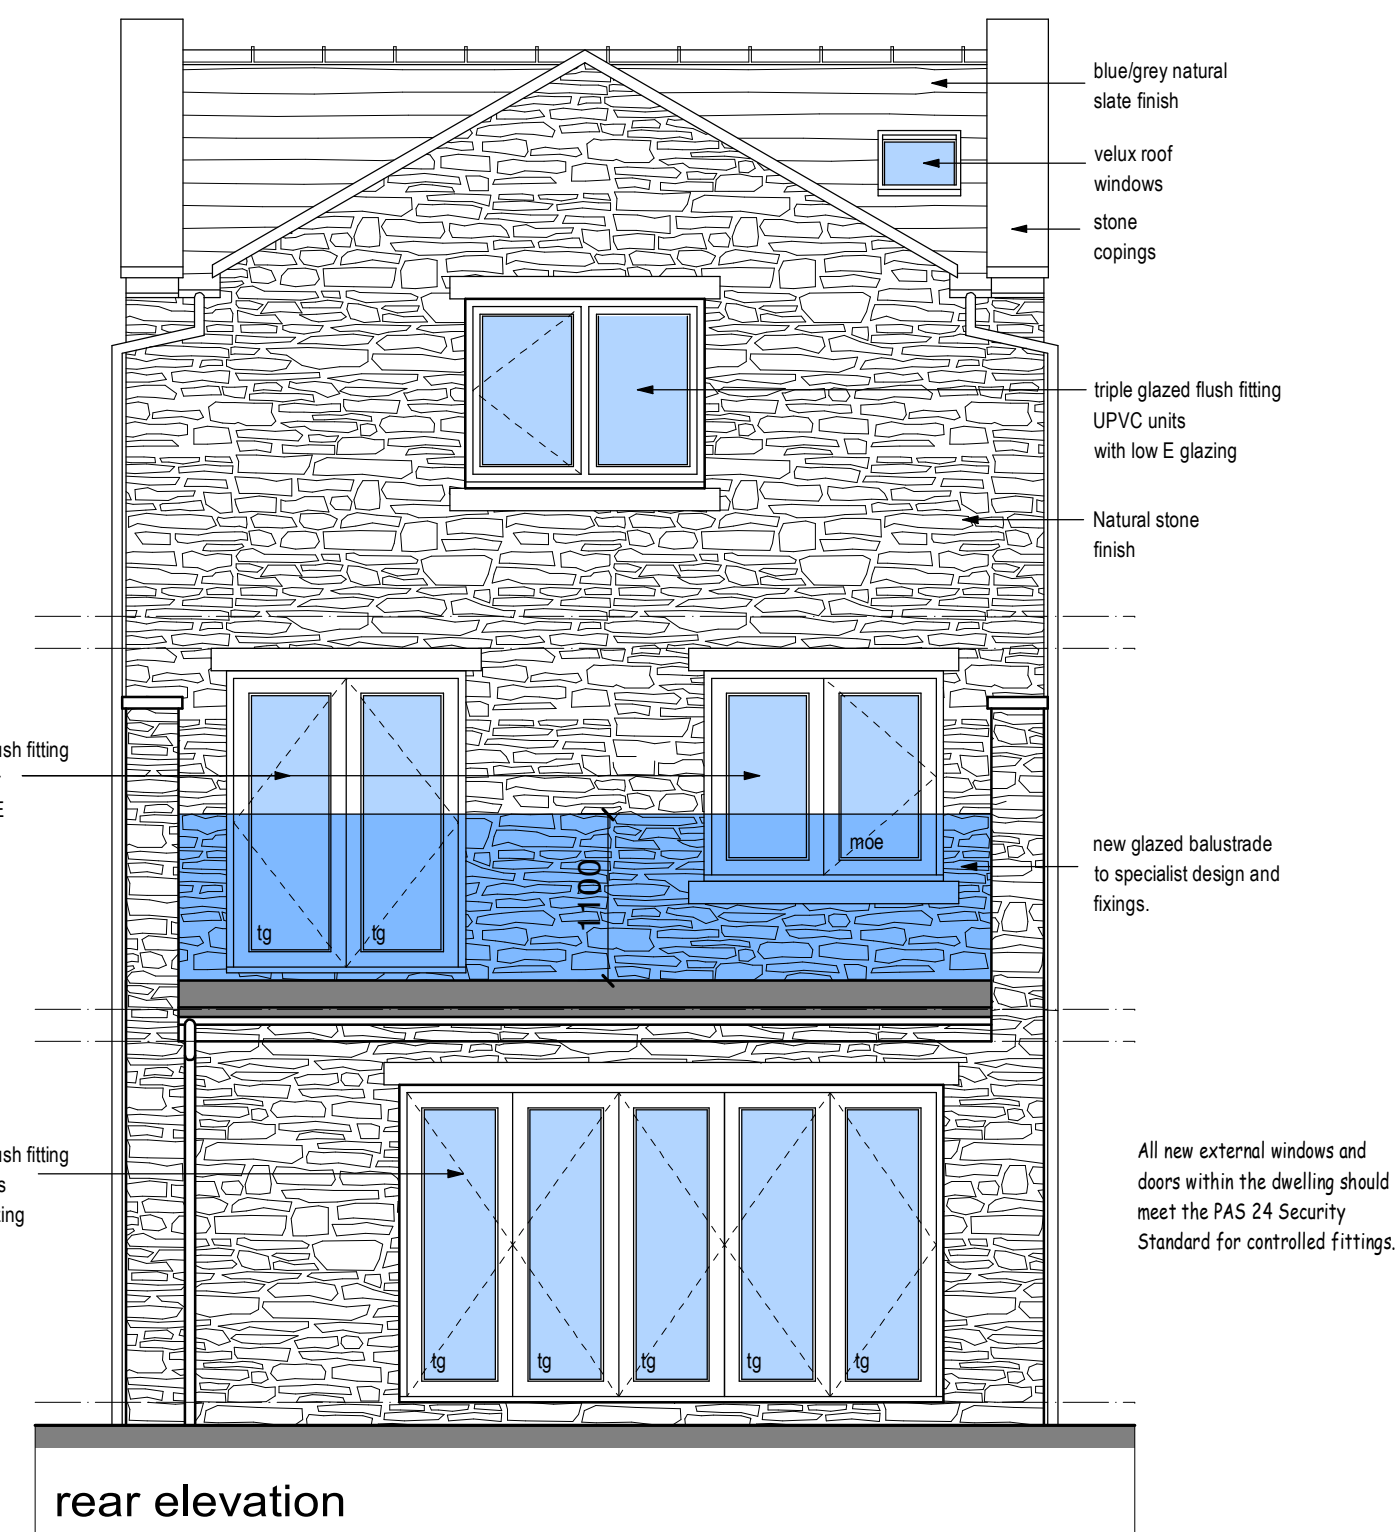


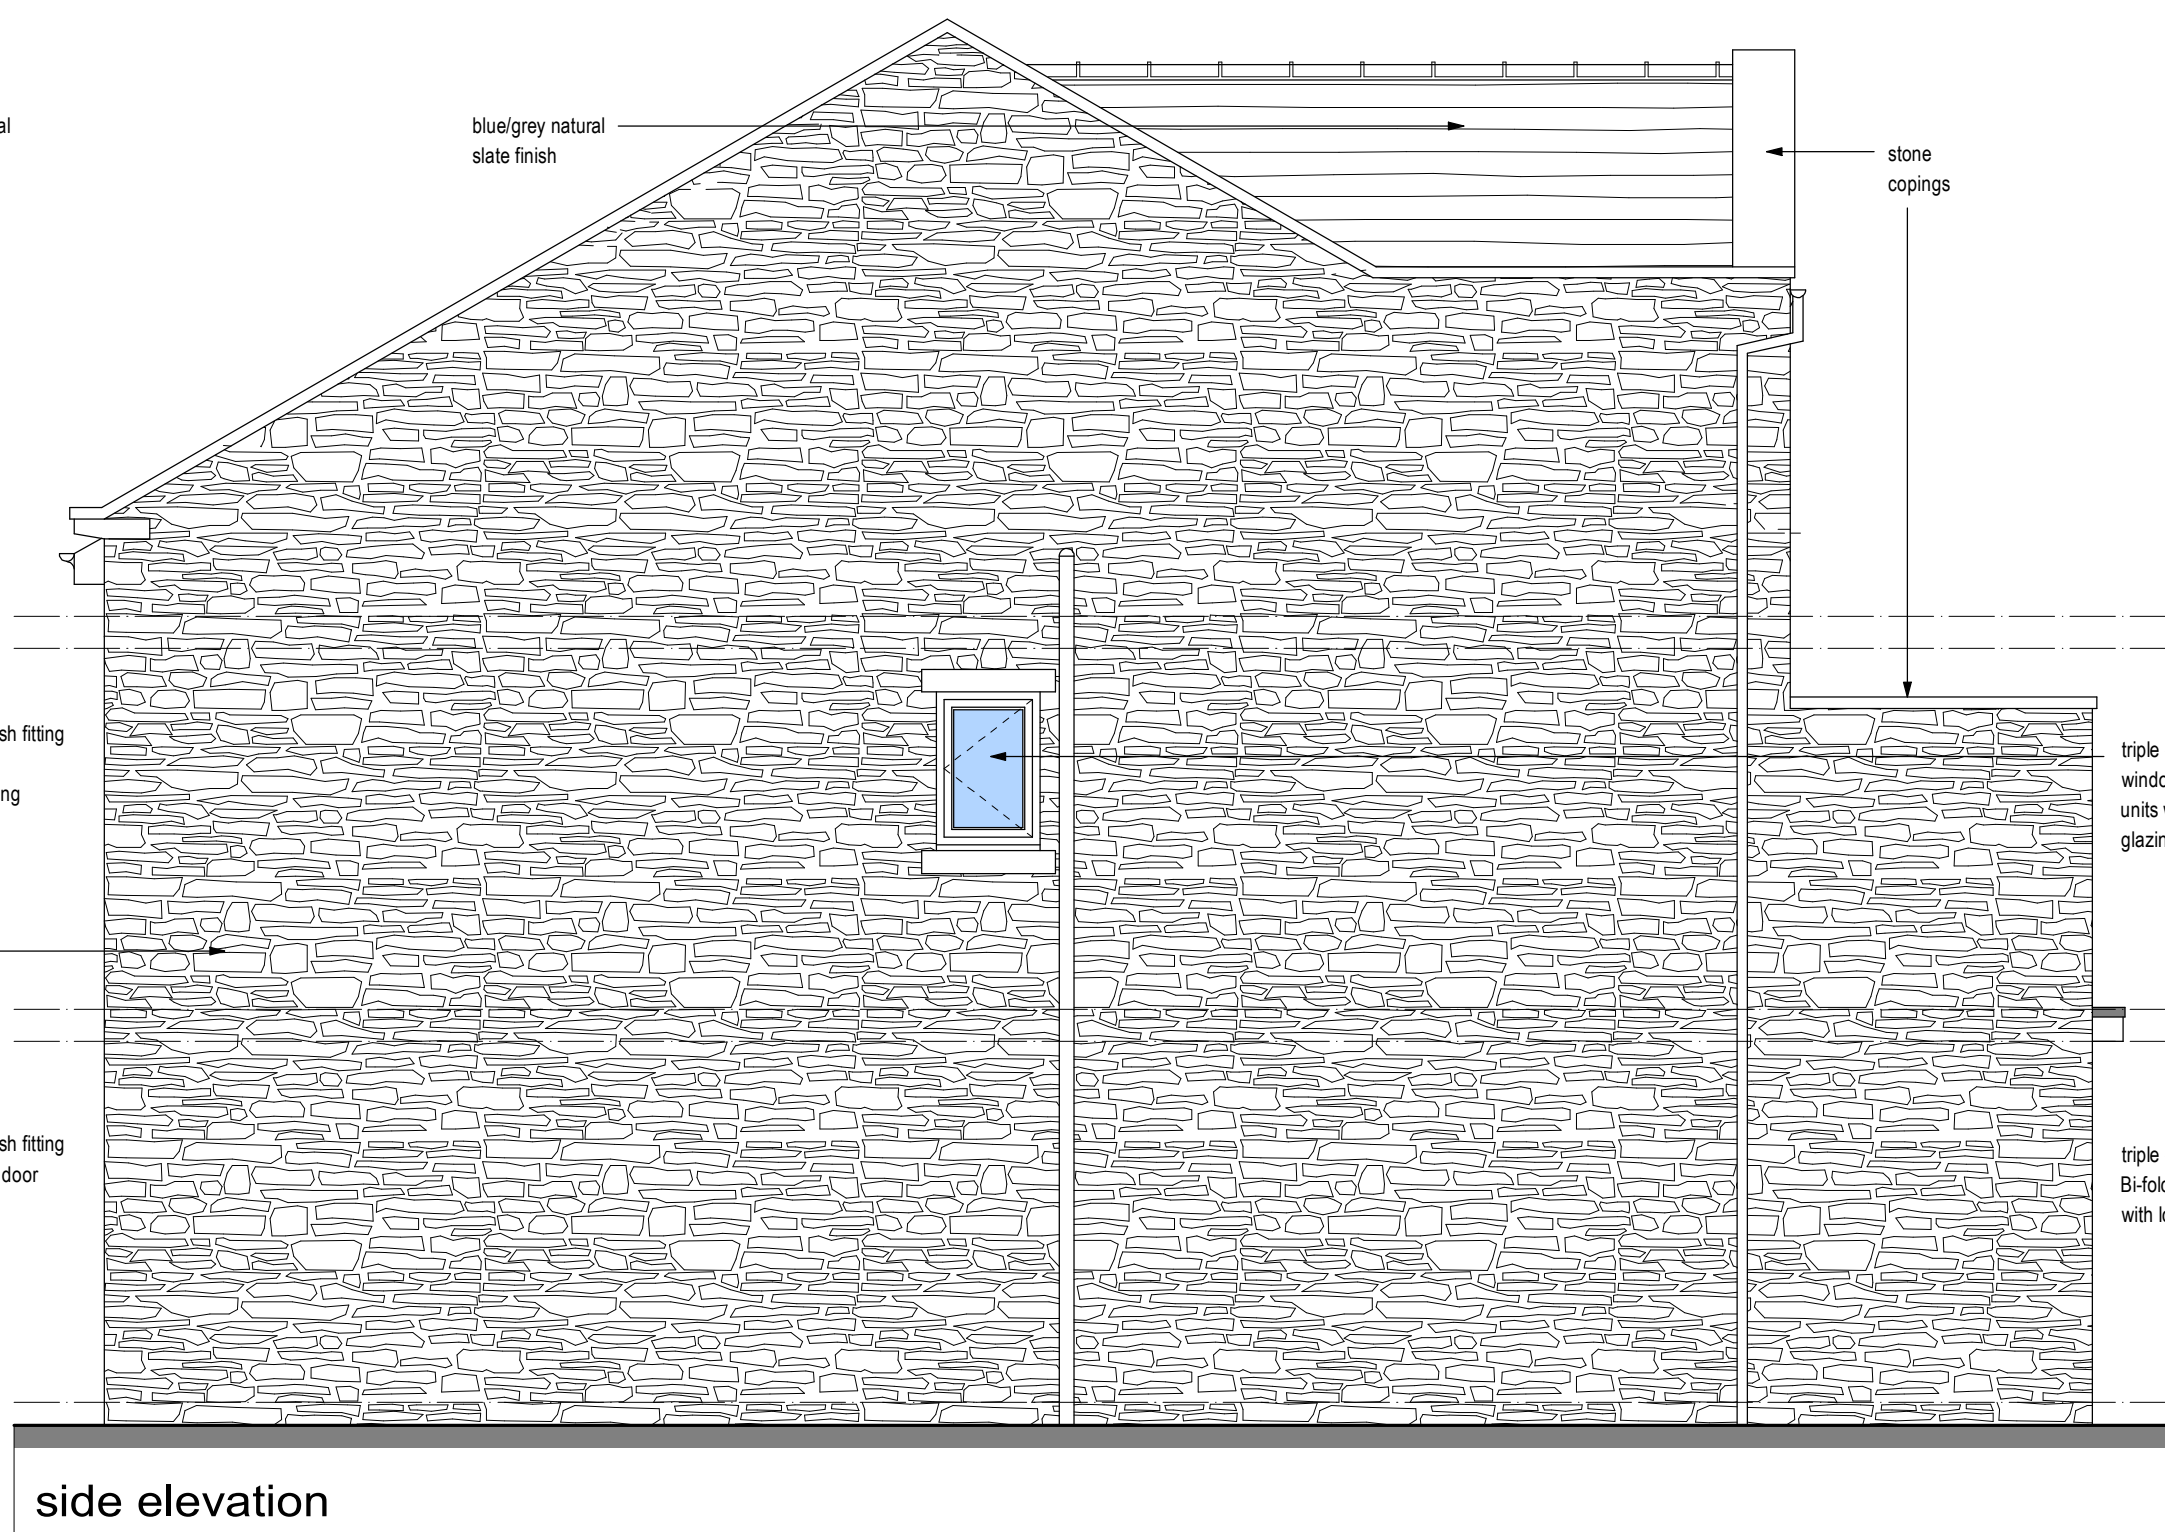

At the end of installation and testing the electrician (belonging to a competent persons scheme) will issue an appropriate BS 7671 Electrical Installation Certificate 18th edition, and that a copy will be provided to Quadrant Building Control.

This drawing has been prepared for the sole purpose of obtaining Planning Permission and Building Regulation Approval ONLY. All structural calculations are to be checked by structural engineer prior to construction.

All dimensions & details are to be checked on site prior to construction, any discrepancies reported to Extensions@NW prior to any work undertaken. Any work undertaken prior to full planning & building regulation approval is at the builders own risk. Extensions@NW will not be held responsible for any problems arising.

This drawing is the copyright of ExtensionsNW and any reproduction in whole or part is strictly forbidden.
 Plotted on 05/06/2025
 ExtensionsNW reserves the right to modify and make necessary alterations dependent on site conditions.

D		
C		
B		
A		
	DATE	

SCALE 1:50	DATE June 2025
DRAWN J.D.J	P.P. B.B

CUSTOMER	
Halter Inn Developments Limited	

PROJECT
3 No. Dwellings

LOCATION	Unit, 1-2 Halter Inn Works, 11 Redisher Croft, Ramsbottom, Bury, BL0 9SA
LOCAL AUTHORITY	

LOCAL AUTHORITY

Extensions

3 Cruden Street, Rawtenstall, Rossendale, BB4 8HZ
Mob: 0796843495

Web: www.extensionnew.co.uk E-mail: joe@extensionnew.co.uk

JOE No. 3538 - 01	REV.
-----------------------------	------