




1 Level B1 - Proposed
1 : 50

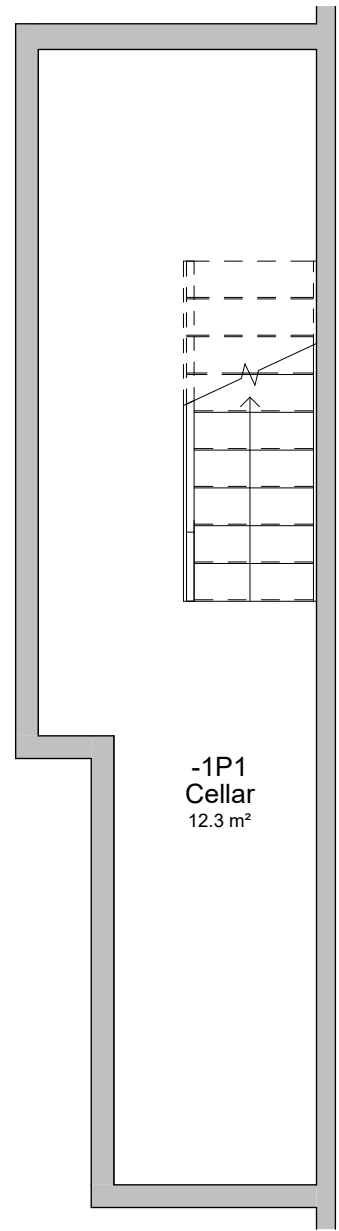




2 Level 0 - Proposed
1 : 50

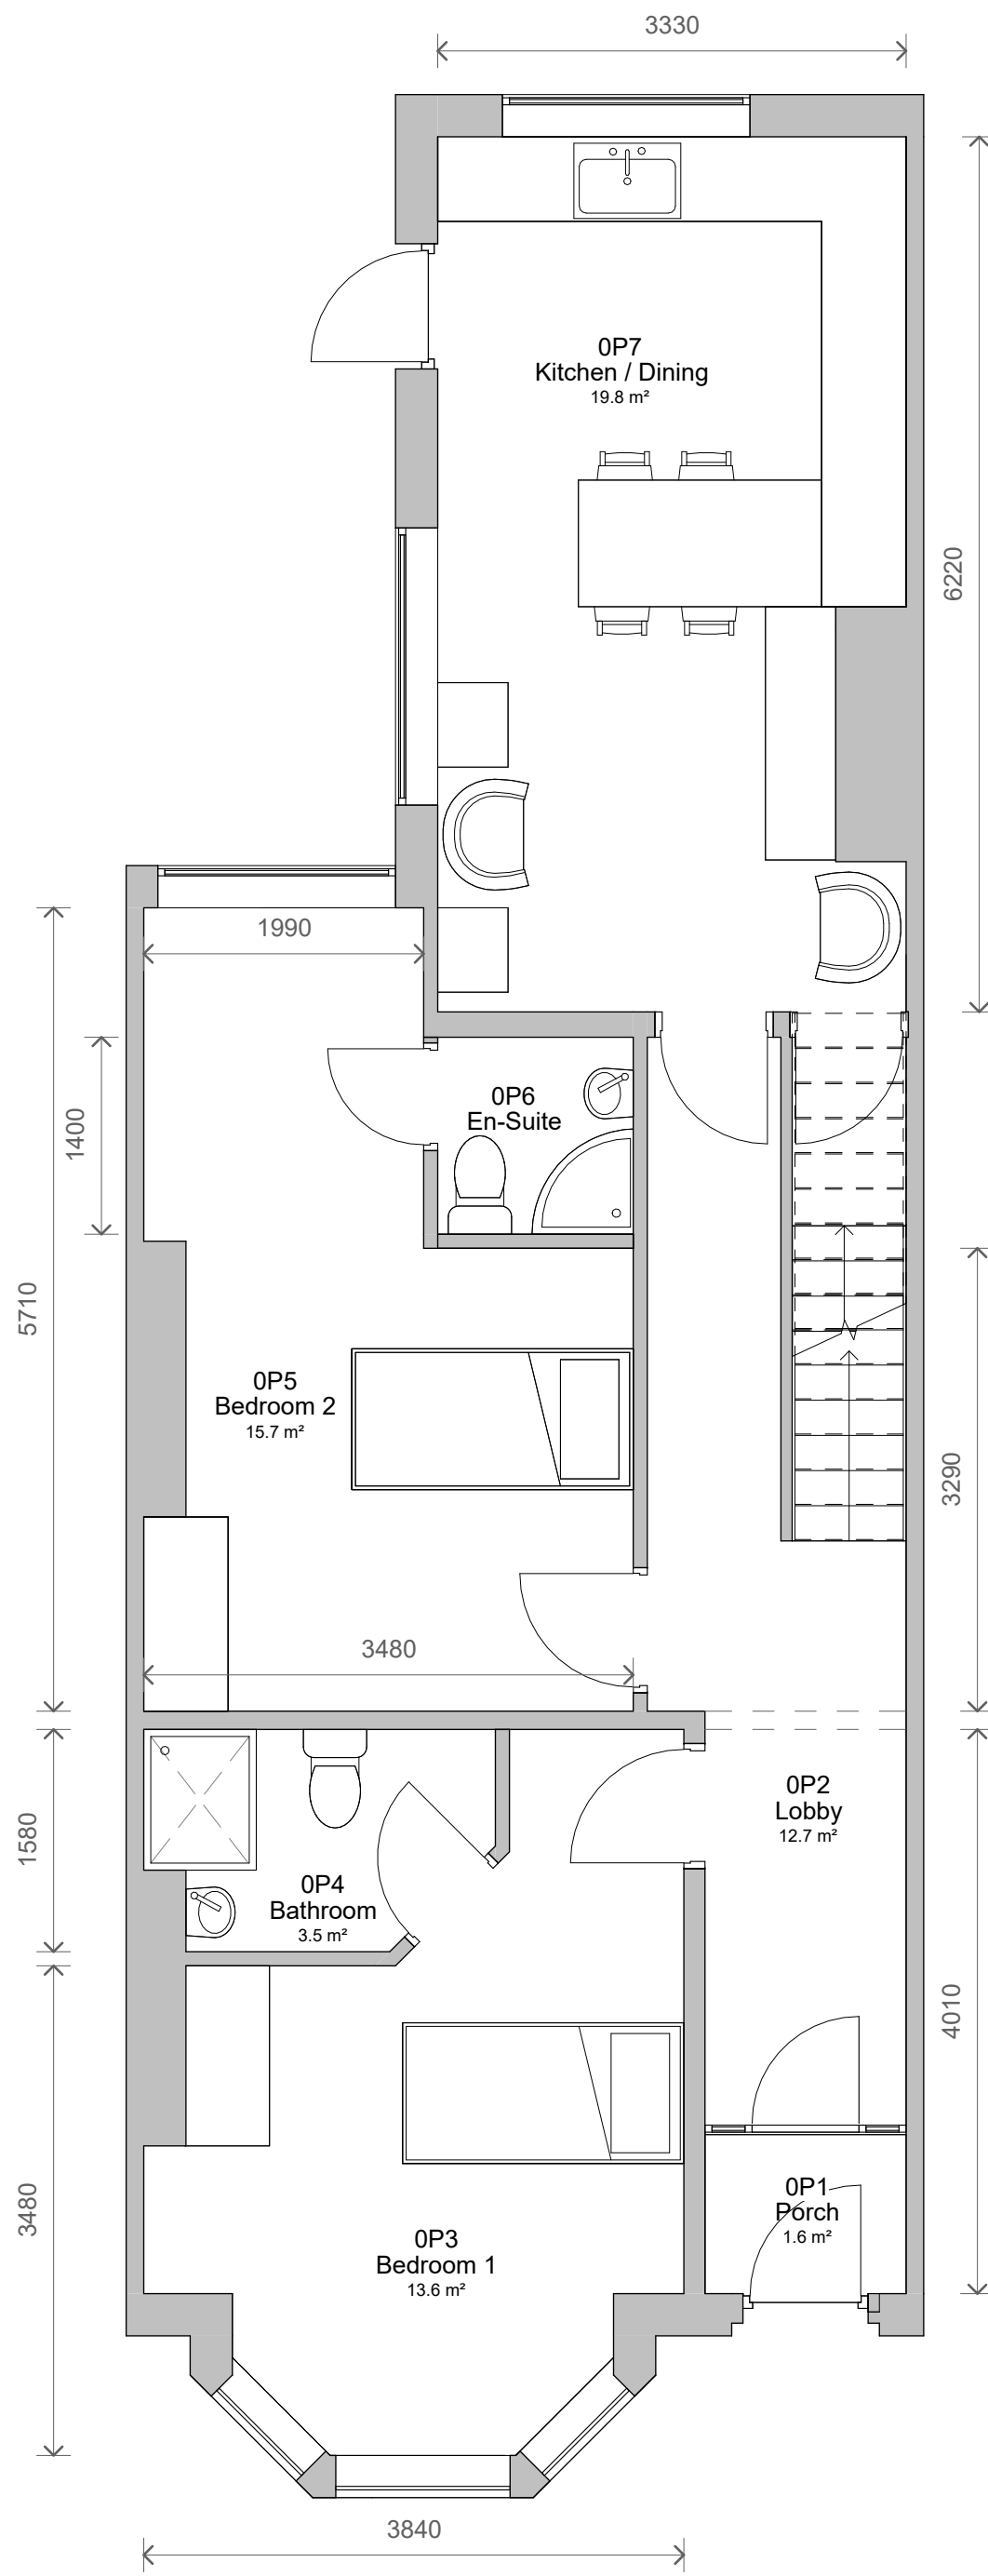

3 Level 1 - Proposed
1 : 50

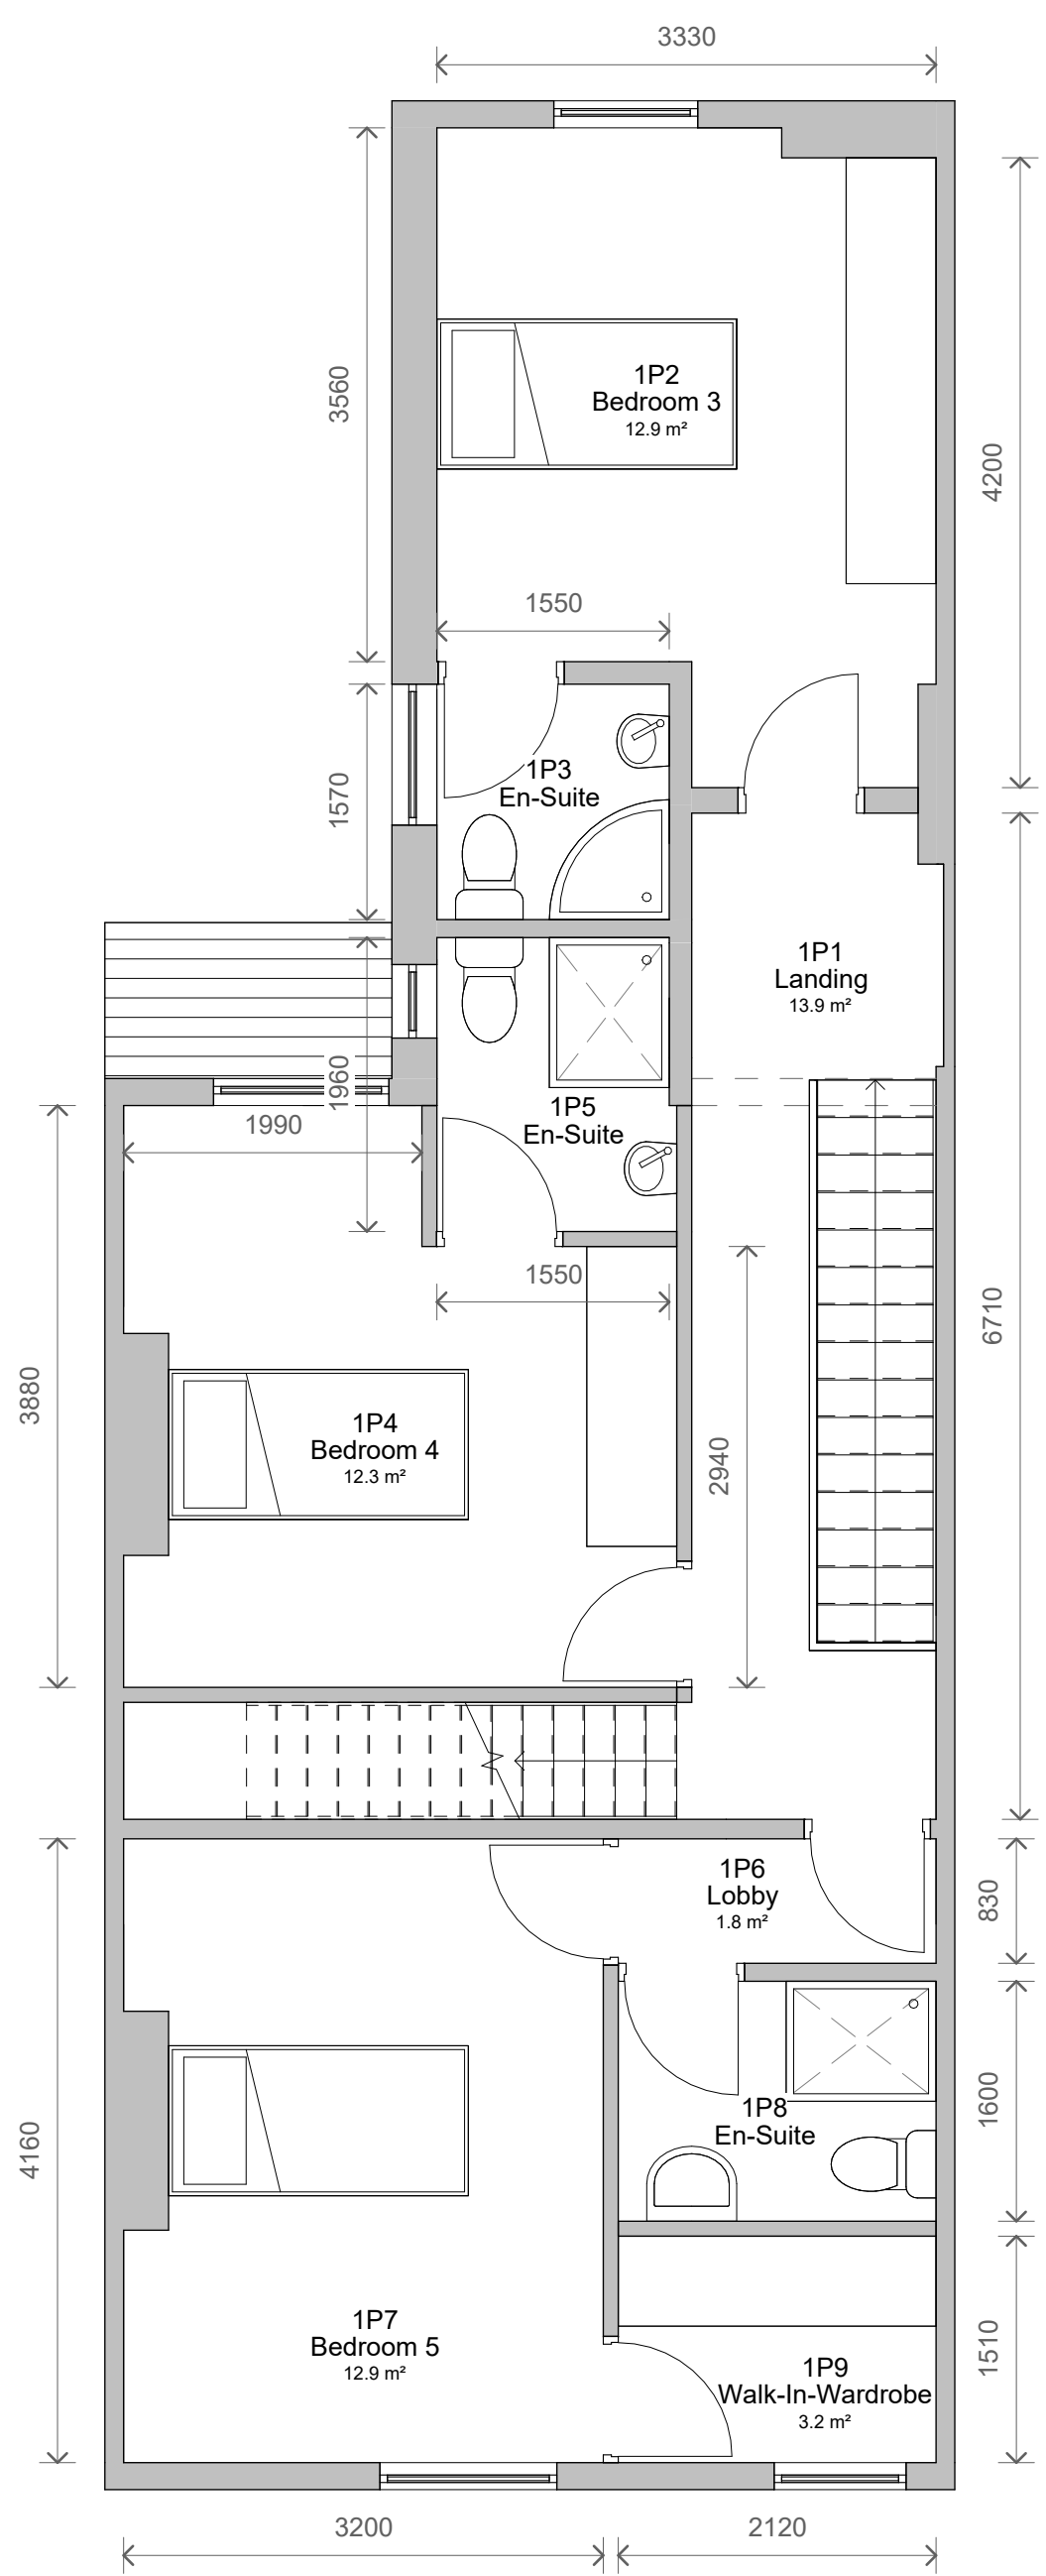

4 Level Roof - Proposed
1 : 50

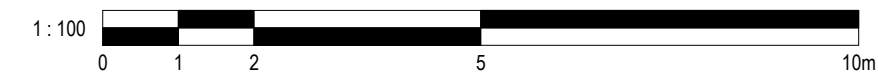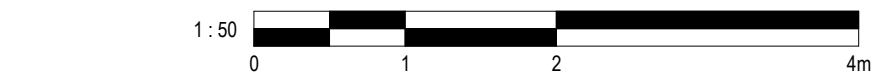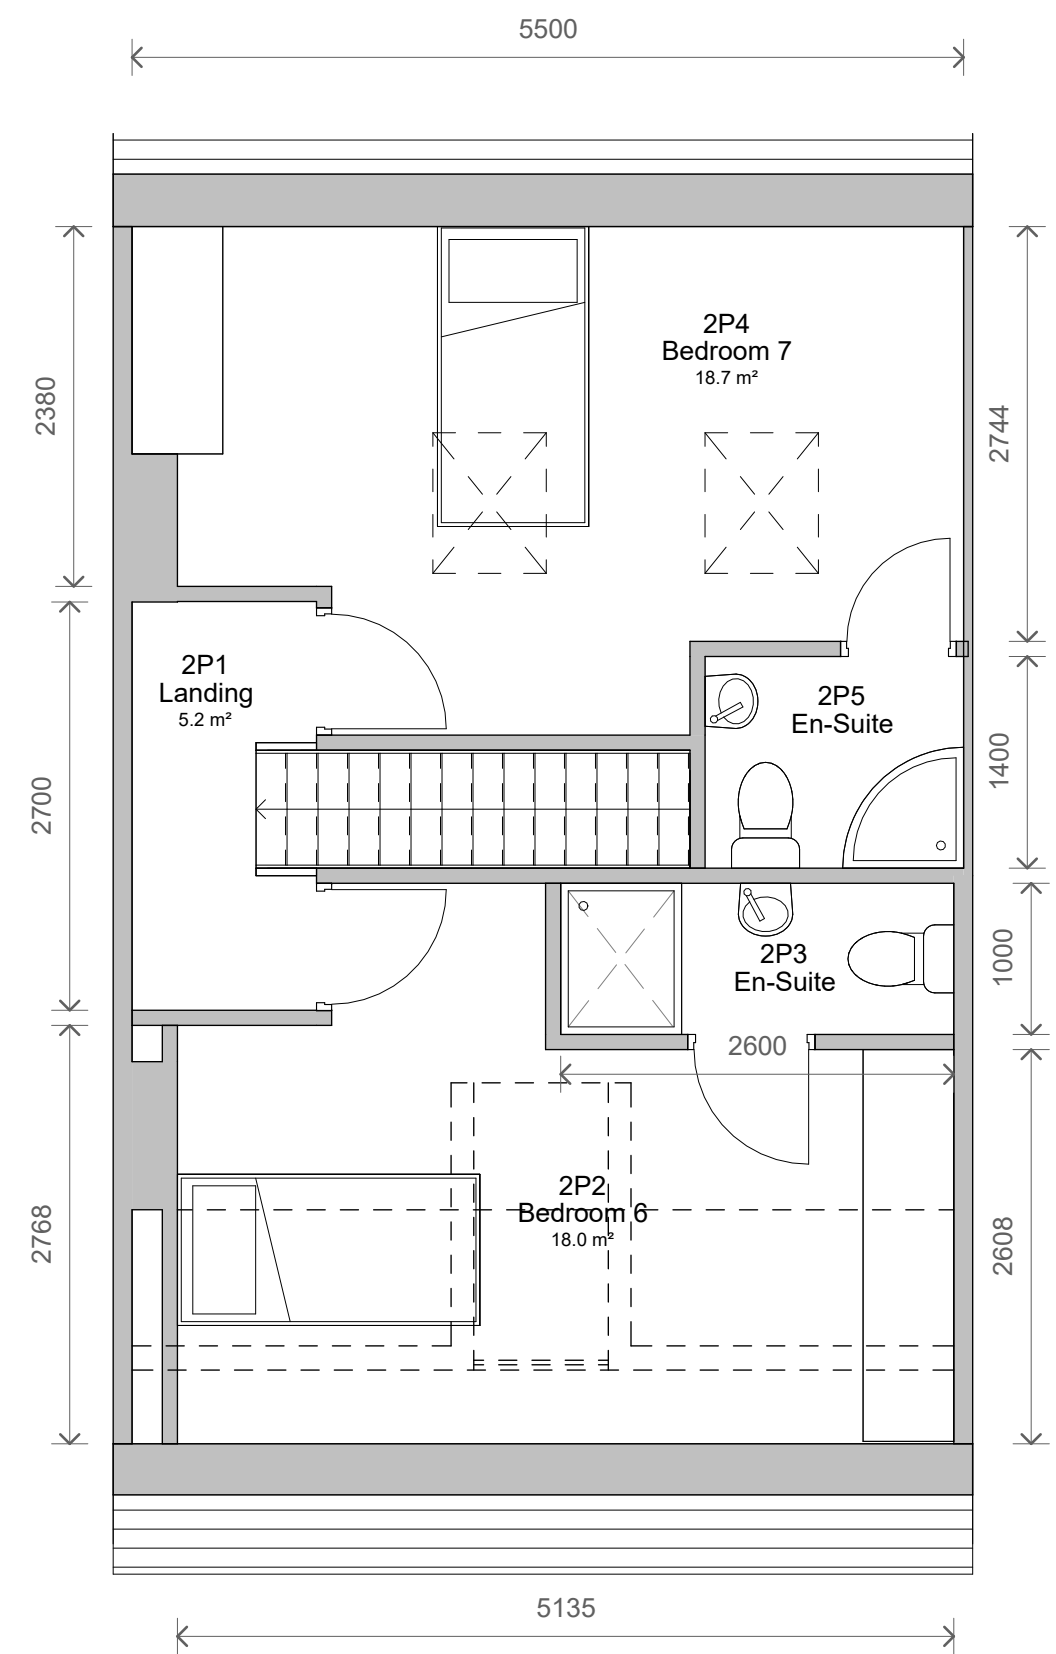

1	Revised Plans	10/02/2026
No.	Description	Date

PROJECT		
33 Knowsley Street, Bury		
TITLE		
Proposed Plans		
STATUS		
DESIGN		
DRAWN BY	DATE	SCALE (@ A1)
GJ	18/08/2022	1 : 50
PROJECT NUMBER	DRAWING NUMBER	REV
GSS22070.4	003	1
GOLD SKETCH		
S T U D I O S		
www.goldsketch.co.uk info@goldsketch.co.uk 0161 792 9595		
NOTES		
© COPYRIGHT - ALL RIGHTS RESERVED. THIS DRAWING SHALL NOT BE REPRODUCED WITHOUT PRIOR WRITTEN CONSENT. DRAWING TO BE USED FOR THE STATUS INDICATED ONLY. ALL DIMENSIONS AND SETTING OUT SHALL BE CHECKED AND CONFIRMED ON SITE. ANY DISCREPANCIES TO BE REPORTED TO THE ARCHITECT IMMEDIATELY. THE DRAWING IS THE PROPERTY OF GOLD SKETCH. ALL DIMENSIONS ON THIS DRAWING ARE IN MILLIMETRES UNLESS OTHERWISE STATED.		