

Landscaping Legend


- 1 Shared surface in permeable block paving or similar.
- 2 Existing pavement.
- 3 Parking space in permeable block paving or similar.
- 4 Hard landscaping in permeable paving stones / blocks.
- 5 Plot dividing / boundary fencing. 1.8m High vertical lap timber or similar. Matching gate where required.
- 6 Low level plot dividing hedge. Species TBC.
- 7 Lawned garden area.
- 8 Existing boundary wall retained. To be cleaned / painted.
- 9 0.6m high brick boundary wall with 0.5m metal railing top
- 10 Section of existing footpath to be reinstated to existing entrance to site

BUTTERSTILE CLOSE

ENTRANCE TO SITE
OFF BUTTERSTILE
CLOSE.

BUILDING
REGULATIONS

REV DESCRIPTION INTL. CHK. DATE

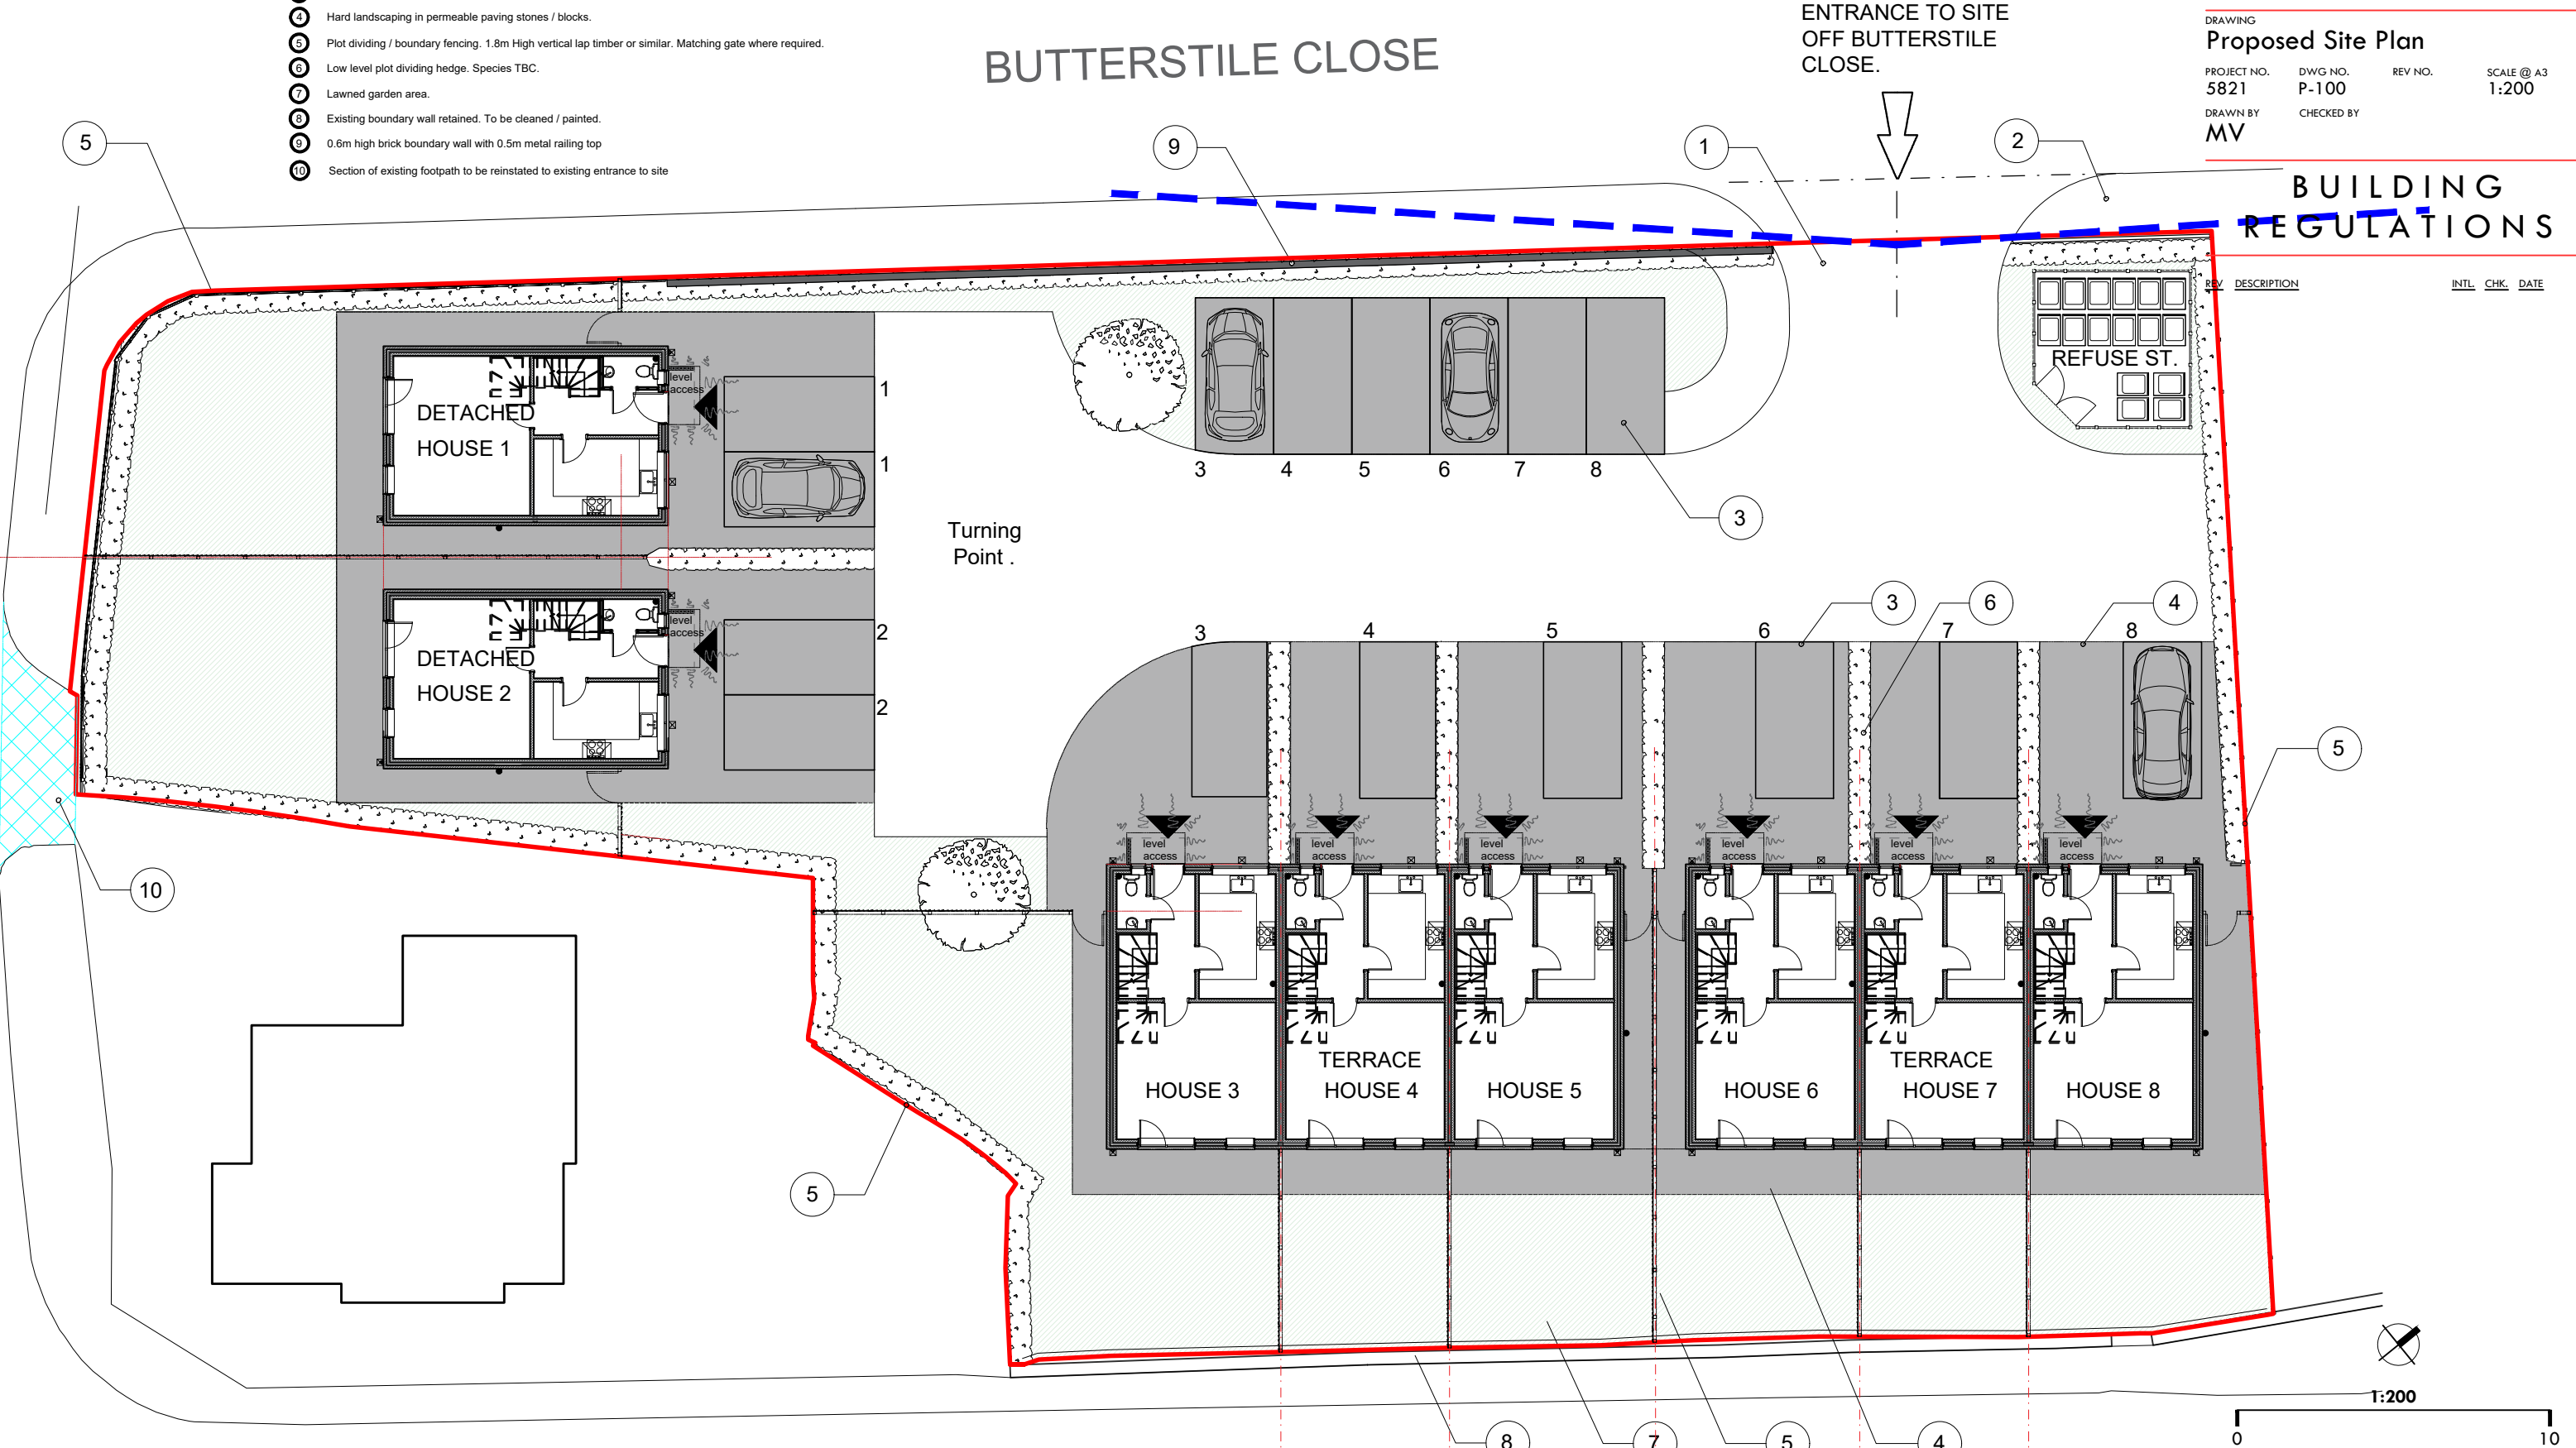

HILTON LANE