



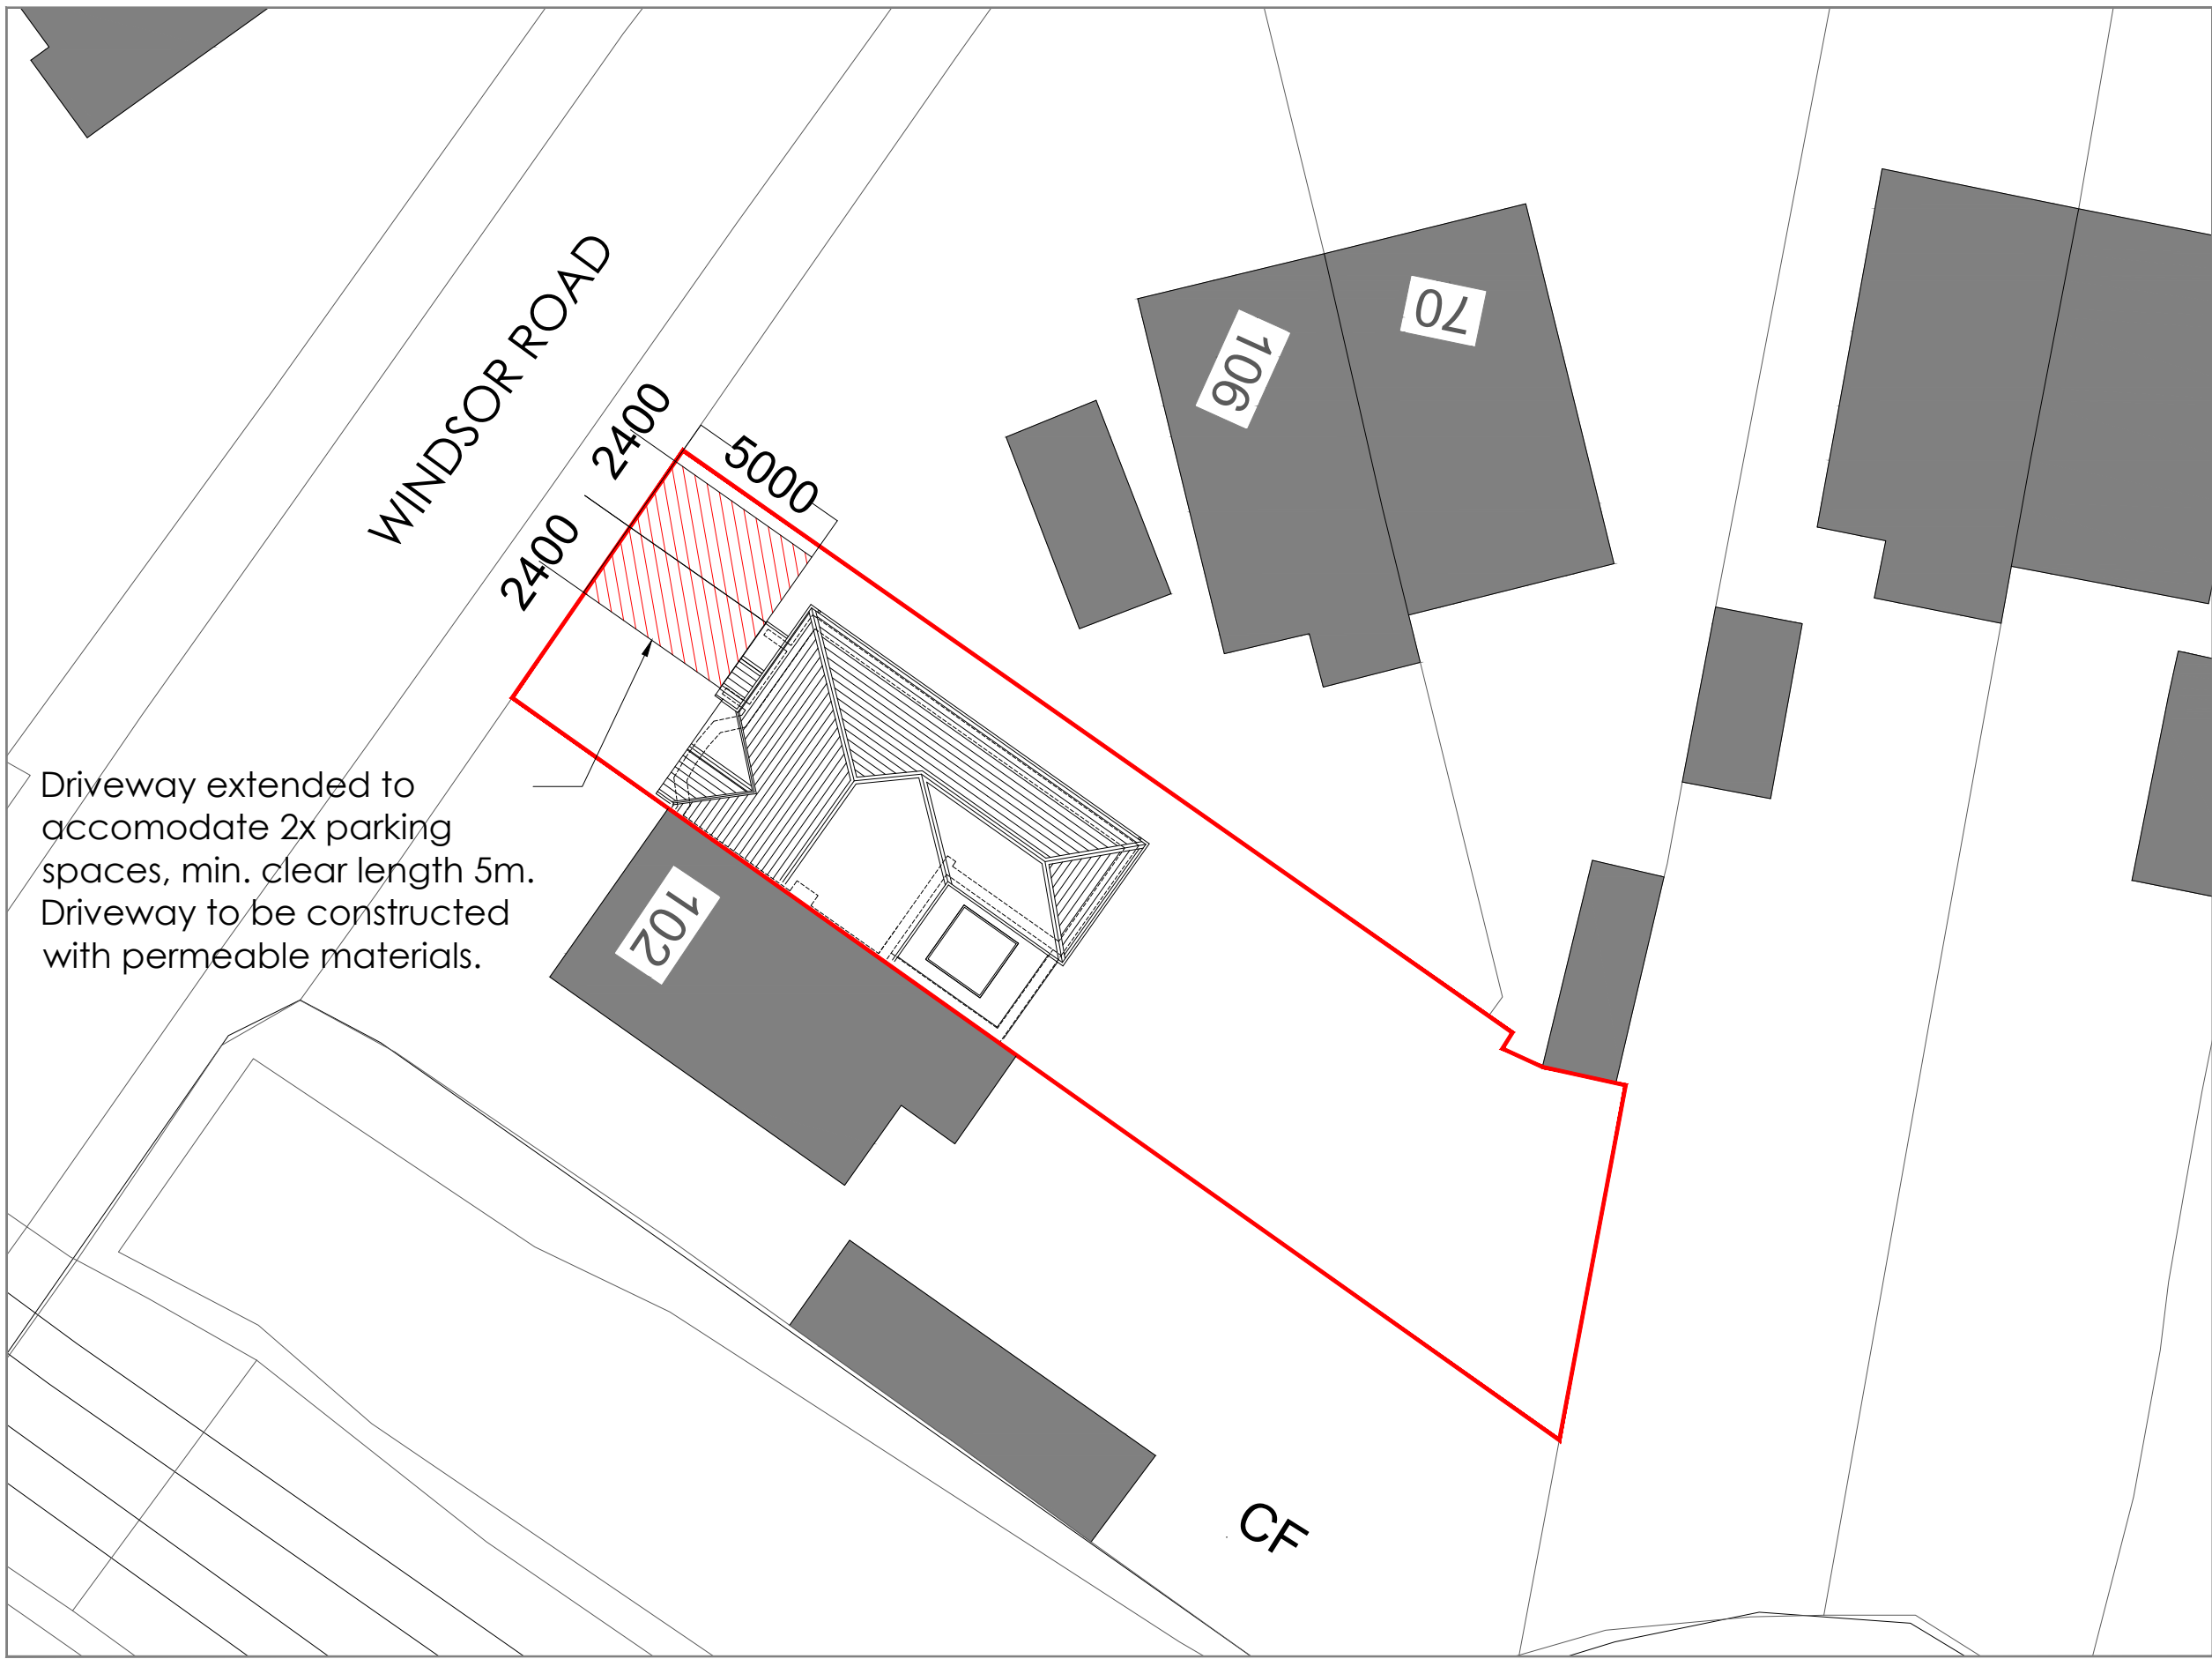

Driveway extended to accomodate 2x parking spaces, min. clear length 5m. Driveway to be constructed with permeable materials.

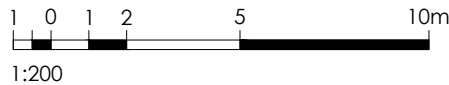

Indicative
True
North

Planning drawings

Legend

-  Car Parking Space
-  Site Boundary

Rev ref	Description	Date
Project	Two storey side/rear extension with first floor side windows; single storey rear extension; Front porch	
Site Address	104 Windsor Road, Prestwich, M25 0DF	
Client	Mr & Mrs Layland	
Drawing status	Planning	
Drawing title	Location plan - proposed	
Date	June 2022	
Scale	1:200 @ A3	
Dwg No.	2021-1599-P-107	Rev -