




1. Front - Existing
1 : 100


2. Left Side - Existing
1 : 100

3. Rear - Existing
1 : 100



4. Right Side - Existing
1 : 100

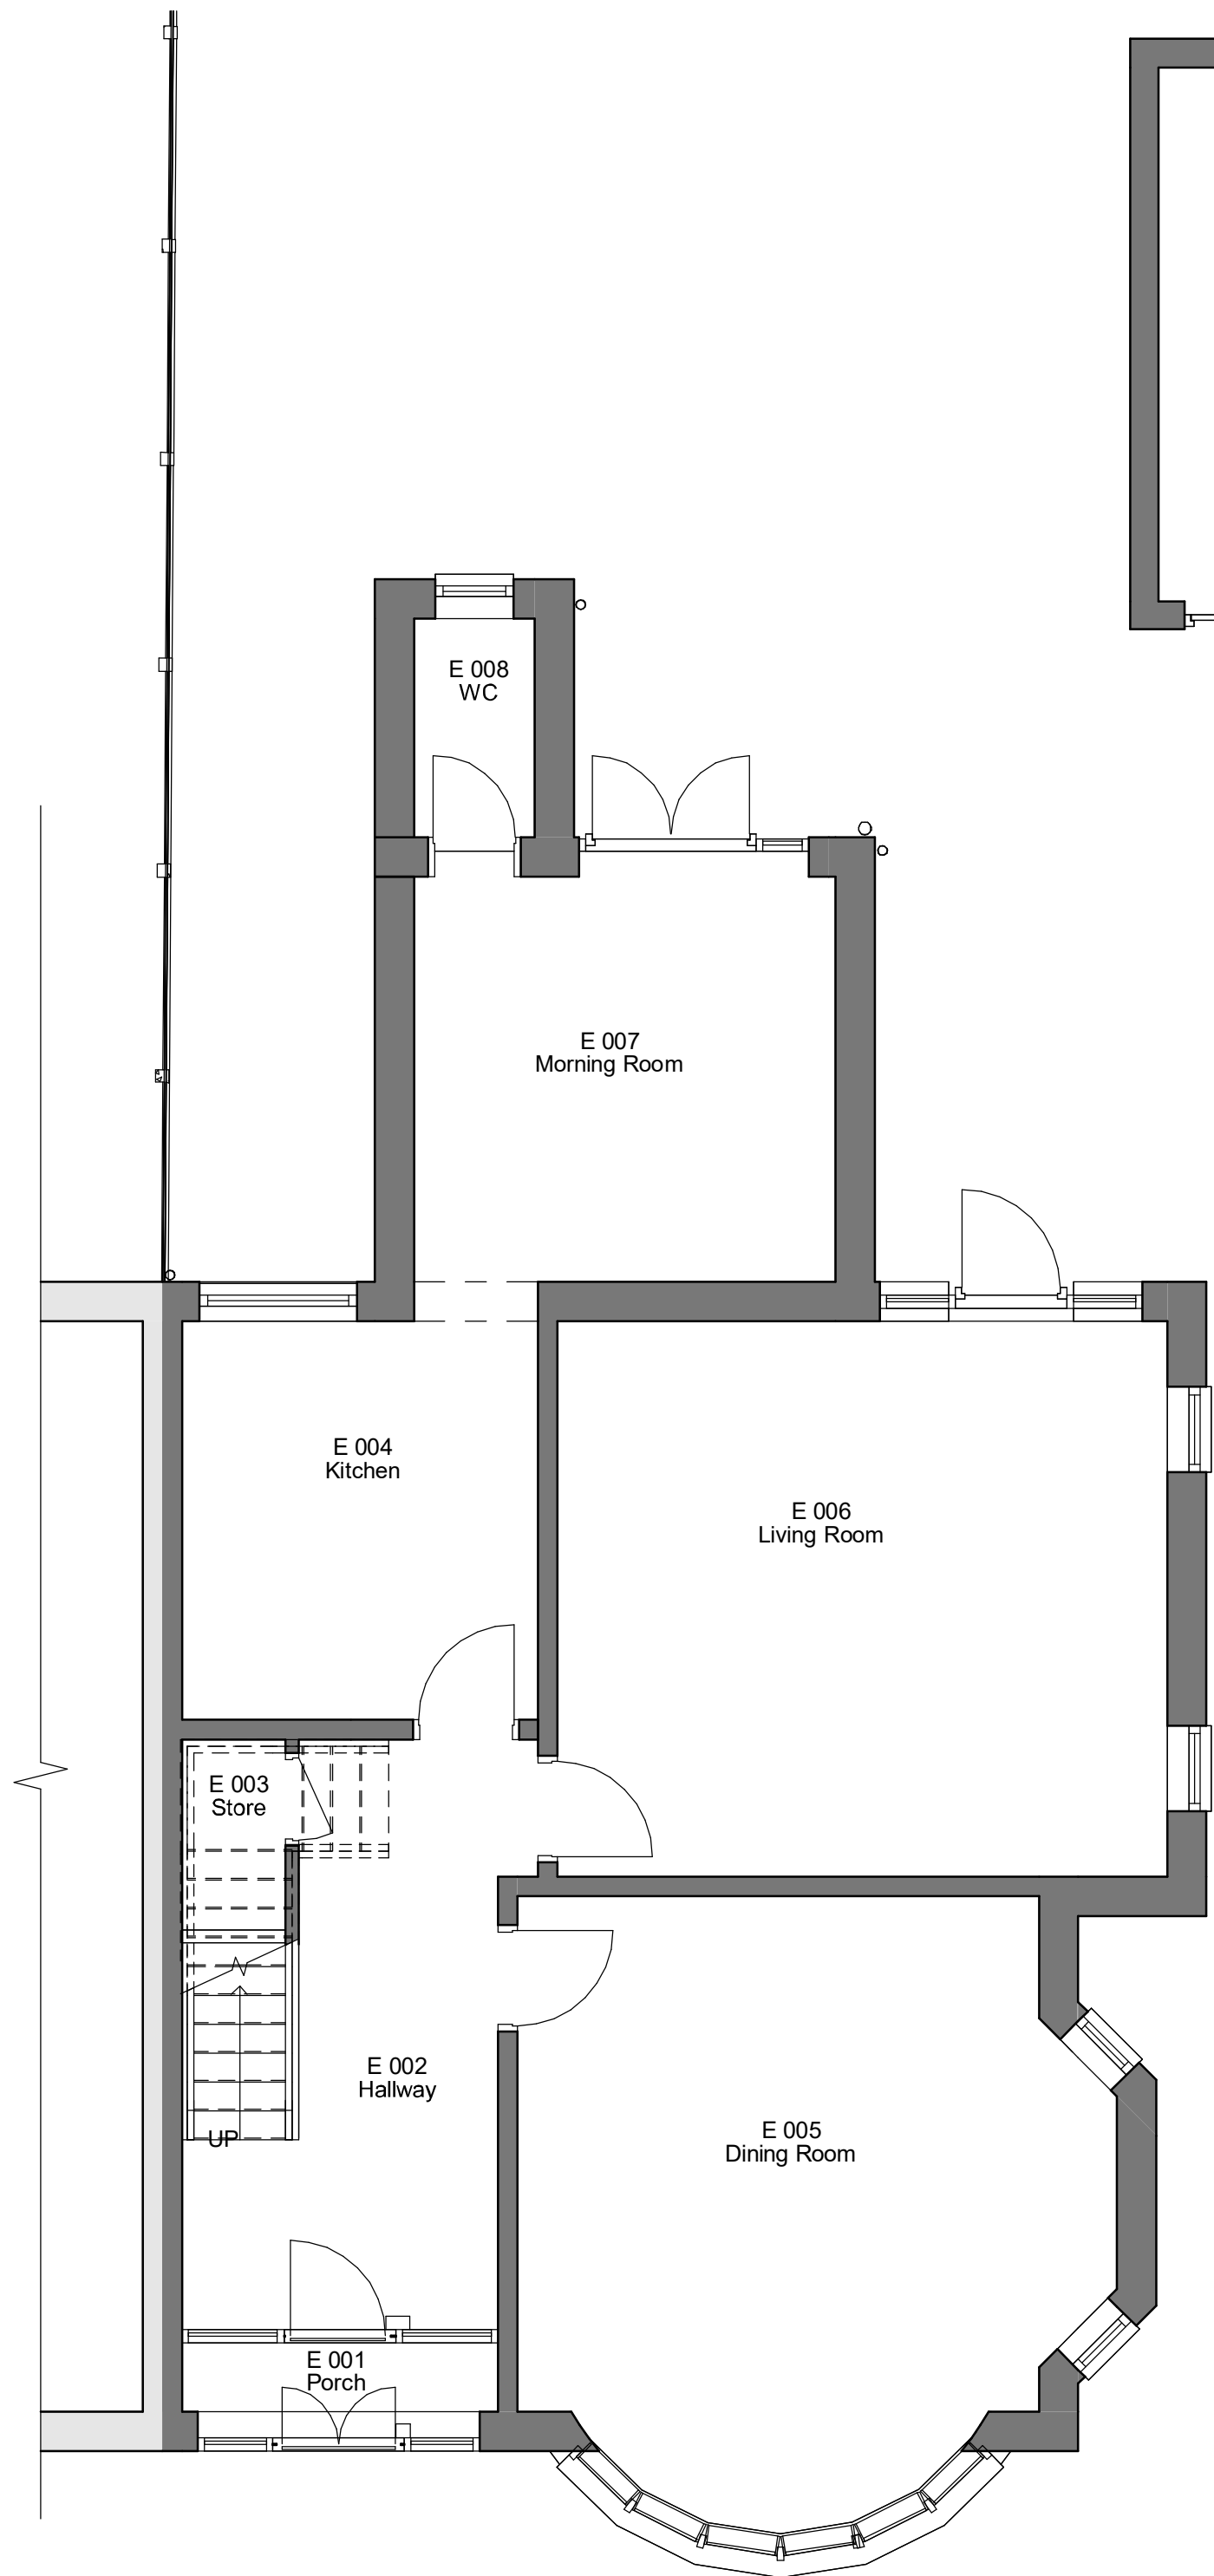

5. Level 0 - Existing
1 : 50

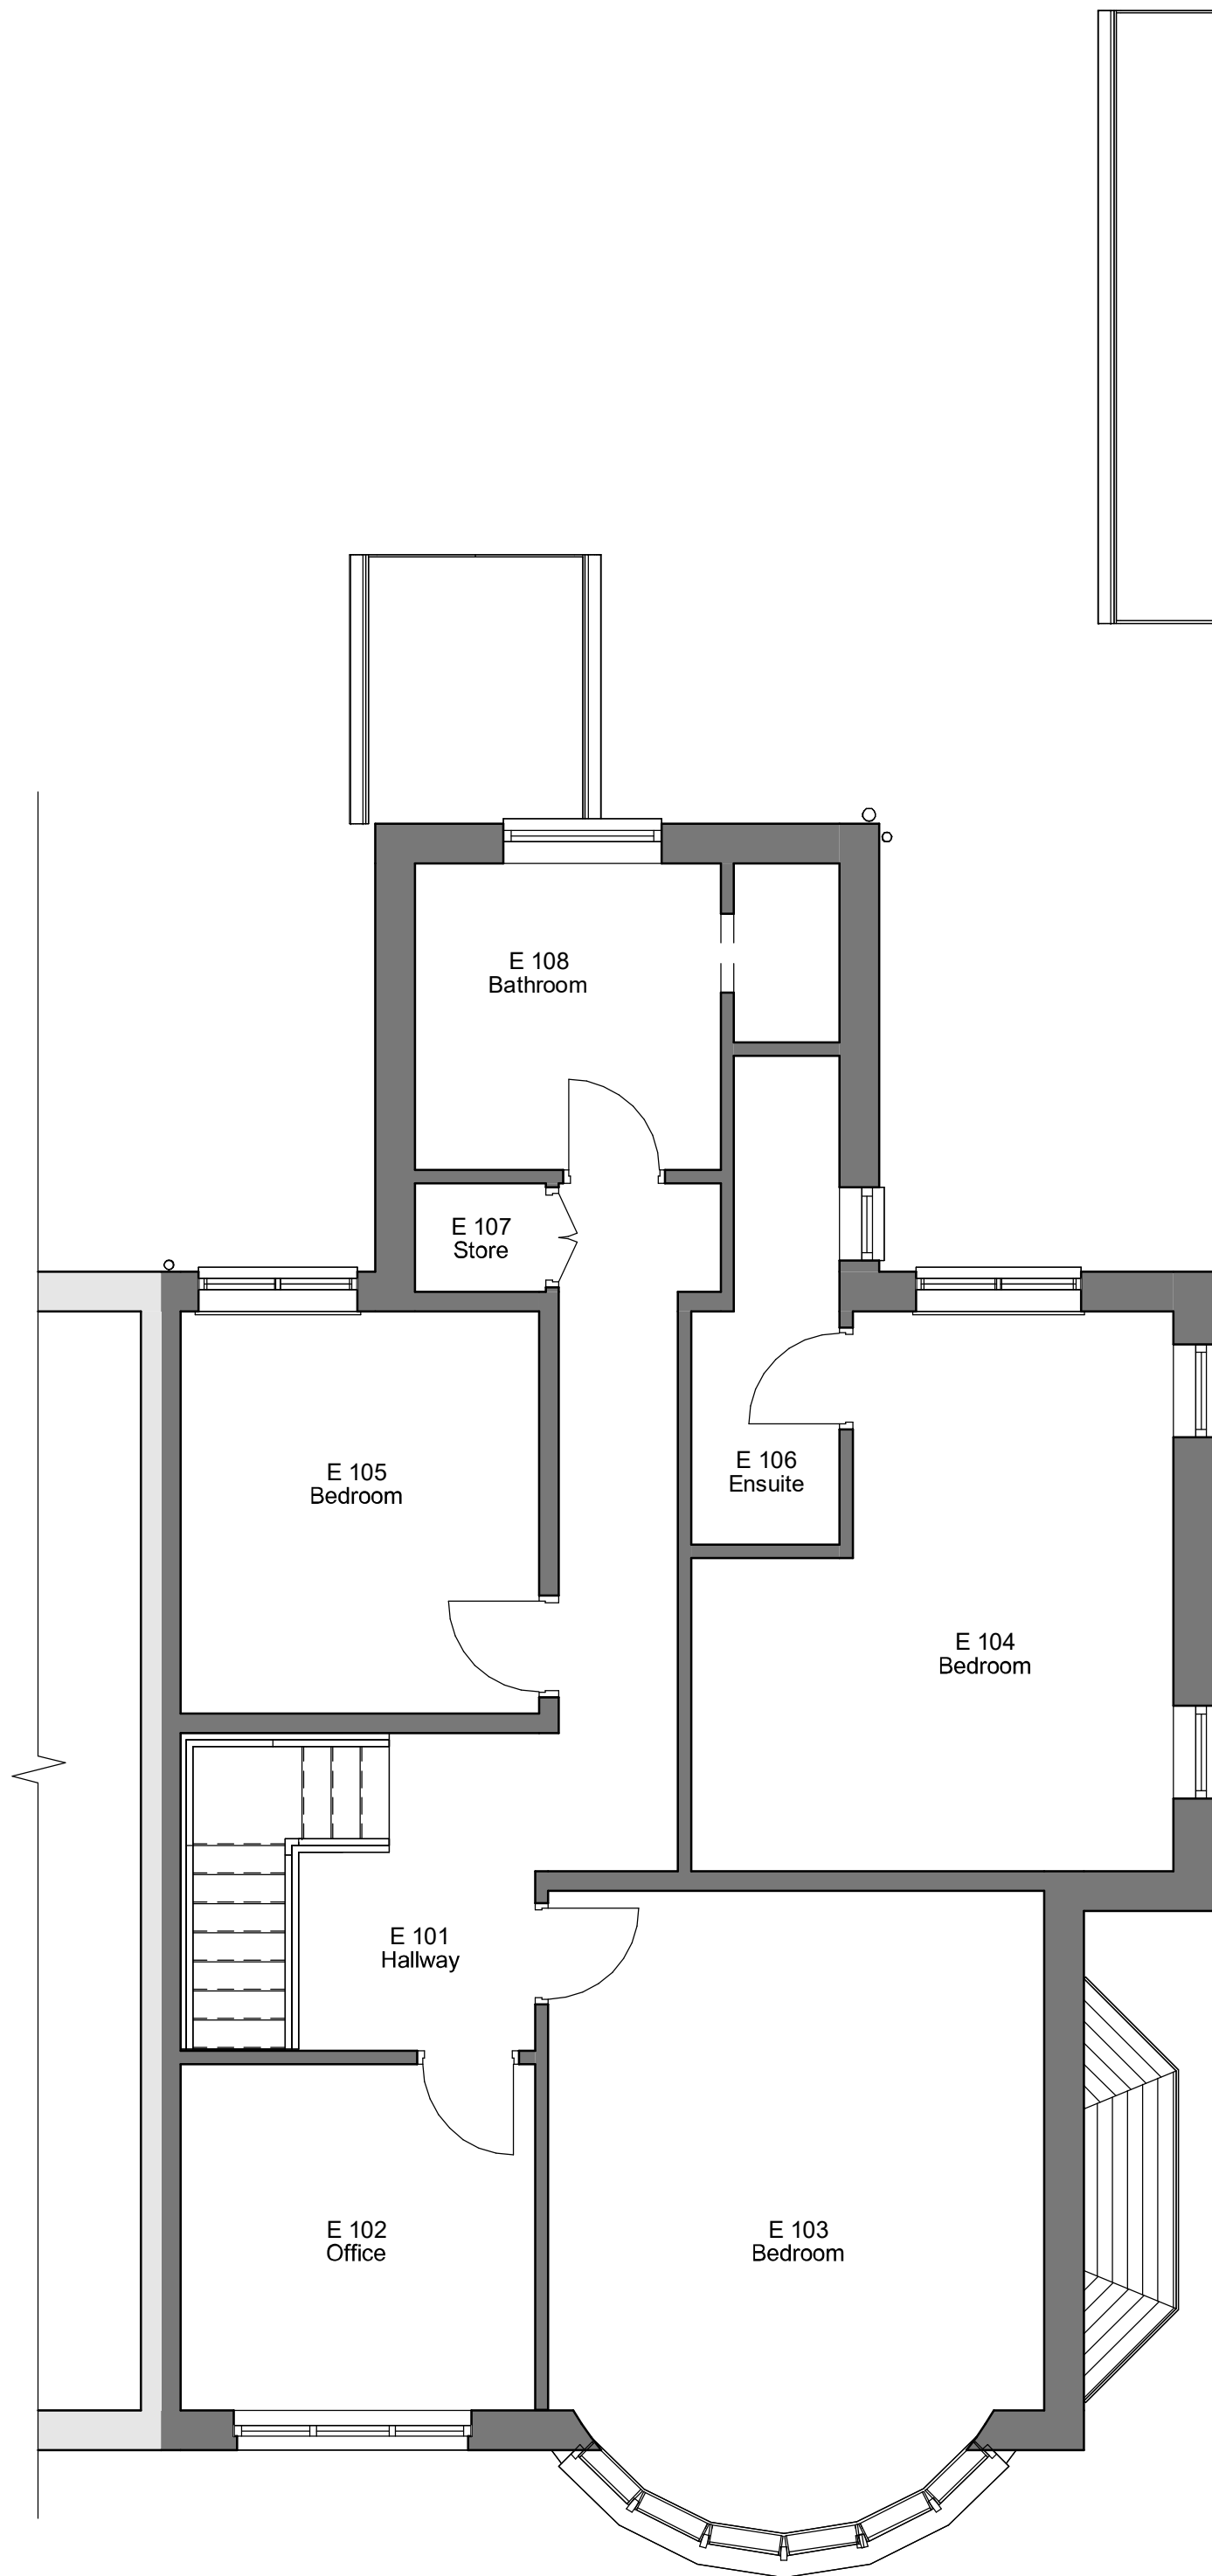

6. Level 1 - Existing
1 : 50

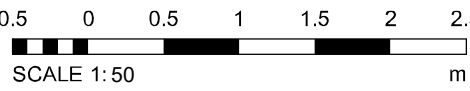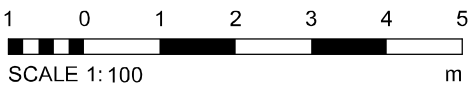

REV	DESCRIPTION	BY	DATE
MELIA ARCHITECTS office@meliaarchitects.com 0161 729 0936			
PROJECT 82 Scholes Lane			
PROJECT NO. MA24001.1		CLIENT Leah Levin	
DATE 26 JAN 2024		DRAWN BY ER	
TITLE Existing Plans and Elevations			
SHEET NO. 002.		REV.	
SCALE @ A3		As indicated	
NOTES © COPYRIGHT. ALL RIGHTS RESERVED. NO PART OF THIS PUBLICATION MAY BE REPRODUCED OR TRANSMITTED IN ANY FORM OR BY ANY MEANS WITHOUT PRIOR WRITTEN PERMISSION FROM MELIA ARCHITECTS. BEFORE COMMENCEMENT OF WORK, ANY VARIATION IN THE INFORMATION PROVIDED TO THE CLIENT SHALL BE THE RESPONSIBILITY OF THE CLIENT. ALL DIMENSIONS ARE TO FACE UNLESS OTHERWISE SPECIFIED. ALL DIMENSIONS ON THIS DRAWING ARE TO FACE UNLESS OTHERWISE SPECIFIED.			